

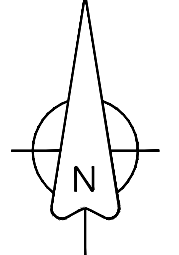


Site Plan, Halewood

Survey Information

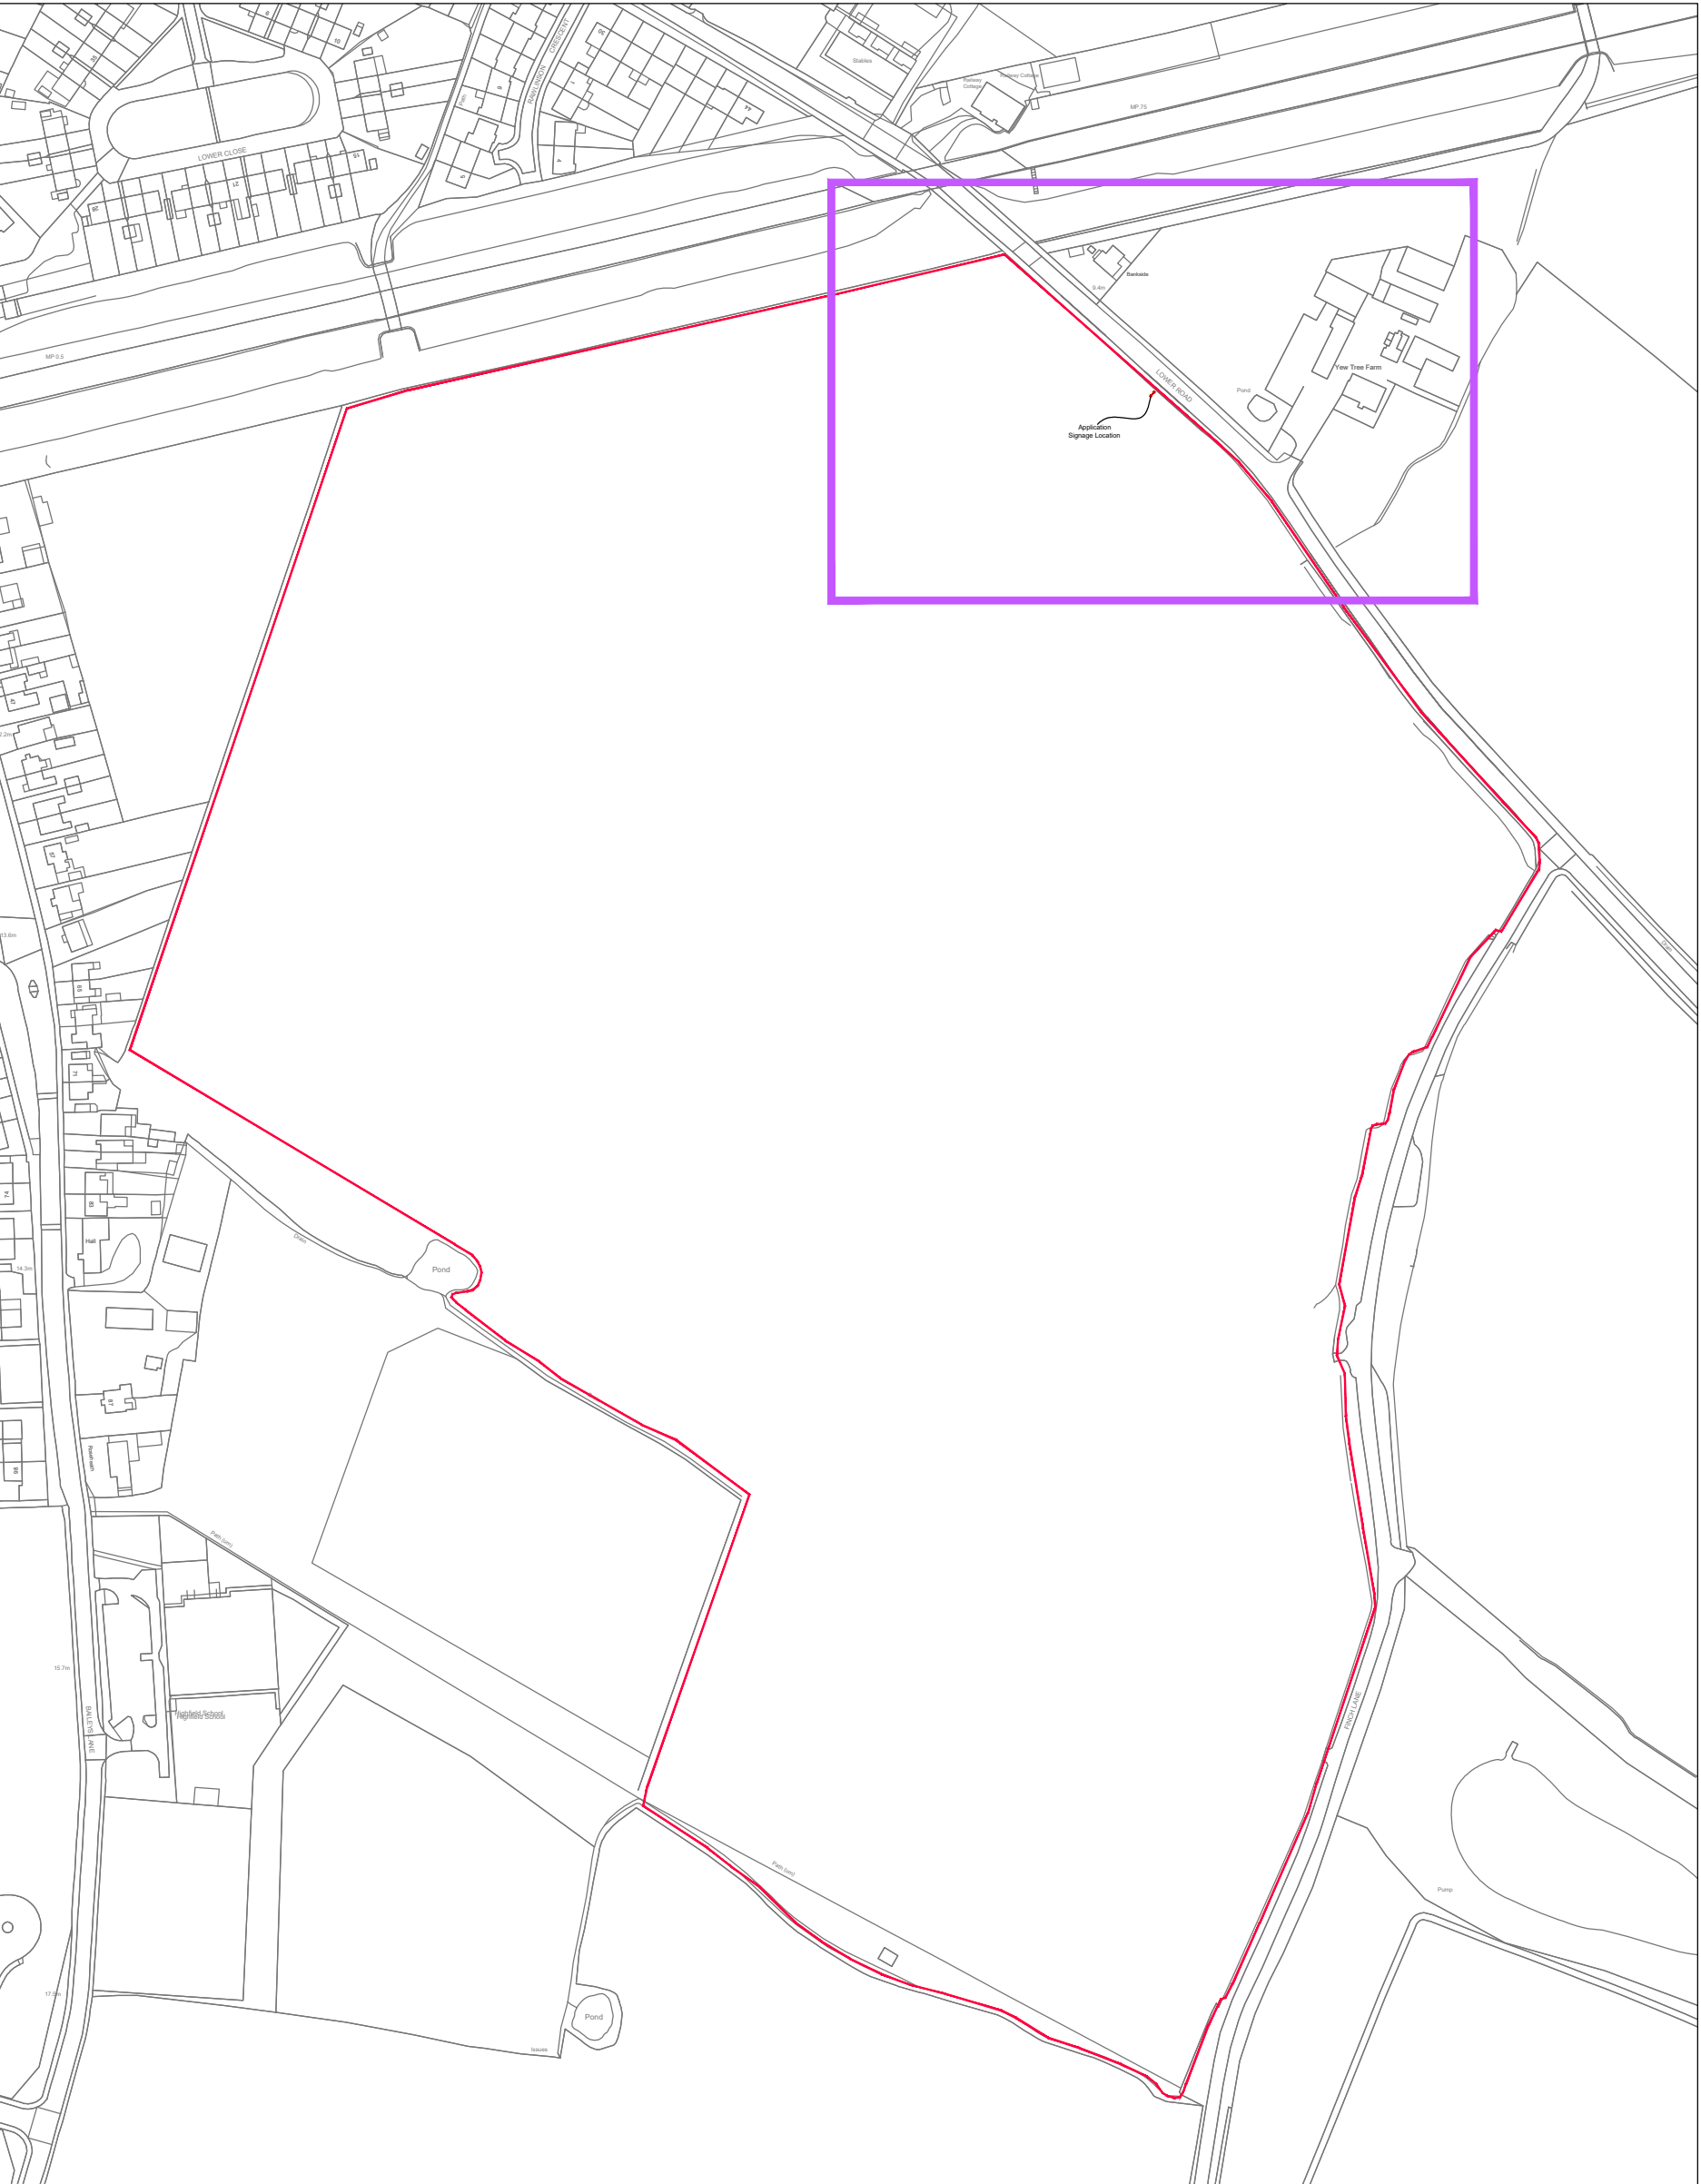

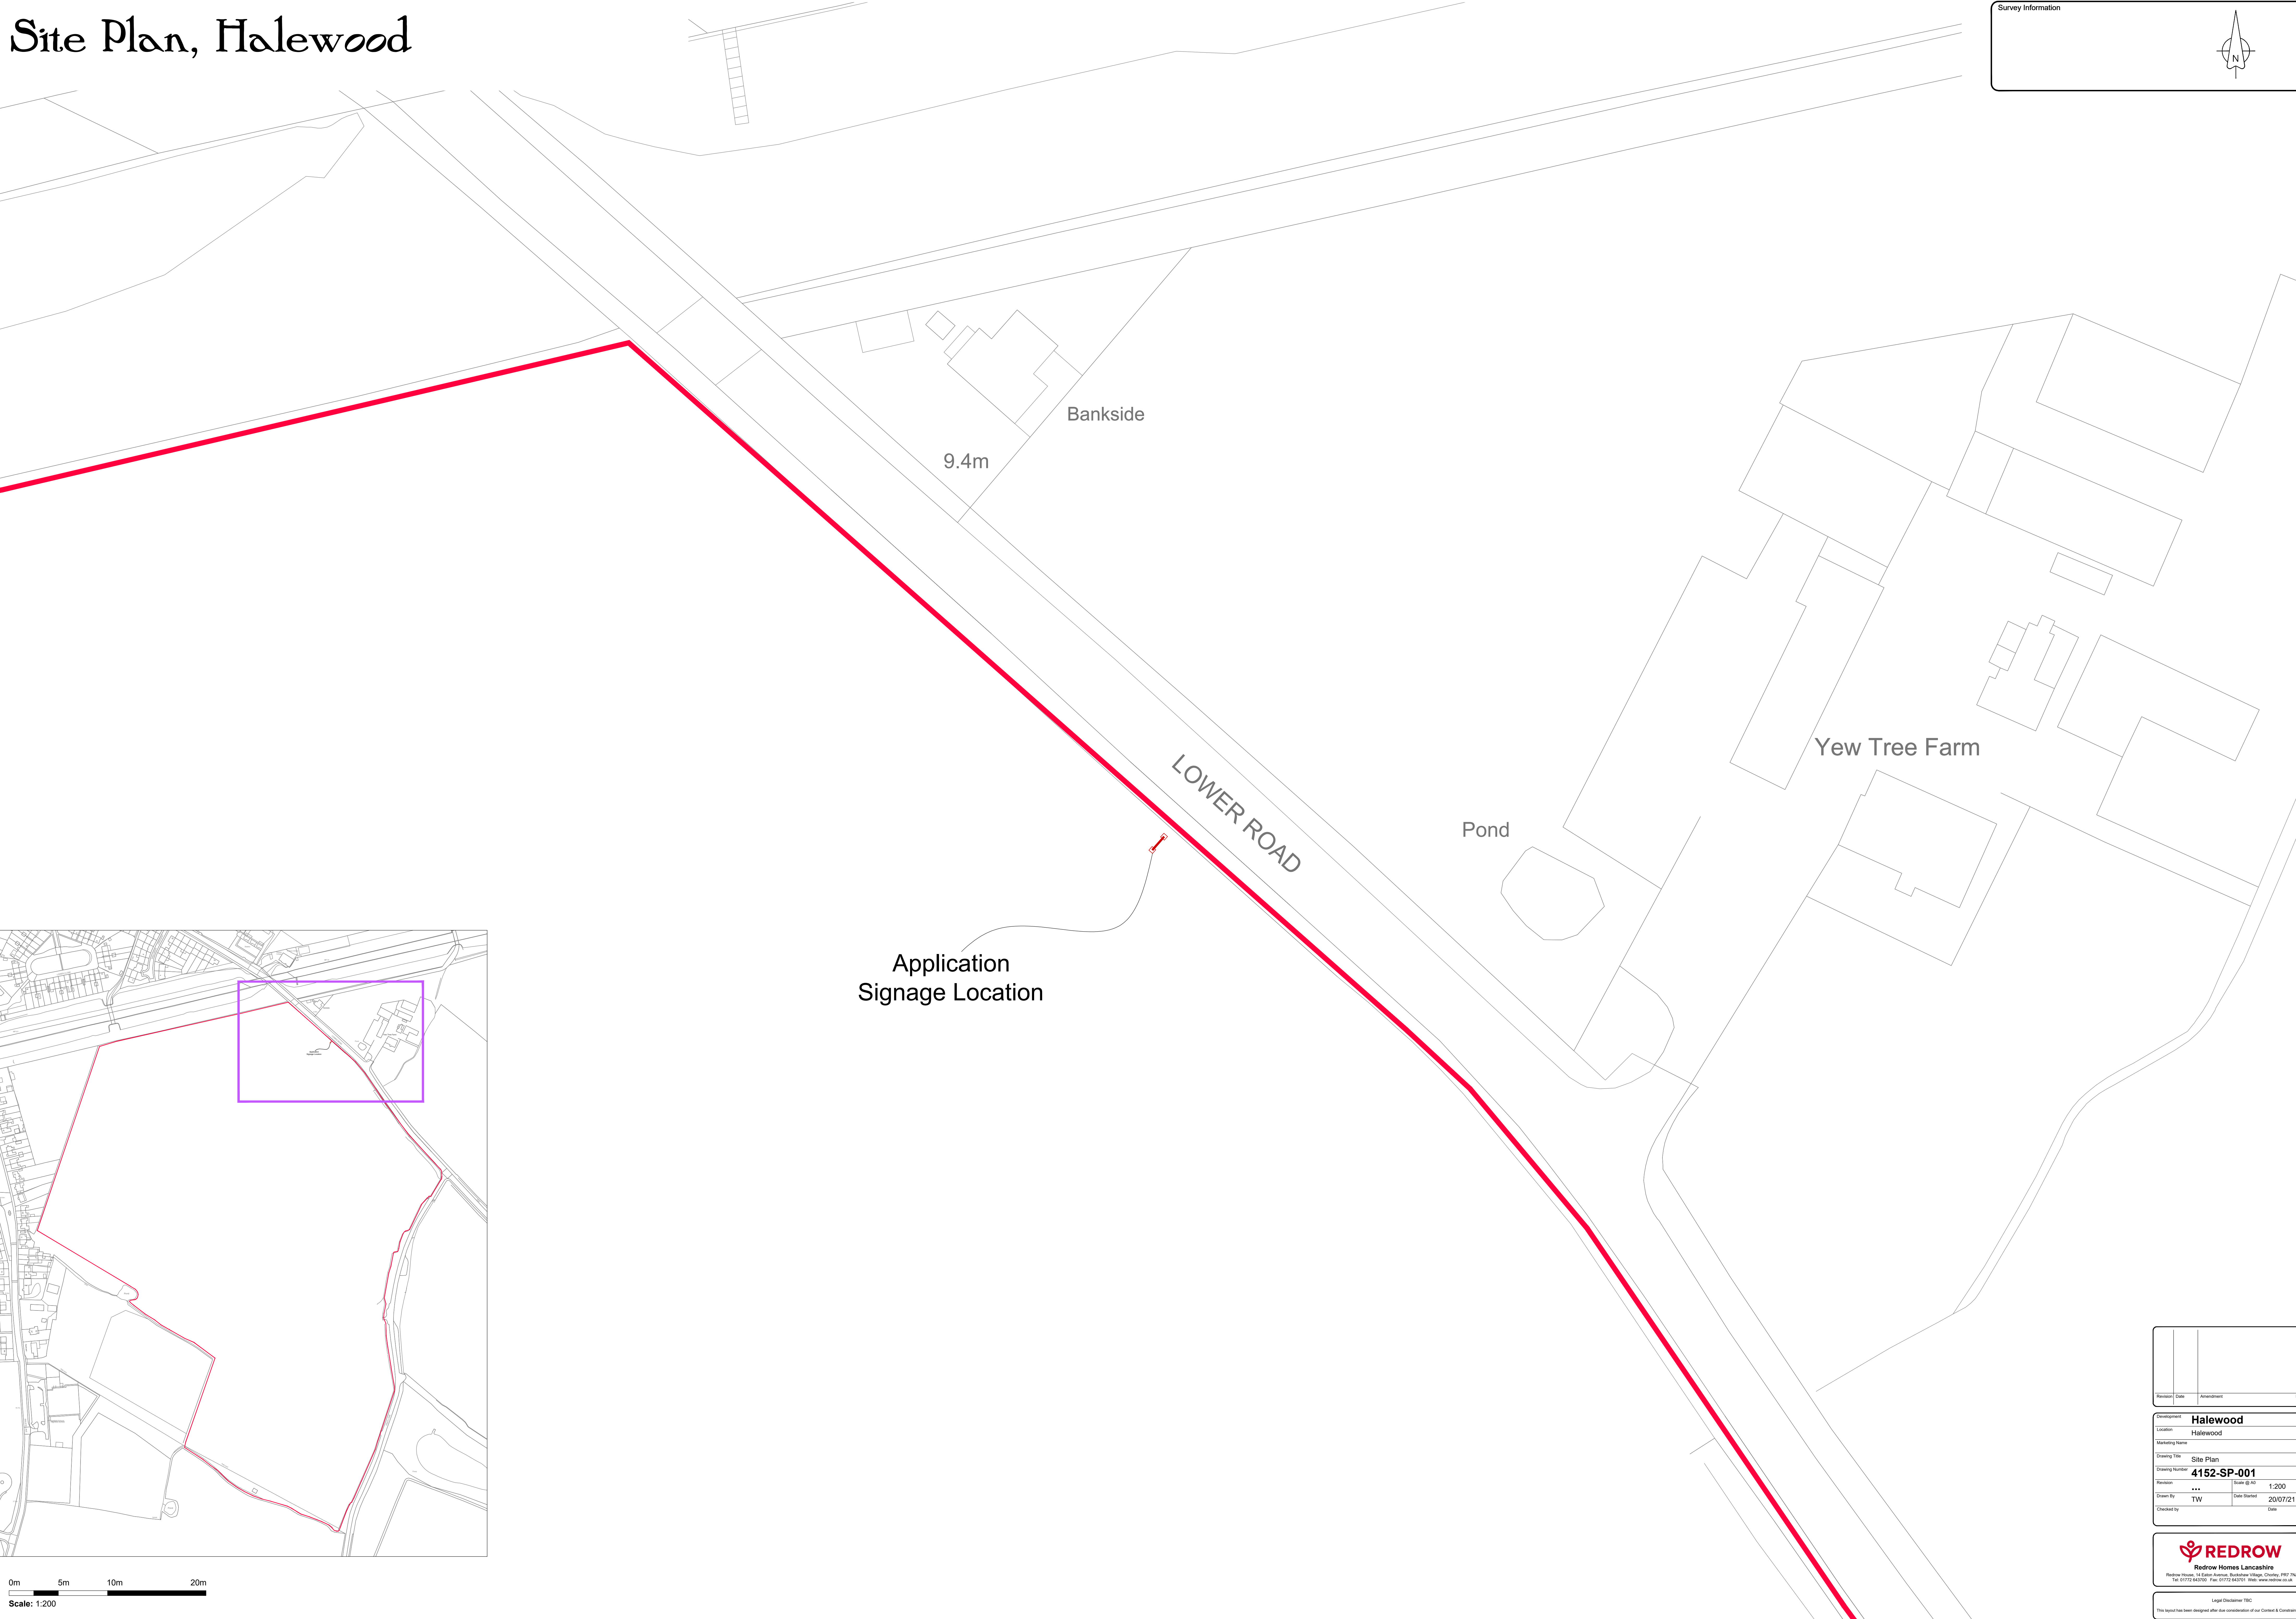

0m 5m 10m 20m
Scale: 1:200

Revision	Date	Amendment	Initials
Development: Halewood			
Location: Halewood			
Marketing Name:			
Drawing Title: Site Plan			
Drawing Number: 4152-SP-001			
Revision:	***	Scale @ A0:	1:200
Drawn By:	TW	Date Started:	20/07/21
Checked by:		Date:	

**REDROW**
Redrow Homes Lancashire
Redrow House, 14 Edgar Avenue, Burscough Village, Cheshire, PR17 7BA
Tel: 01772 843701 Fax: 01772 843701 Web: www.redrow.co.uk

Legal Disclaimer TBC
This layout has been designed after due consideration of our Context & Constraints Plan