




NOTES
All dimensions to be checked on site. Figured dimensions to be read in preference to scaled. Drawing author accepts no responsibility for any unauthorised amendments to the drawing and does not permit unauthorised copying of the drawing. This drawing is copyright and remains the property of drawing author unless otherwise agreed.

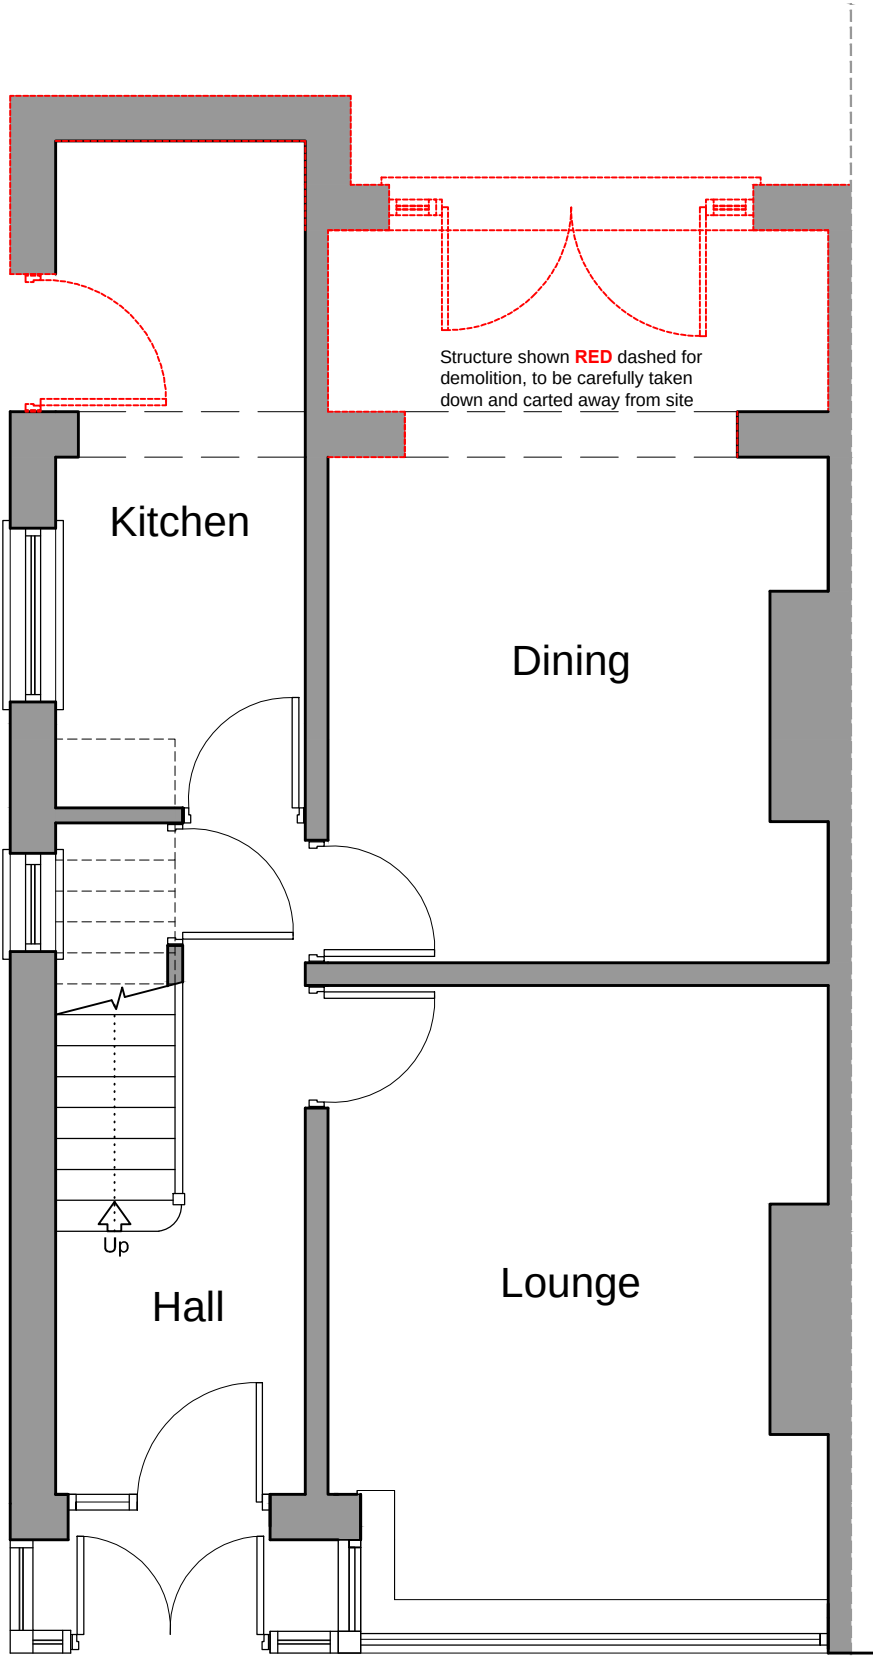


EXISTING GROUND FLOOR PLAN
Scale 1:50

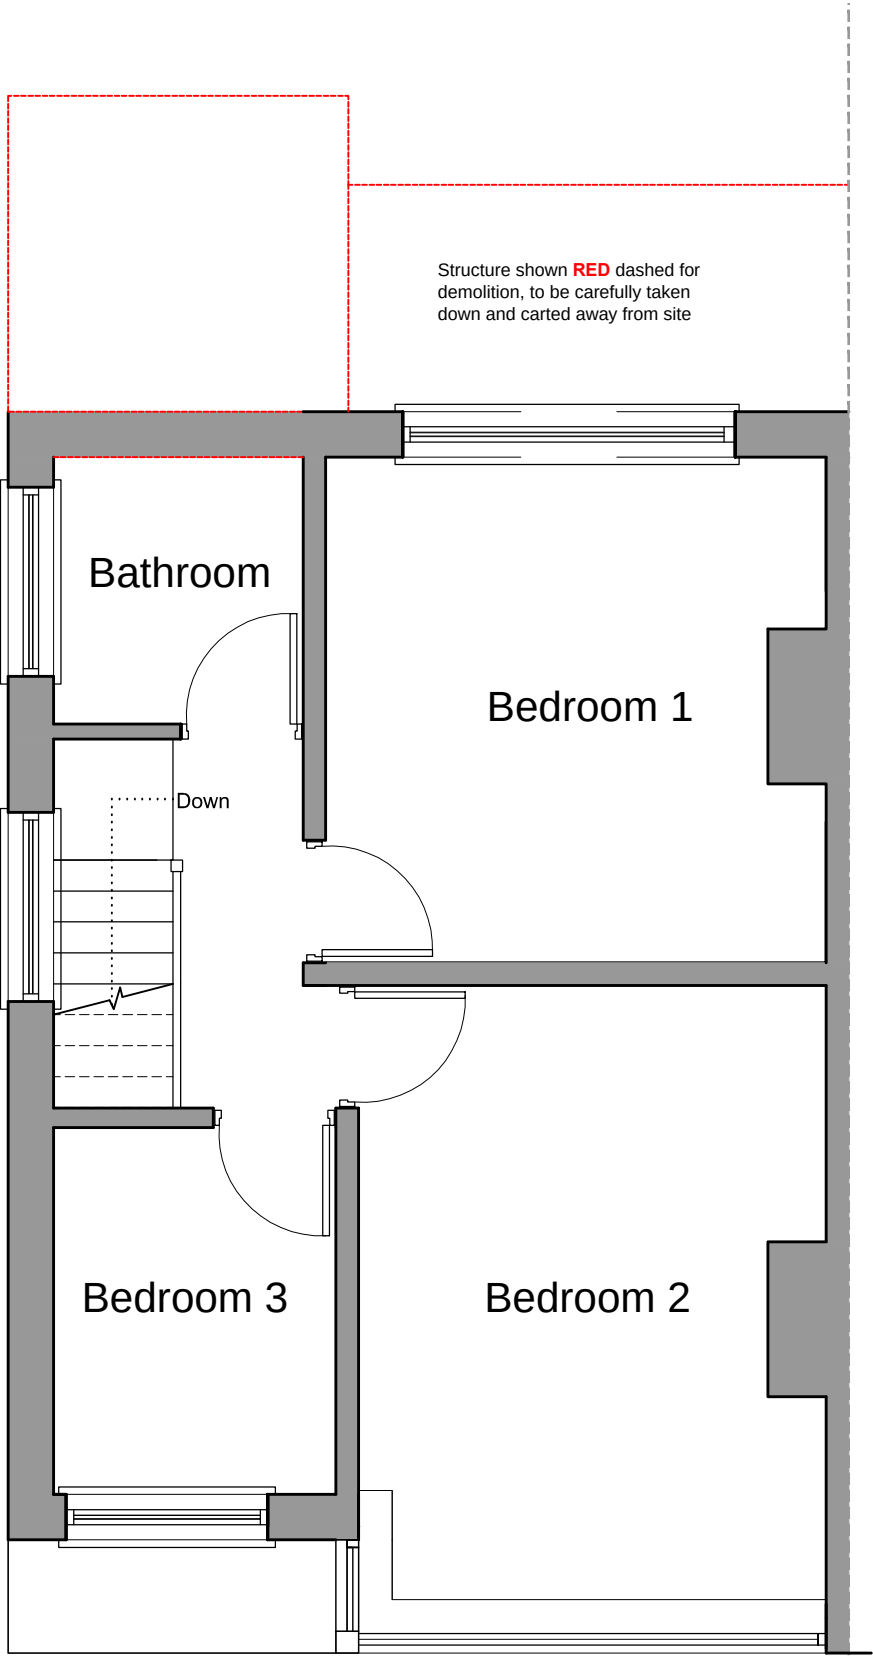


EXISTING GROUND FLOOR PLAN
Scale 1:50

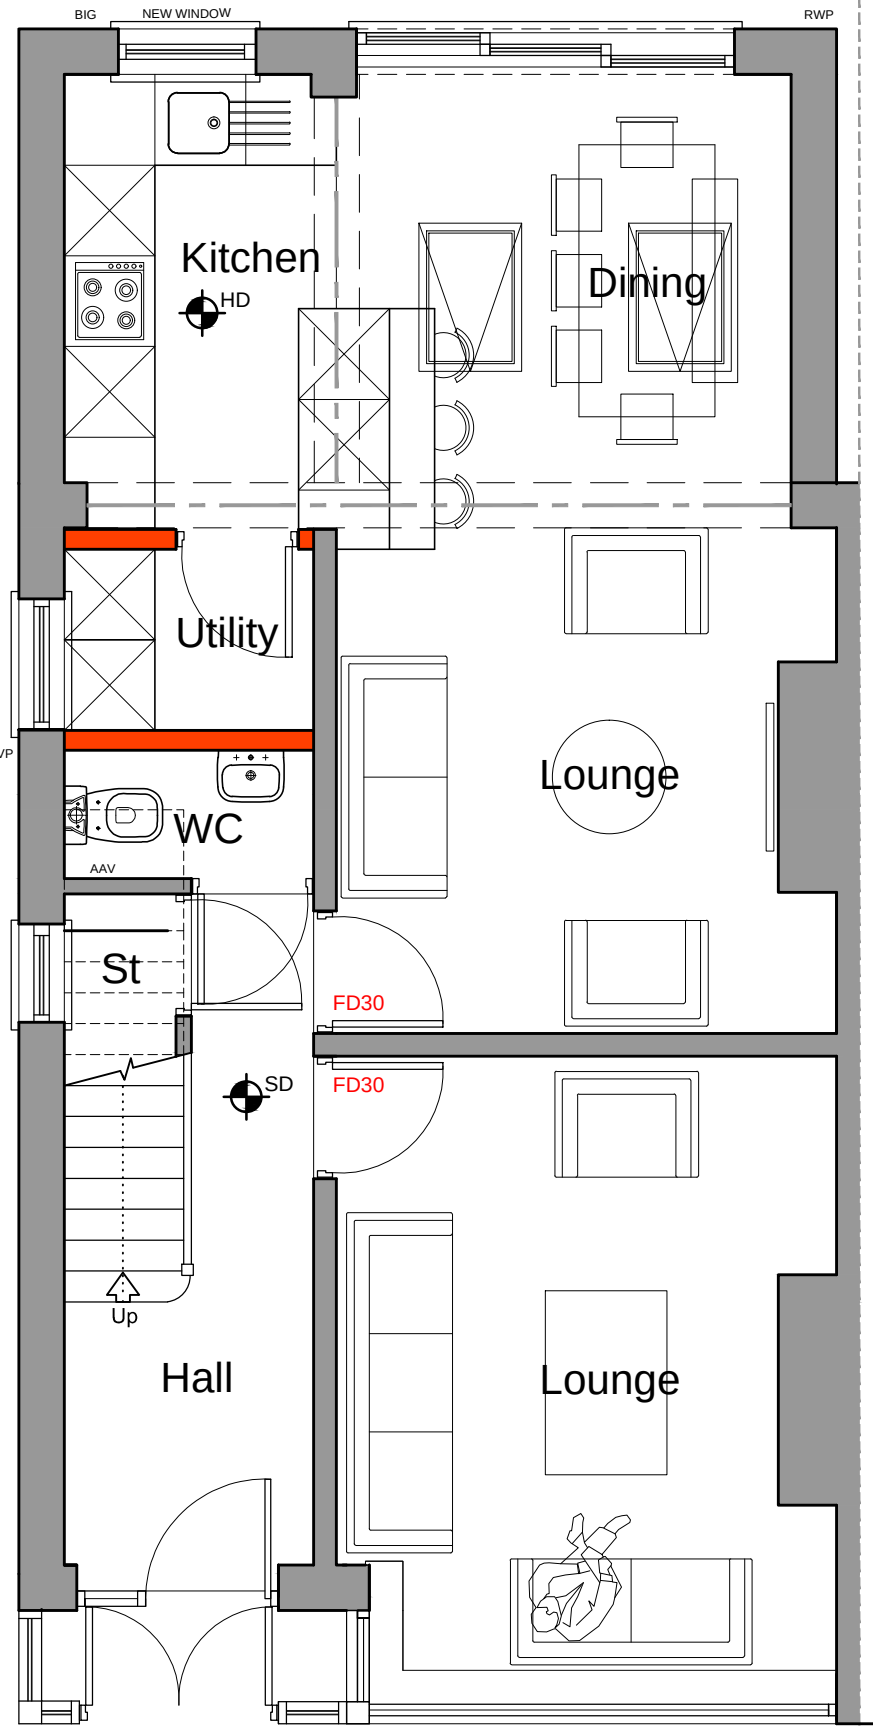


PROPOSED GROUND FLOOR PLAN
Scale 1:50

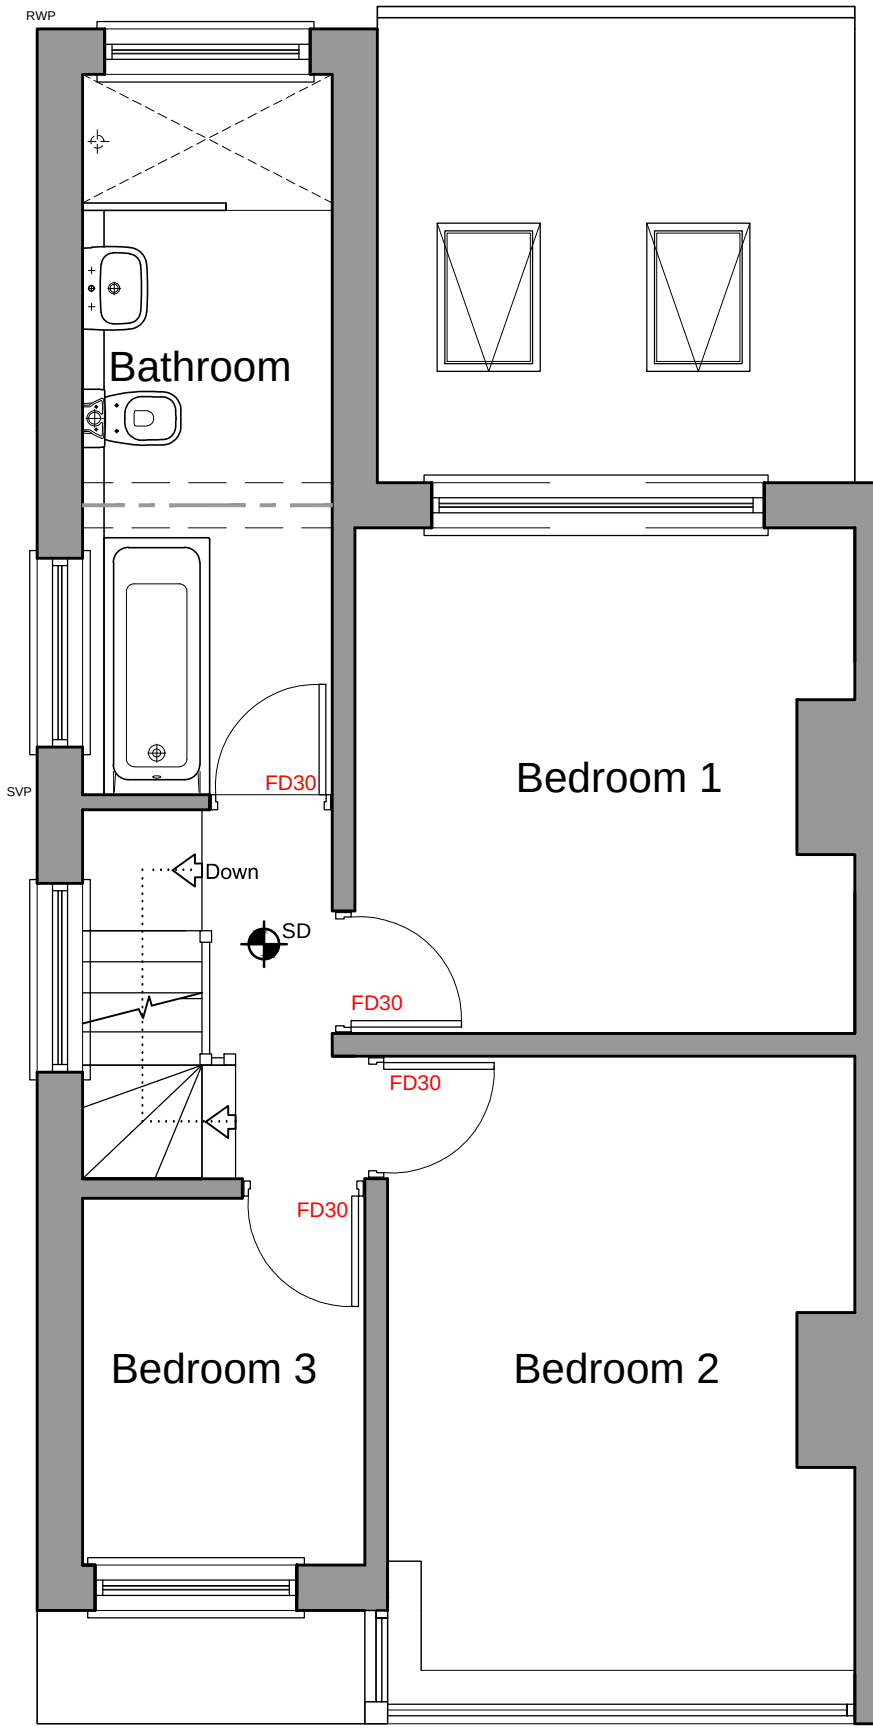

PROPOSED FIRST FLOOR PLAN
Scale 1:50

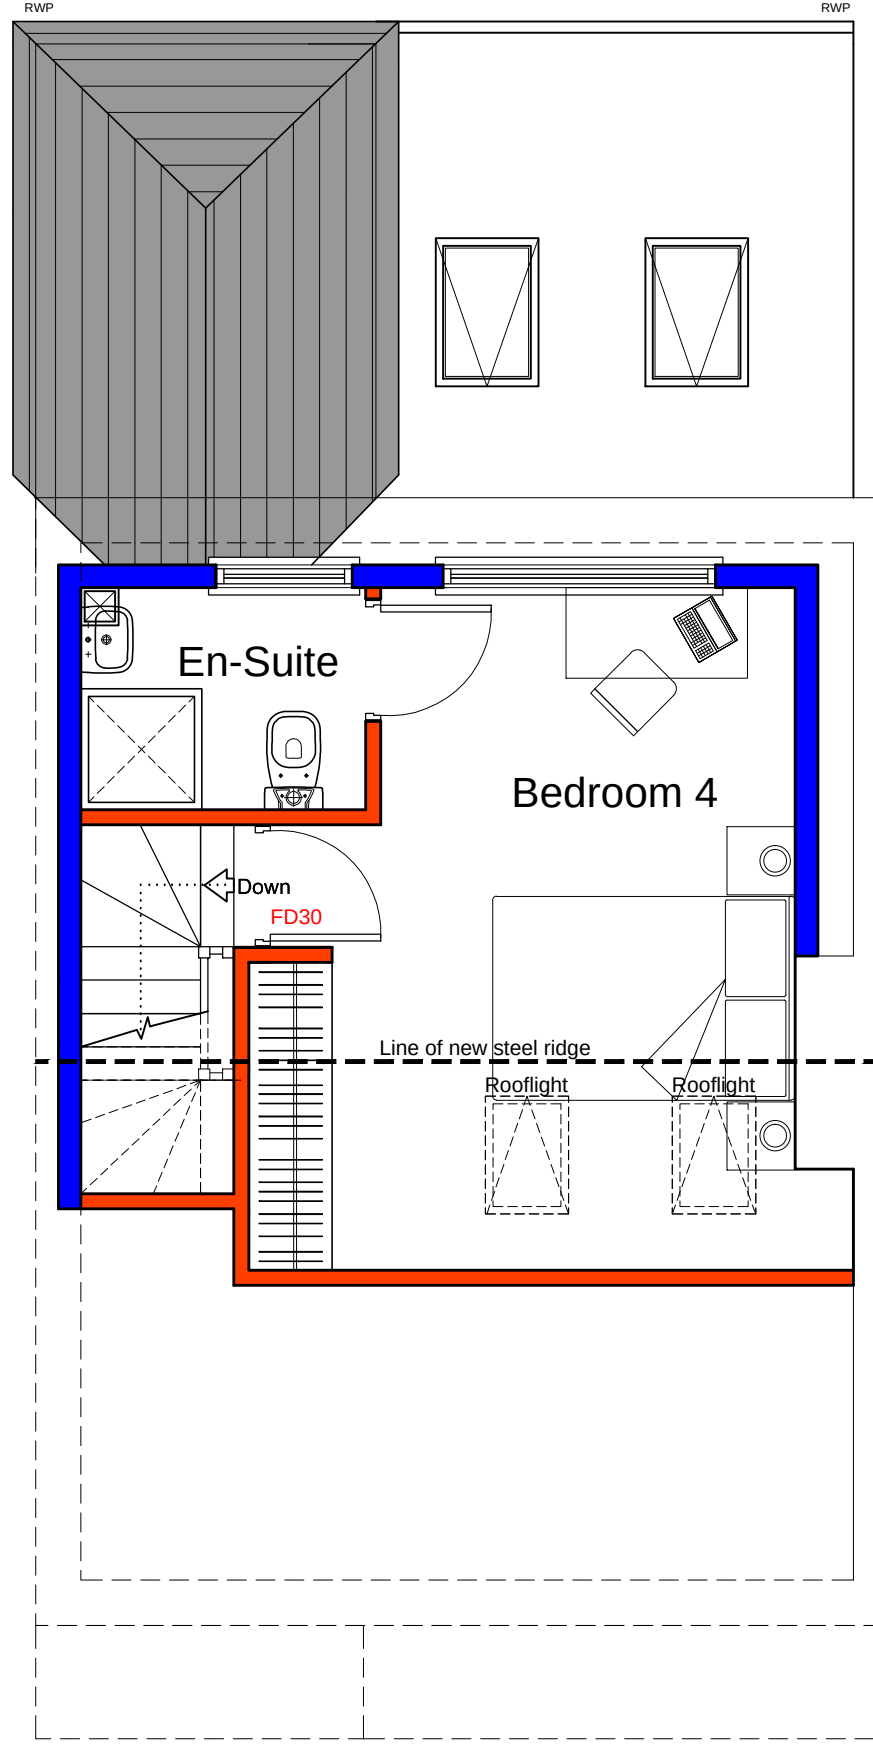


PROPOSED SECOND FLOOR PLAN
Scale 1:50

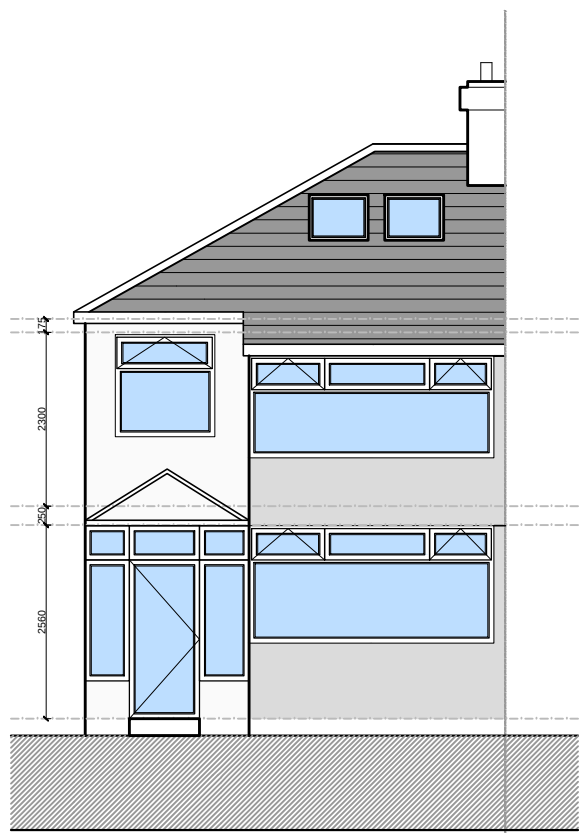


EXISTING FRONT ELEVATION
Scale 1:100



EXISTING SIDE ELEVATION
Scale 1:100

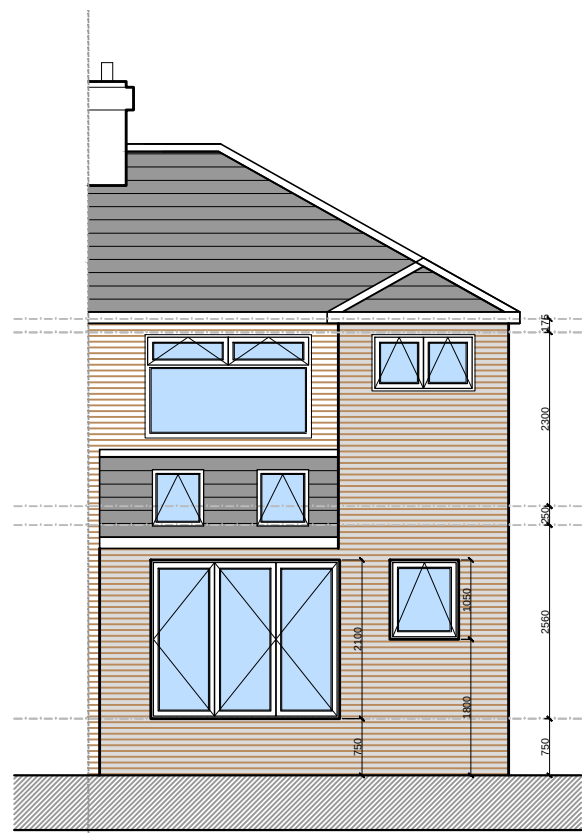


EXISTING REAR ELEVATION
Scale 1:100

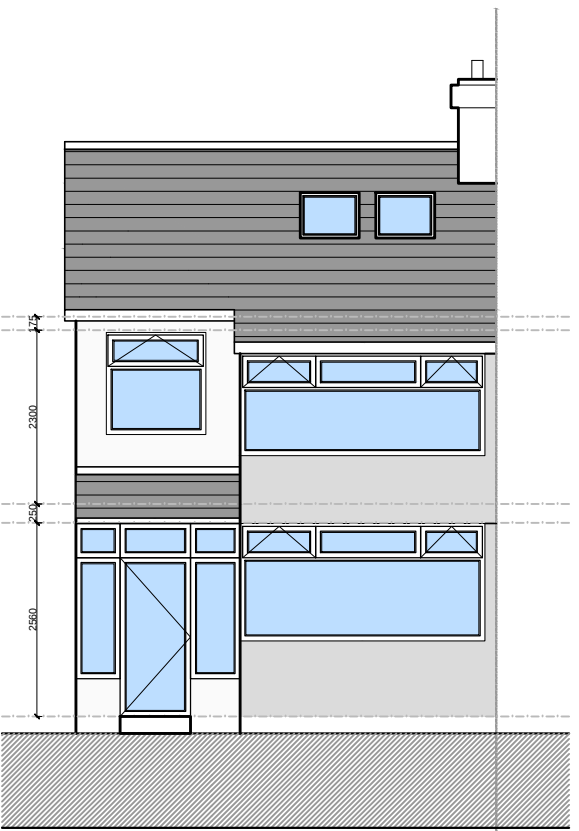


PROPOSED FRONT ELEVATION
Scale 1:100




PROPOSED SIDE ELEVATION
Scale 1:100

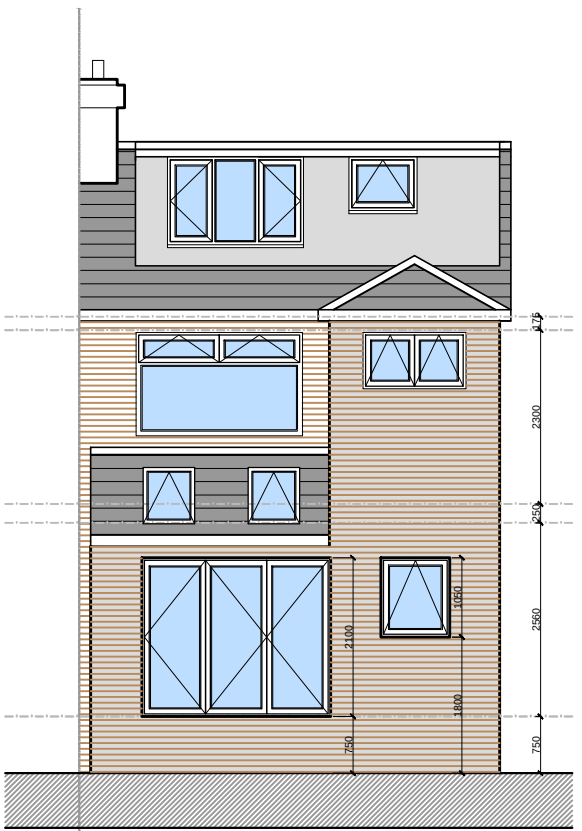

PROPOSED REAR ELEVATION
Scale 1:100

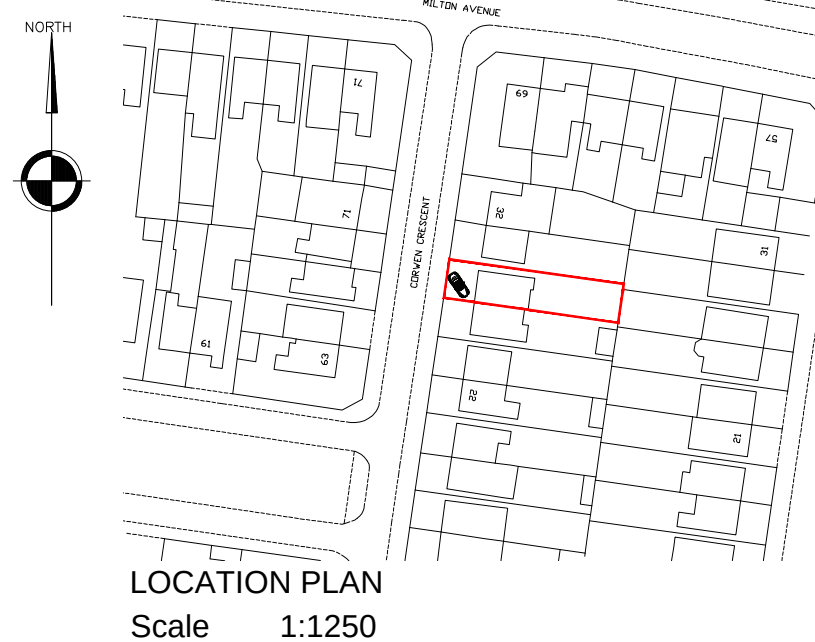

LOCATION PLAN
Scale 1:1250

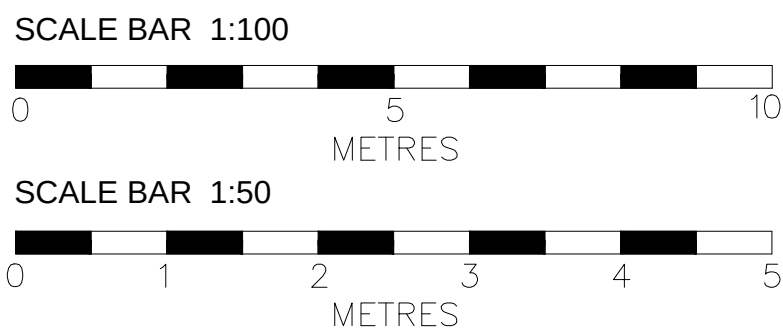

Version	Amendment	Drawn & Date	Checked & Date	Approved & Date
McGovern Architectural Design				
Telephone: 01753 296078 Email: McGovern-architecturaldesign@hotmail.com				
Internal Project Number				
Client MR&MRS_COLEMAN				
Project Name 28_CORWEN_CRESENT_LIVERPOOL				
Drawing Title EXISTING&PROPOSED_PLANS				
Scale A1	Original Size A1	*		
Date 02.08.23	Drawn MMC	Checked MMC	Approved	Status
Drawing Number	Revision			C

PL_01