

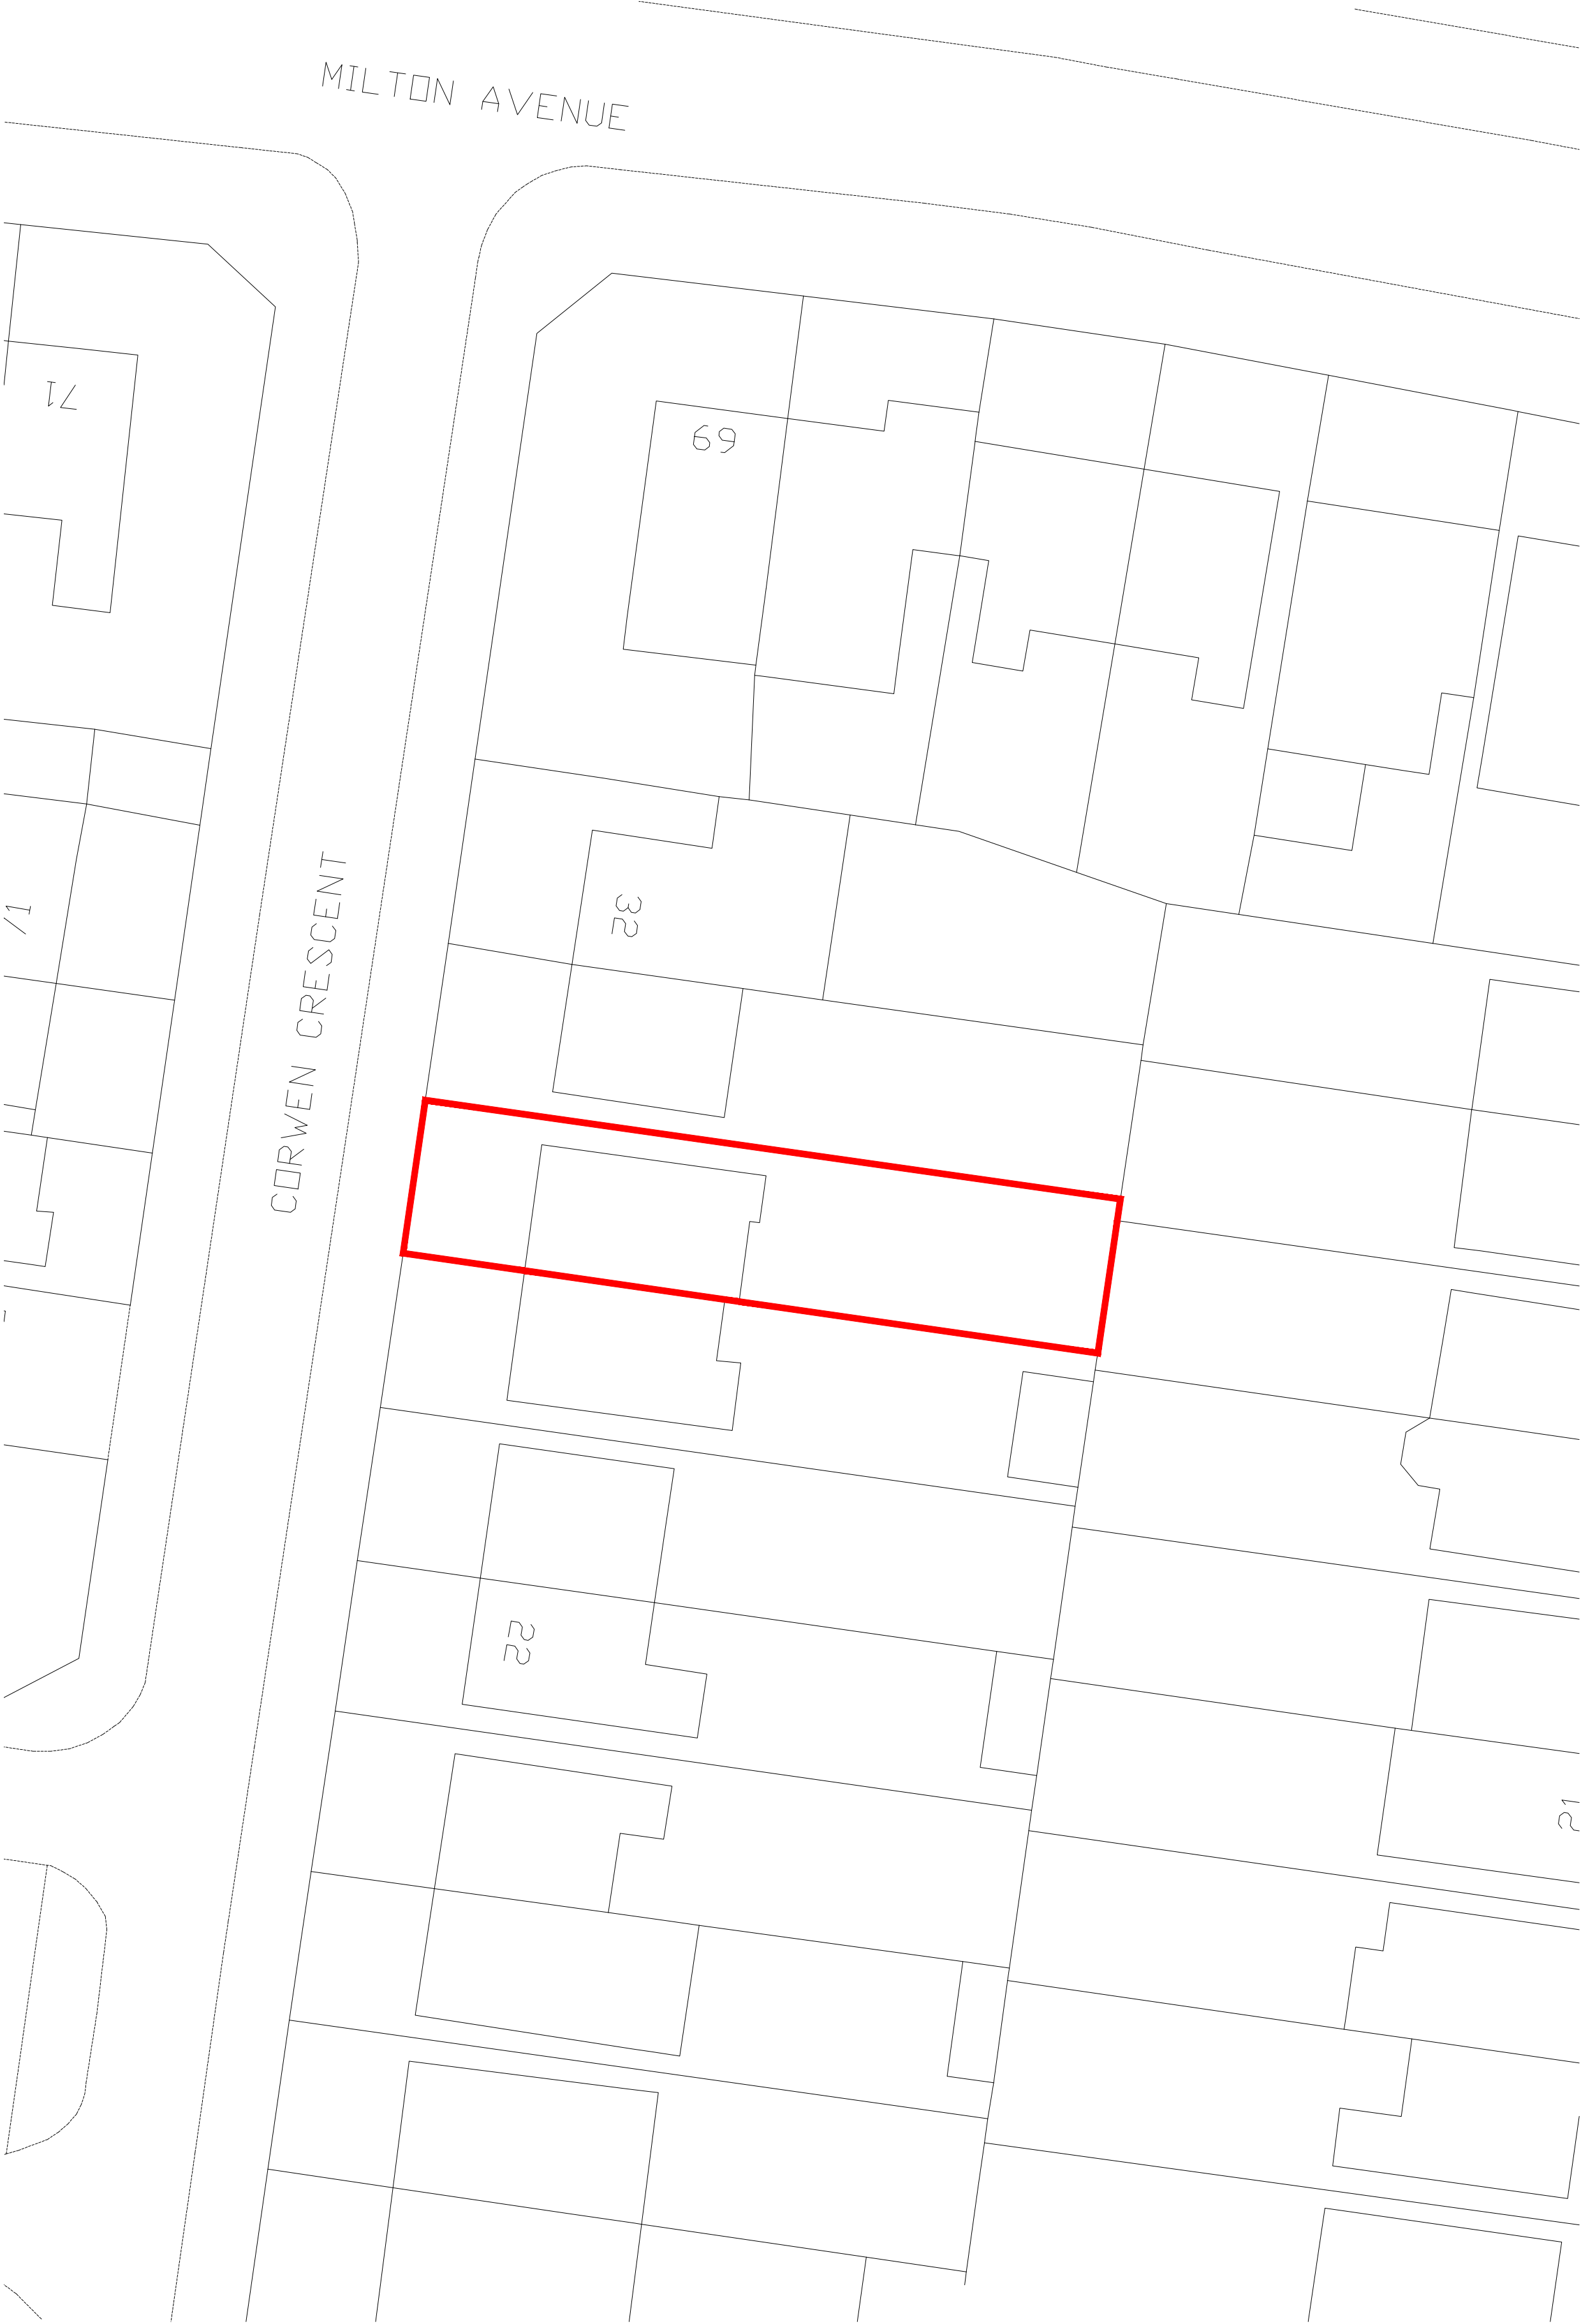


NOTES
All dimensions to be checked on site. Figured dimensions to be read in preference to scaled. Drawing author accepts no responsibility for any unauthorised amendments to the drawing and does not permit unauthorised copying of the drawing. This drawing is copyright and remains the property of drawing author unless otherwise agreed.

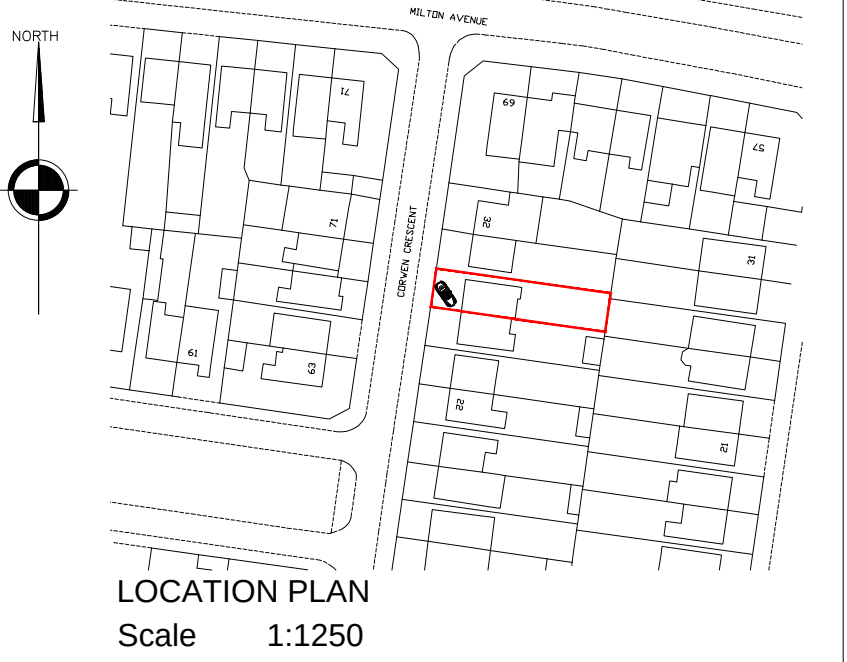


EXISTING SITE PLAN
Scale 1:200

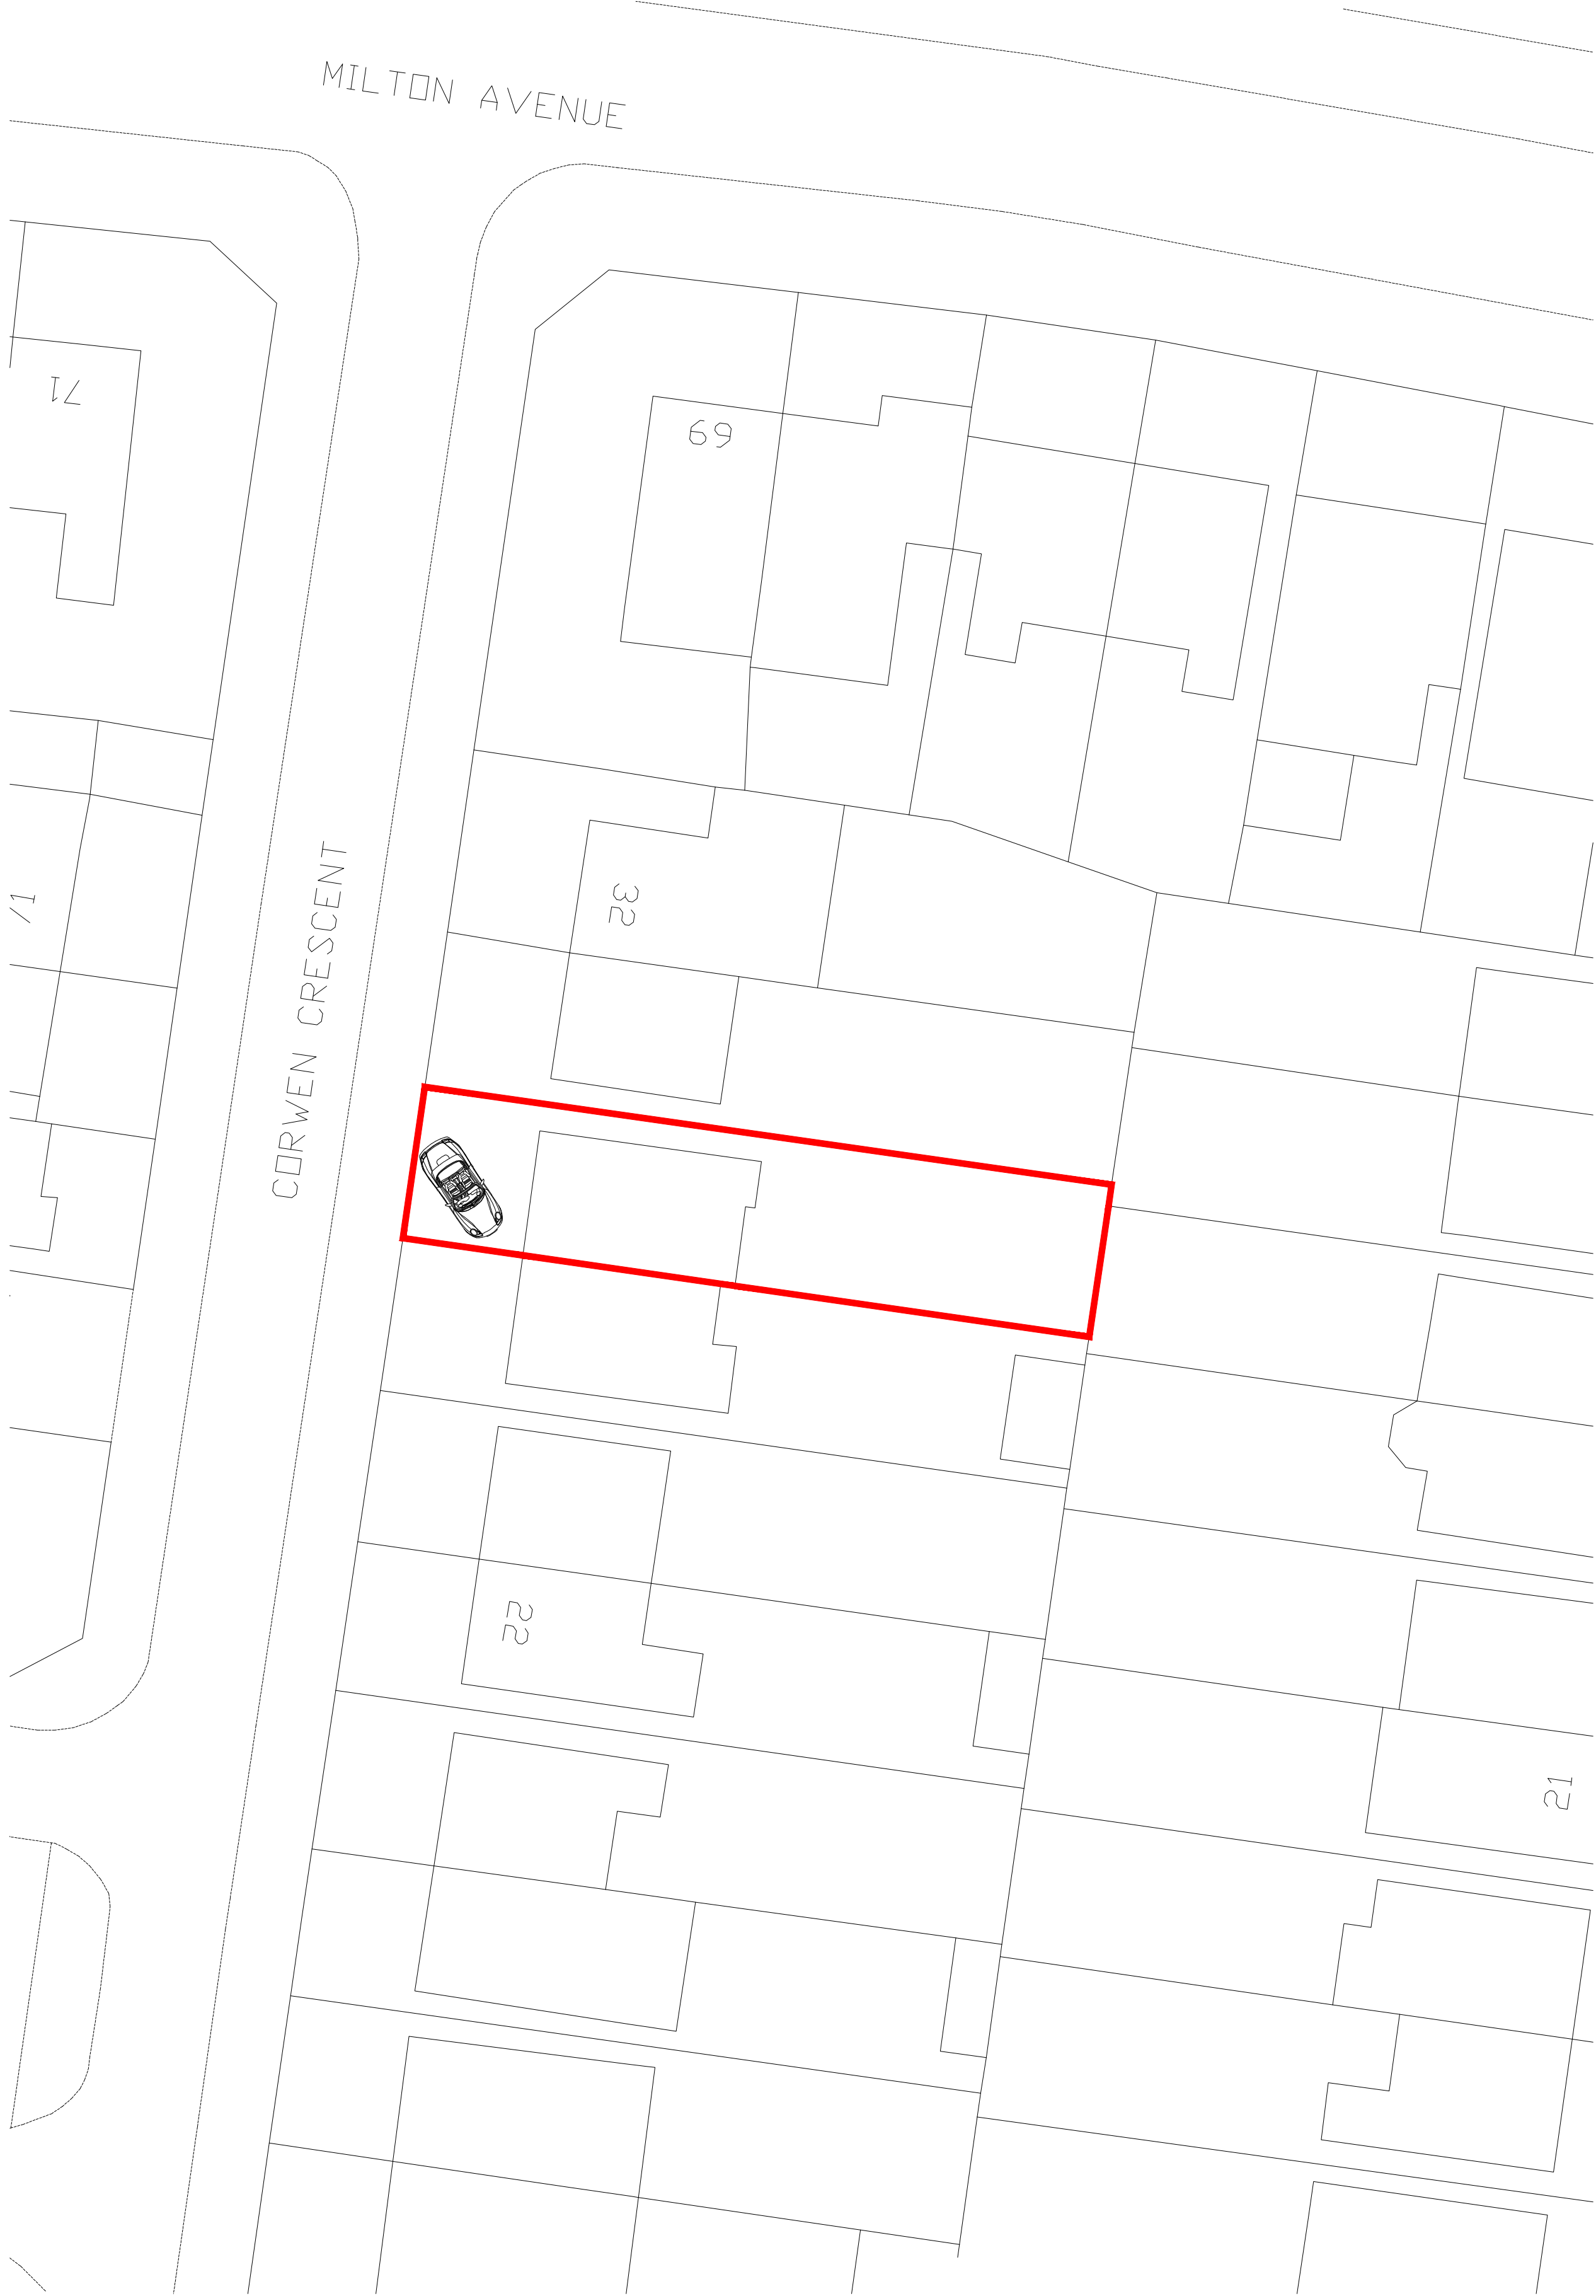

PROPOSED SITE PLAN
Scale 1:200

SCALE BAR 1:200

 

Version	Amendment	Drawn & Date	Checked & Date	Approved & Date
McGovern Architectural Design				
Telephone : 01753286078 Email: McGovernArchitecturalDesign@hotmail.com				
Internal Project Number				
Client MR&MRS_COLEMAN				
Project Name 28_CORWEN_CRESENT_LIVERPOOL				
Drawing Title EXISTING&PROPOSED_SITE_PLANS				
Scale SHOWN	Original Size A1	*		
Date 02.08.23	Drawn MMC	Checked MMC	Approved	
Drawing Number			Status	
			Revision	

PL_02