


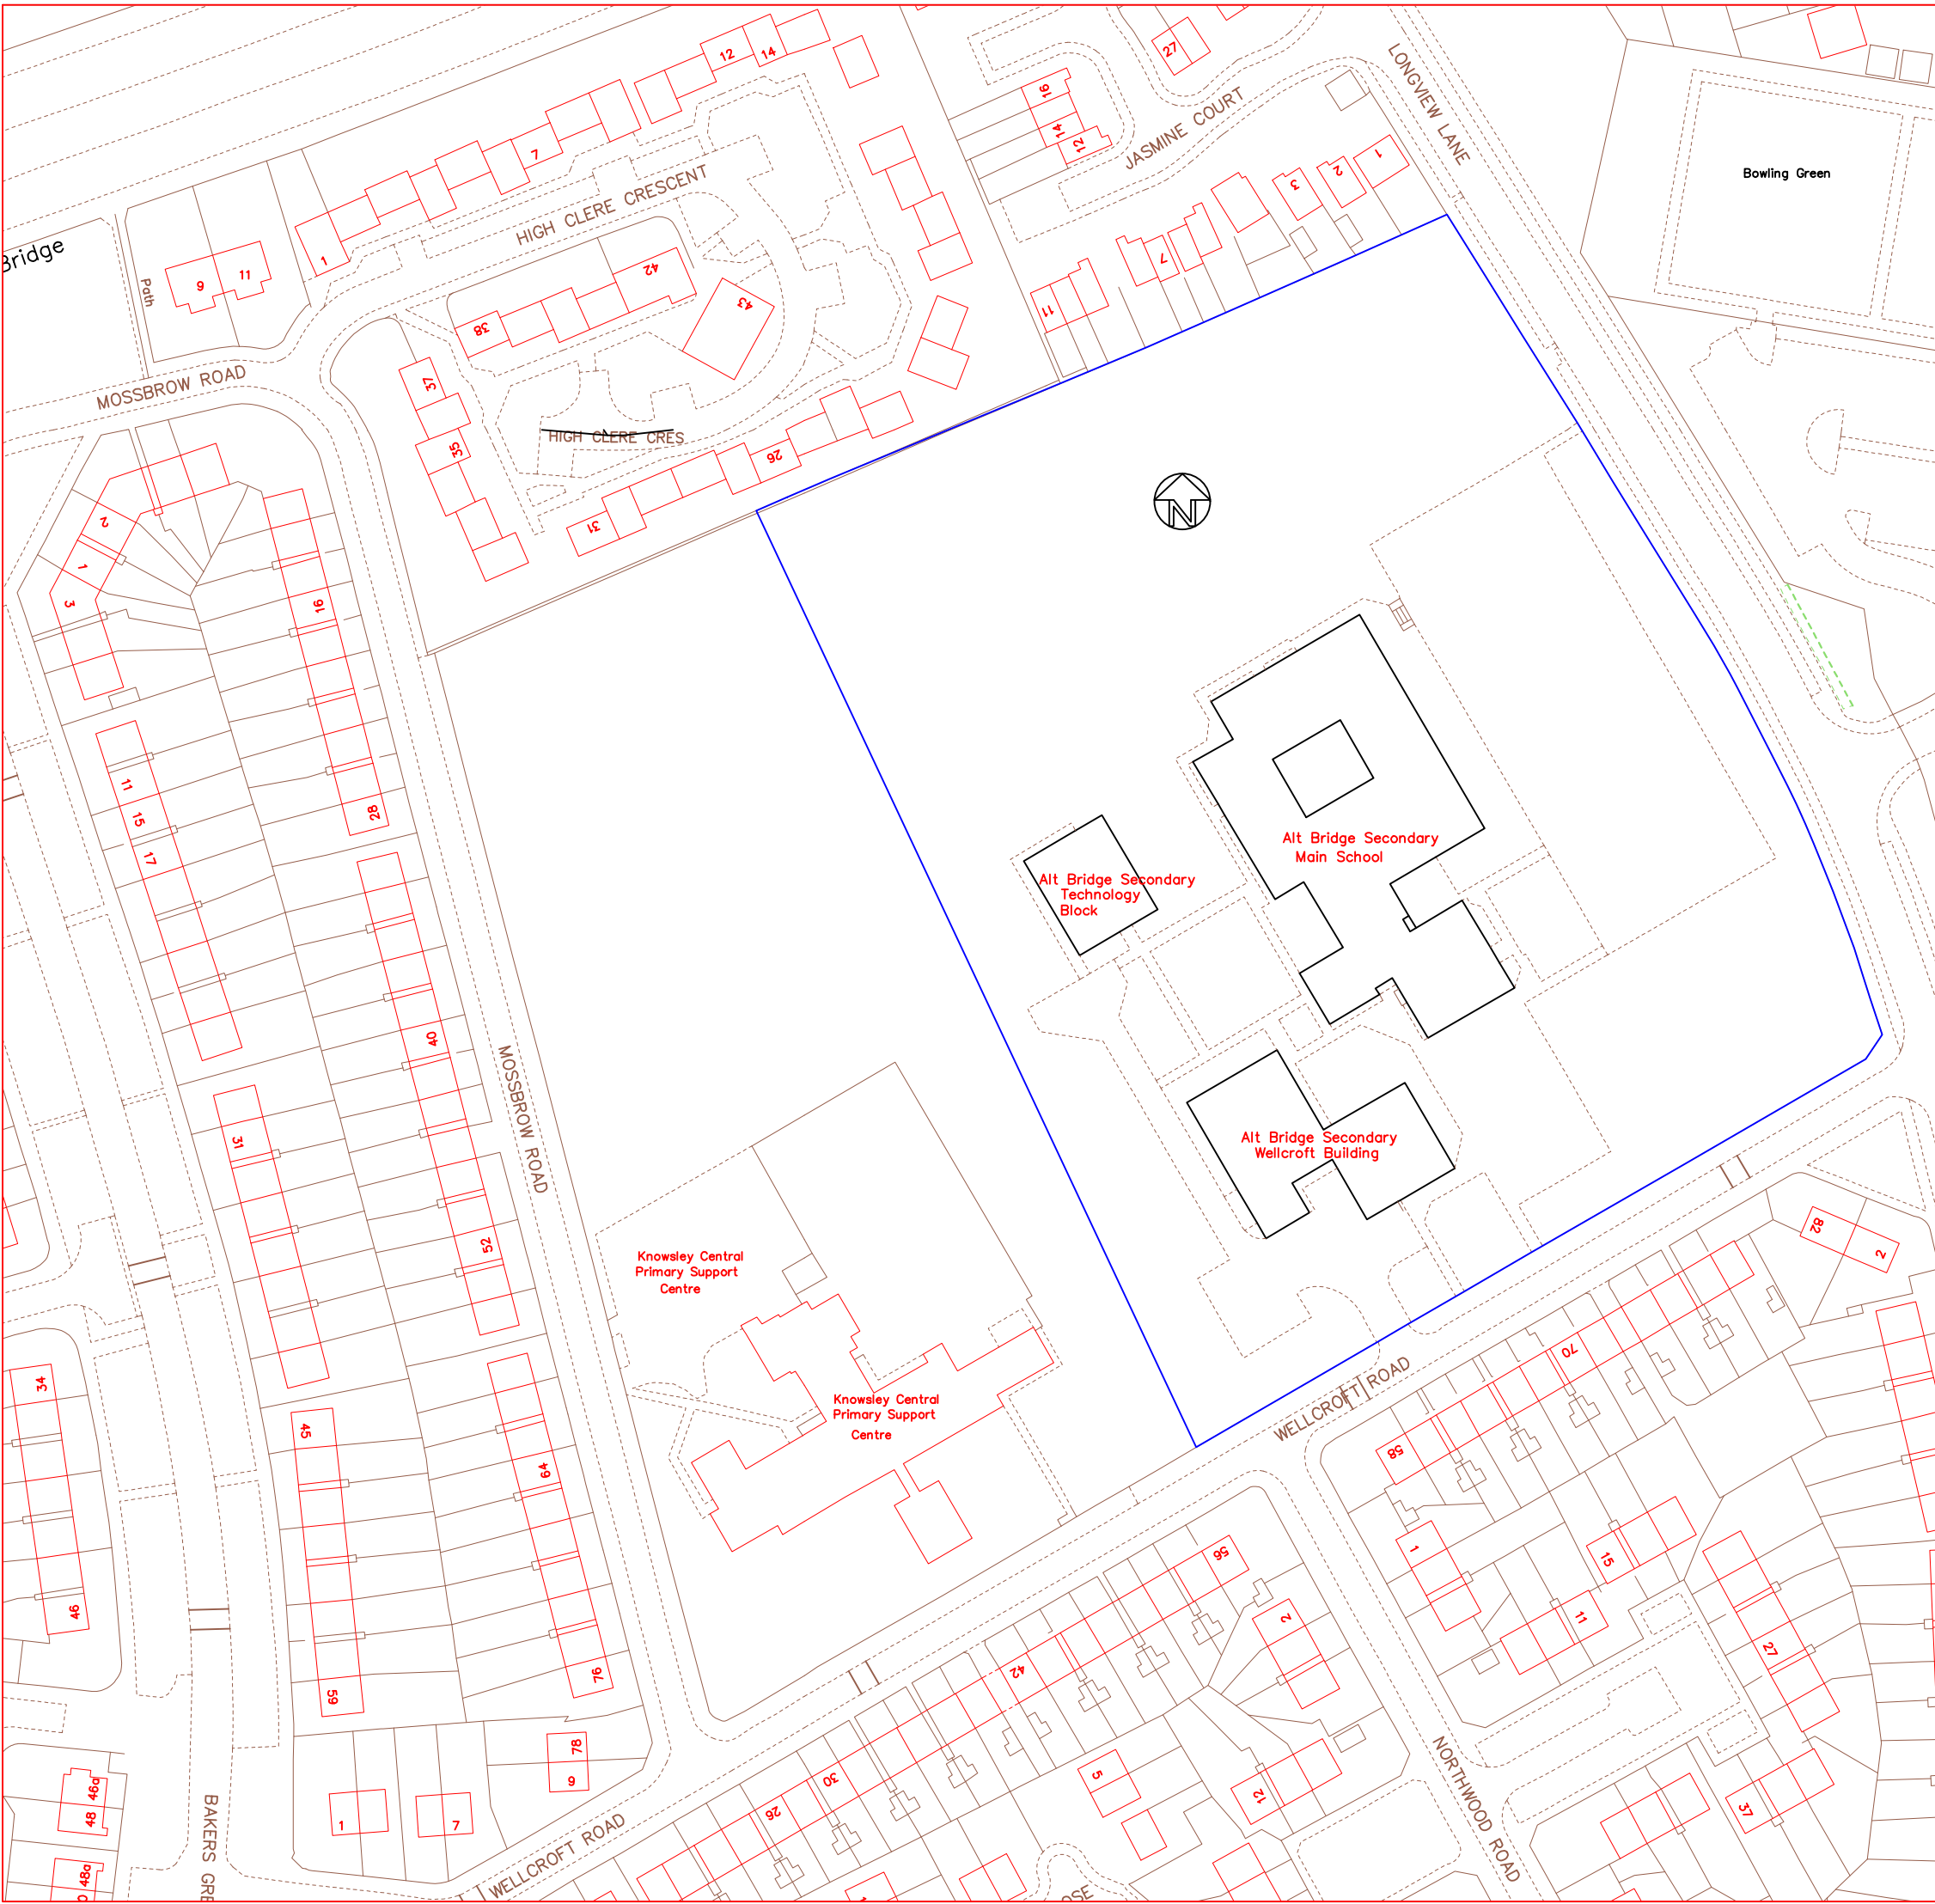

NOTE
This drawing must not be reissued, loaned or copied without the written consent of Department of Corporate Resources , KMBC. (the originator).
All errors, omissions, discrepancies should be reported to the originator immediately.
All dimensions to be checked before site fabrication by the contractor, his sub-contractor or supplier.
Any deviation from the drawing to be reported to the originator immediately.

Any mapped information depicted is based on Ordnance Survey material with the permission of Ordnance Survey on behalf of the Controller of Her Majestys Stationary Office Crown Copyright.
Unauthorized reproduction infringes Crown Copyright and may lead to prosecution or civil proceedings.
Knowsley MBC, LA 100017655
Ref: MAPREF

Drawing issue status:
PRELIMINARY ☐ **CLIENT APPROVAL** ☐ **PLANNING** ☐
BUILDING REGS ☐ **TENDER** ☐ **CONSTRUCTION** ☐ **AS-BUILT** ☐



Asset Services
Ground Floor Yorkon Building
Archway Road
Merseyside, L36 9FB

TEL:0151 443 2606

PROJECT MODULAR BUILDING		CLIENT KMBC	
SUBJECT EXISTING SITE PLAN		DATABASE A3	DATE 21/11/19
PROJECT NR -		DRAWING NR -001	SCALE 1:1250
REV -		DRAWN RG	CHECKED -