


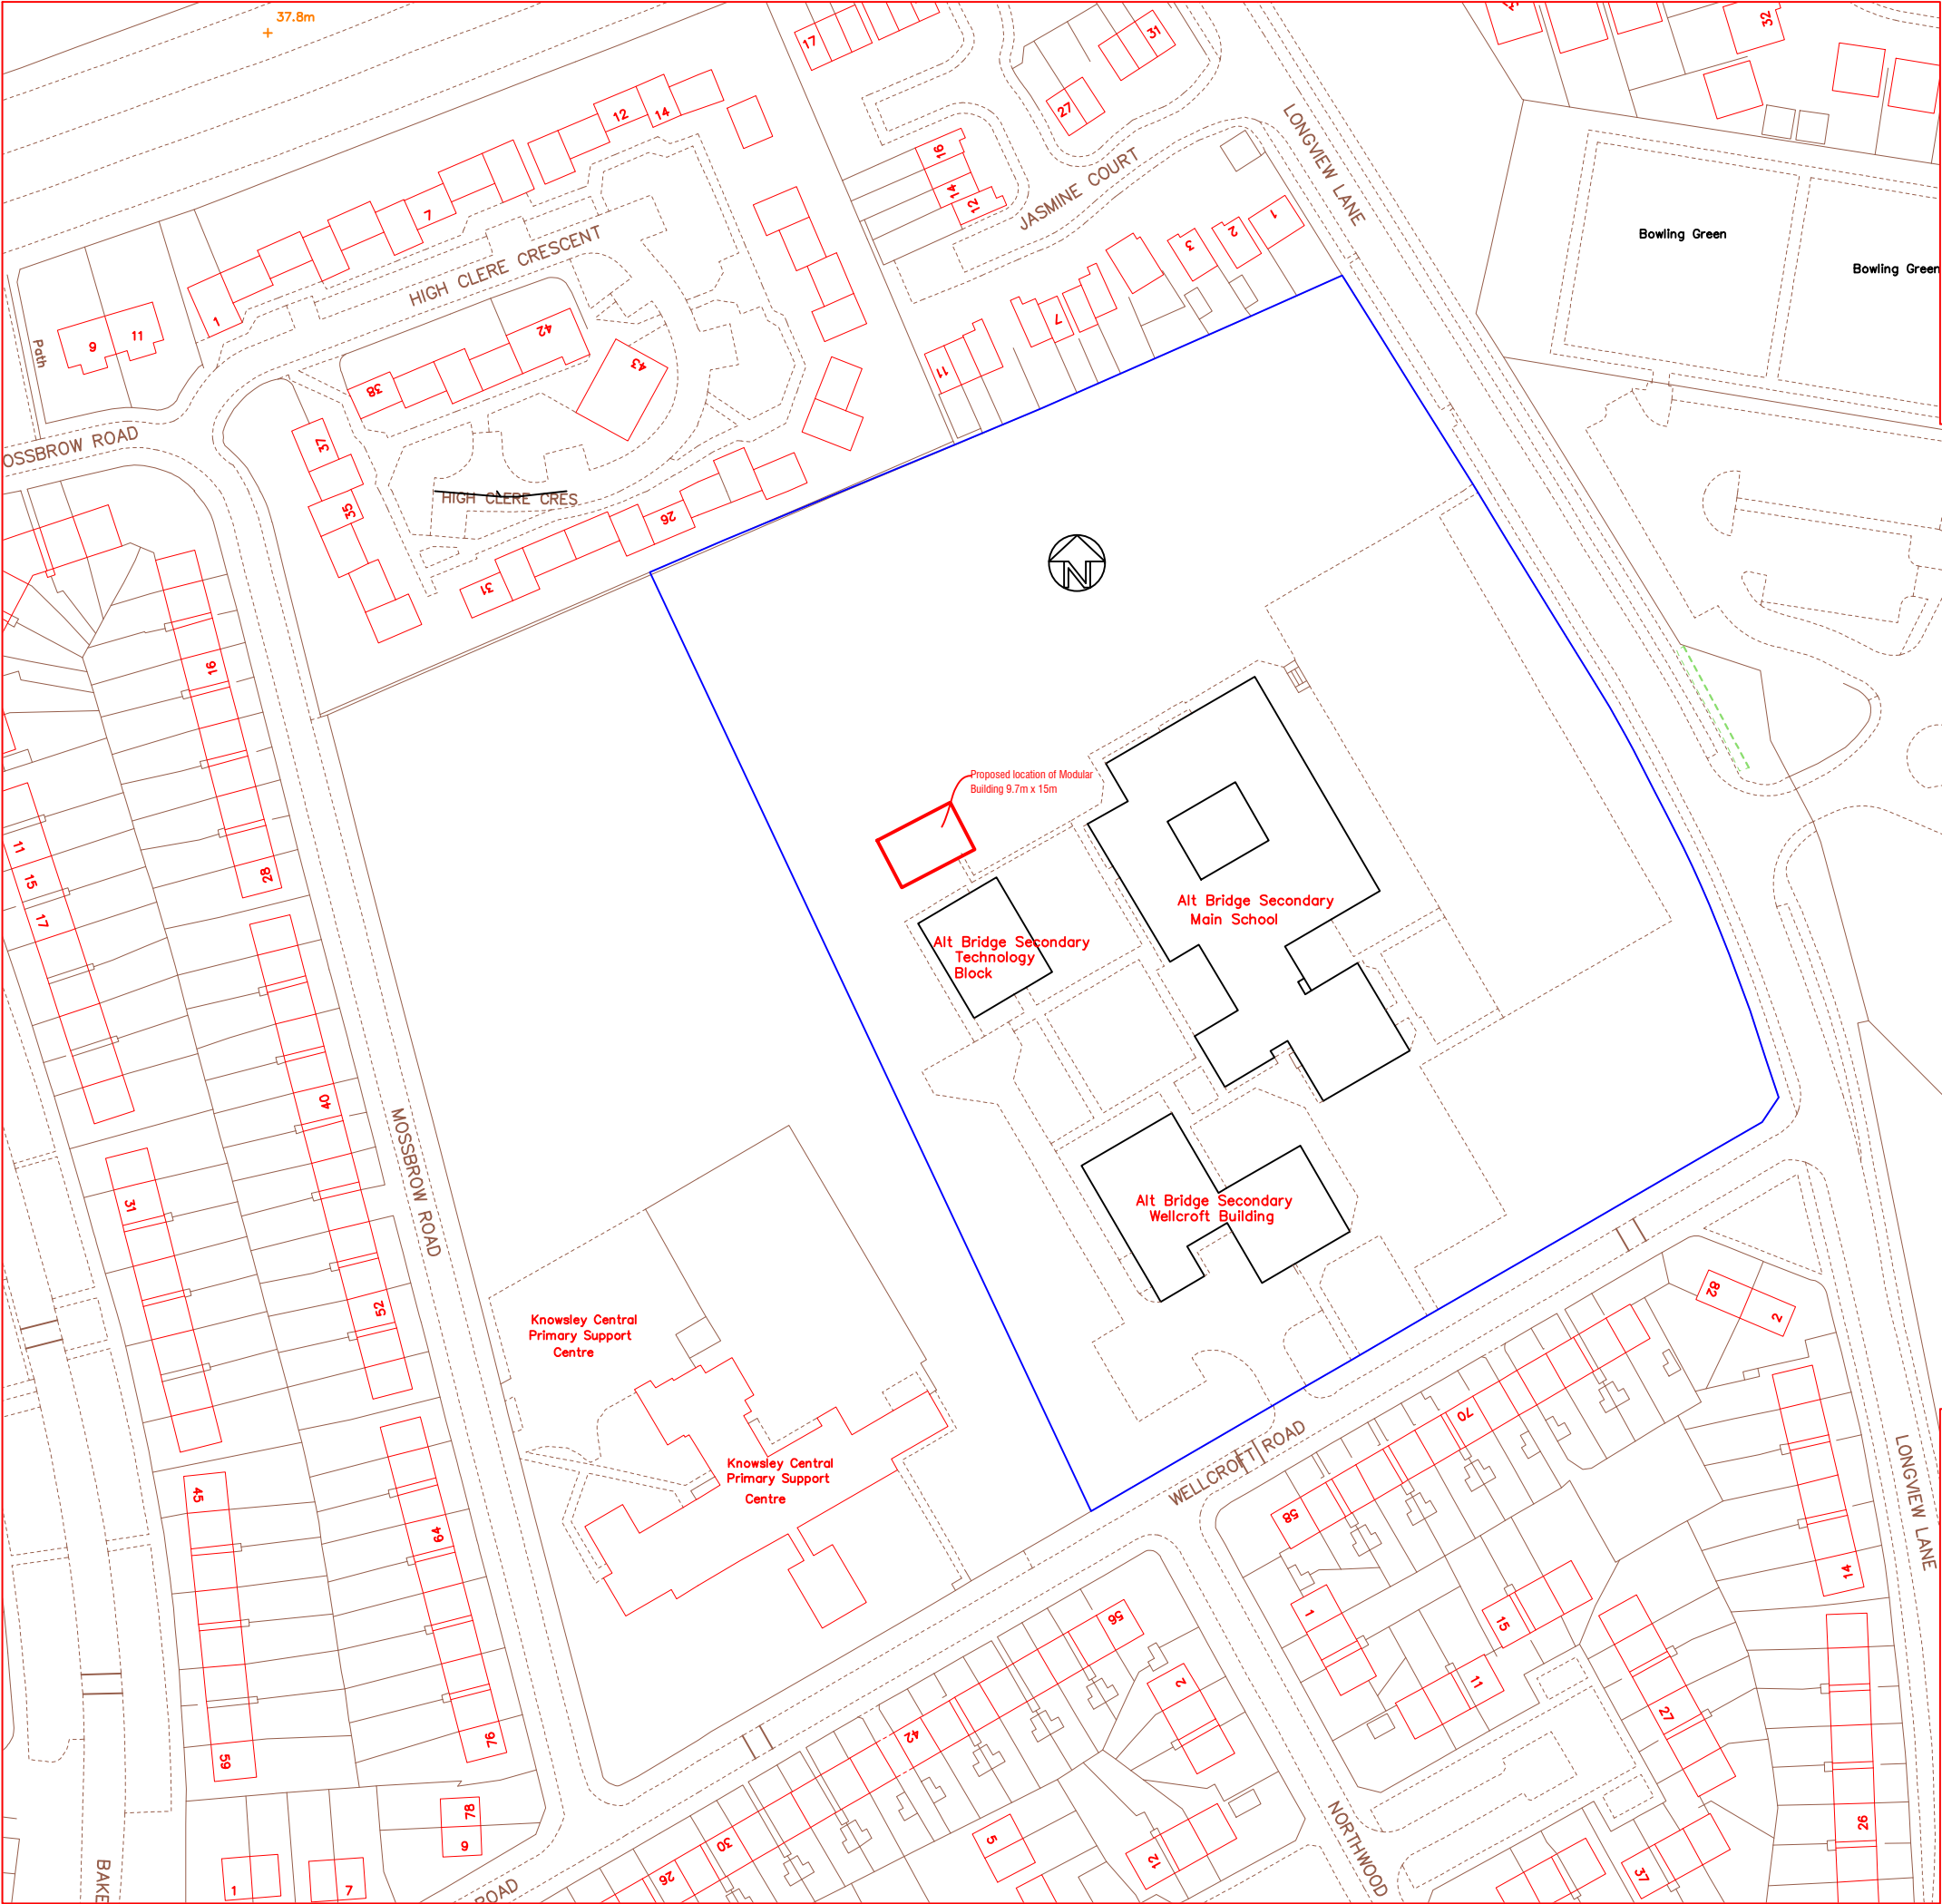

NOTE
This drawing must not be reissued, loaned or copied without the written consent of Department of Corporate Resources , KMBC. (the originator).
All errors, omissions, discrepancies should be reported to the originator immediately.
All dimensions to be checked before site fabrication by the contractor, his sub-contractor or supplier.
Any deviation from the drawing to be reported to the originator immediately.

Any mapped information depicted is based on Ordnance Survey material with the permission of Ordnance Survey on behalf of the Controller of Her Majestys Stationary Office Crown Copyright.
Unauthorized reproduction infringes Crown Copyright and may lead to prosecution or civil proceedings.
Knowsley MBC, LA 100017655
Ref: MAPREF

Drawing issue status:
☐ PRELIMINARY ☐ CLIENT APPROVAL ☐ PLANNING ☐
☐ BUILDING REGS ☐ TENDER ☐ CONSTRUCTION ☐ AS-BUILT ☐

REV	DATE	DESCRIPTION
 Asset Services Ground Floor Yordon Building Archway Road Merseyside, L36 9FB TEL:0151 443 2606		
PROJECT MODULAR BUILDING		CLIENT KMBC
SUBJECT LOCATION SITE PLAN	DATABASE A3	DATE 21/11/19
SCALE 1:1250		
PROJECT NR -	DRAWING NR -002	REV -
DRAWN RG		CHECKED -