



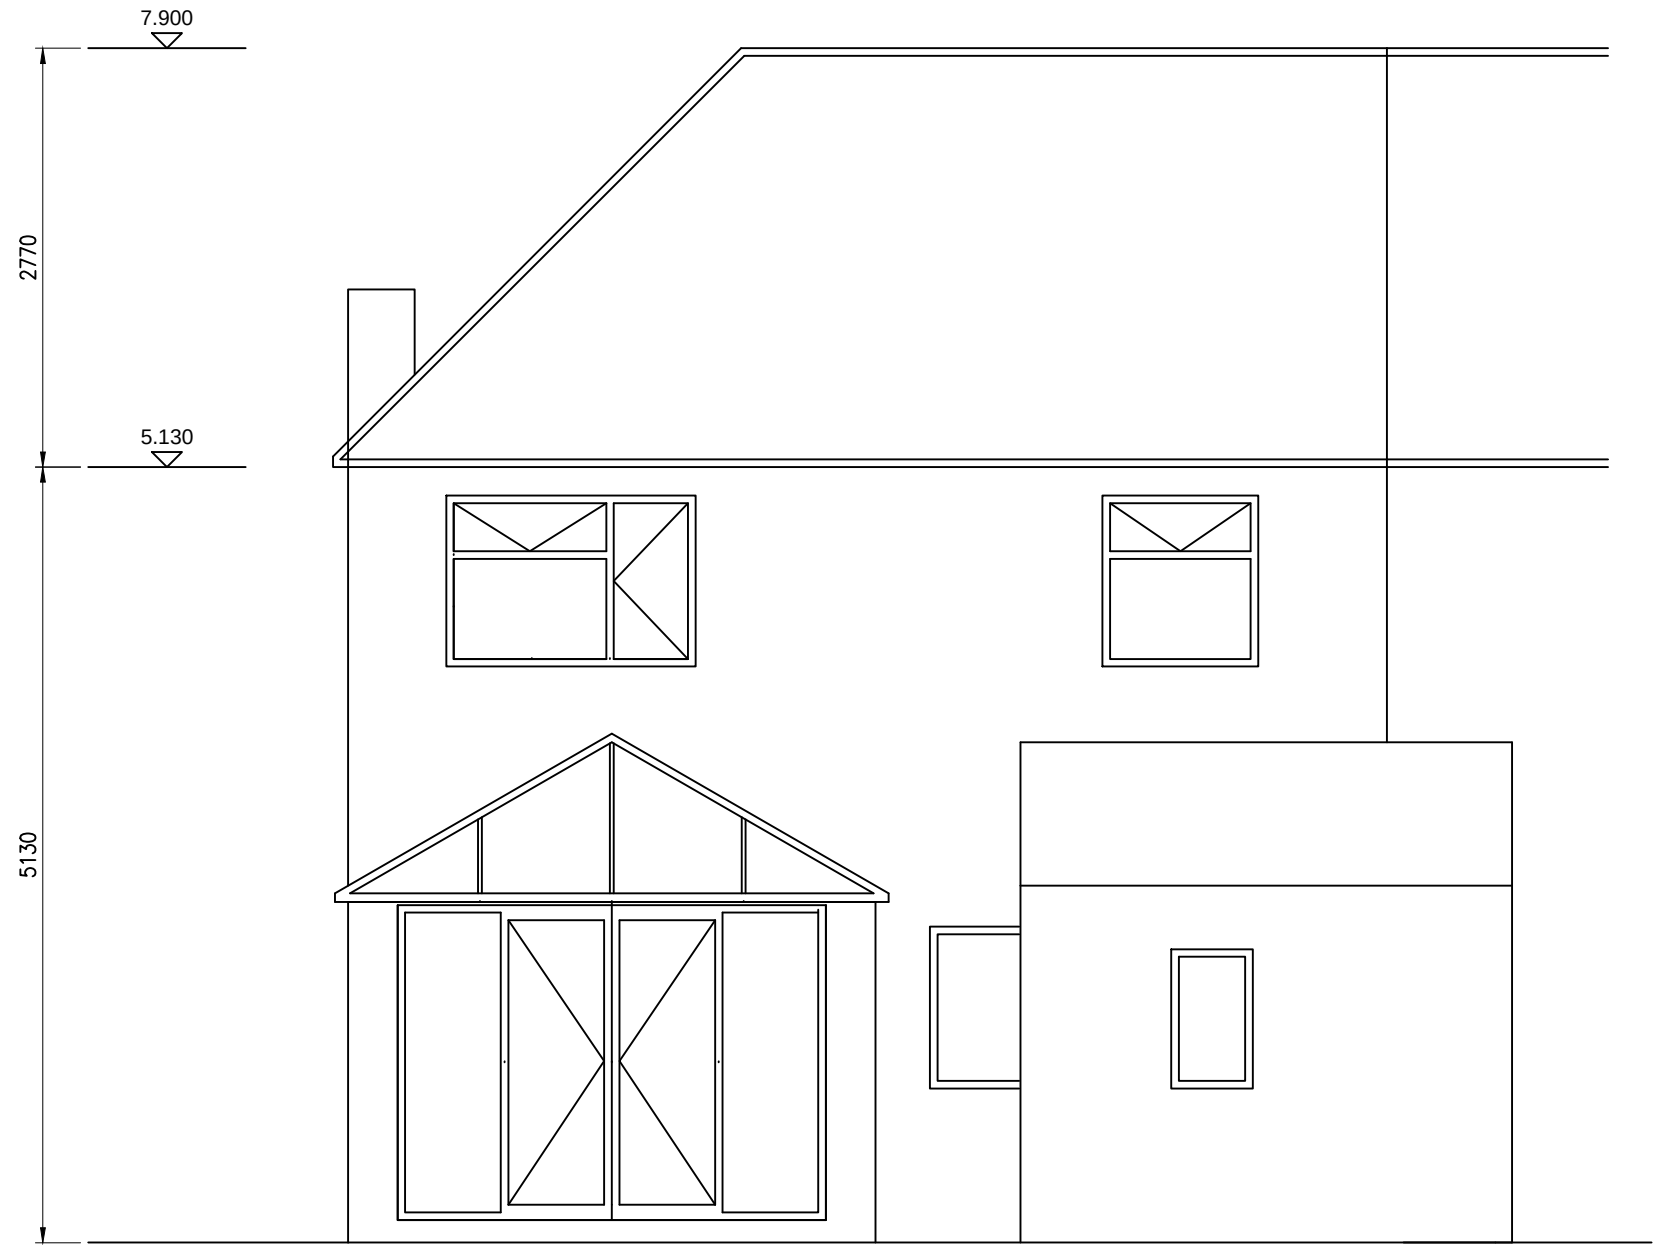


EXISTING REAR ELEVATION




EXISTING FRONT ELEVATION

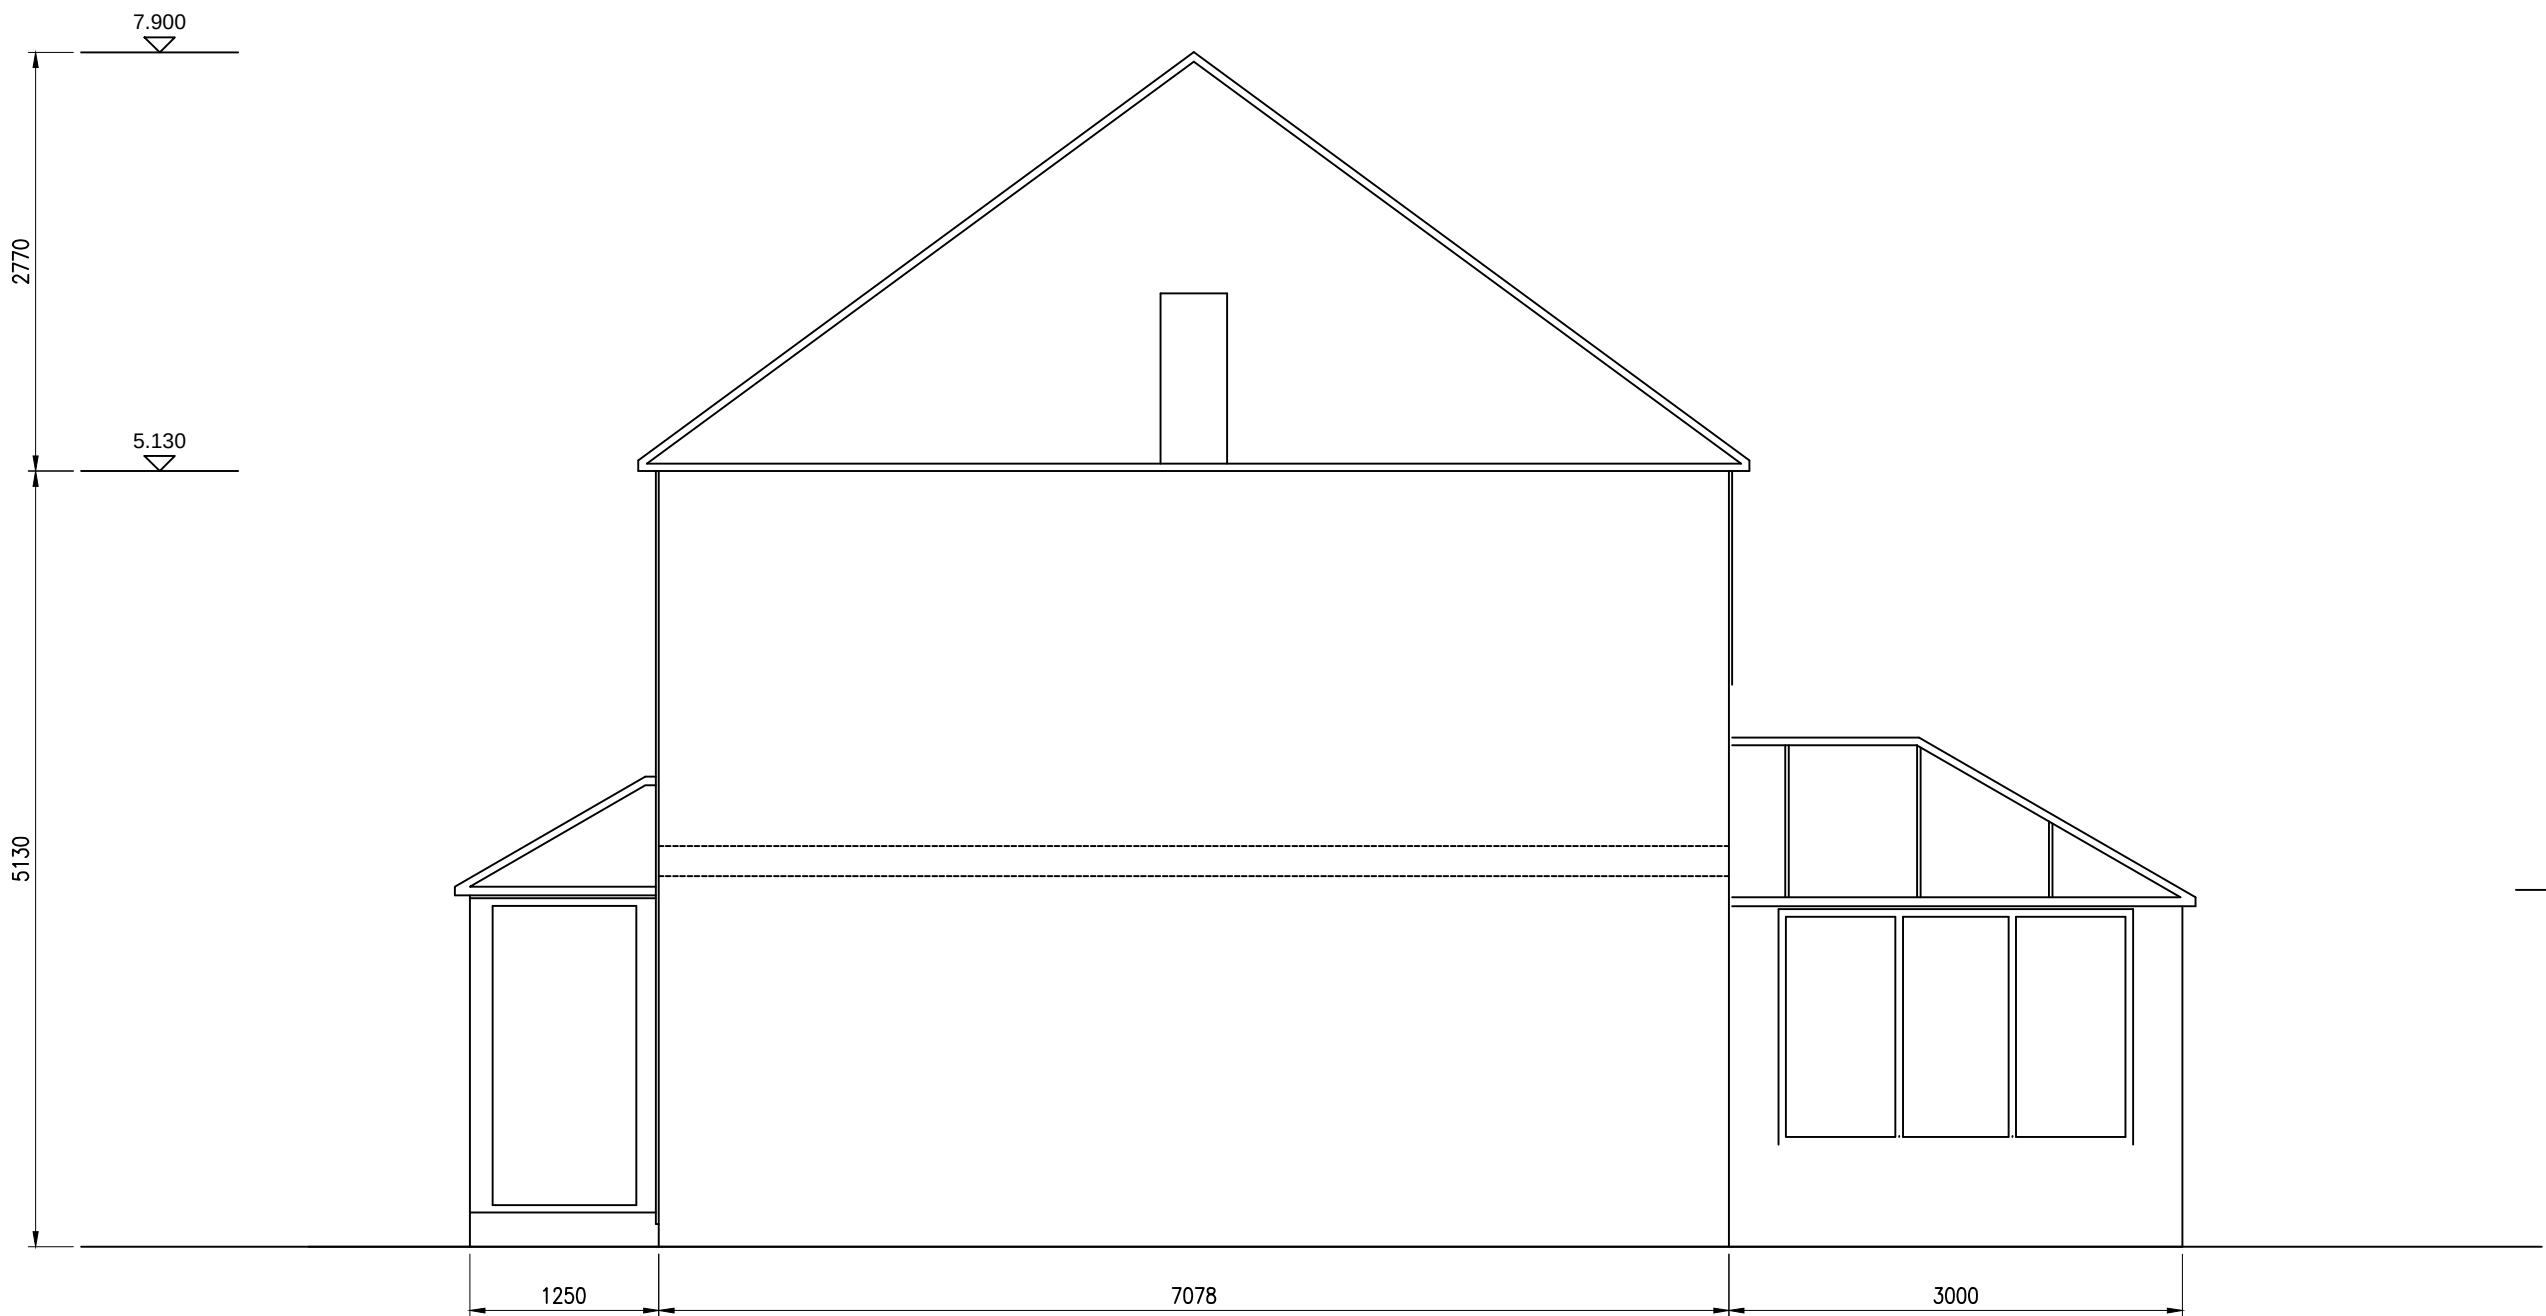

EXISTING SIDE ELEVATION

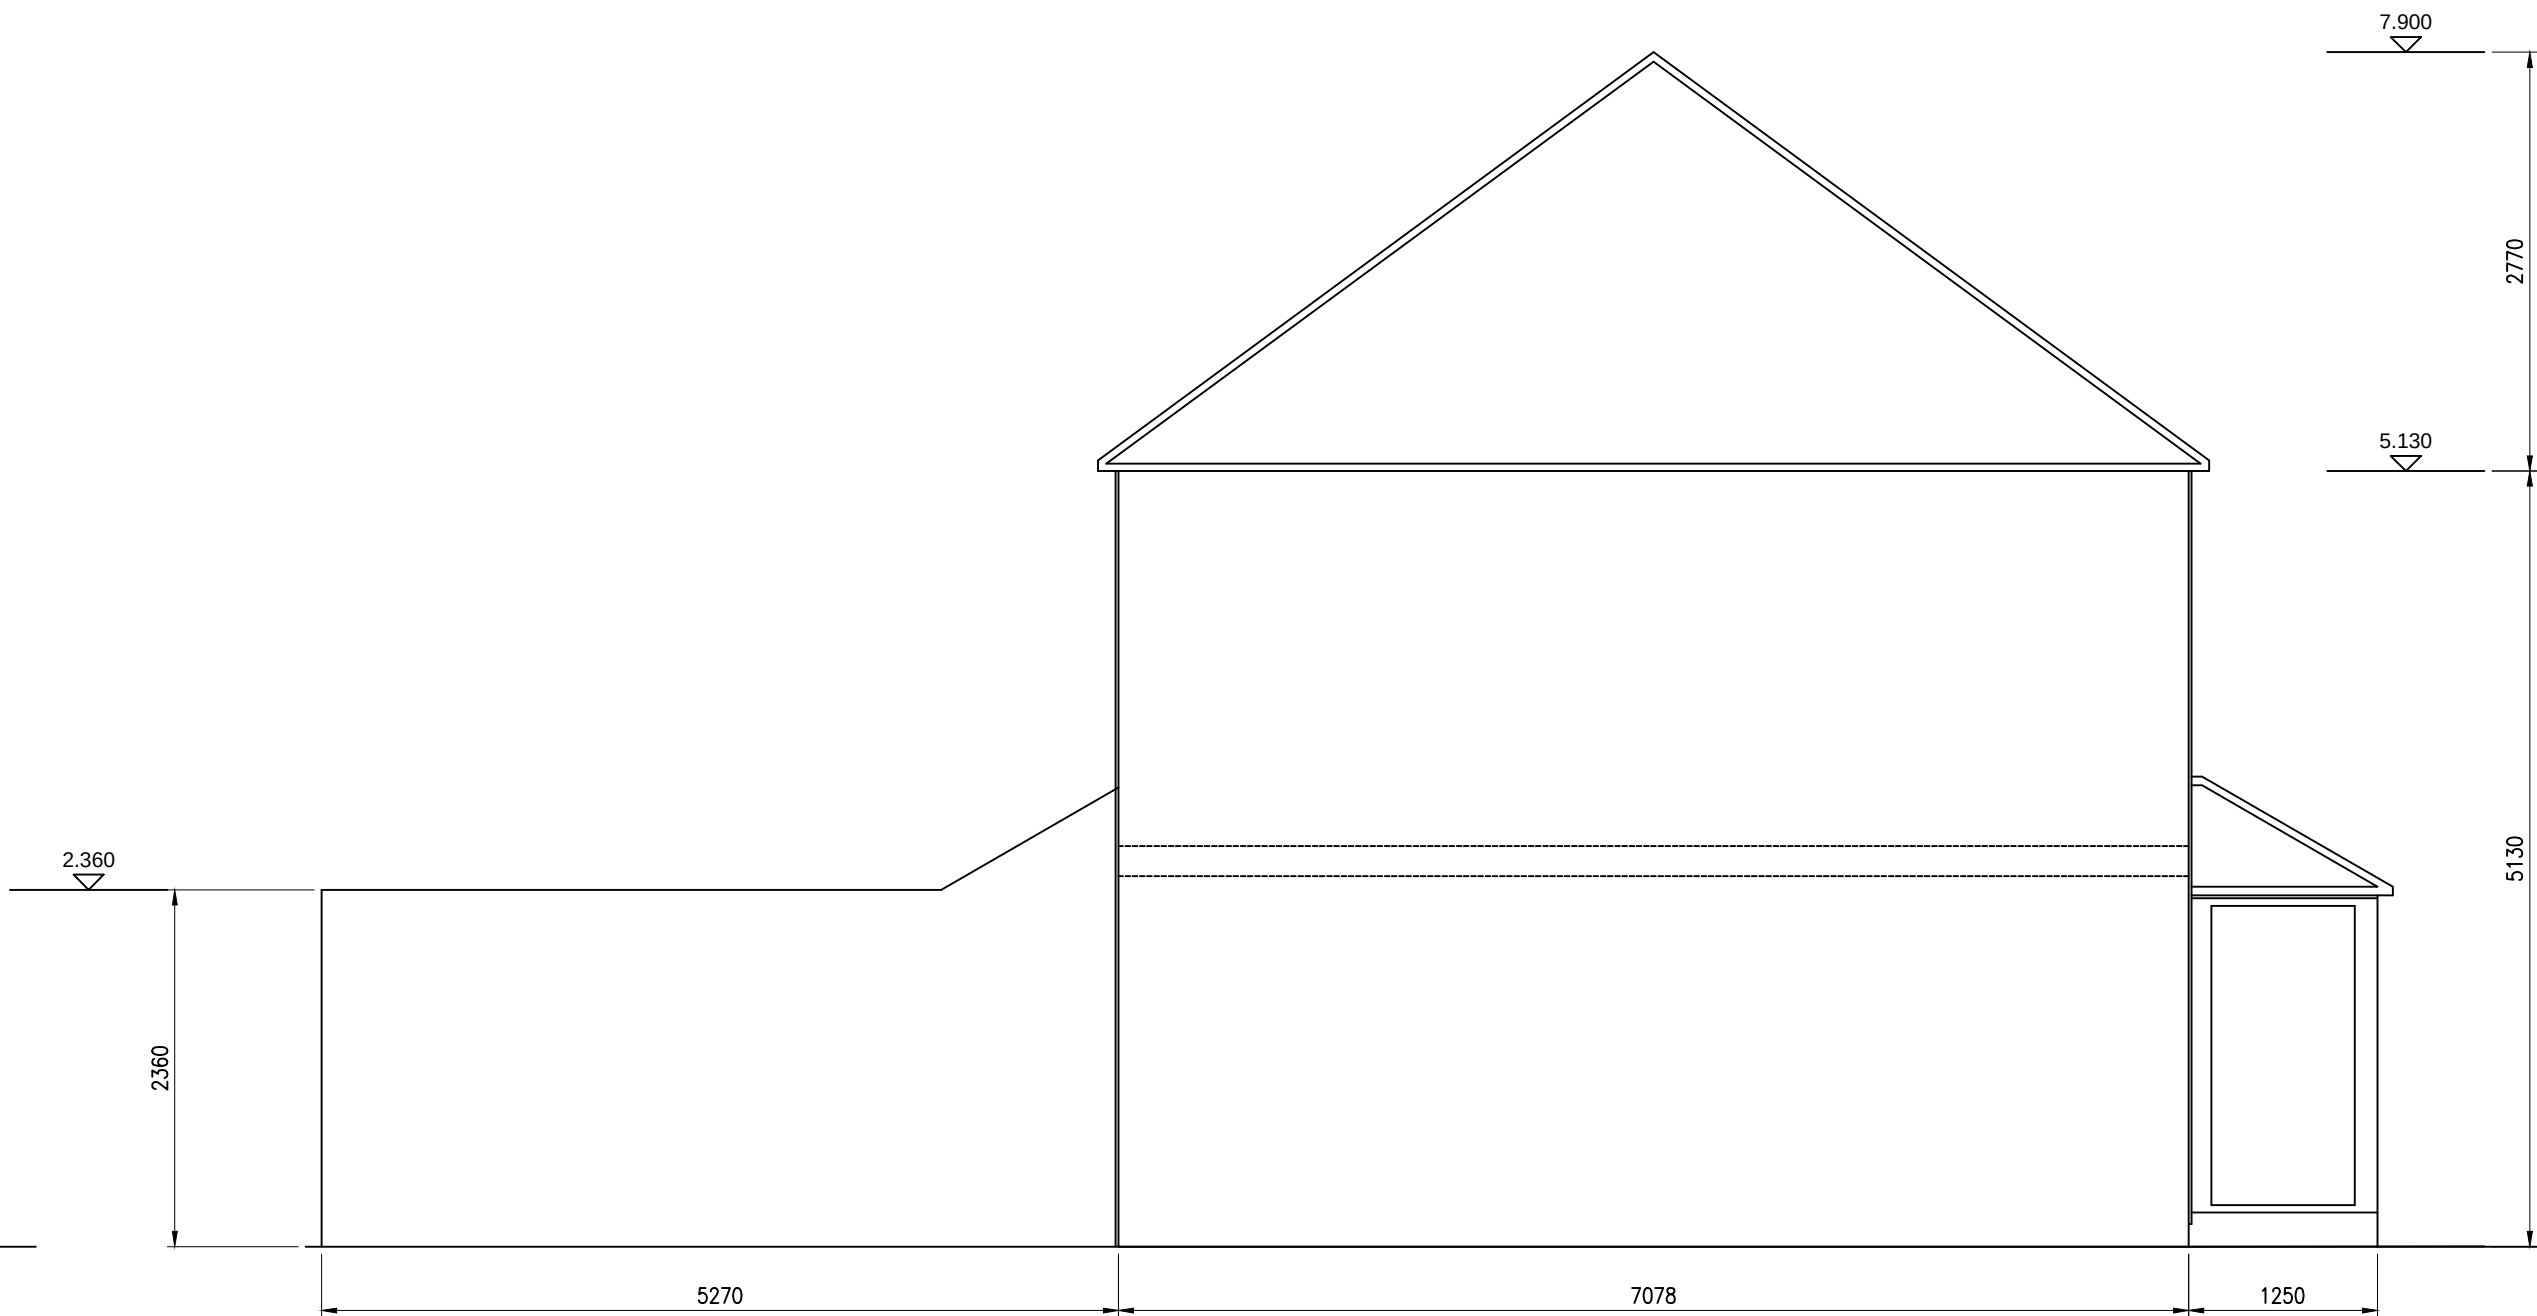

EXISTING PARTY WALL ELEVATION

 

PLANNING		
P2	DIMENSIONS AND SCALE ADDED	10.03.2021 VPR
P1	PLANNING ISSUE	18.01.2021 VPR
Rev	Amendments	Date Ints
AWK Engineers Ltd Consulting Civil & Structural Engineers 78 Christopher Way Liverpool L16 1JQ Tel: 07752 658709 Email: office@awkengineers.co.uk Website: www.awkengineers.co.uk		
Project PROPOSED EXTENSION & ALTERATIONS TO 29 EDENHURST AVENUE LIVERPOOL		
Drawing Title EXISTING ELEVATIONS		
Drawn	VPR	Checked AC
Date	JAN 2021	Scale 1:50
Drawing No.	10012-V1-XX-S-101	Rev. P2