




PROPOSED REAR ELEVATION




PROPOSED FRONT ELEVATION



PROPOSED SIDE ELEVATION

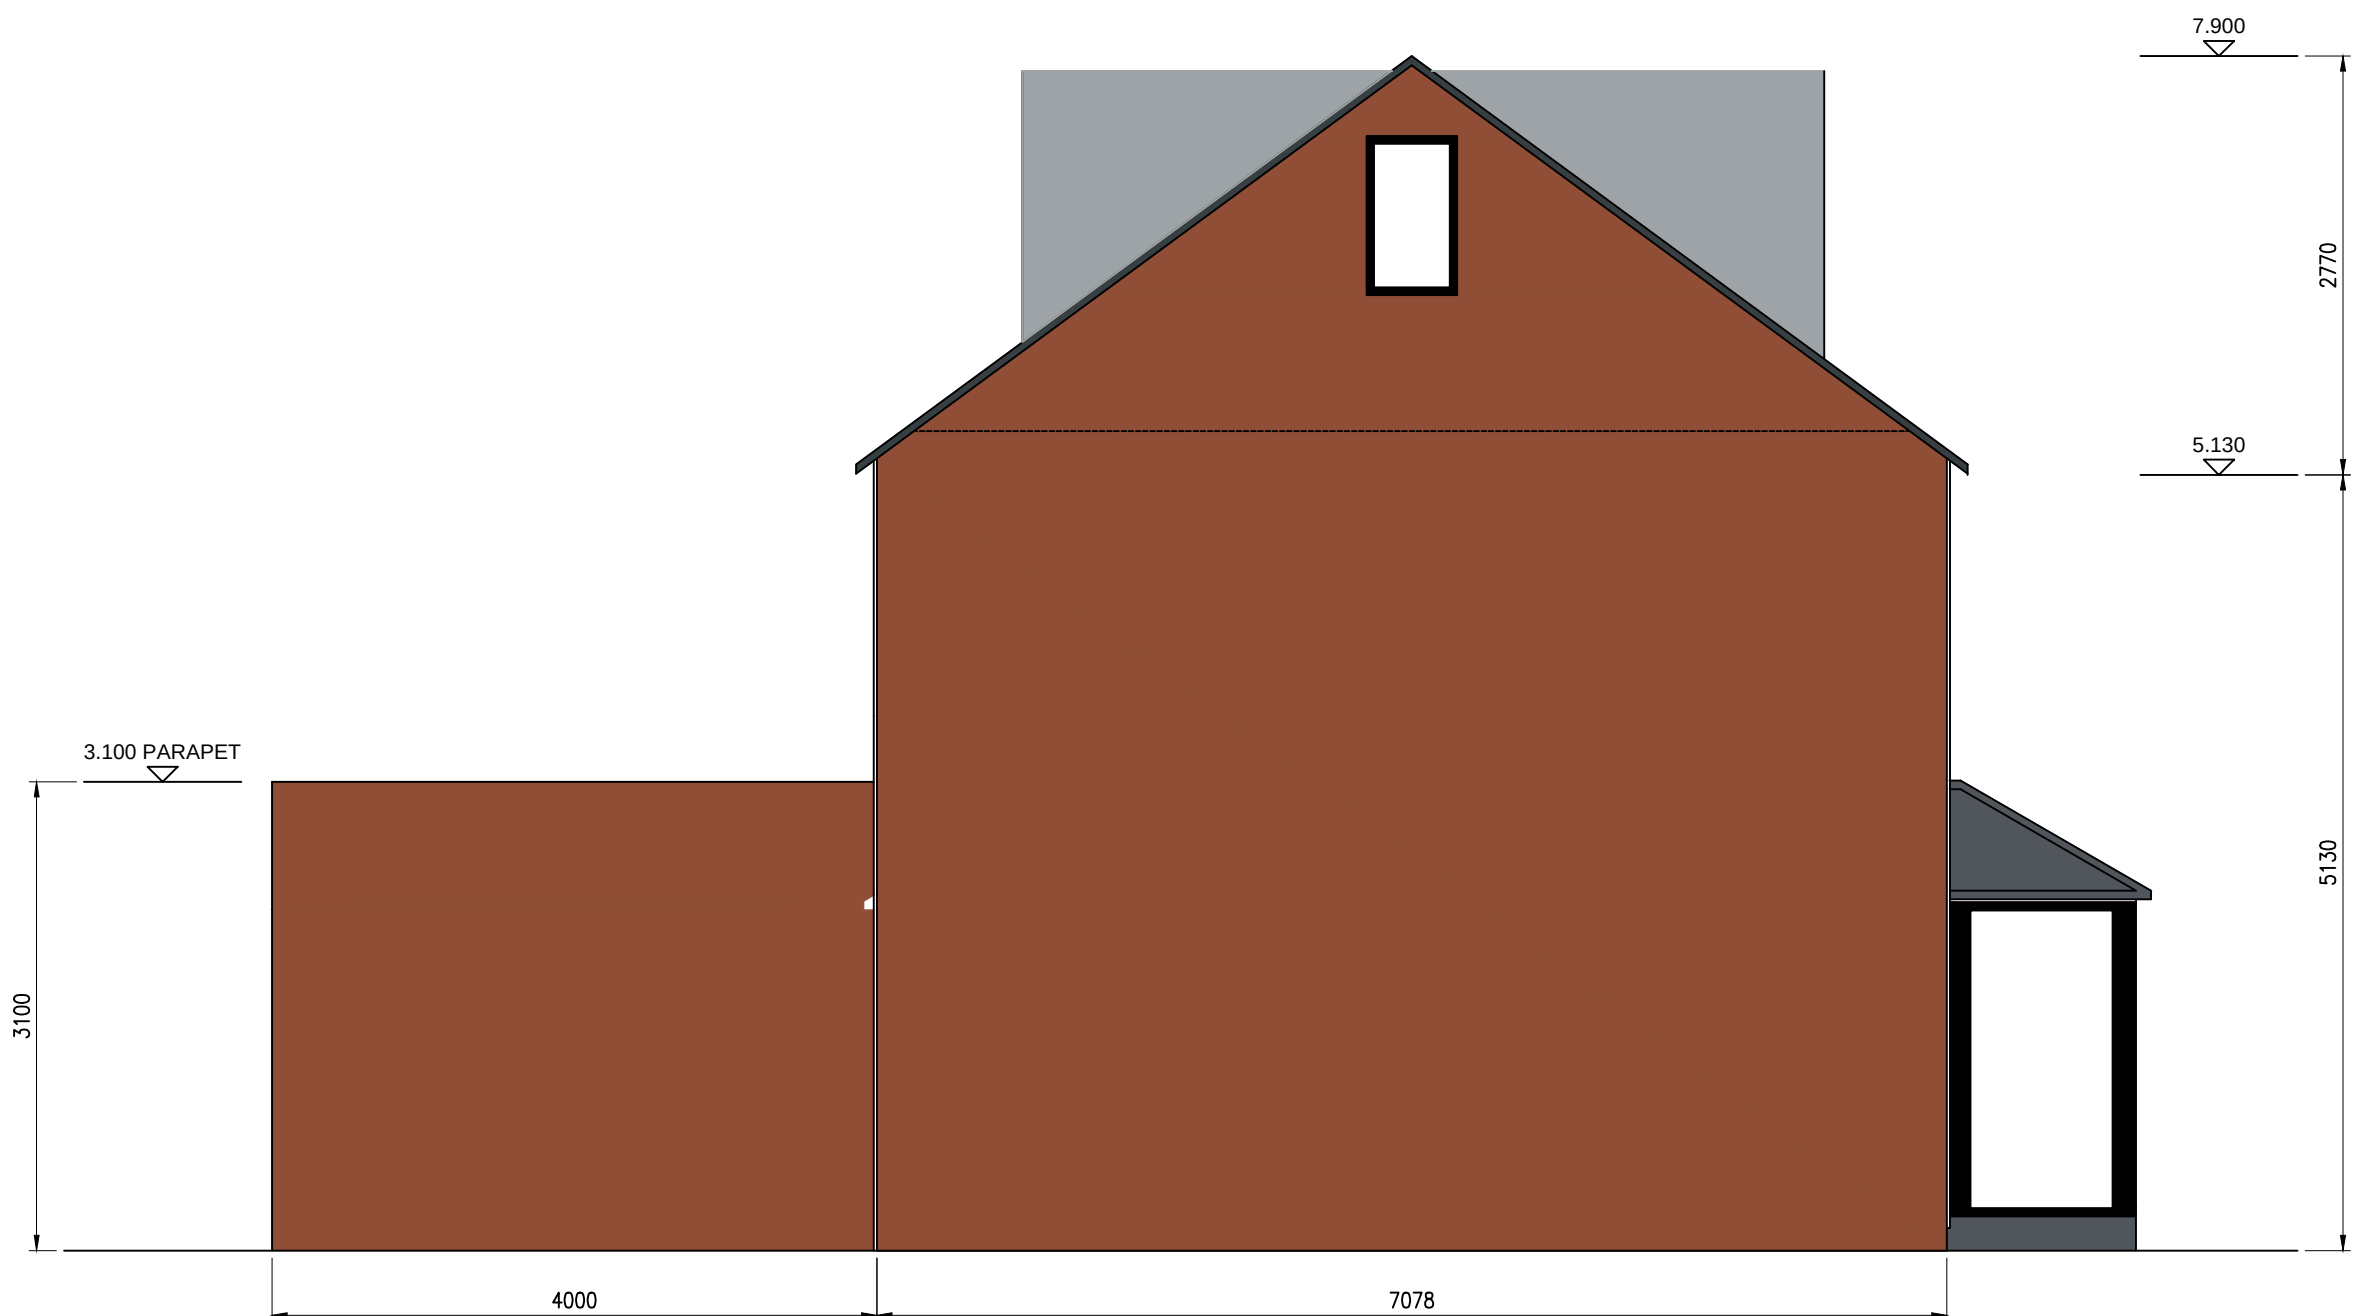

PROPOSED PARTY WALL ELEVATION

 

PLANNING

P2	DIMENSIONS AND SCALE ADDED.	10.03.2021	VPR
P1	PLANNING ISSUE	18.01.2021	VPR
Rev	Amendments	Date	Ints

AWK Engineers Ltd
Consulting Civil & Structural Engineers
78 Christopher Way
Liverpool
L16 1JQ
Tel: 07752 658709
Email: office@awkengineers.co.uk
Website: www.awkengineers.co.uk

Project
PROPOSED EXTENSION &
ALTERATIONS TO
29 EDENHURST AVENUE
LIVERPOOL

Drawing Title
PROPOSED ELEVATIONS

Drawn	VPR	Checked	AC
Date	JAN 2021	Scale	1:50
Drawing No.	10012-V1-XX-S-103		Rev. P2