



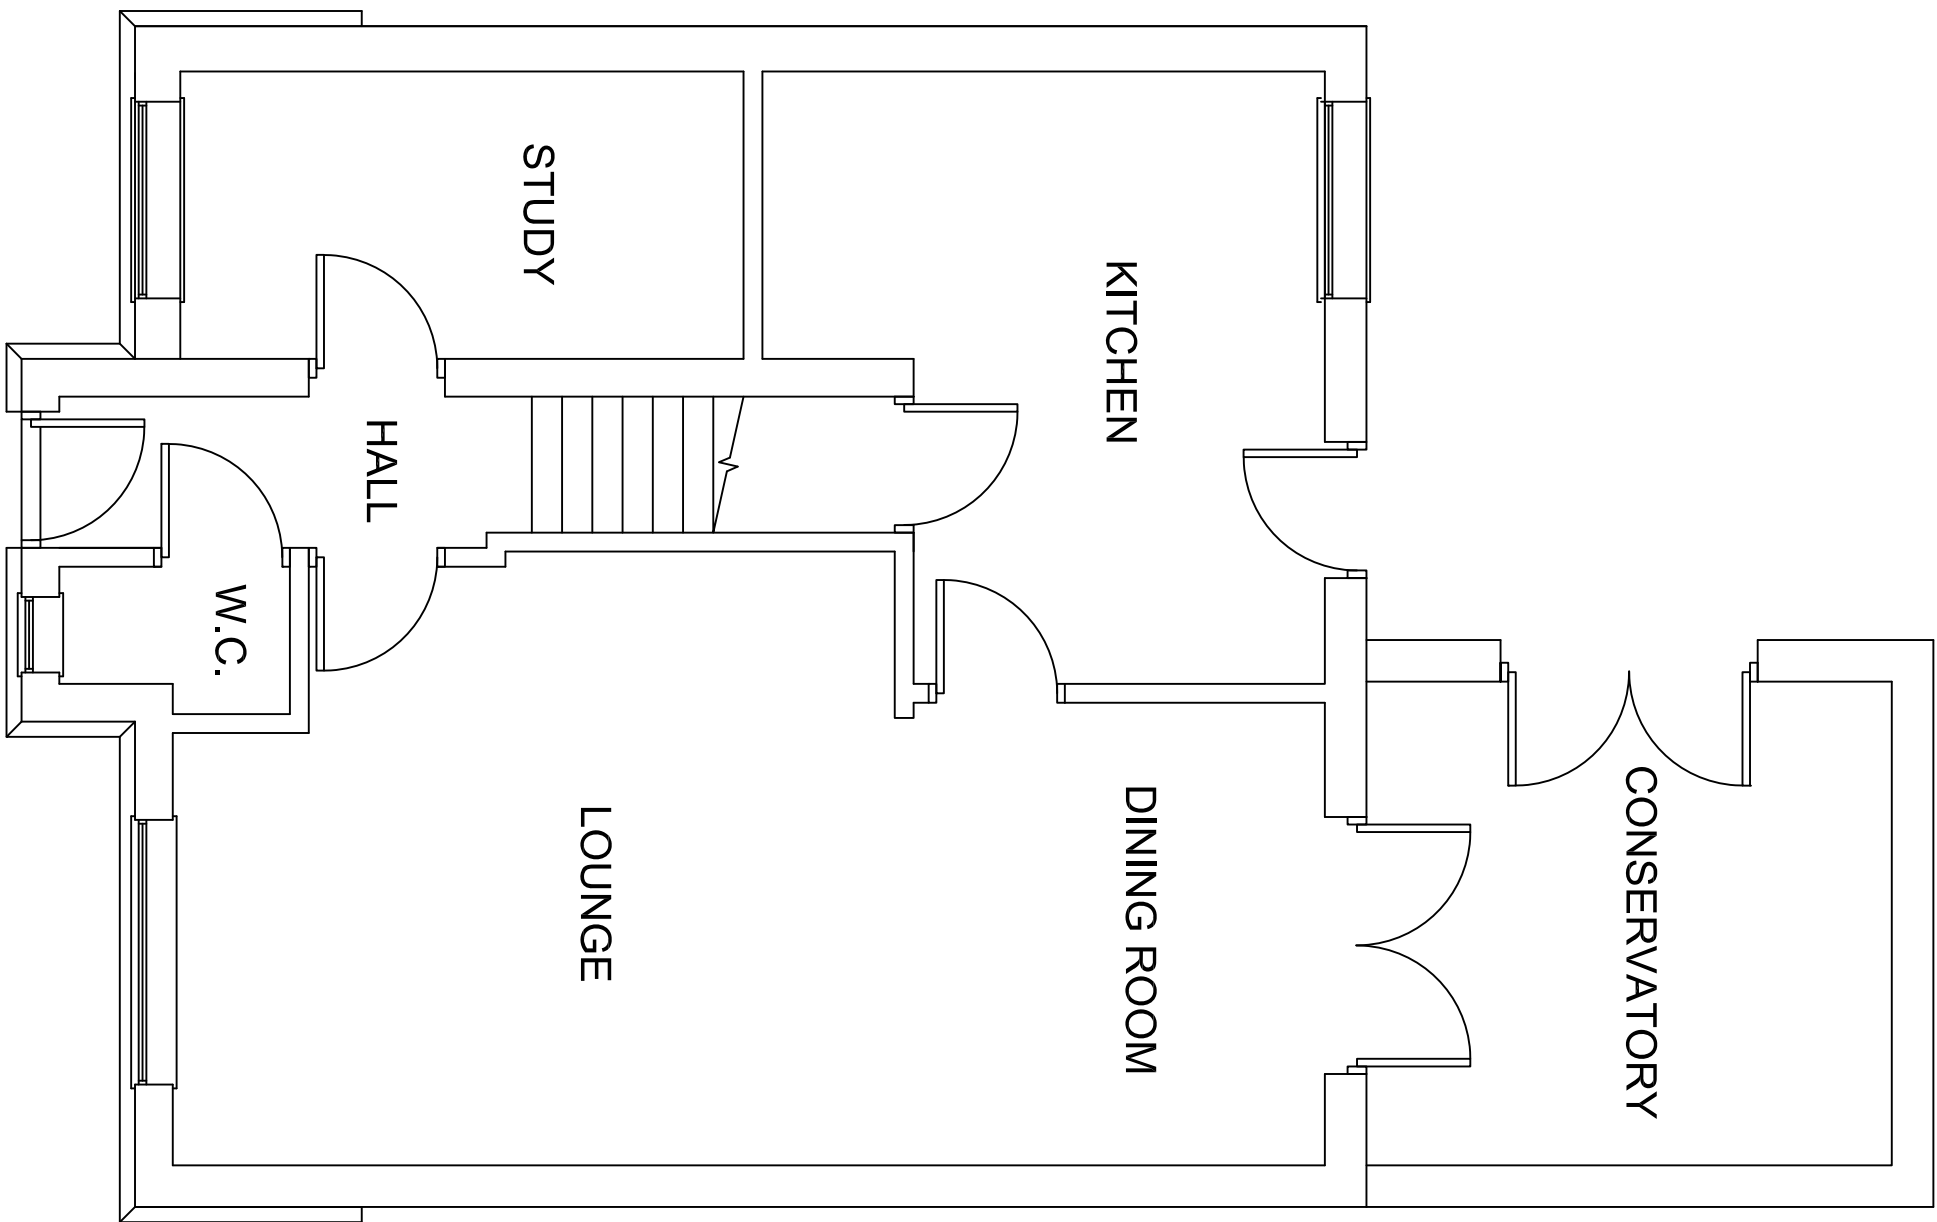


GROUND FLOOR

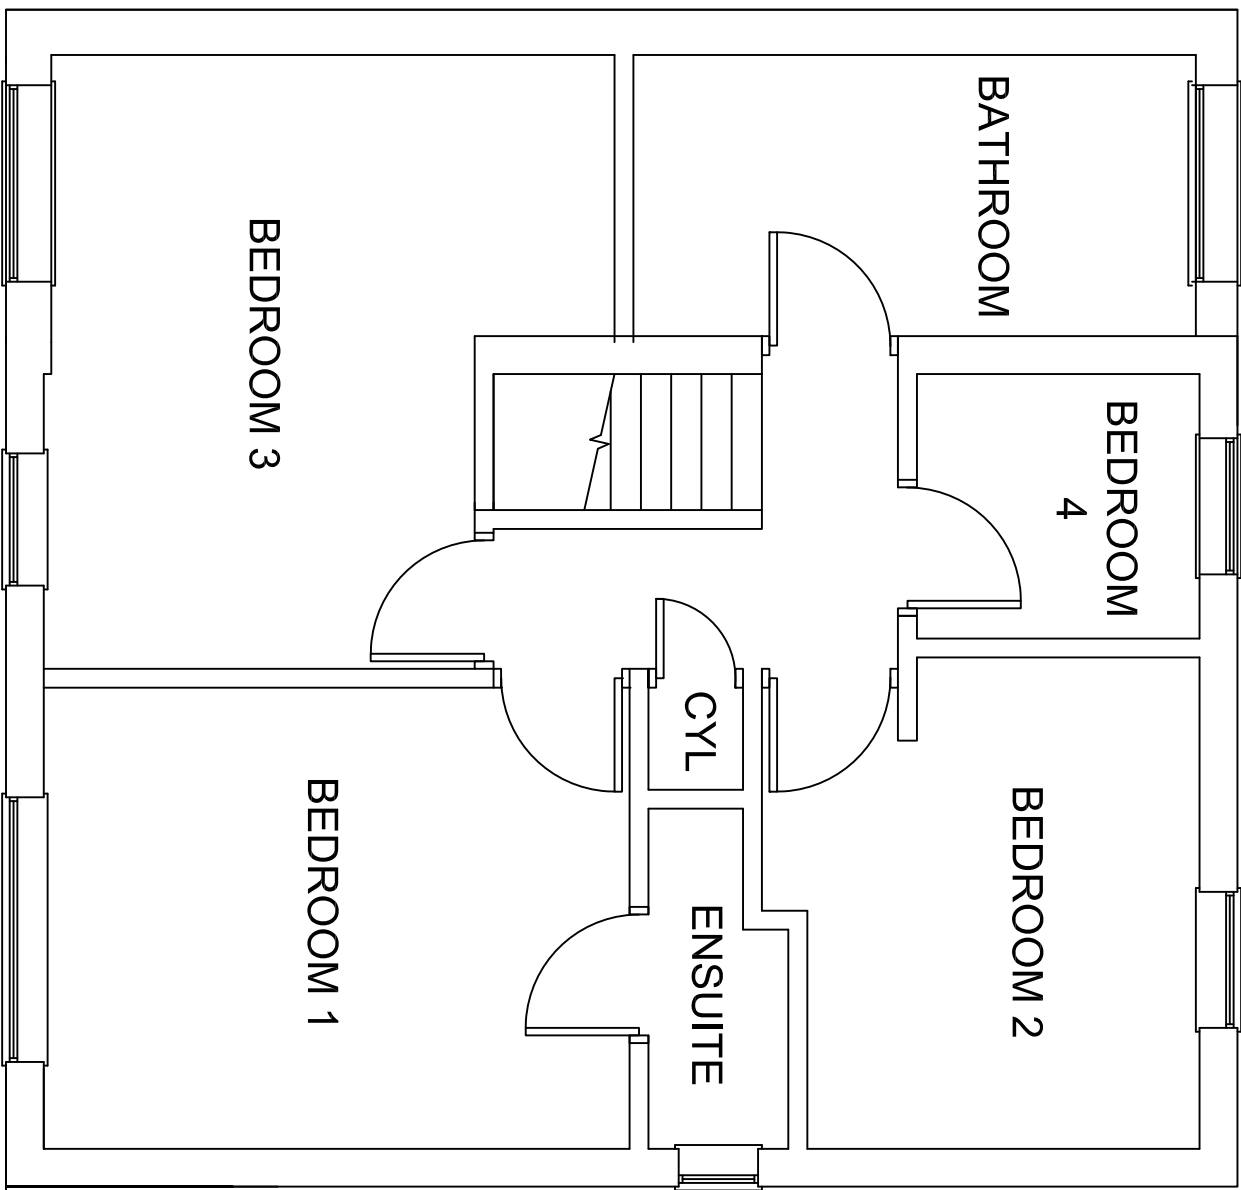

FIRST FLOOR

EXISTING FLOOR PLANS

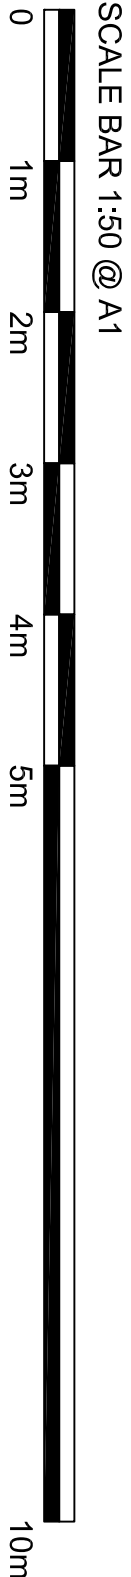

TITLE	NAME:	DOCUMENT REFERENCE:	UNITS:	DATE:
PROPOSED SINGLE STOREY REAR EXTENSION	KEITH PENNANT	PLAN1	MM	
ISSUE 2 : SCALE BAR & DOC REF ADDED	ADDRESS: 16 WINTERLEY DRIVE, HALEWOOD, L28 9YH		SCALE: 1:50 @ A1	MAR 2021