
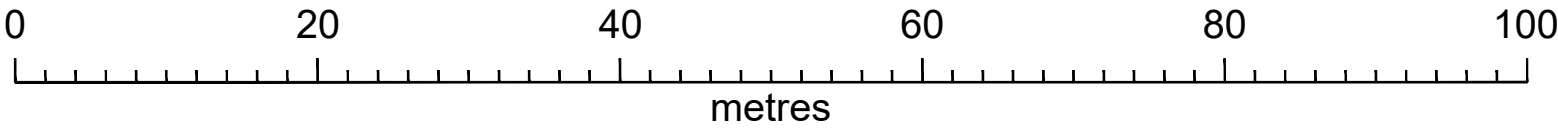


REV	DESCRIPTION	DATE	DRAWN
P01	Site boundary - validation	04-10-23	PT

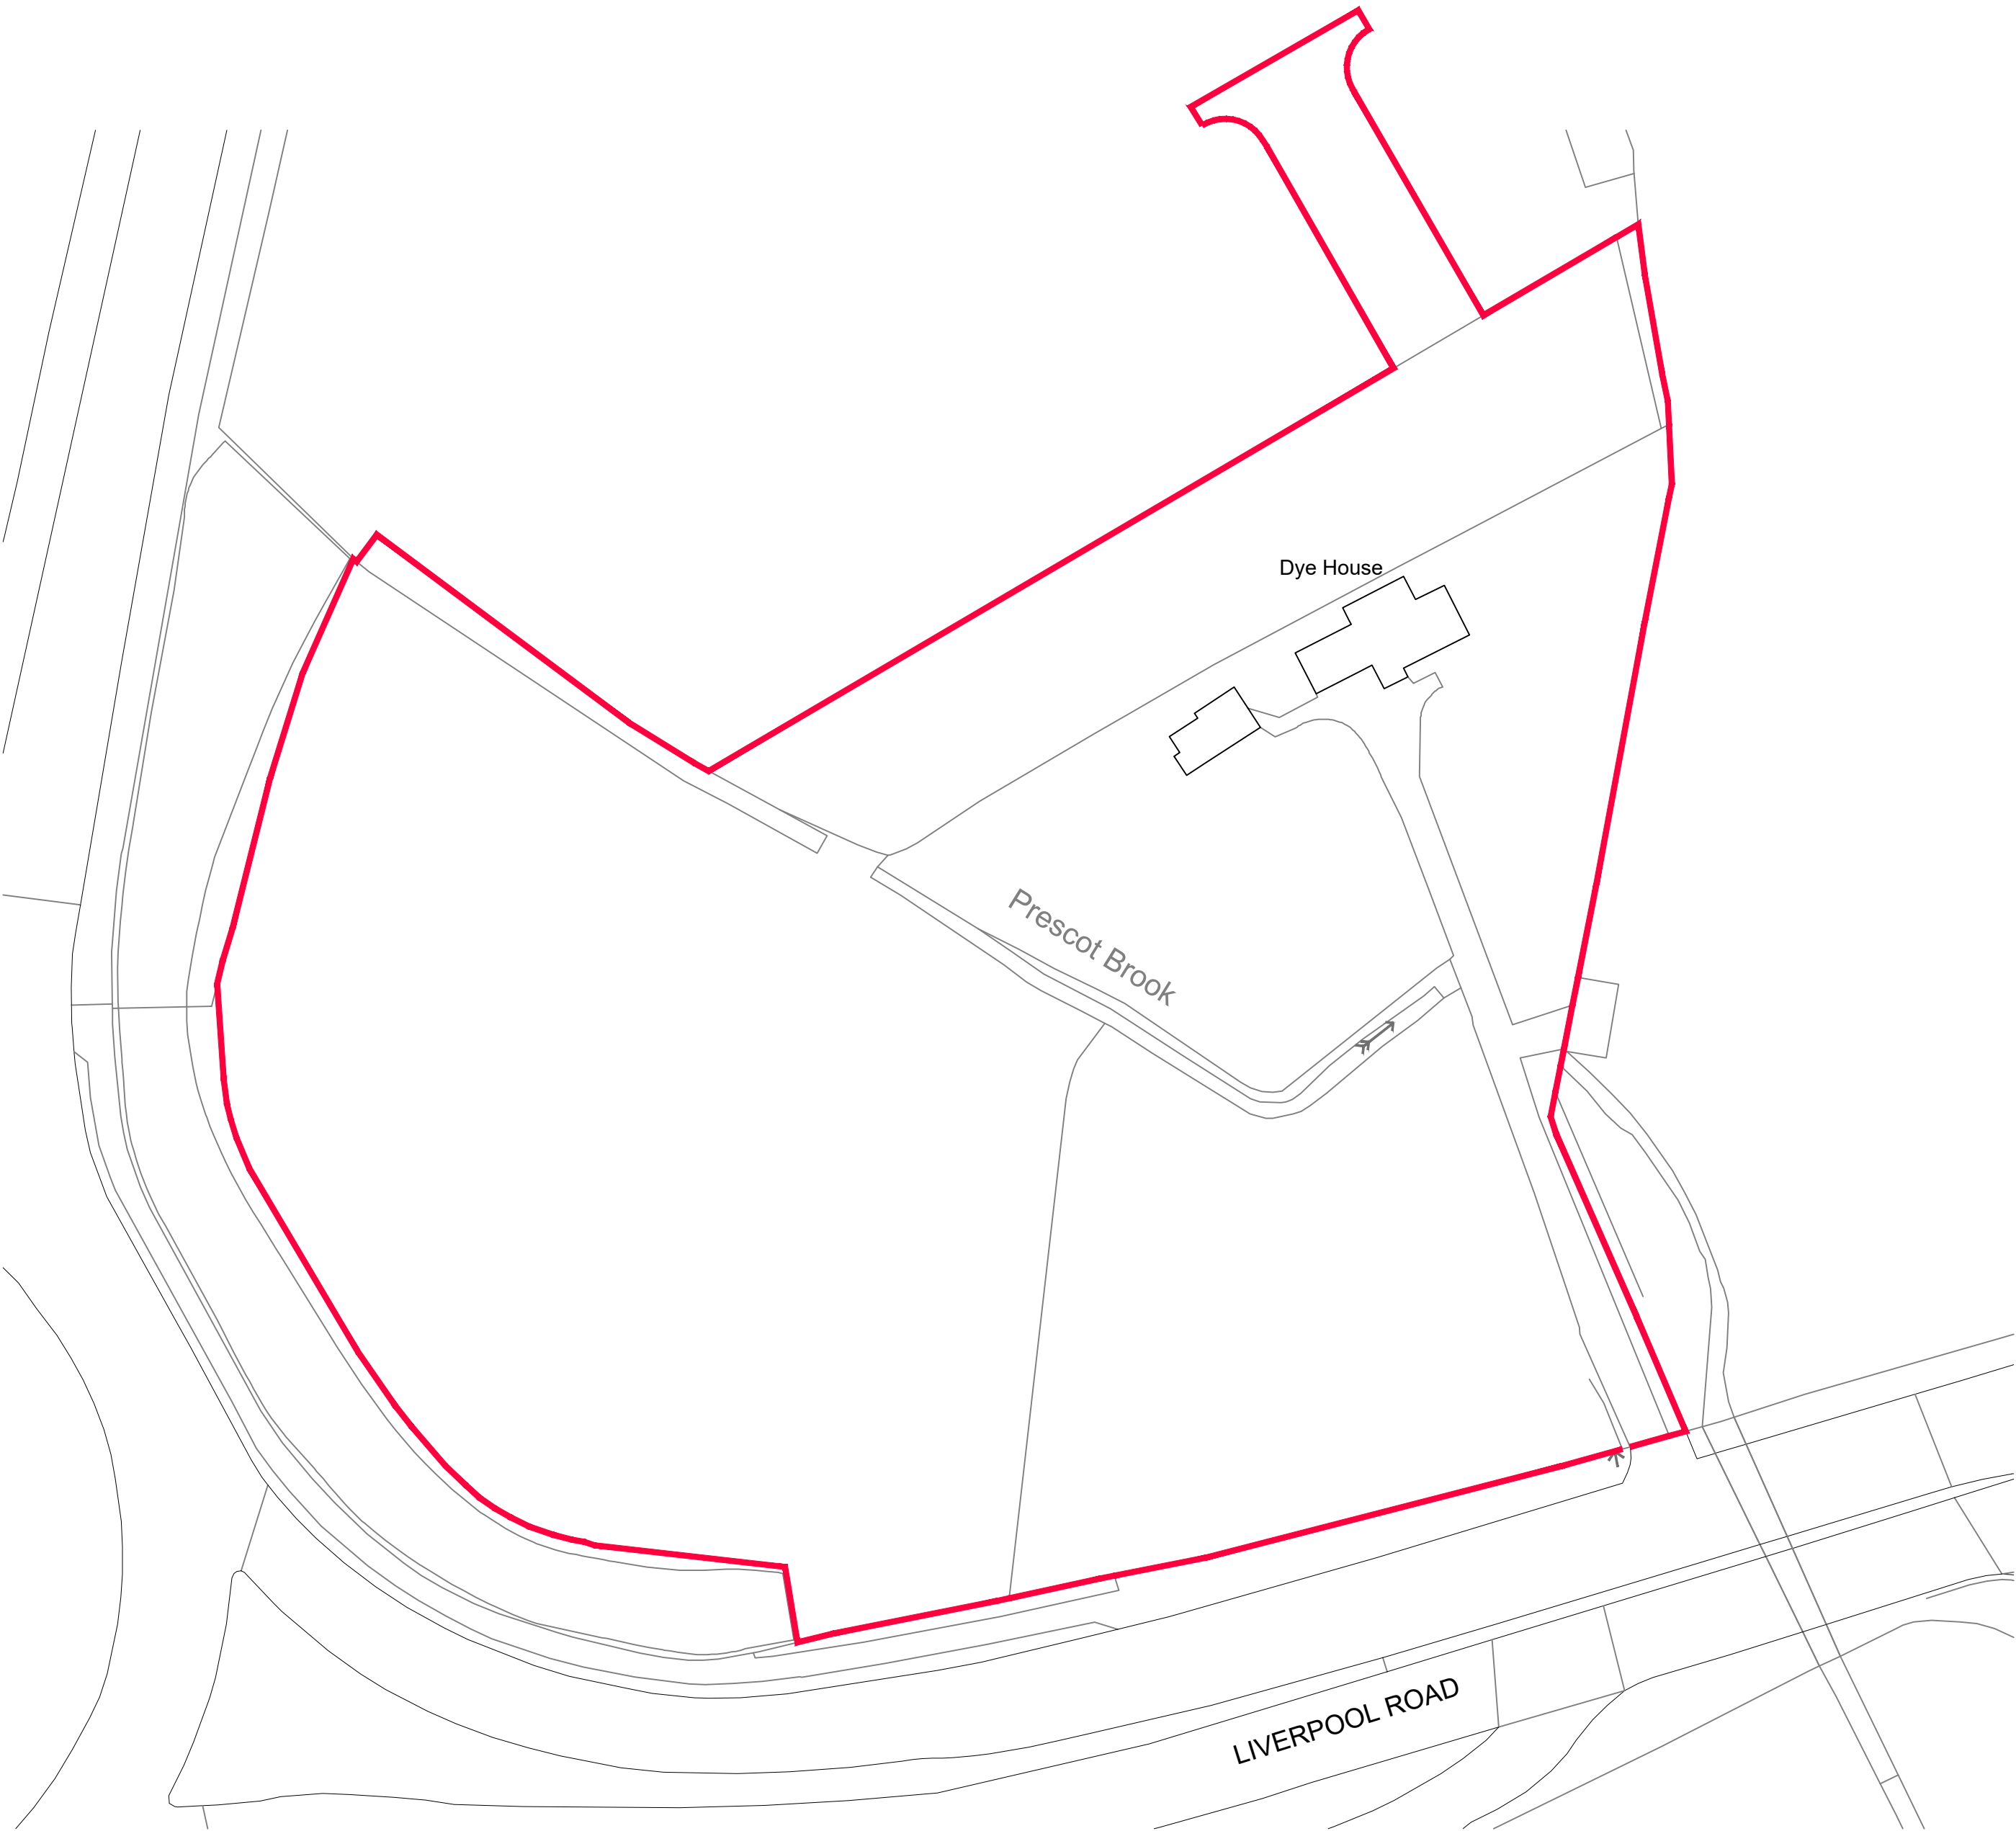

DYE HOUSE, PRESCOT

EXISTING SITE PLAN

Group D Architects Ltd
4 St Paul's Sq
Liverpool
L3 9SJ
T: 0151 542 5027

DWG: GD2020-GDD-XX-XX-DR-A-1208-P01
DATE: 01.03.22
SCALE: 1:500 @ A2 DRAWN: PT