

Notes

Figured dimensions are to be used in all case.  
Dimensions should not be scaled from drawing  
All existing dimensions should be checked on site before commencement of the work.  
Any discrepancies in dimensions should be clarified with the Architect prior to commencement of the work.  
No deviation from this drawing will be permitted without the prior written consent of the Architect.  
This drawing is to be read in conjunction with all the relevant Mechanical and Electrical drawings.  
This drawing is to be read in conjunction with the relevant Structural Engineer's drawings, structural calculations and recommendations.  
This drawing is to be read in conjunction with the relevant Fire Safety Strategy drawings.

Client / contractor to ensure all agreements relating to 'the party wall etc...' act 1996' are in place prior to commencement of works.

This drawing is copyright and to be returned to the architect on completion of the contract.

MATERIALS LEGEND

- WHITE UPVC WINDOWS
- GREY CONCRETE ROOF TILE
- SILICONE RENDER - SMOOTH FINISH
- RED CLAY BRICK BELOW DPC TO MATCH EXISTING BRICKWORK.
- VELUX ROOF LIGHT (OR SIMILAR APPROVED)
- FRENCH DOOR SET
- FROSTED GLAZING
- TIMBER CLADDING




1 Front Elevation - Proposed

Scale: 1 : 50




2 Rear Elevation - Proposed

Scale: 1 : 50

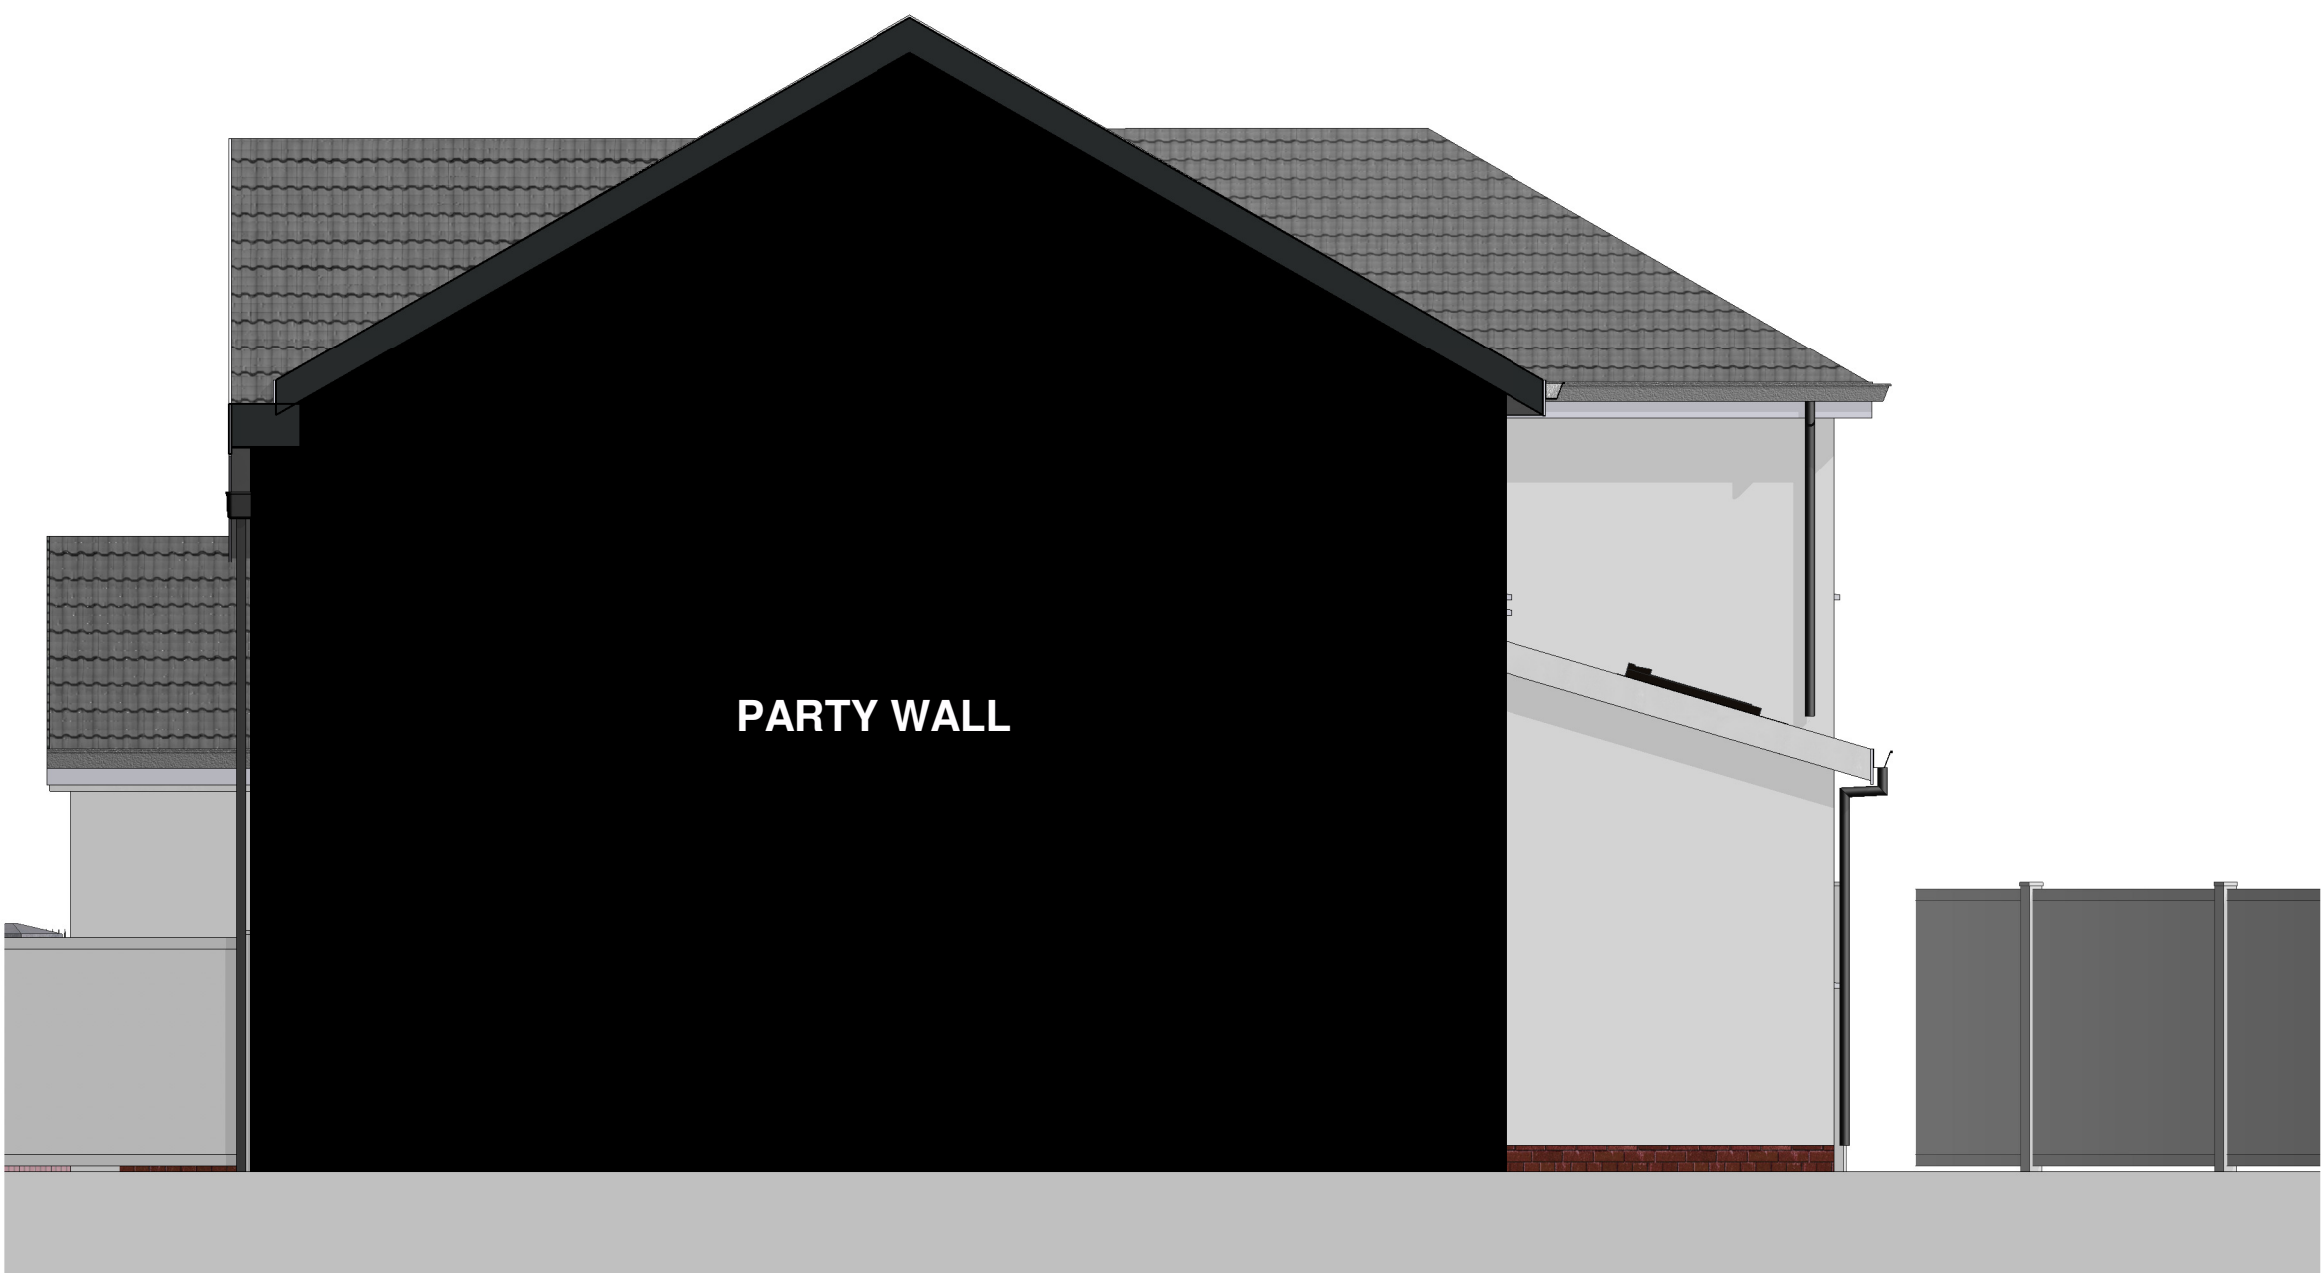

3 Side Elevation 02 - Proposed

Scale: 1 : 50

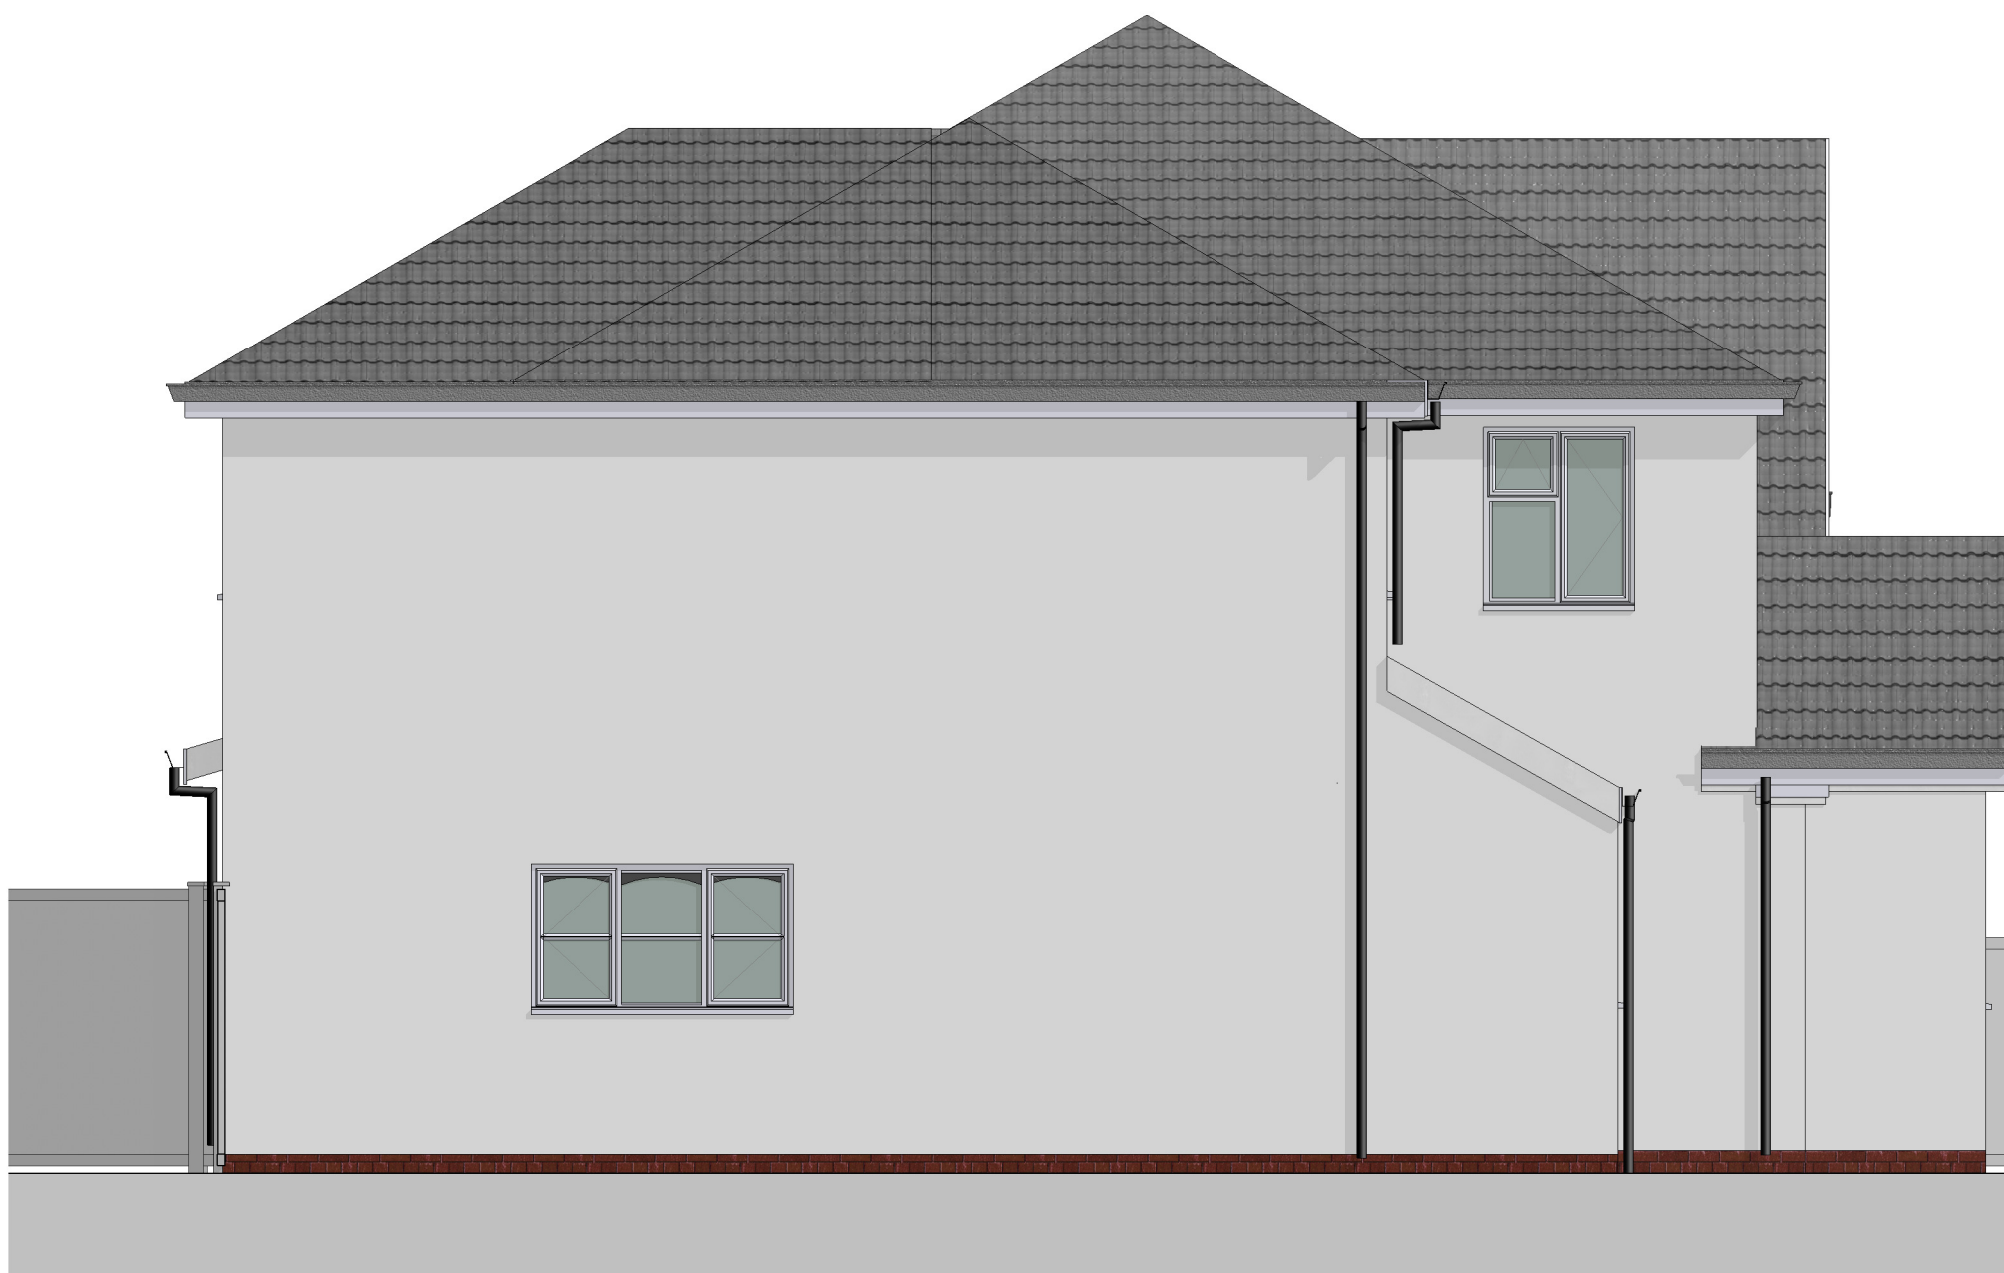

4 Side Elevation 04 - Proposed

Scale: 1 : 50

|      |                              |       |         |          |
|------|------------------------------|-------|---------|----------|
| P01  | Issued for planning purposes | SJ    | SJ      | 20.12.21 |
| Rev. | Revision description         | Drawn | Checked | Date     |



Tel 07858821060  
e-mail: sjdesigns021@gmail.com

Project  
Issued fof planning purposes  
7 Briar Drive, Liverpool

Title  
Proposed Elevations 01

|             |                  |      |
|-------------|------------------|------|
| LMA Project | Drawing number   | Rev. |
| 0000        | XXX-SJ-A-L(05)04 | P01  |