

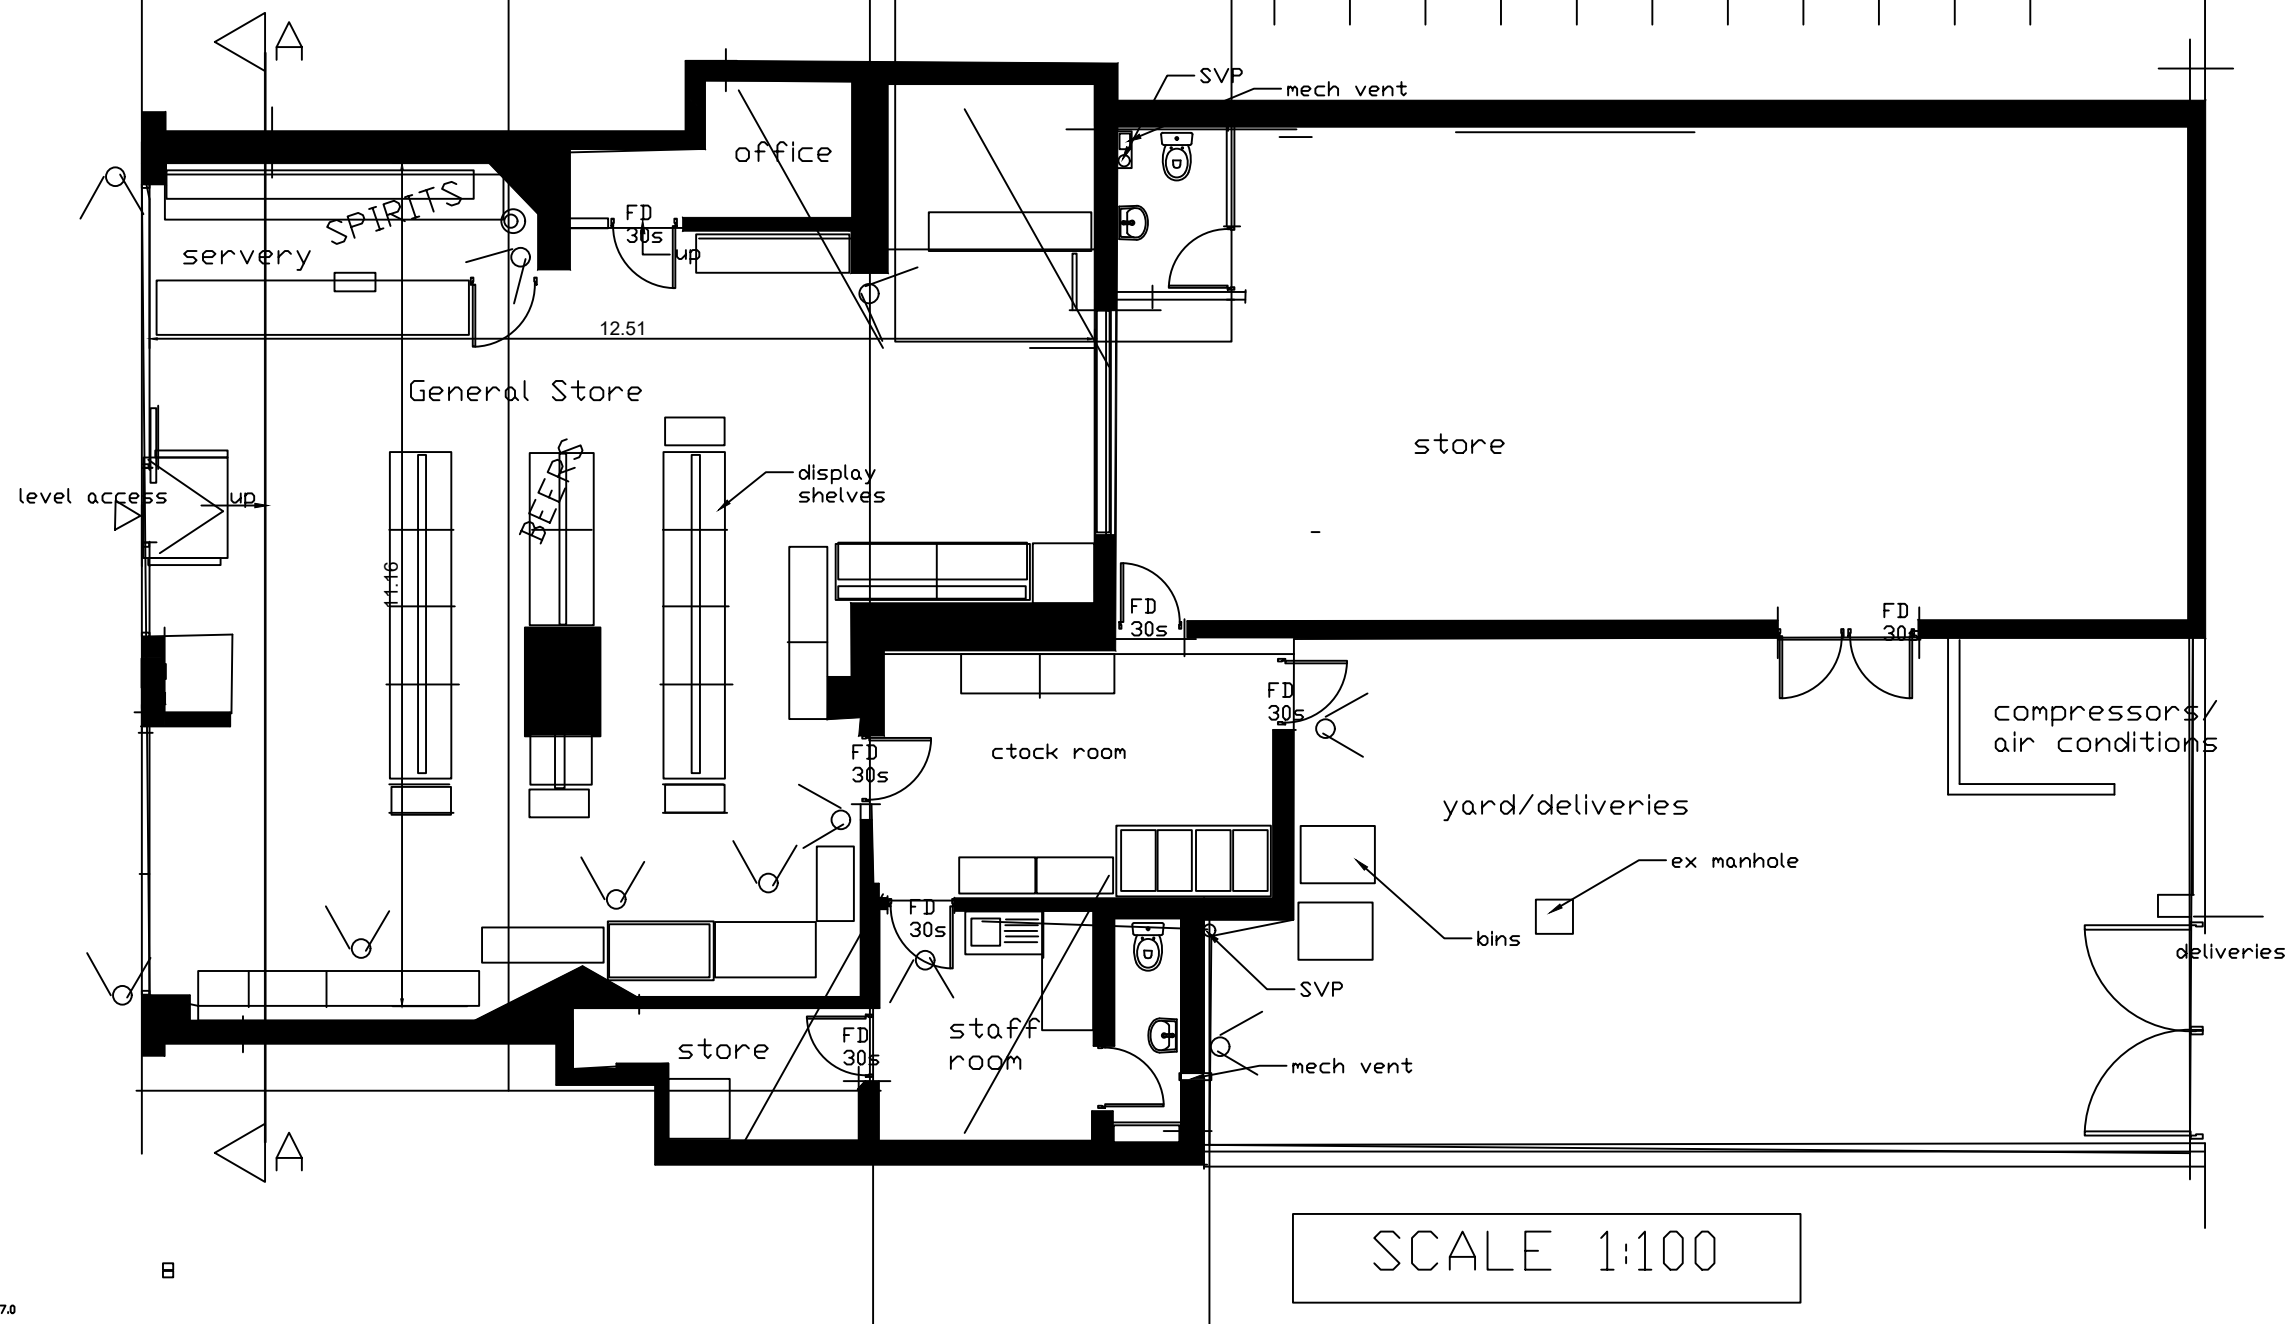


EXISTING GROUND FLOOR PLAN

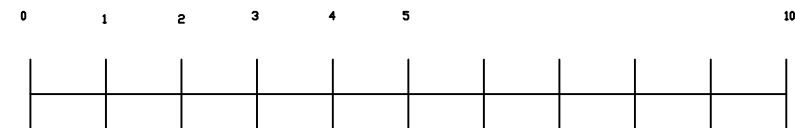

SCALE 1:100

- CCTV
- EMERGENCY BUTTON (behind counter)
- PRESS SWITCH under counter

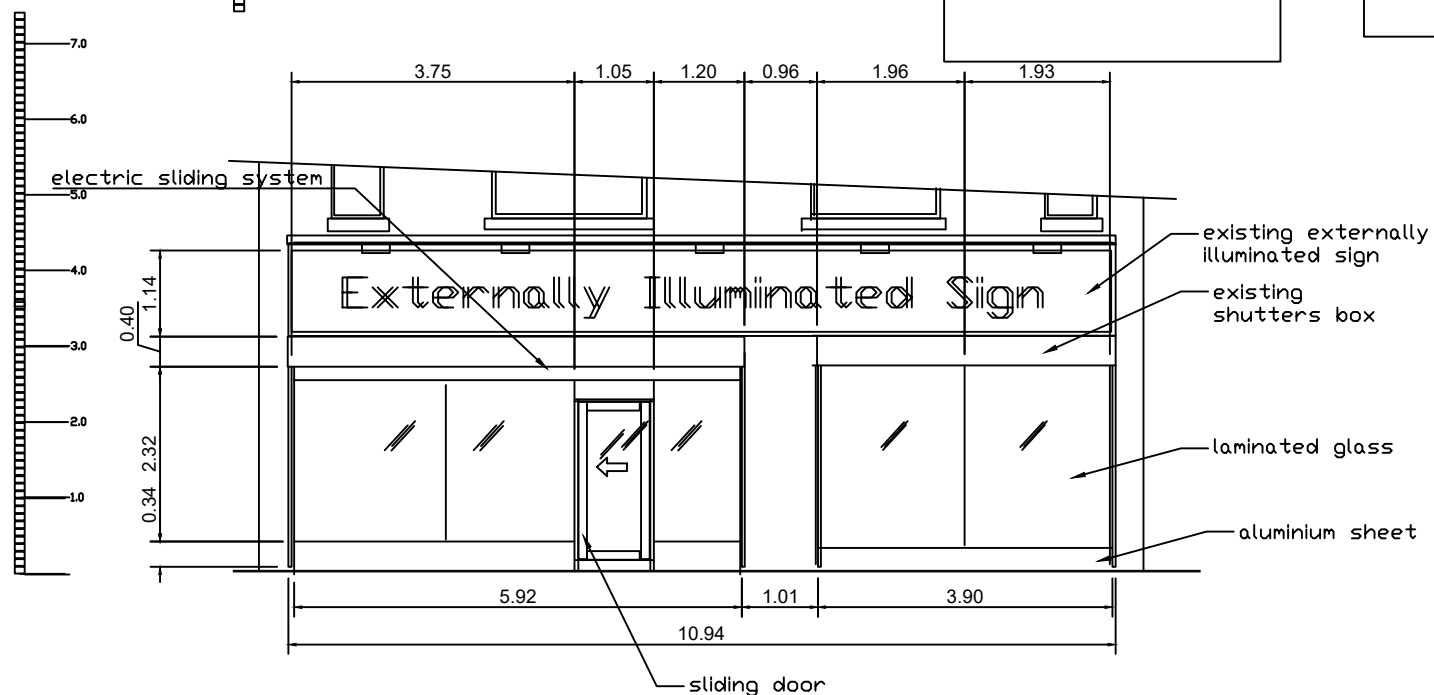

EXISTING & PROPOSED
FRONT ELEVATION
(NO CHANGES)

Location: 18-20 Macketts Lane,
Hunts Cross, Liverpool

clients: Shop Express Ltd

project: Part single part two
storey rear extensions
& convert part of the
shop into diner/multi
kitchens

drawings: Existing Floor Ground
Floor plan, Existing &
Proposed Front
Elevations

drawing no.:
W.25/17/01

scale: 1:100

date:
April 2026

GEO-NEO UK Ltd Architectural Co.