




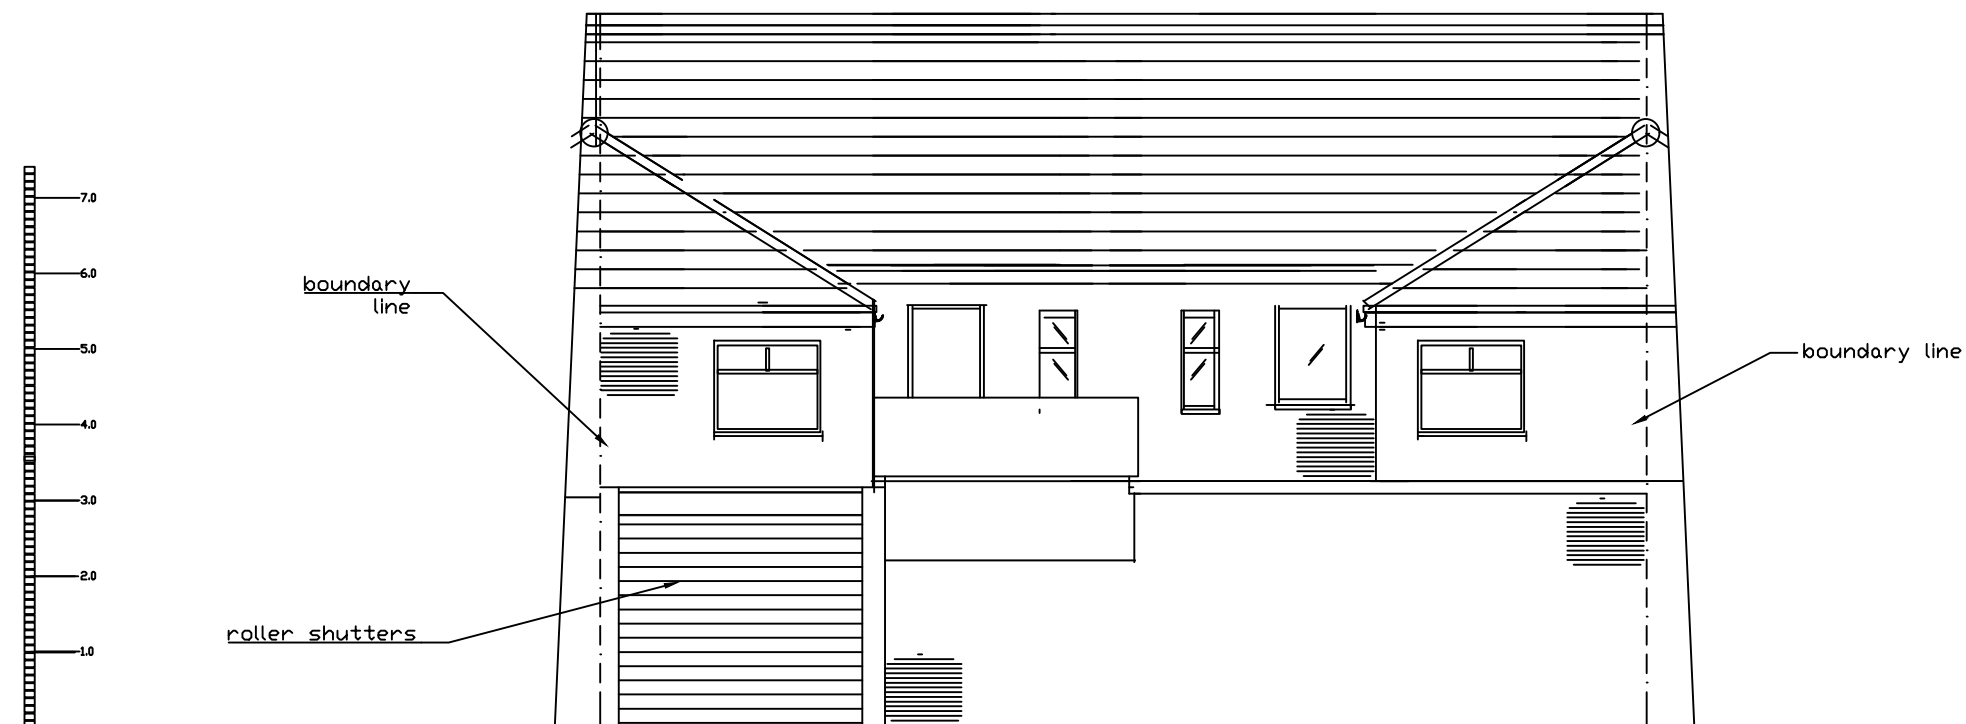

EXISTING REAR ELEVATIONS Scale 1:100

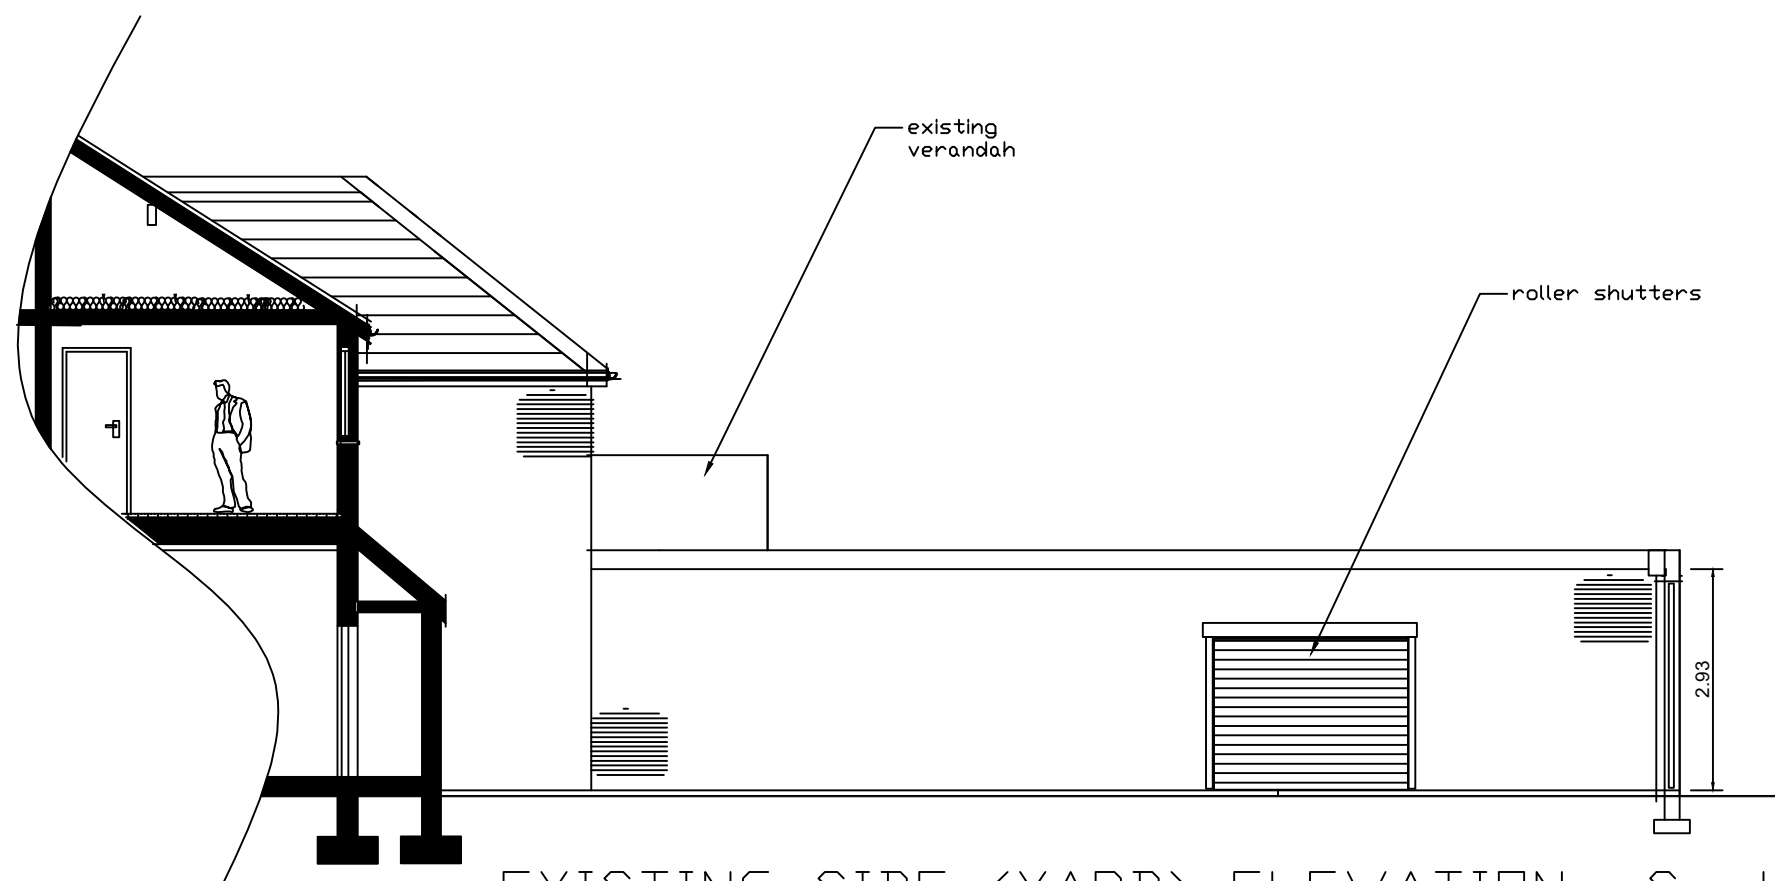

EXISTING SIDE-(YARD) ELEVATION Scale 1:100

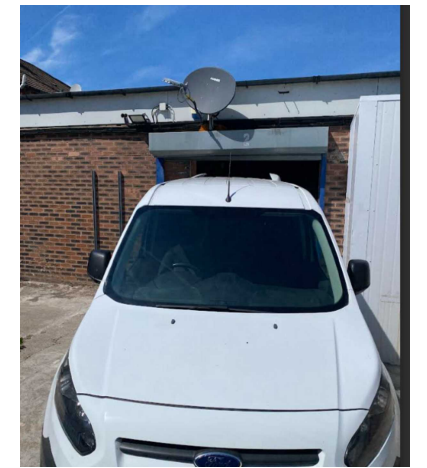

Location: 18-20 Mackets Lane,
Hunts Cross, Liverpool

clients: Shop Express Ltd

project: Part single part two
storey rear extensions
& change of use of rear
of shop into
diner/multi kitchens

drawings: Existing Rear & SIDE
(Yard) Elevations

drawing no.: W.25/17/02	scale: 1:100
----------------------------	--------------

date: April 2026

GEO-NEO UK Ltd Architectural Co.