



Proposed parking spaces

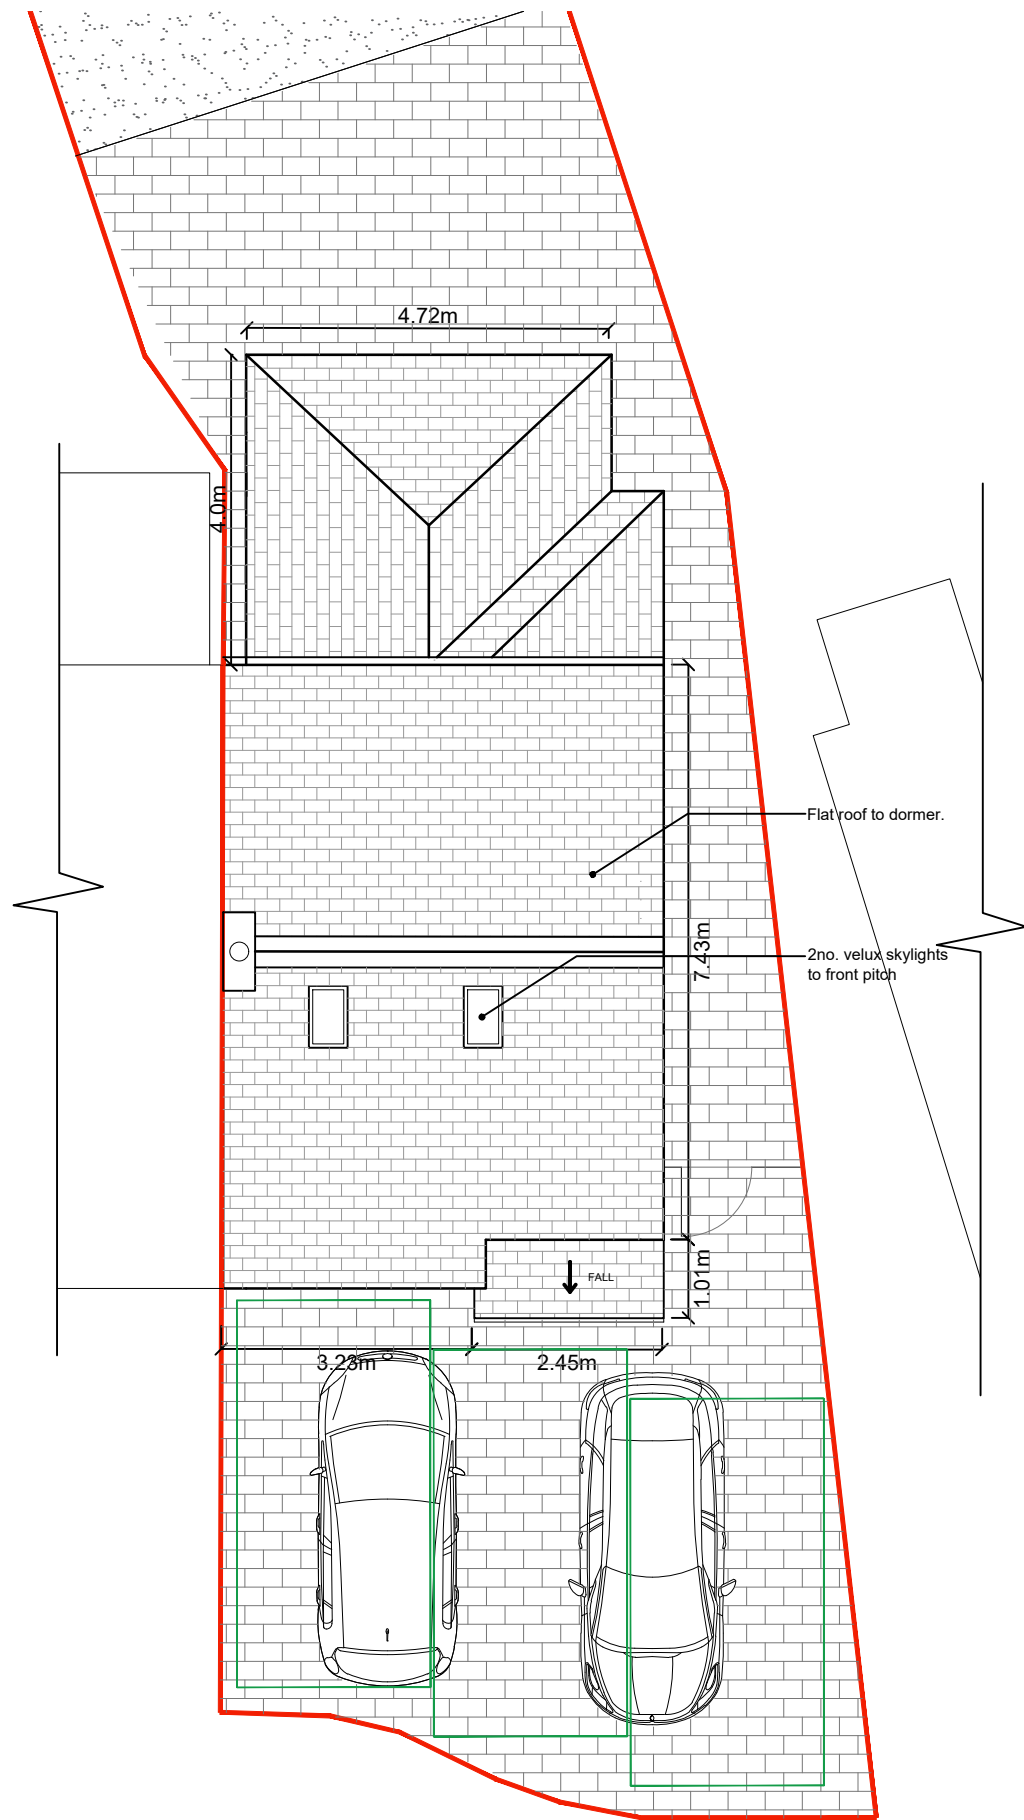

PROPOSED ROOF PLAN SCALE 1:100

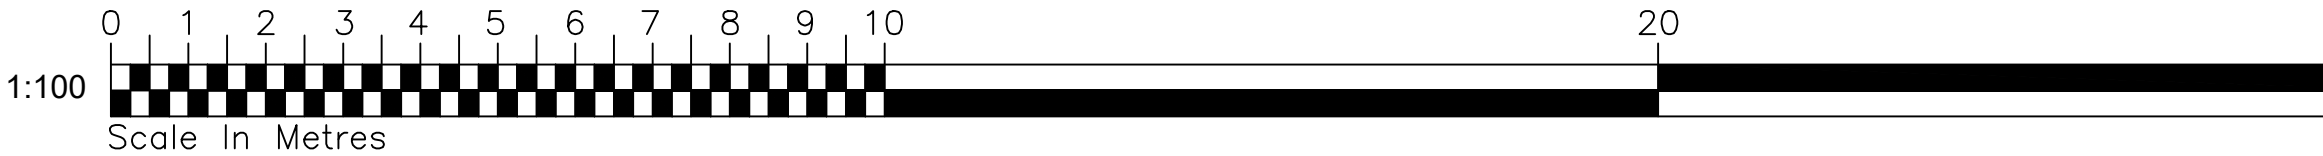

A	08.22	Proposed loft dormers to be conducted under Permitted Development. Proposed rear extension reduced from 4.5m to 4m.	
REV.	DATE	DESCRIPTION	DRAWN
CLIENT	MR & MRS SAWLE		
PROJECT	18 WENTWORTH GROVE, LIVERPOOL, L36 4LB PROPOSED EXTENTION & LOFT CONVERSION		
JOB NUMBER:			
DATE	JULY 2022		
SCALE:	1:100 @ A3		
DRAWING	PROPOSED LOFT & ROOF PLANS		
DRAWING. NO. 115 – P07		REVISION	