



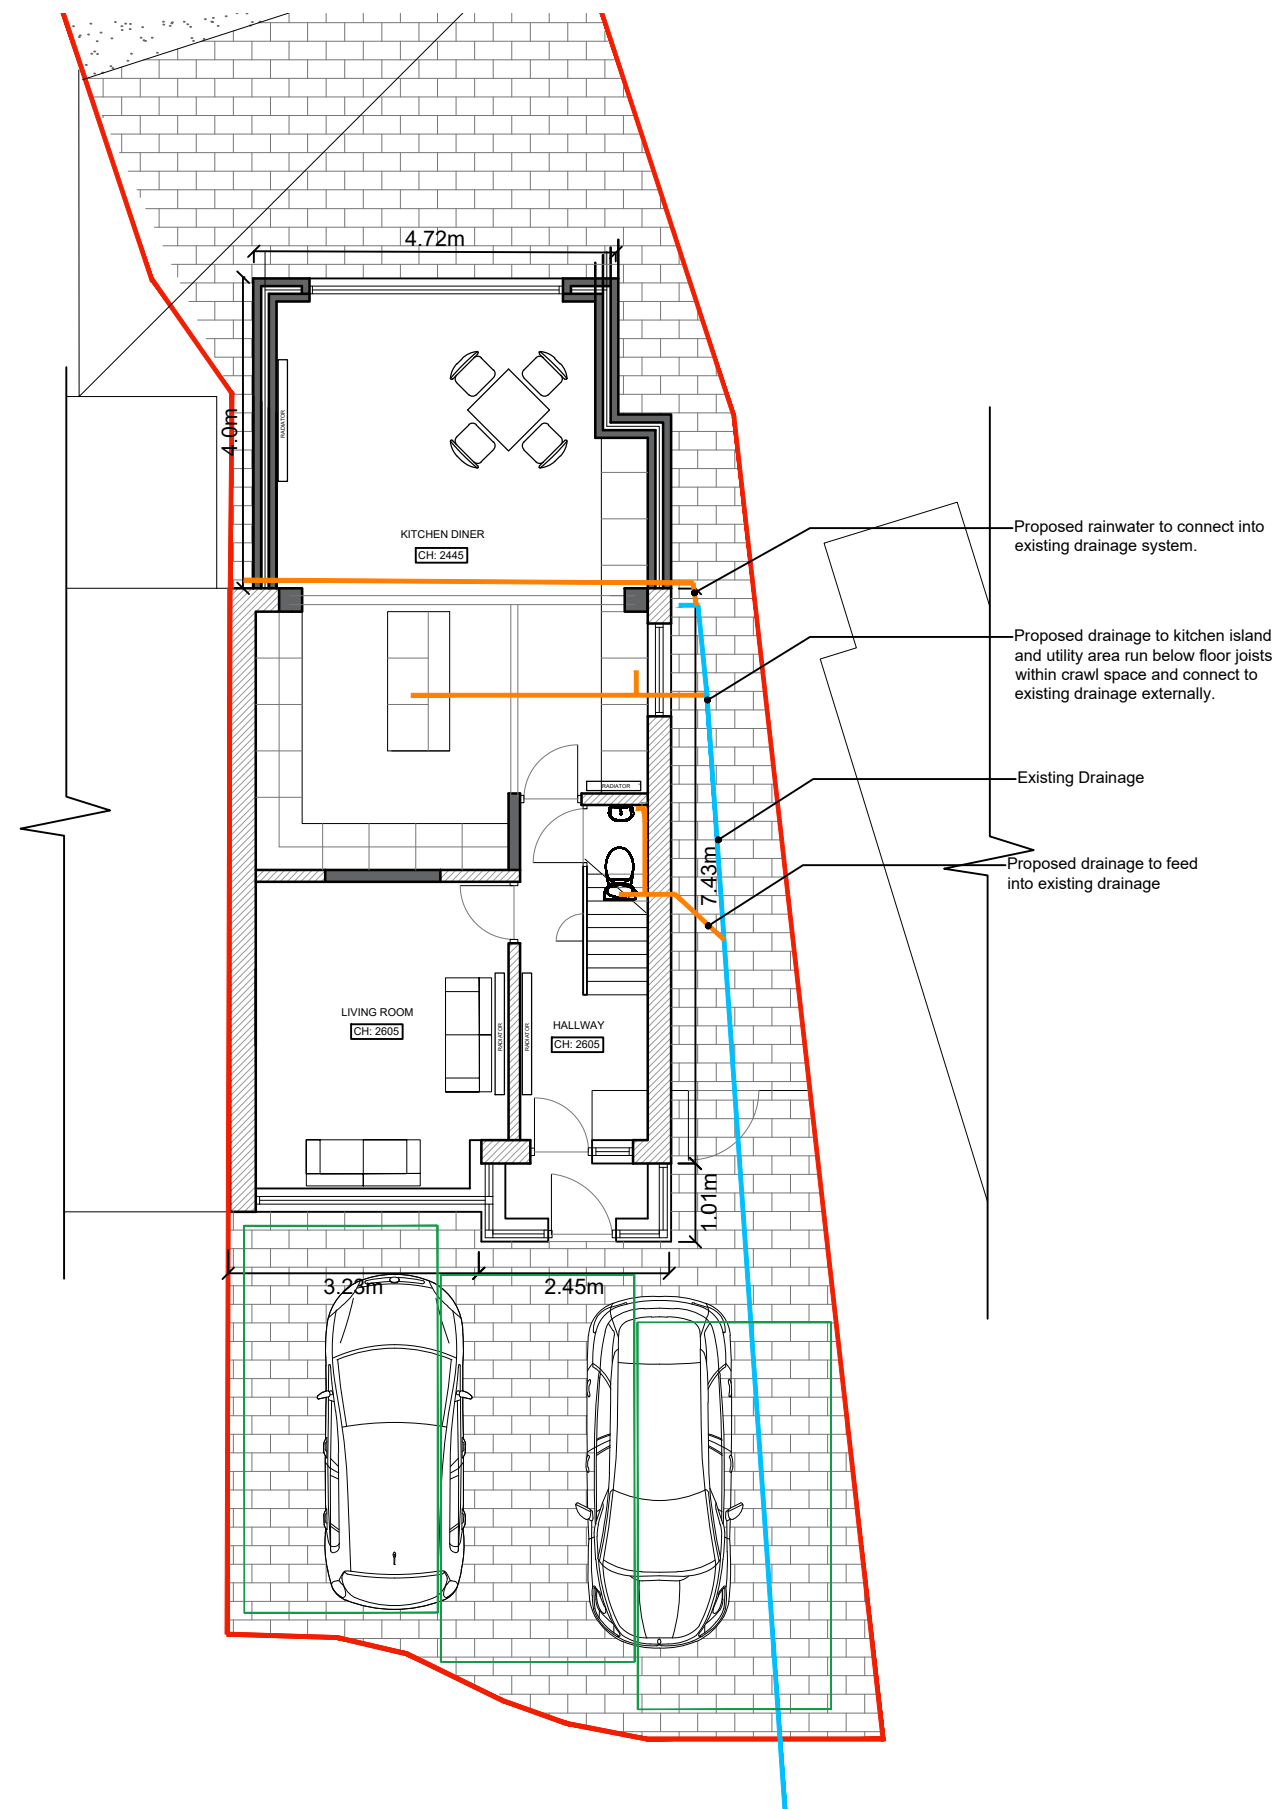

PROPOSED DRAINAGE PLAN SCALE 1:100

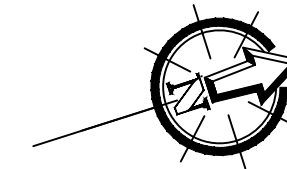

A	08.22	Proposed loft dormers to be conducted under Permitted Development. Proposed rear extension reduced from 4.5m to 4m.	
REV.	DATE	DESCRIPTION	DRAWN
CLIENT	MR & MRS SAWLE		
PROJECT	18 WENTWORTH GROVE, LIVERPOOL, L36 4LB PROPOSED REAR TWO-STOREY EXTENSION		
JOB NUMBER:			
DATE	JULY 2022		
SCALE:	1:100 @ A3		
DRAWING	PROPOSED DRAINAGE		
DRAWING. NO. 115 – P09	REVISION		