




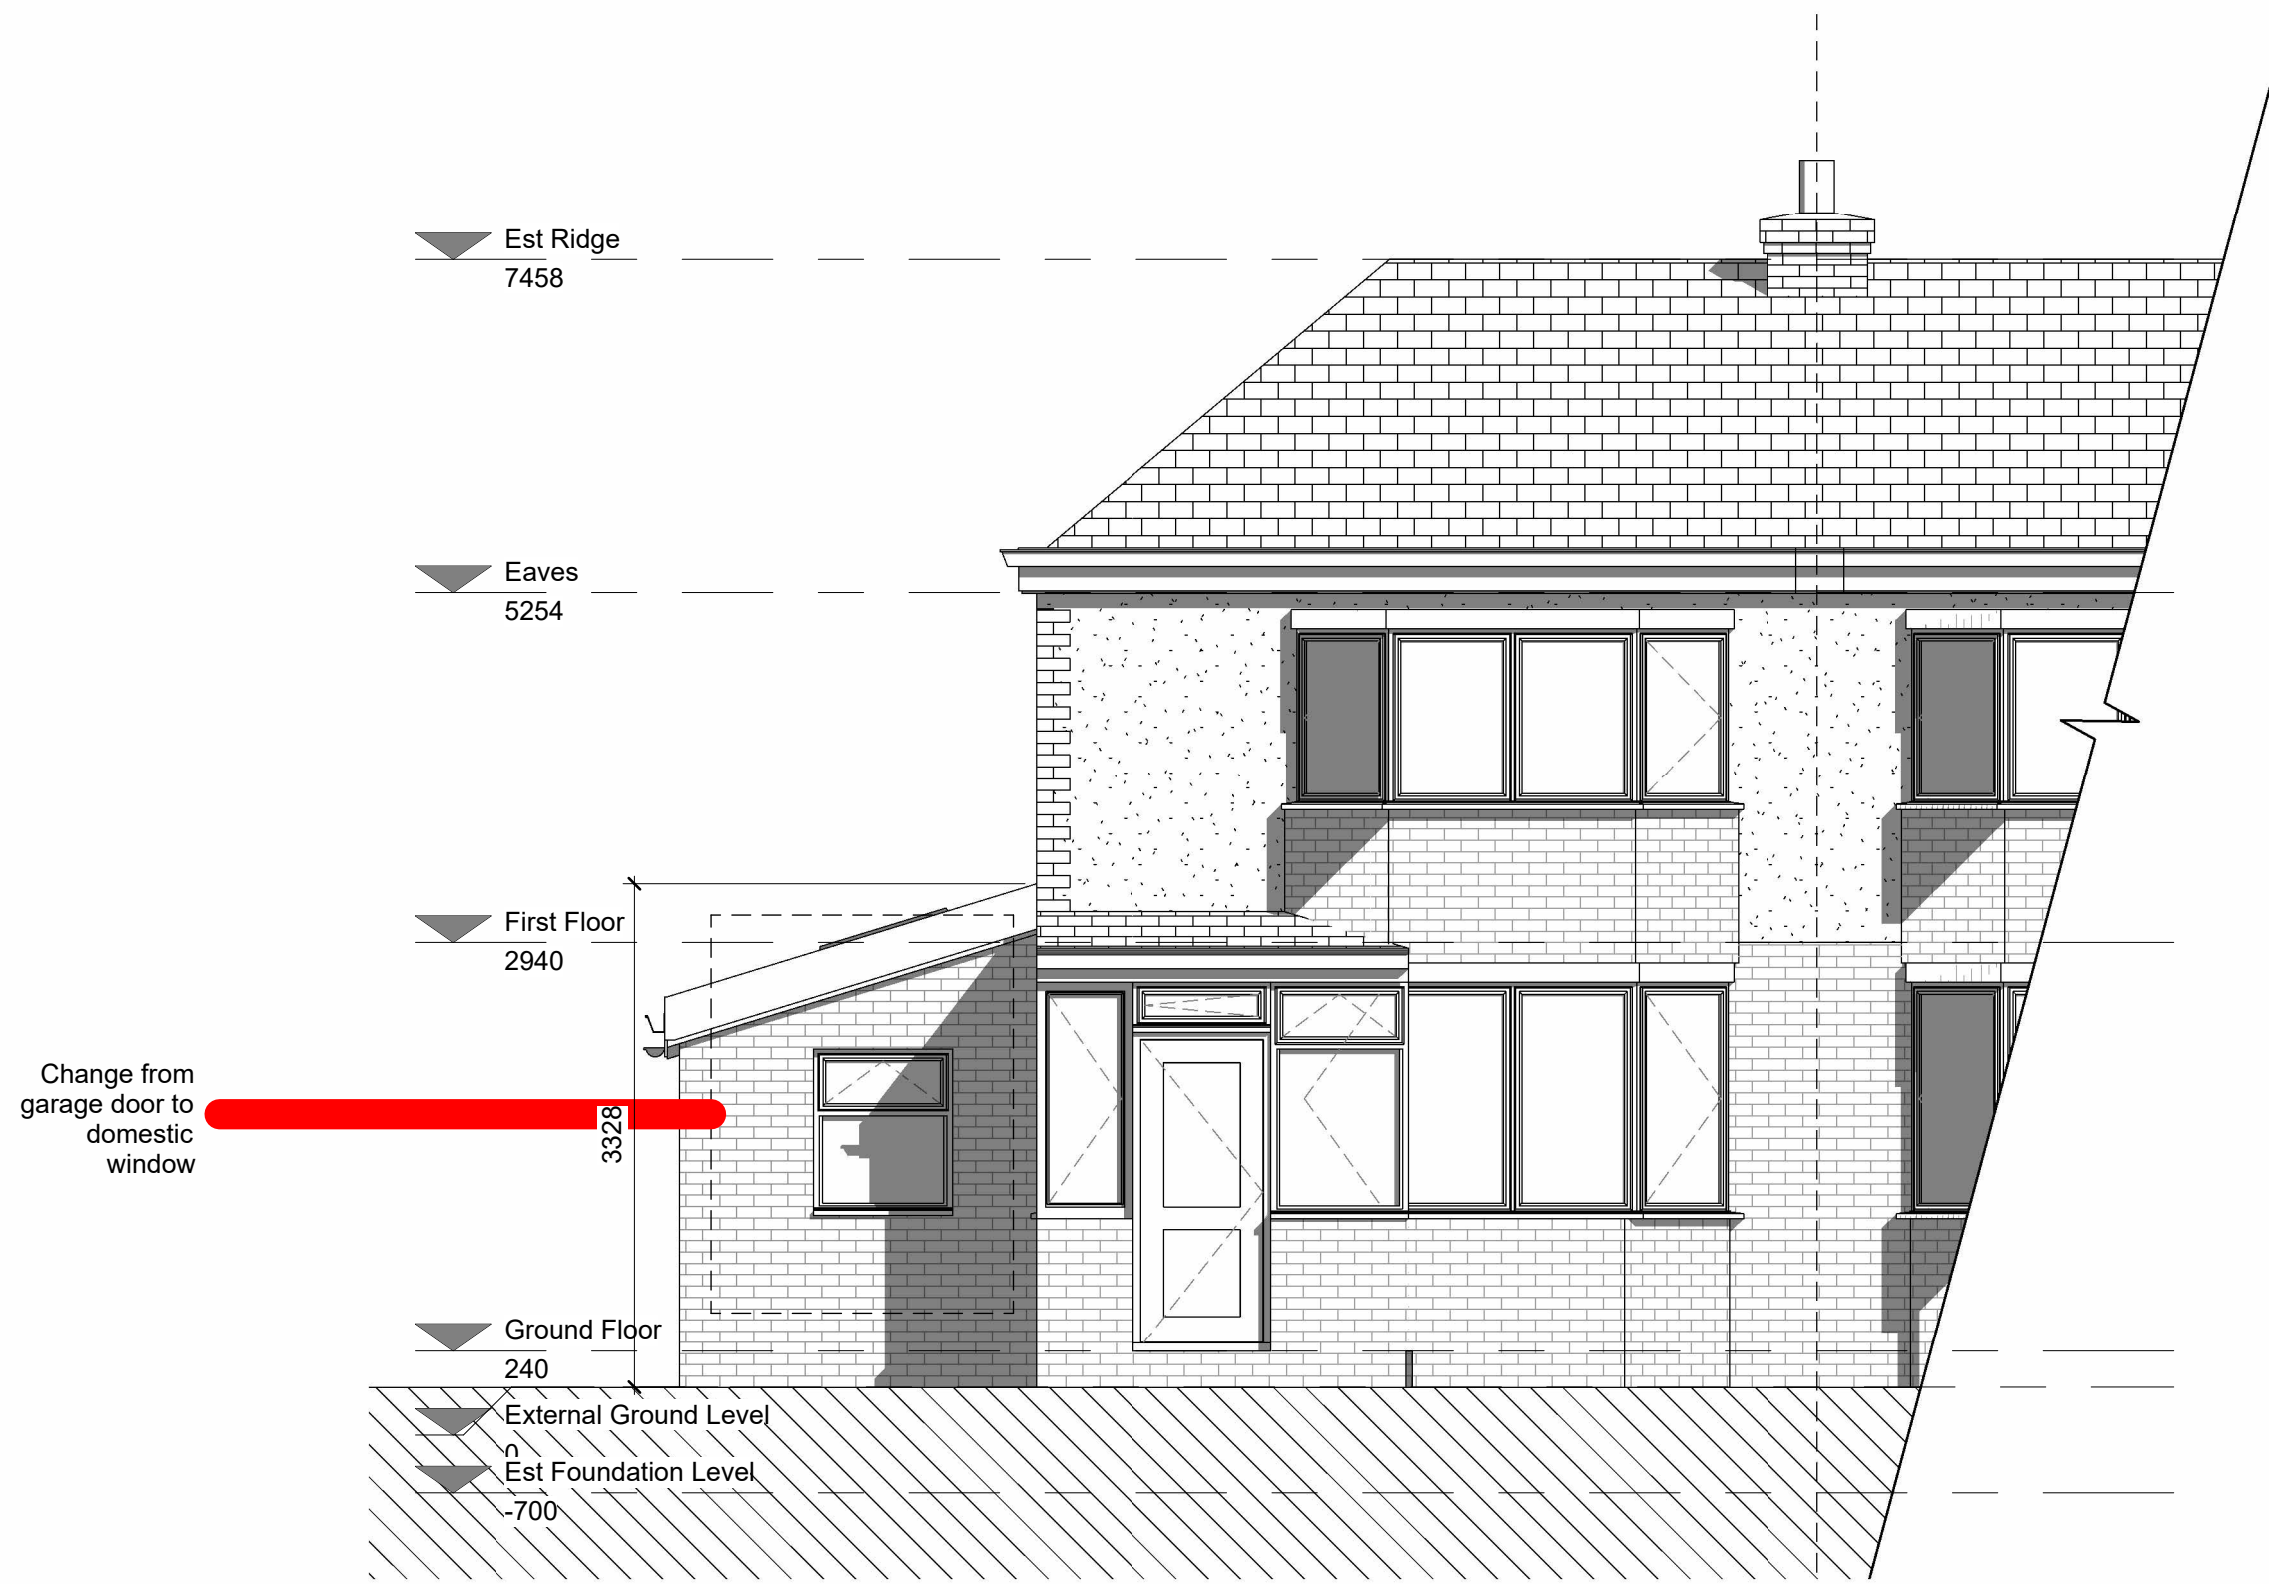


1 Proposed Front Elevation  
1 : 50

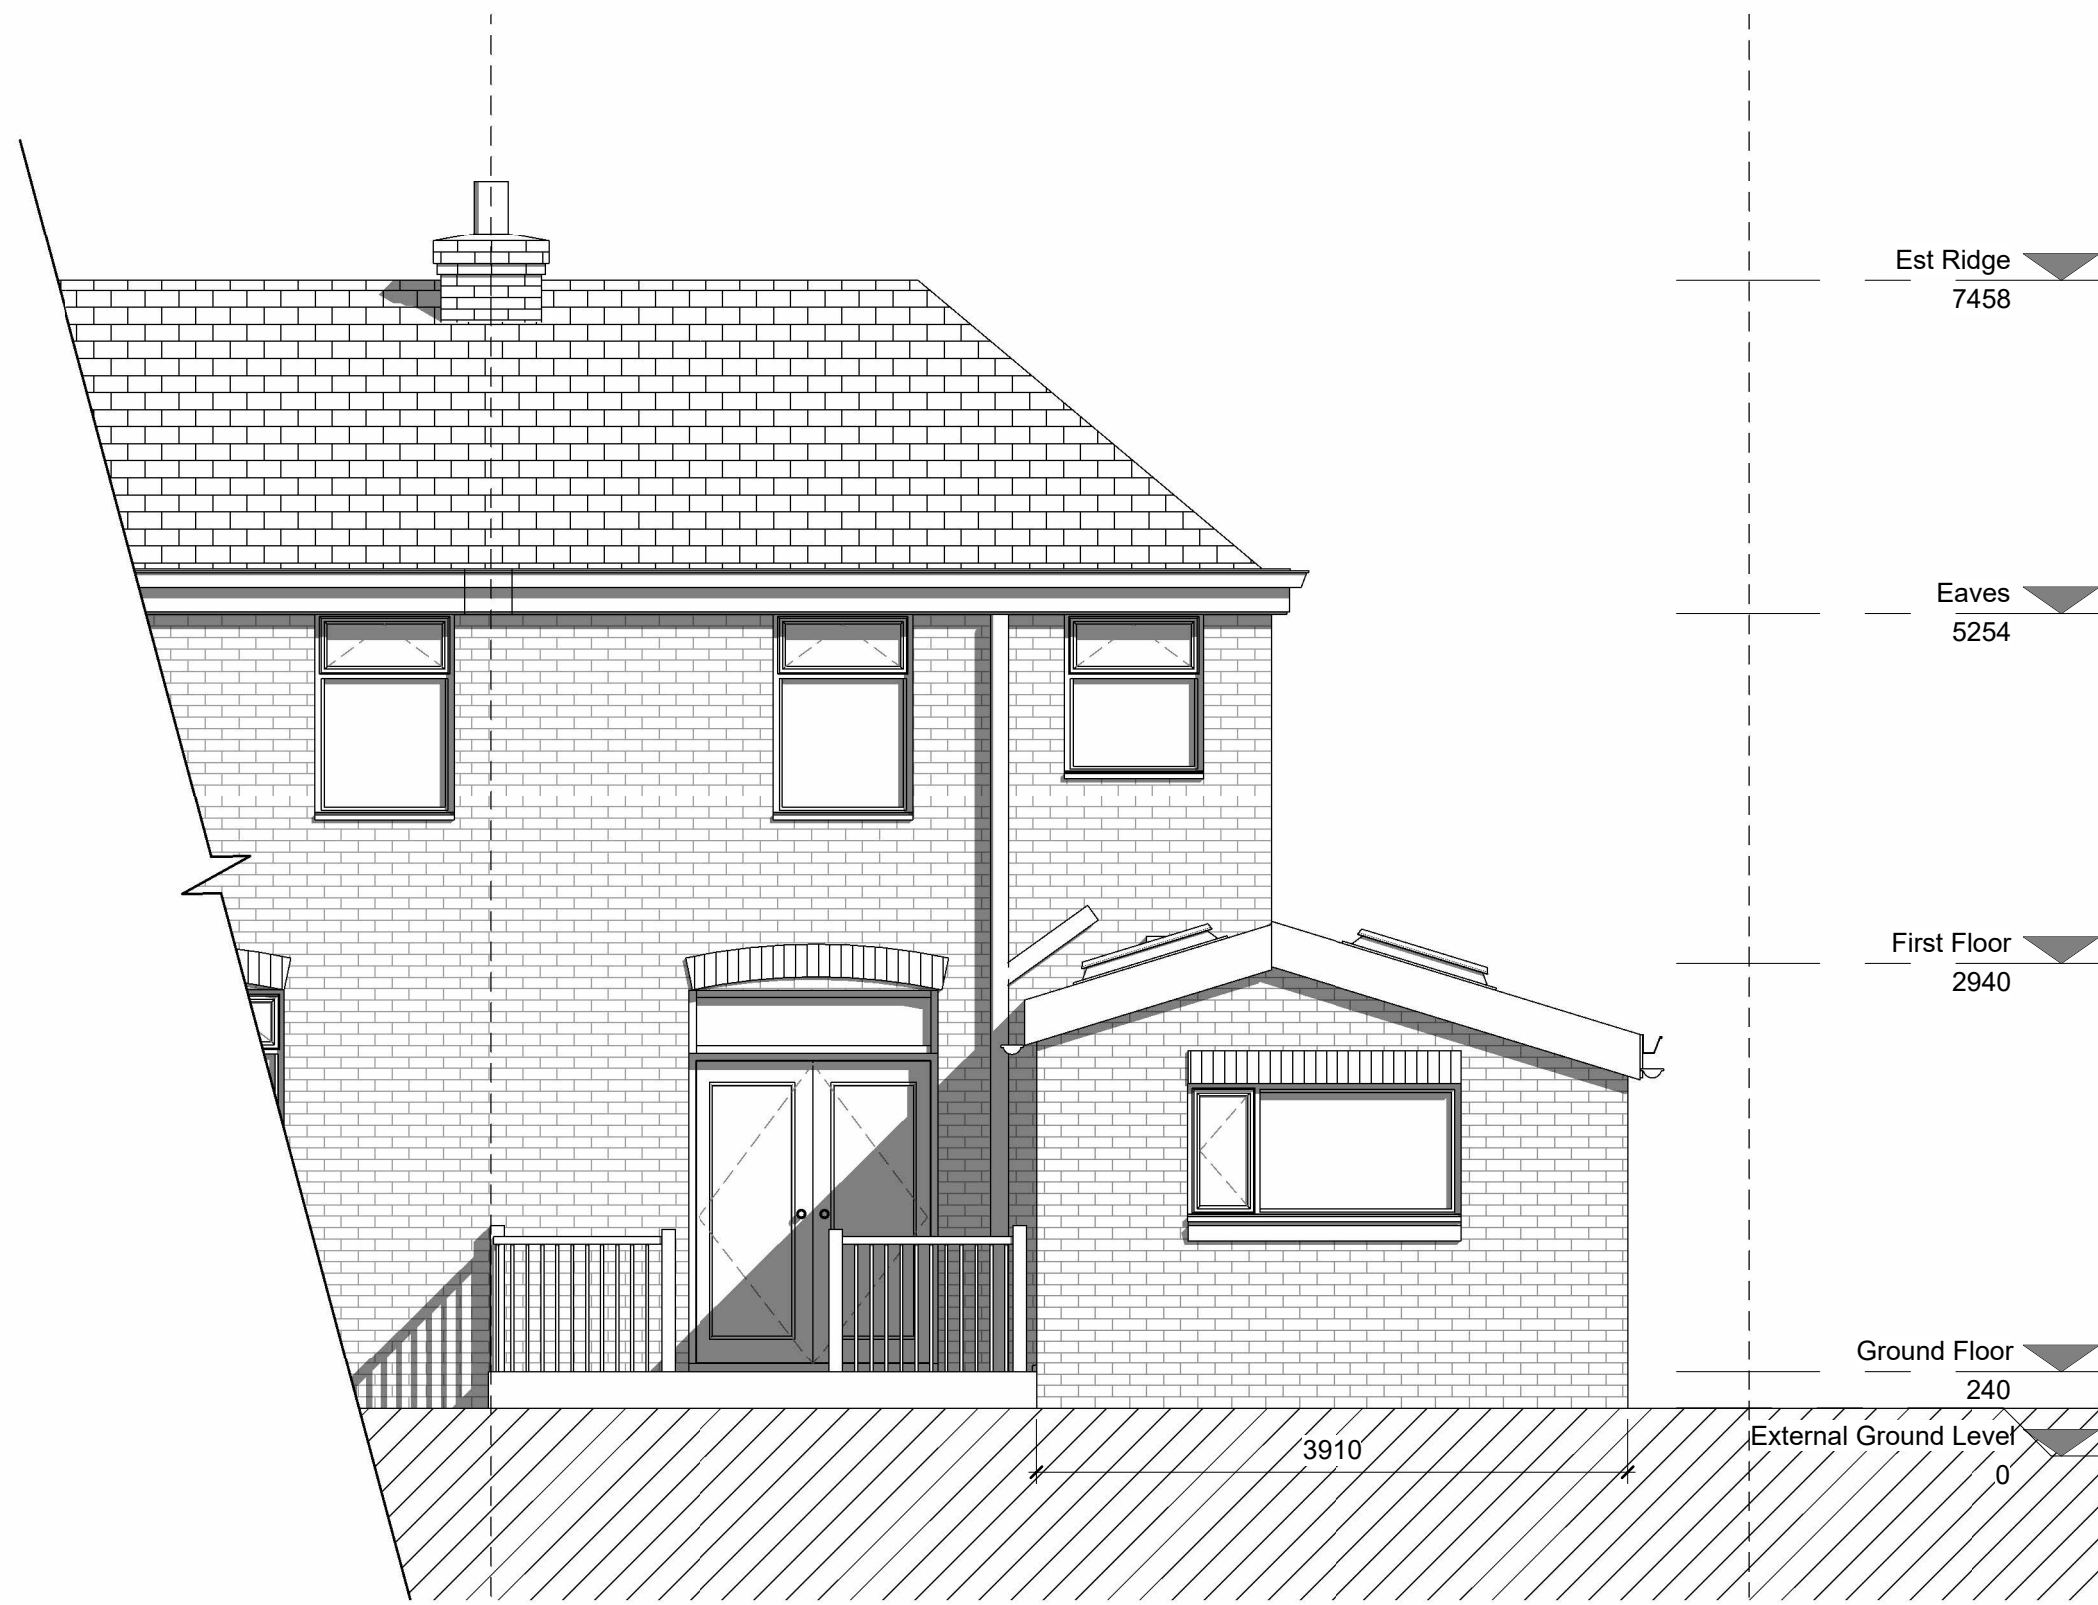

2 Proposed Rear Elevation  
1 : 50

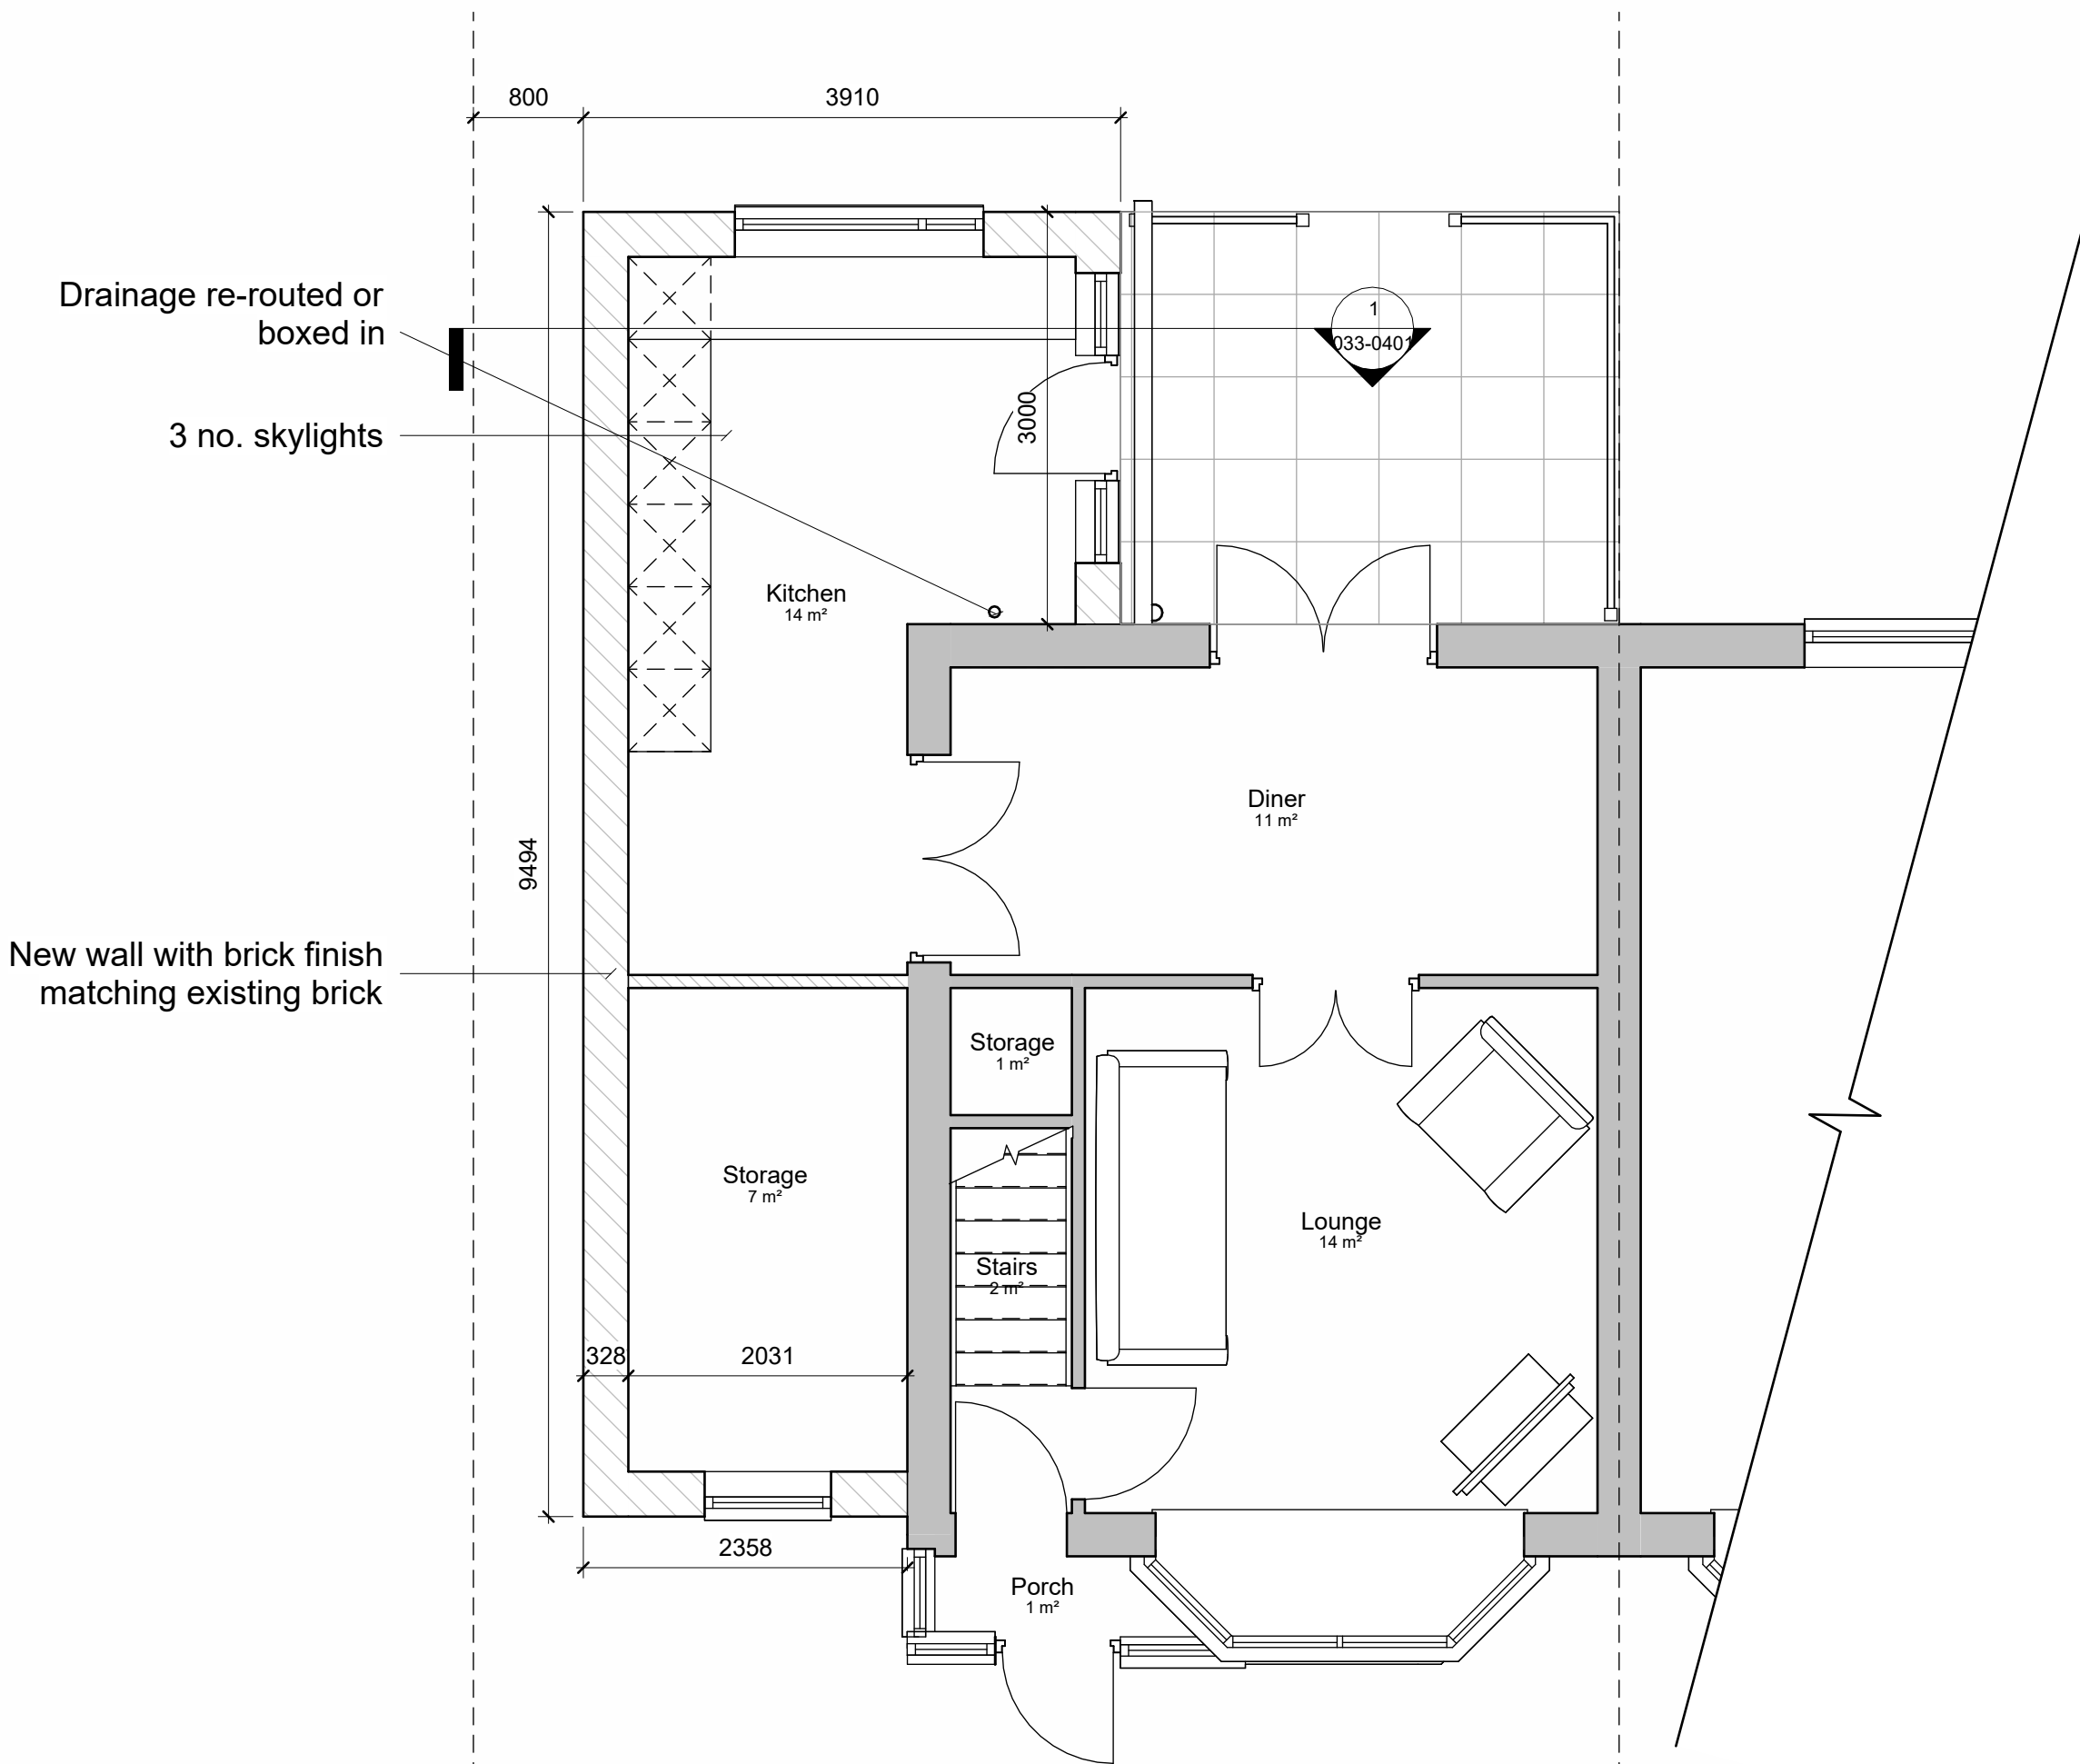

3 Proposed Ground Floor  
1 : 50

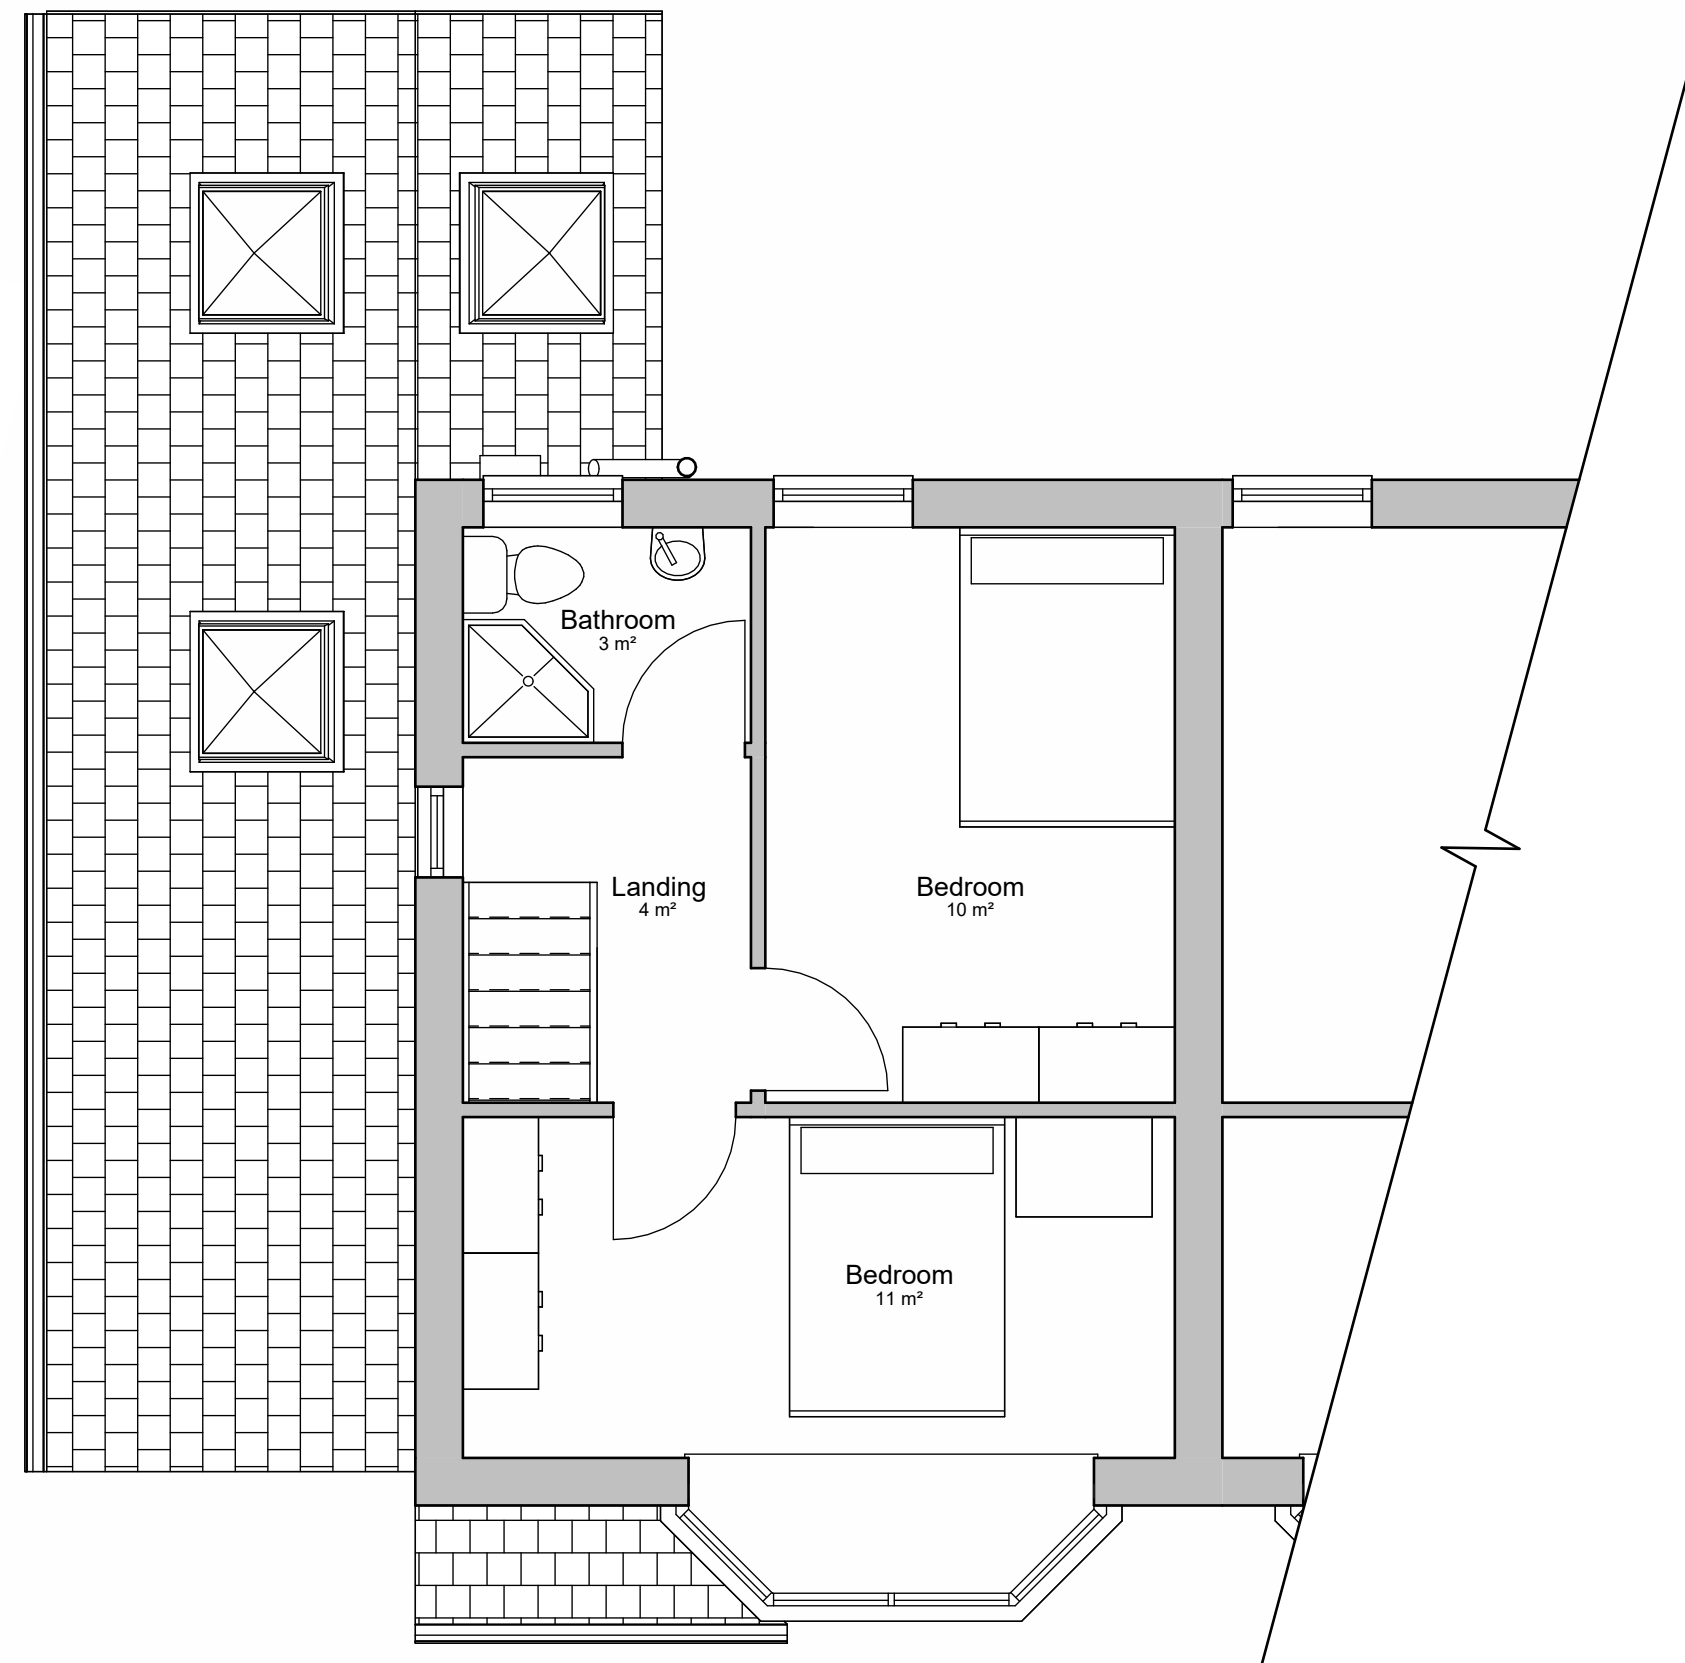


4 Proposed First Floor  
1 : 50

Notes

Revision History

| No. | Description         | Date     |
|-----|---------------------|----------|
| 4   | Planners comments   | 24.05.24 |
| 3   | Planning ammendment | 24.04.24 |
| 2   | Issue for CoLD      | 25.07.22 |
| 1   | Issued for Comment  | 15.07.22 |

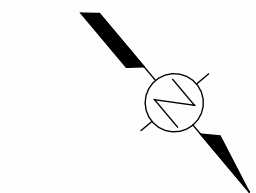

JRCHITECTS Ltd.

Project 82 Dragon Lane

Client JAN

Title Proposed Plans & Elevations

Number JRC033-01-05-002

Scale 1 : 50@ A1

Revision 4

Status Planning

Date 24.05.24