




Existing Front Elevation


Existing Side Elevation

Existing Rear Elevation


Existing Other Side Elevation

 

Scale Bar (m)

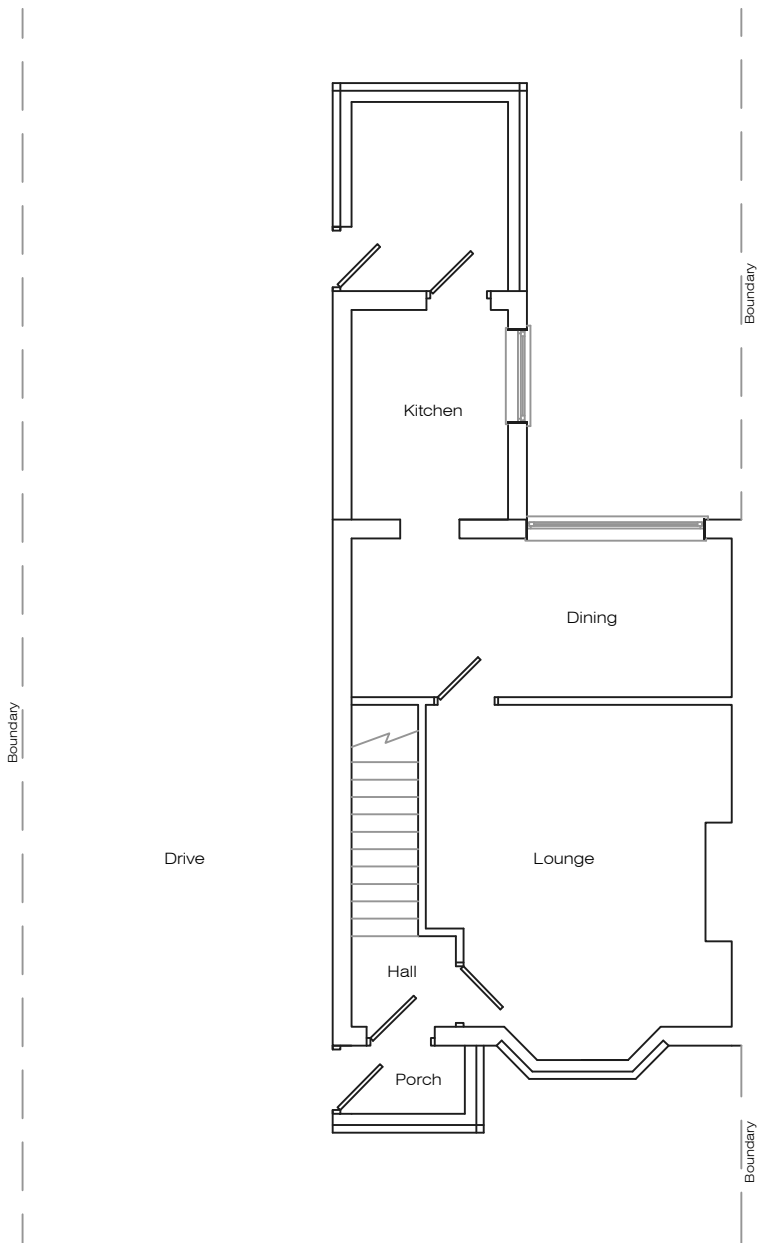

Existing Ground Floor Plan

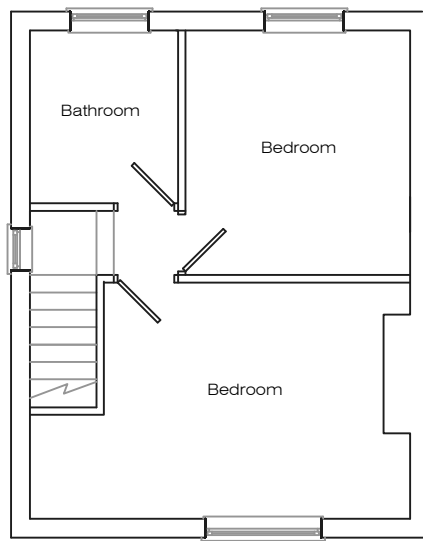

Existing First Floor Plan

Address 4 Hawthorne Road, L34				
Job Title Two storey extension to side with single to rear				
Drawing title Existing Plans				
Chkd	Appvd	date May '24	scale 1:100 @ A2	Dwg No. 001