


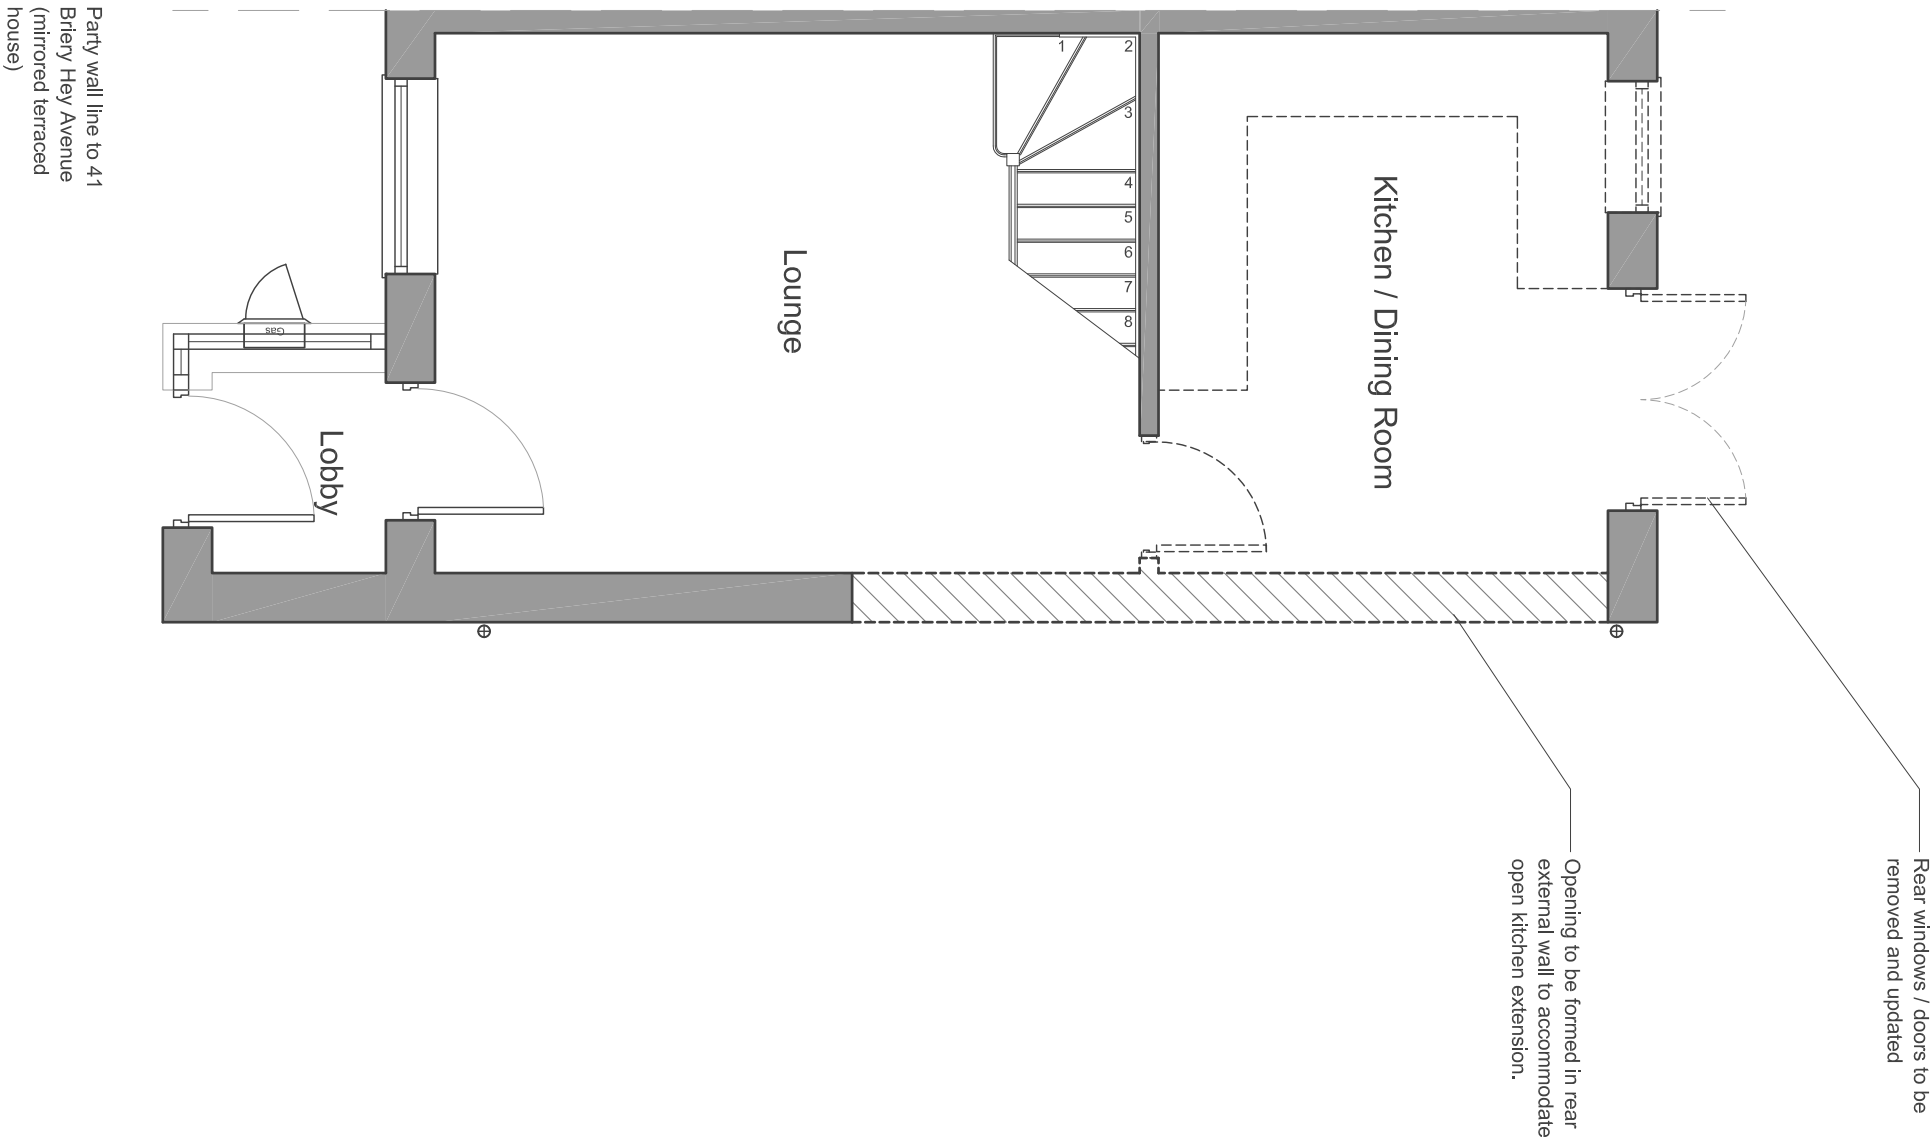


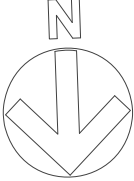

EXISTING GROUND FLOOR PLAN (1:50)

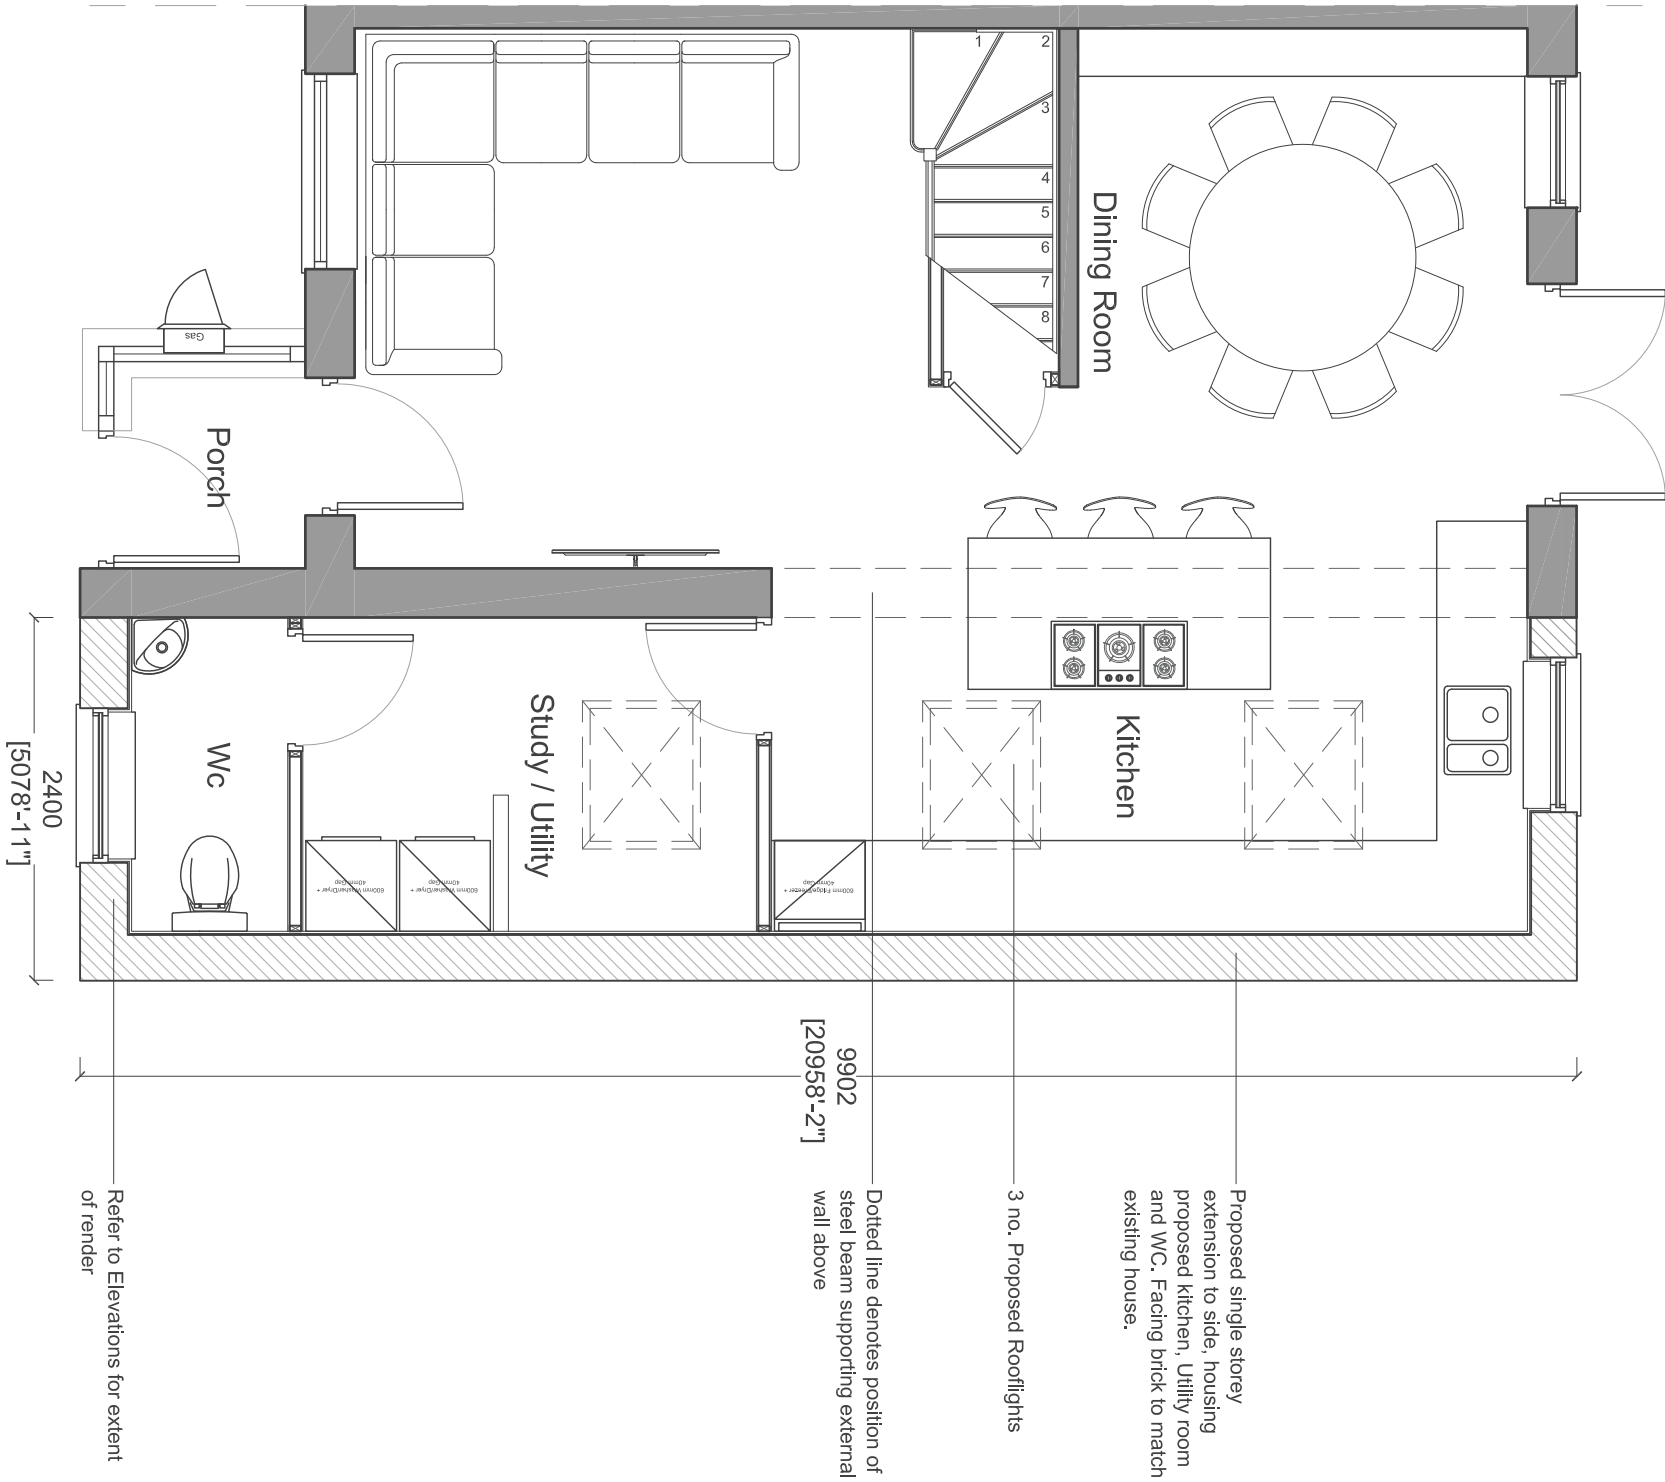

PROPOSED GROUND FLOOR PLAN (1:50)

 

PLANNING	
Project: Proposed side extension to 43 Briery Hey Avenue, Kirkby	
DR.01 - Existing & Proposed Ground Floor Plans	
Sheet Size: A2	
Date: July 2023	
Scale: 1:50	