

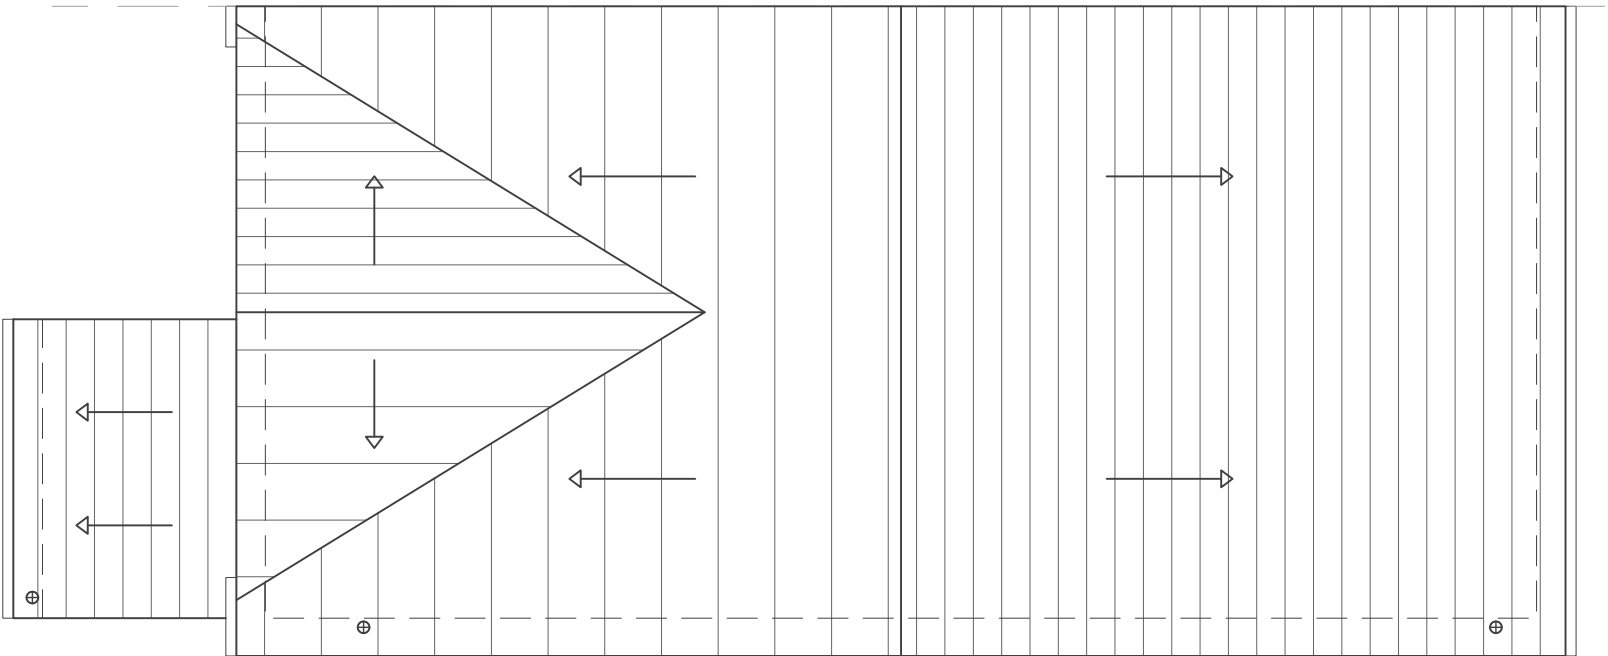


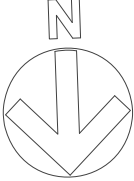

EXISTING ROOF PLAN (1:50)

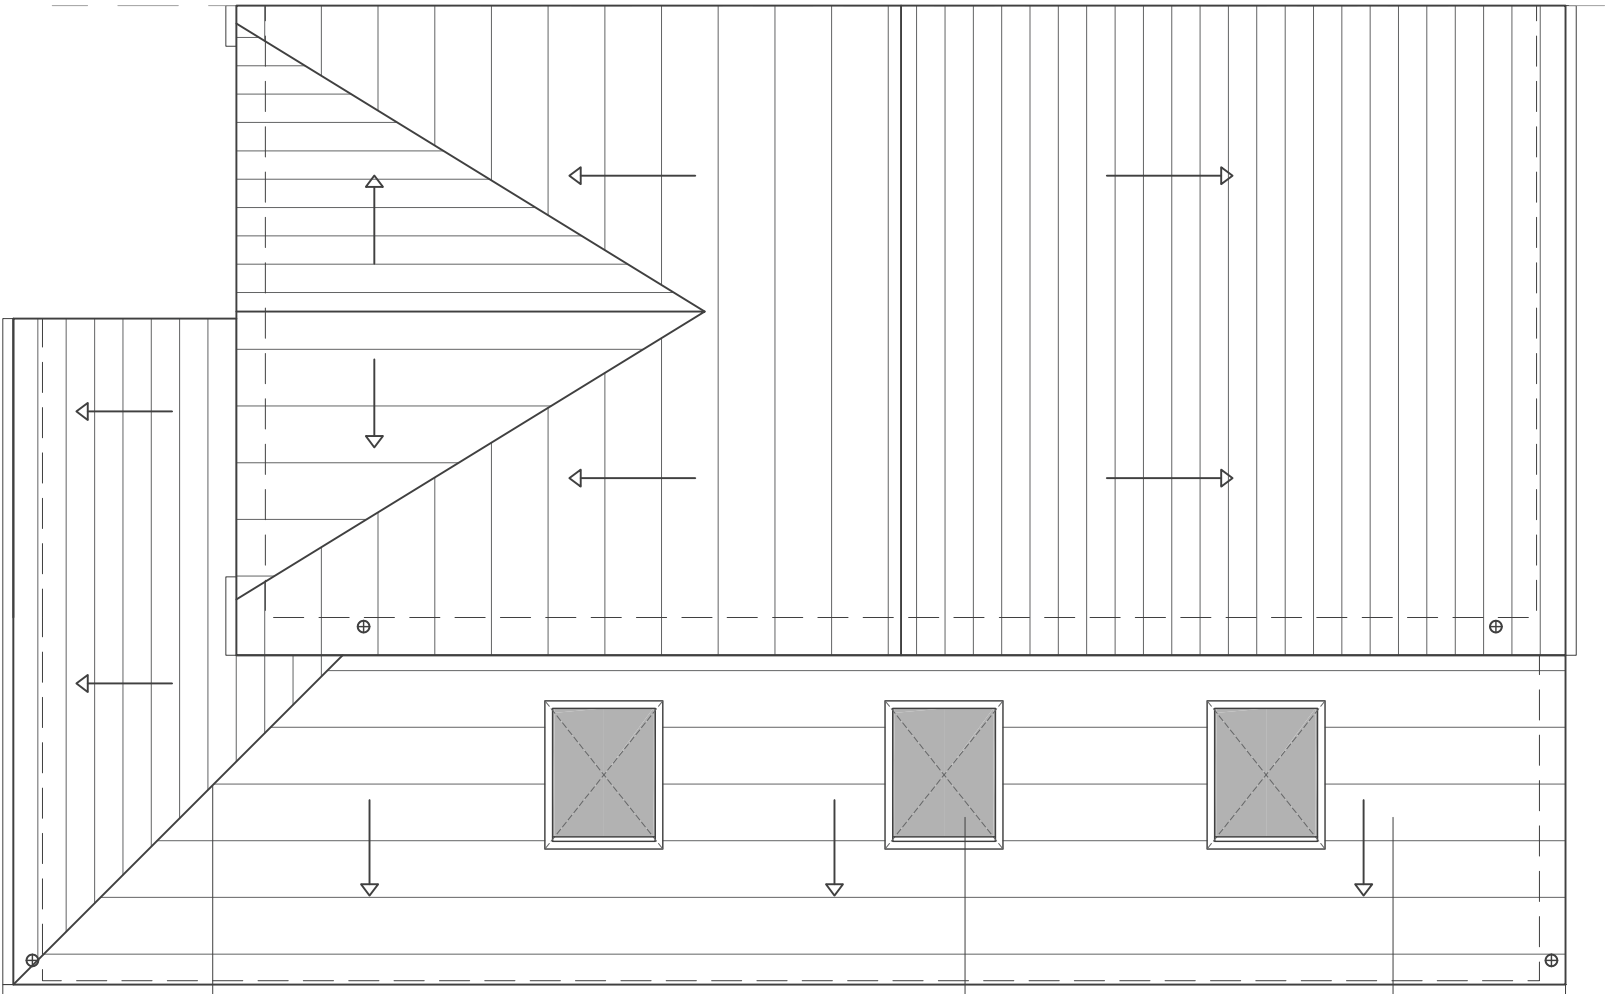

PROPOSED ROOF PLAN (1:50)

Proposed single storey extension to rear, with roof tiles matching existing roof.

3 no. Proposed Rooflights

Proposed extension roof to tie in with existing porch roof, with hip created to front elevation

PLANNING

Project:
Proposed side extension to
43 Briery Hey Avenue,
Kirkby

**DR.02 - Existing & Proposed
Roof Plans**

Sheet Size: A2
Date: July 2023
Scale: 1:50

