


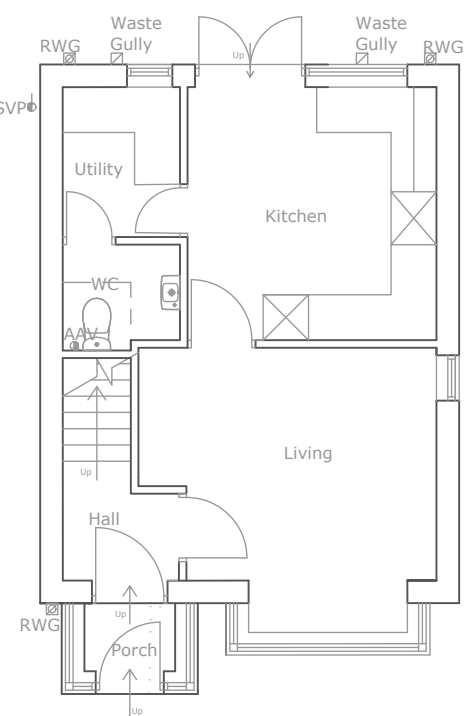


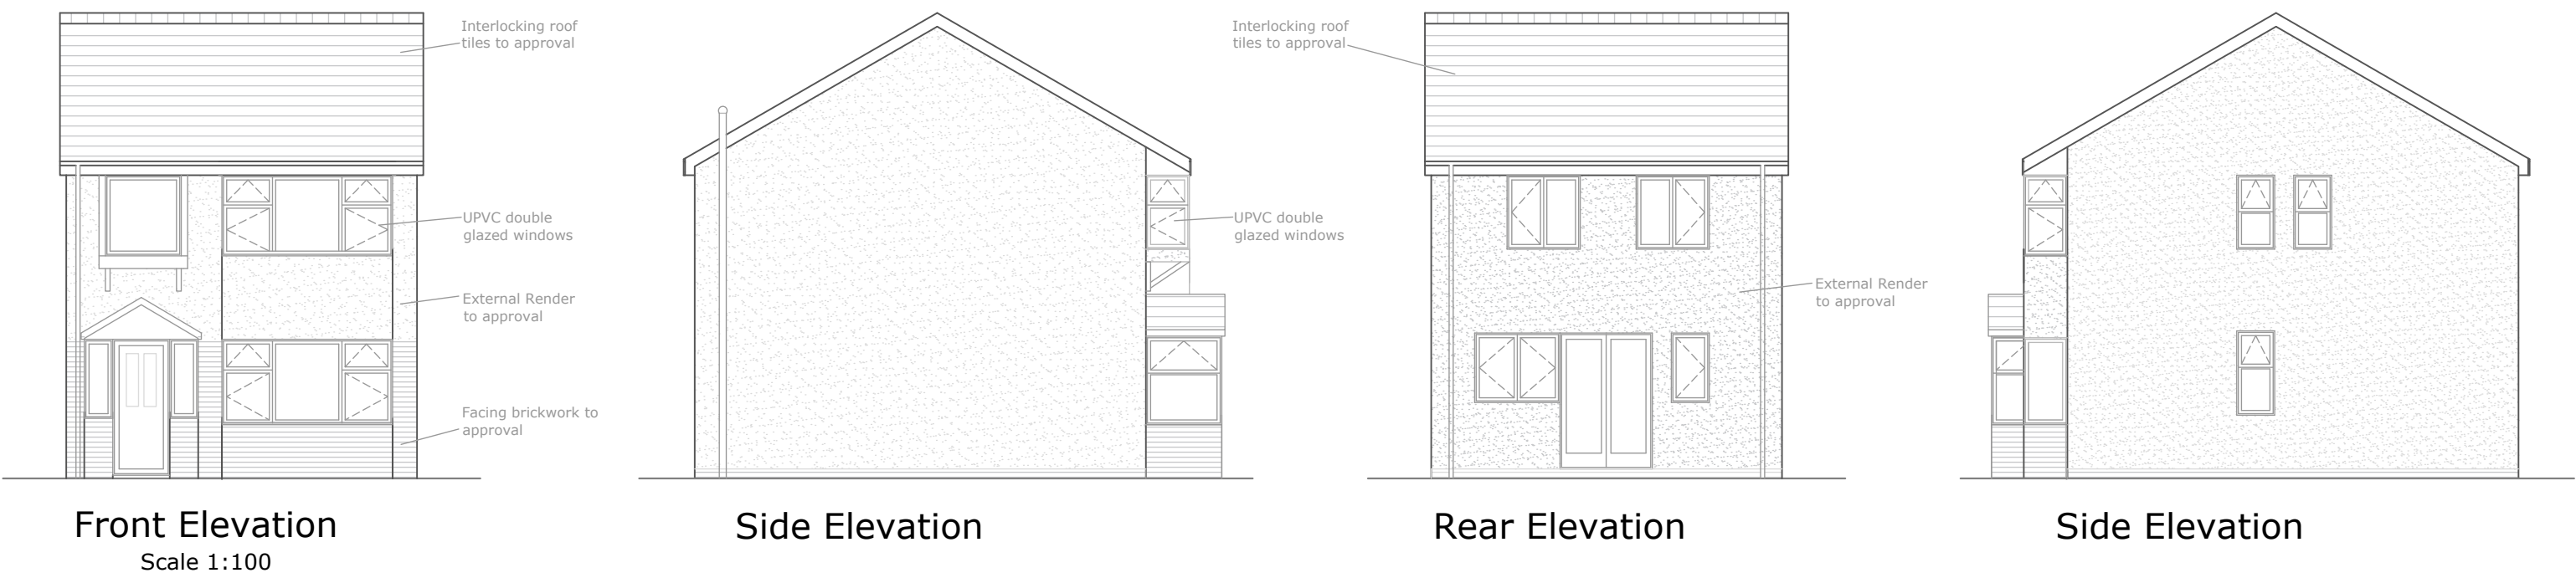


Ground Floor
Scale 1:100

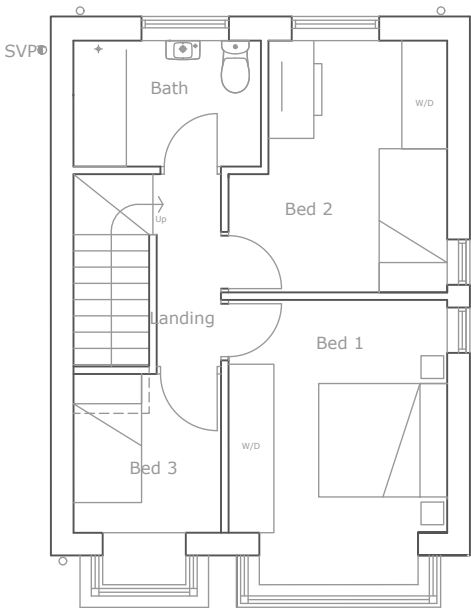

First Floor

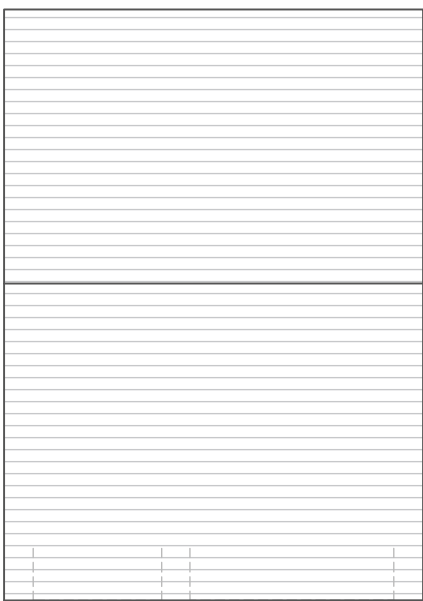

Roof Plan

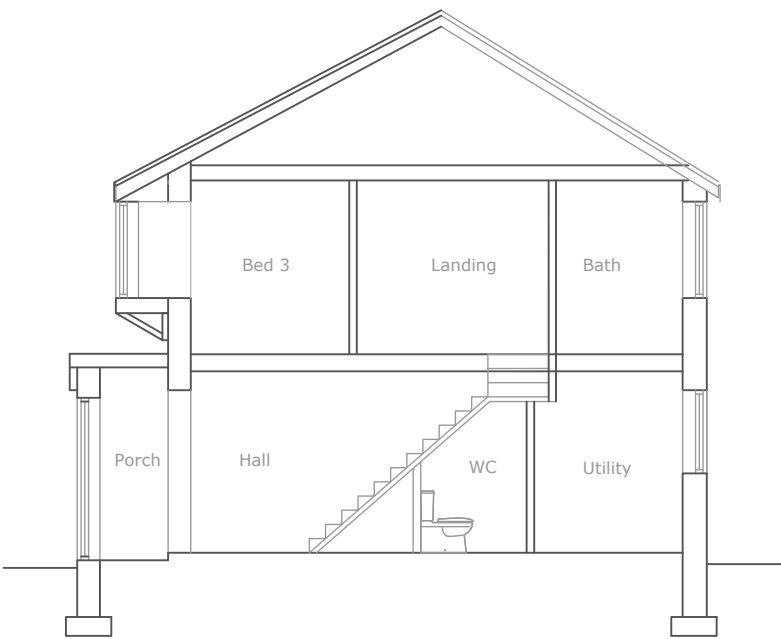

Typical Section Scale 1:100

A		
rev	date	narr
Any discrepancy in figured dimensions to be referred immediately to the agent/consultants. Contractors must check all dimensions from site. Copyright Philip Seddon Associates. All rights reserved.		
project		
26 Baileys Lane, Halewood, Liverpool, L26 0XD		
drawing		
House Plans and Elevations		
scale	number	date
As Shown @ A2	1869 / 03	26.06.23