




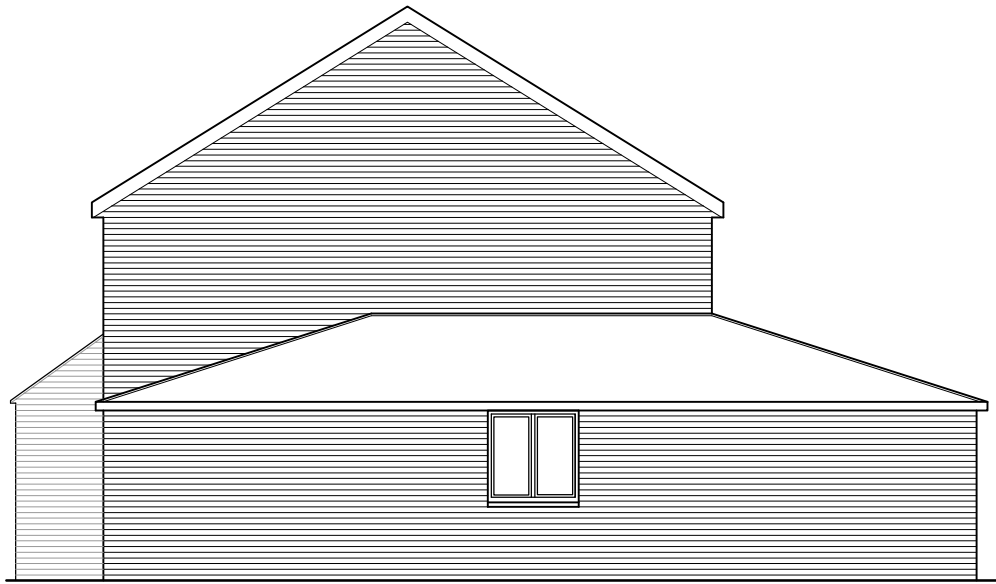

PROPOSED SIDE ELEVATION

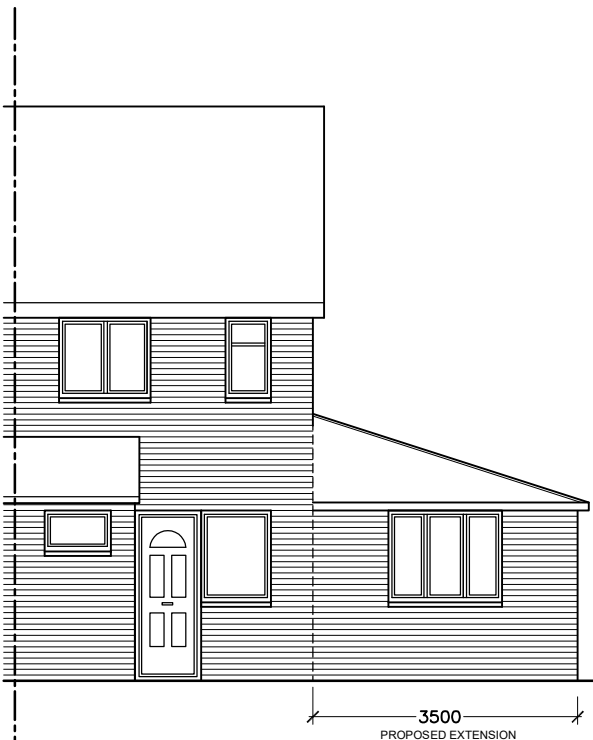

PROPOSED FRONT ELEVATION

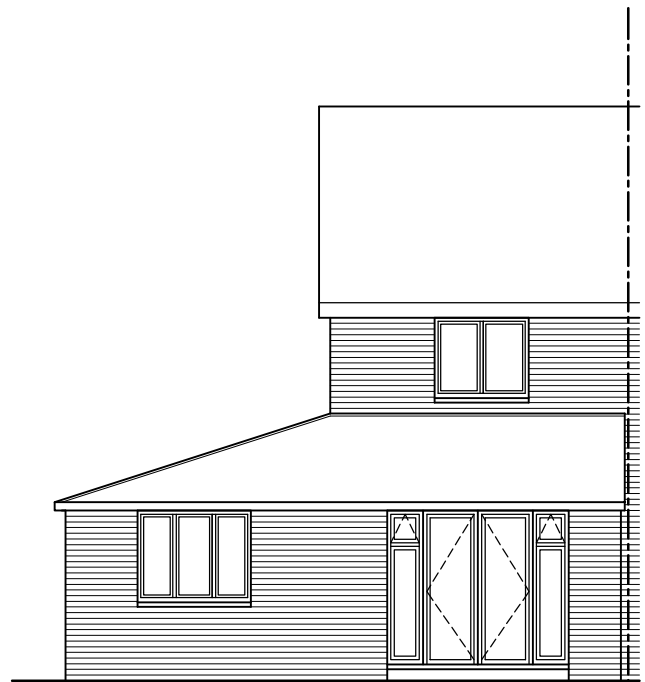

PROPOSED REAR ELEVATION

7 Dunacre Way L26 0XH	Date AUG 21	Scale 1:100
	Drawn by KN	
PROPOSED ELEVATIONS	Drawing No. 20016E/PL03	Rev

