




EXISTING PLANS

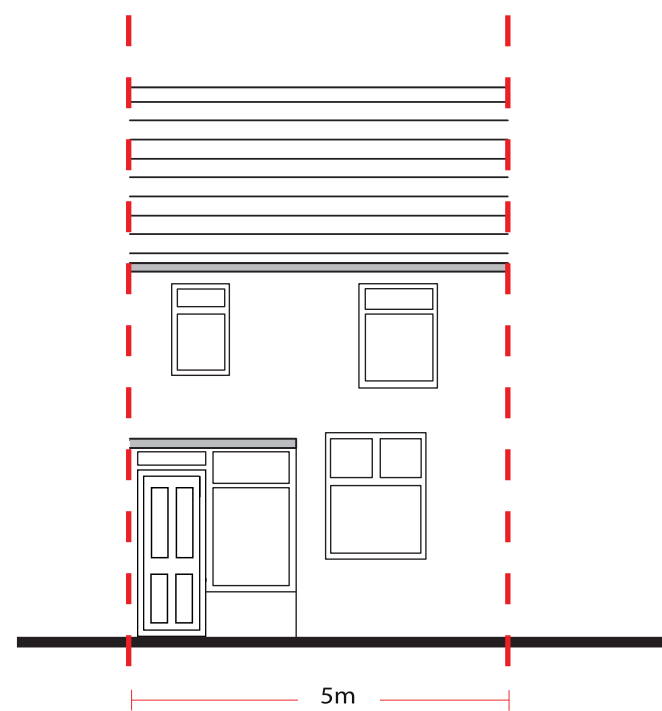


Existing Front Elevation

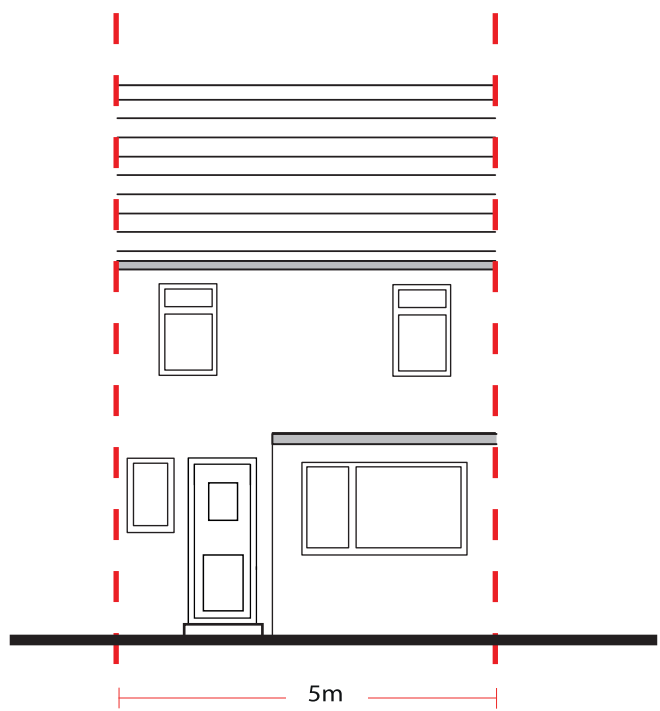


Existing Rear Elevation

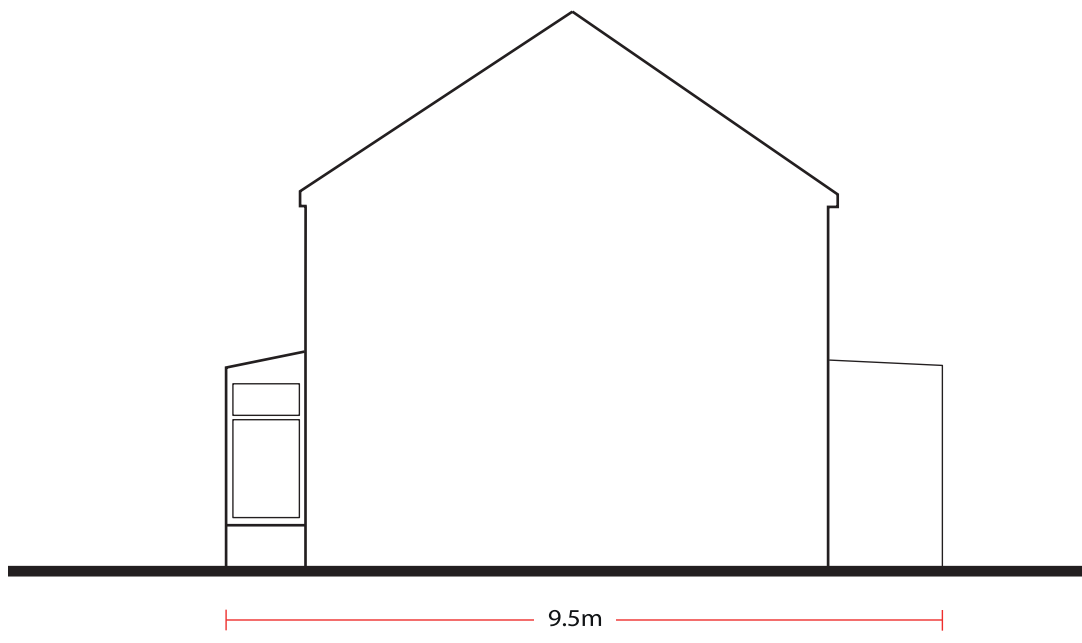


Existing Side Elevation

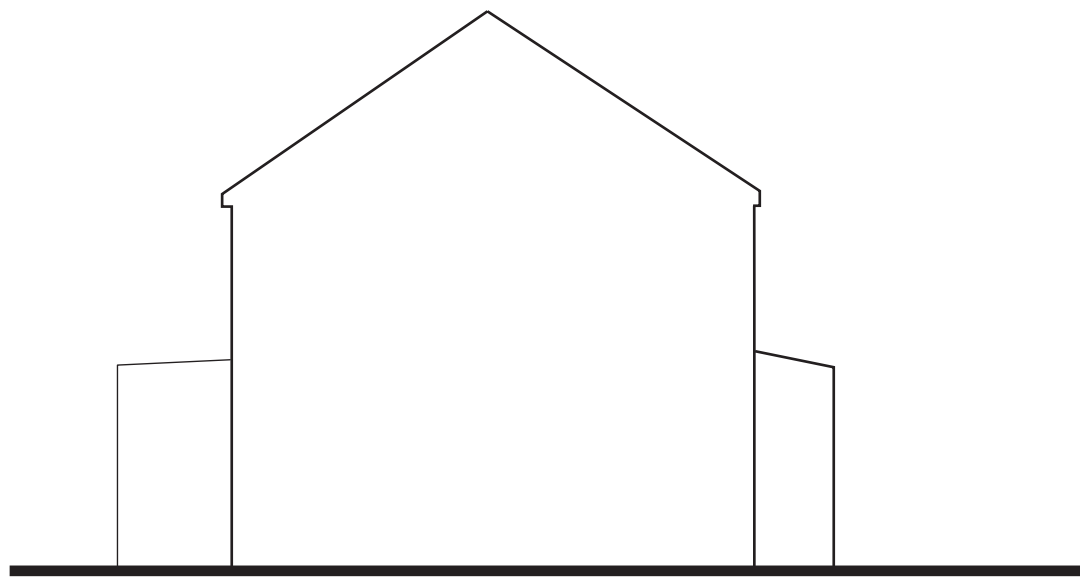


Existing Side Elevation

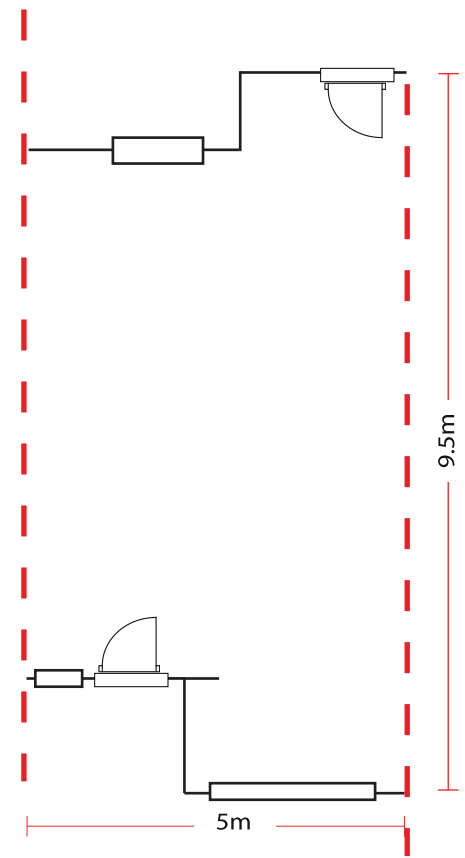


PROPOSED PLANS

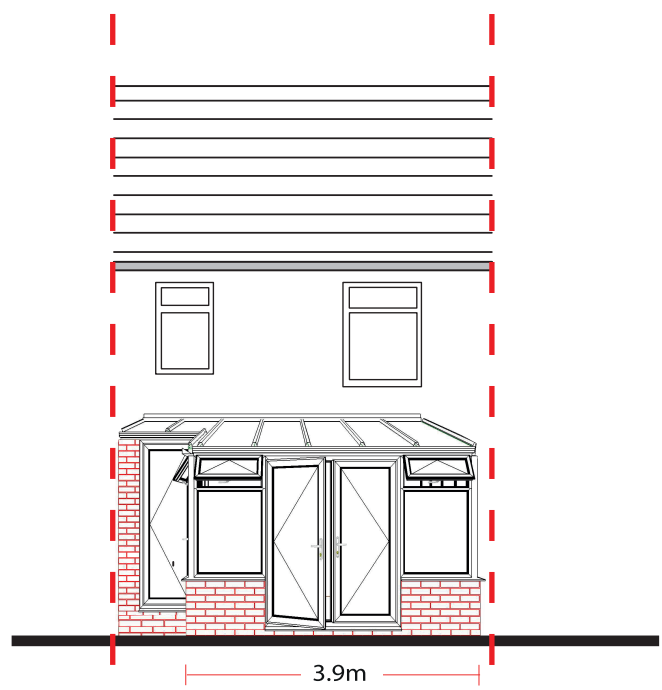


Proposed Front Elevation

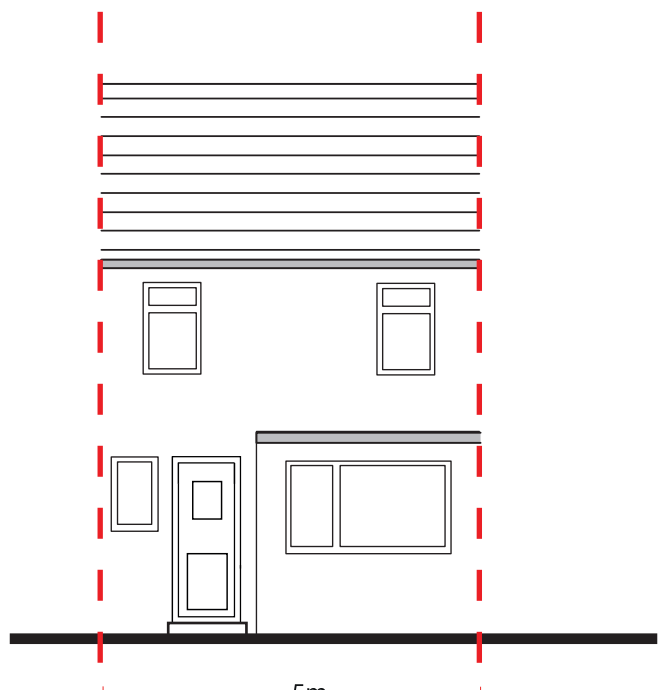



Proposed Rear Elevation

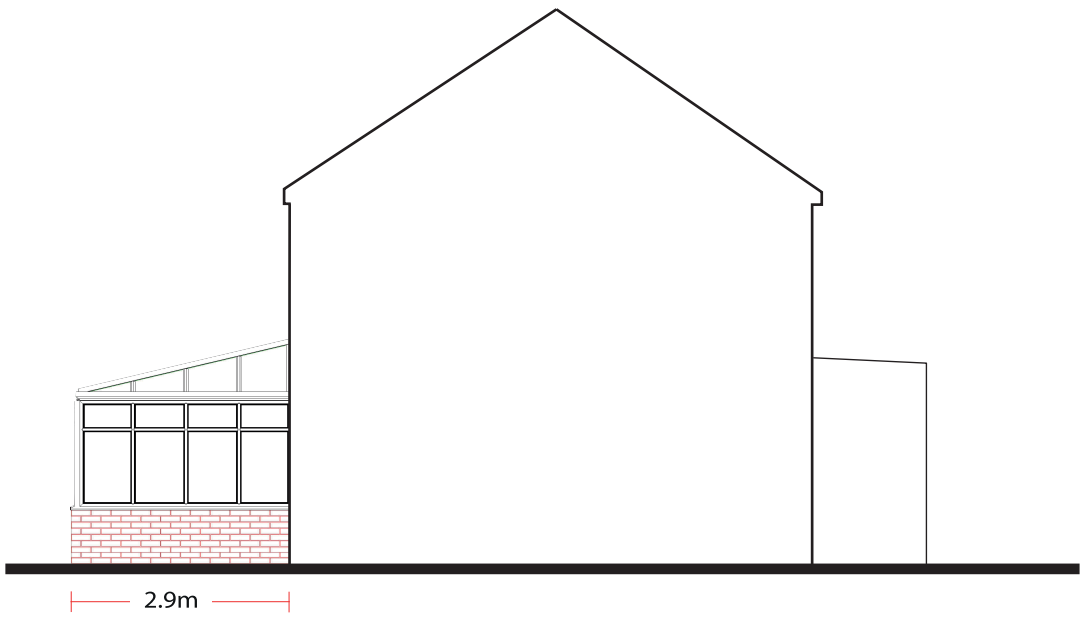

Proposed Side Elevation

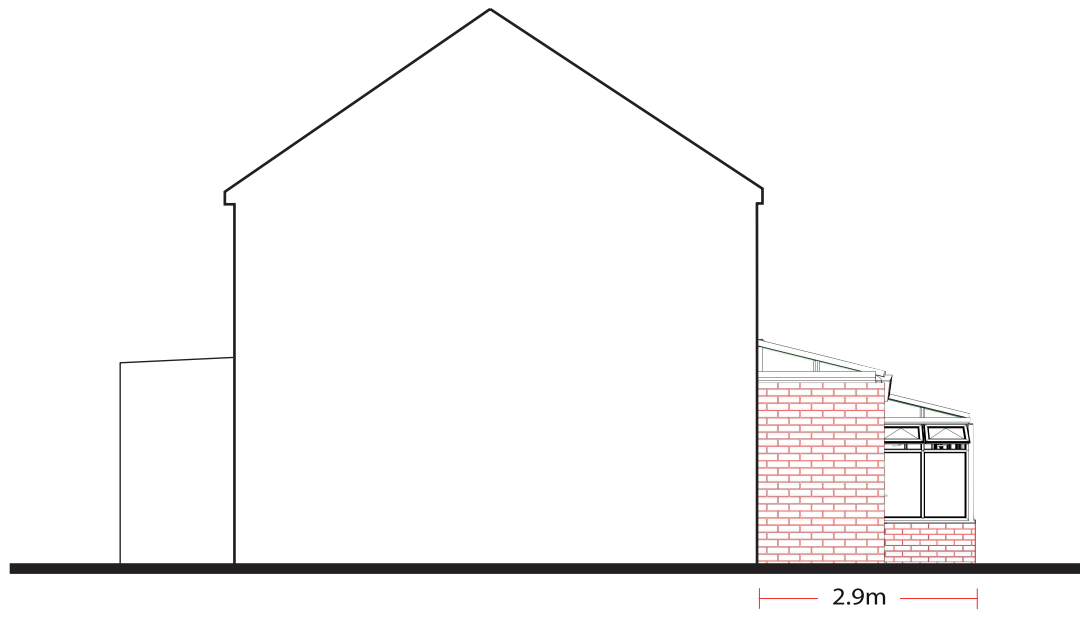

Proposed Side Elevation

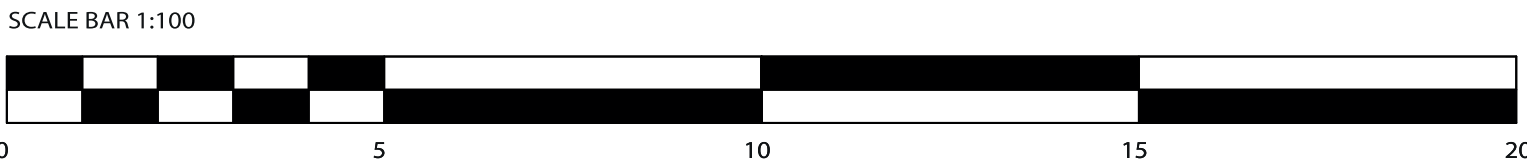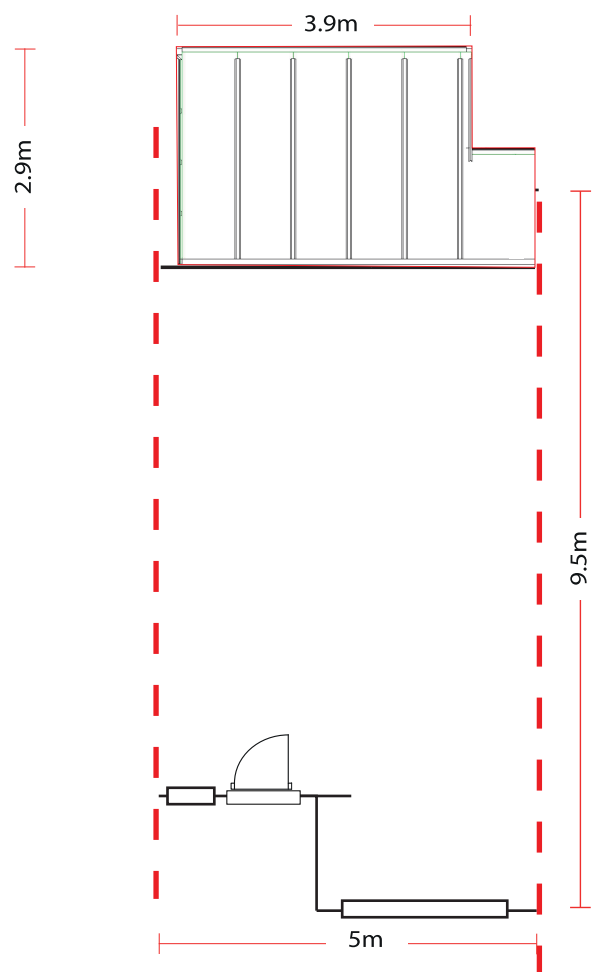

AGENT GARY BURGESS

PROJECT
31 CRONTON AVENUE

SCALE 1:100

DATE 11/10/2024