





Notes.
All Dimensions to be checked on site

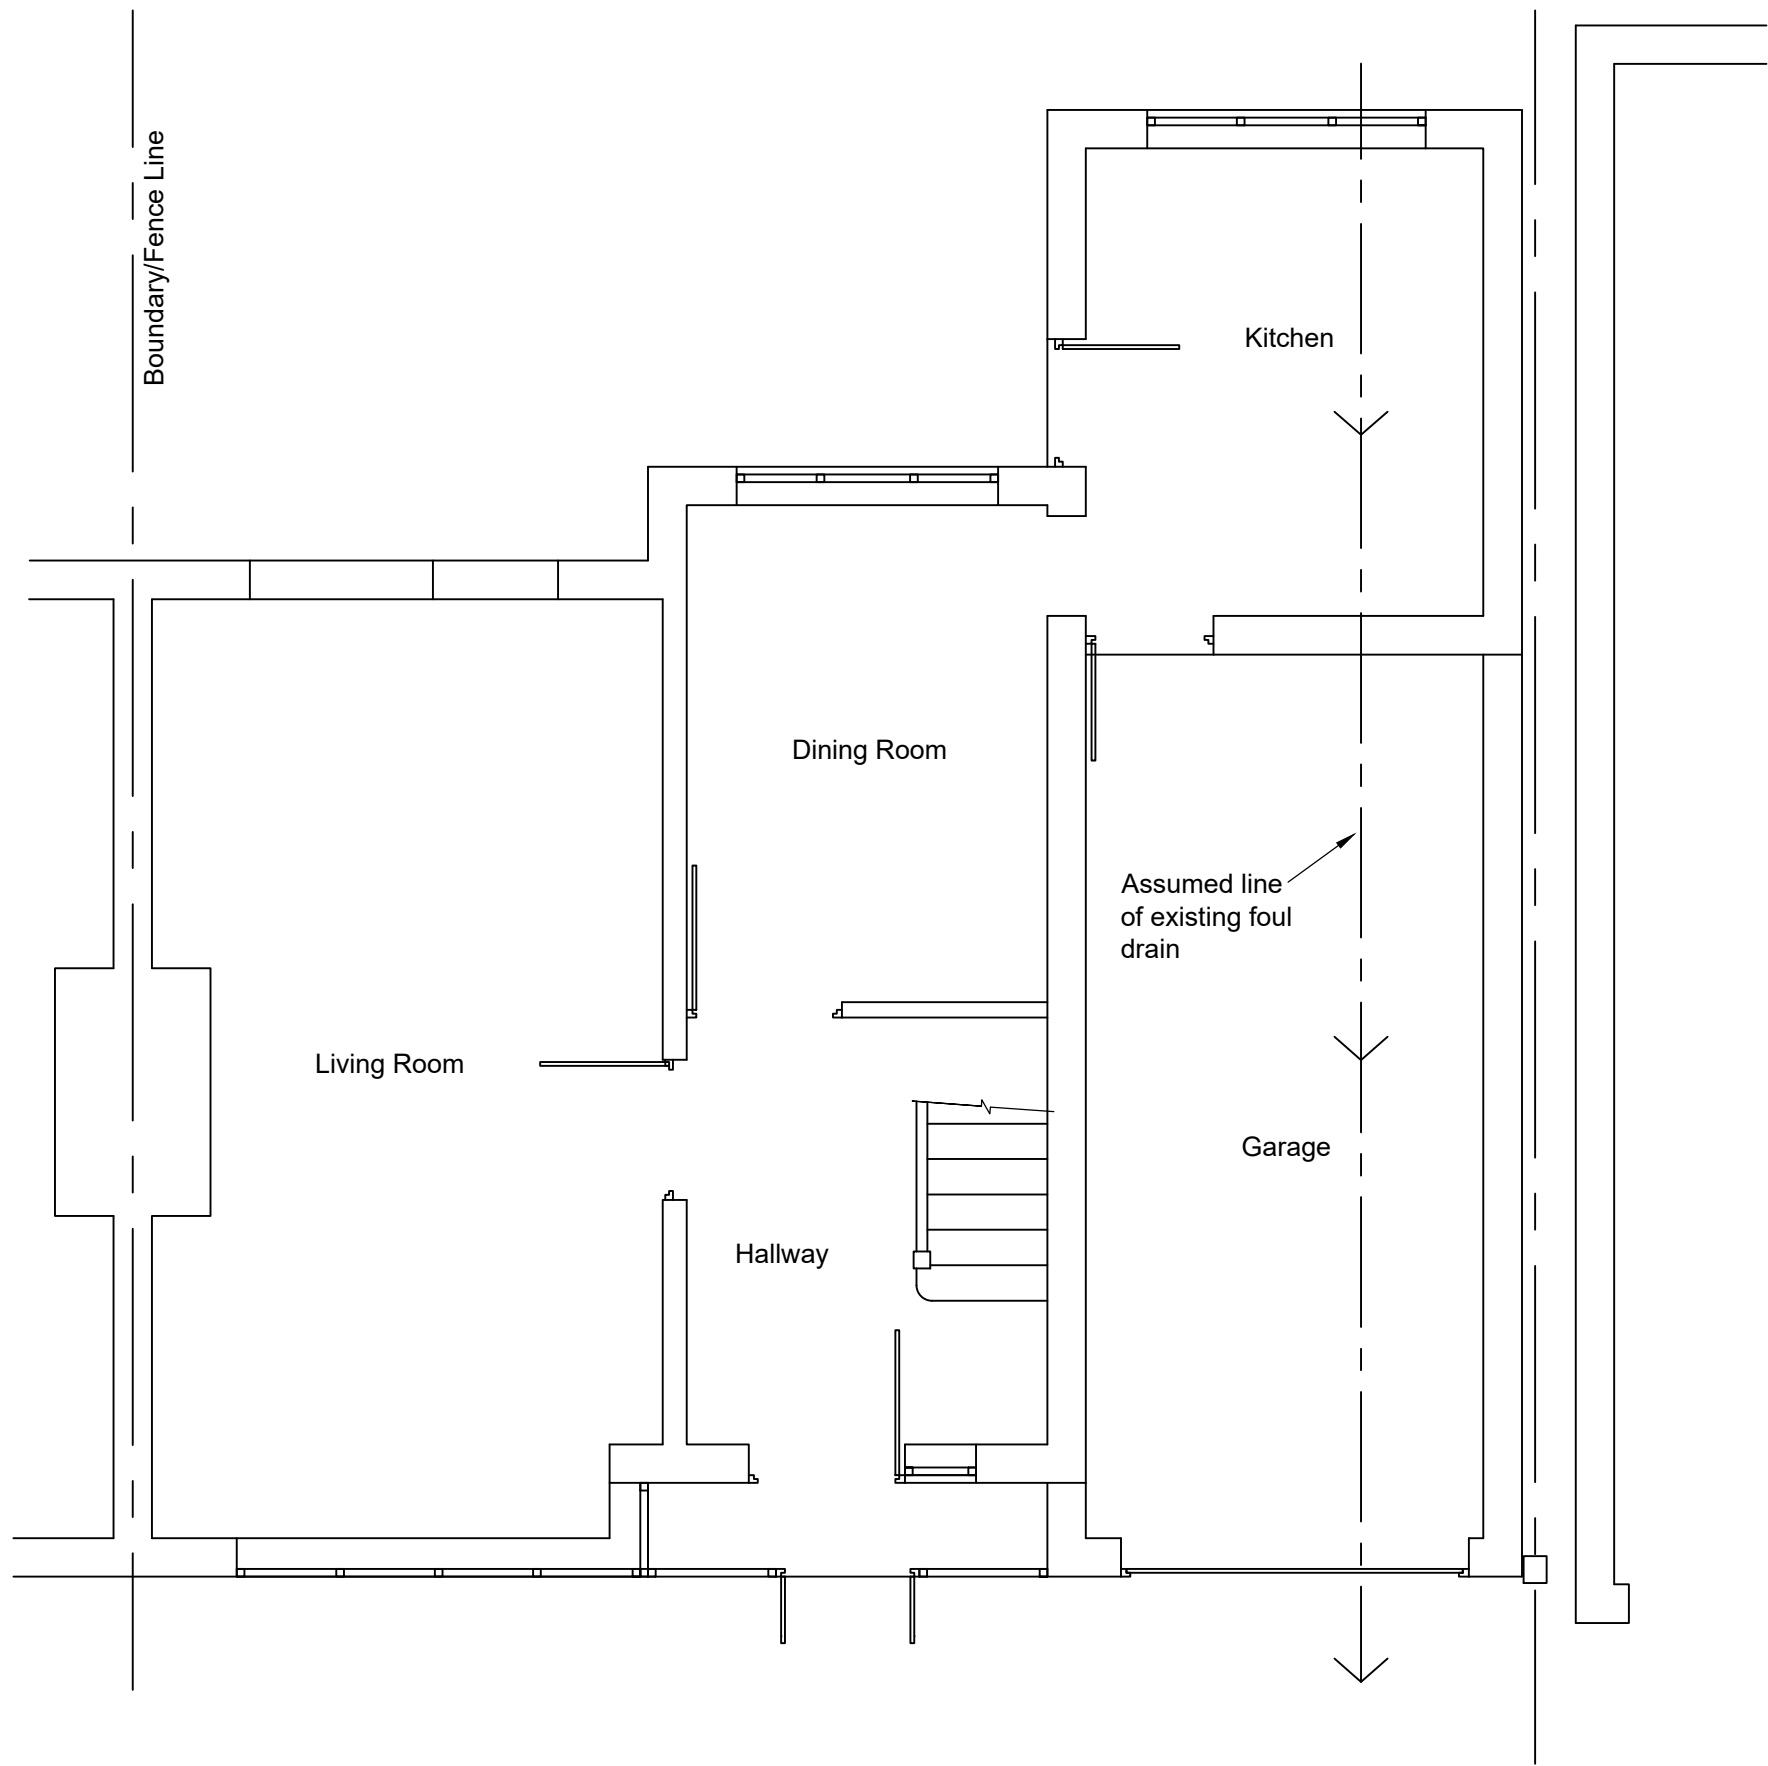

Existing Ground Floor Plan.
(1:50)

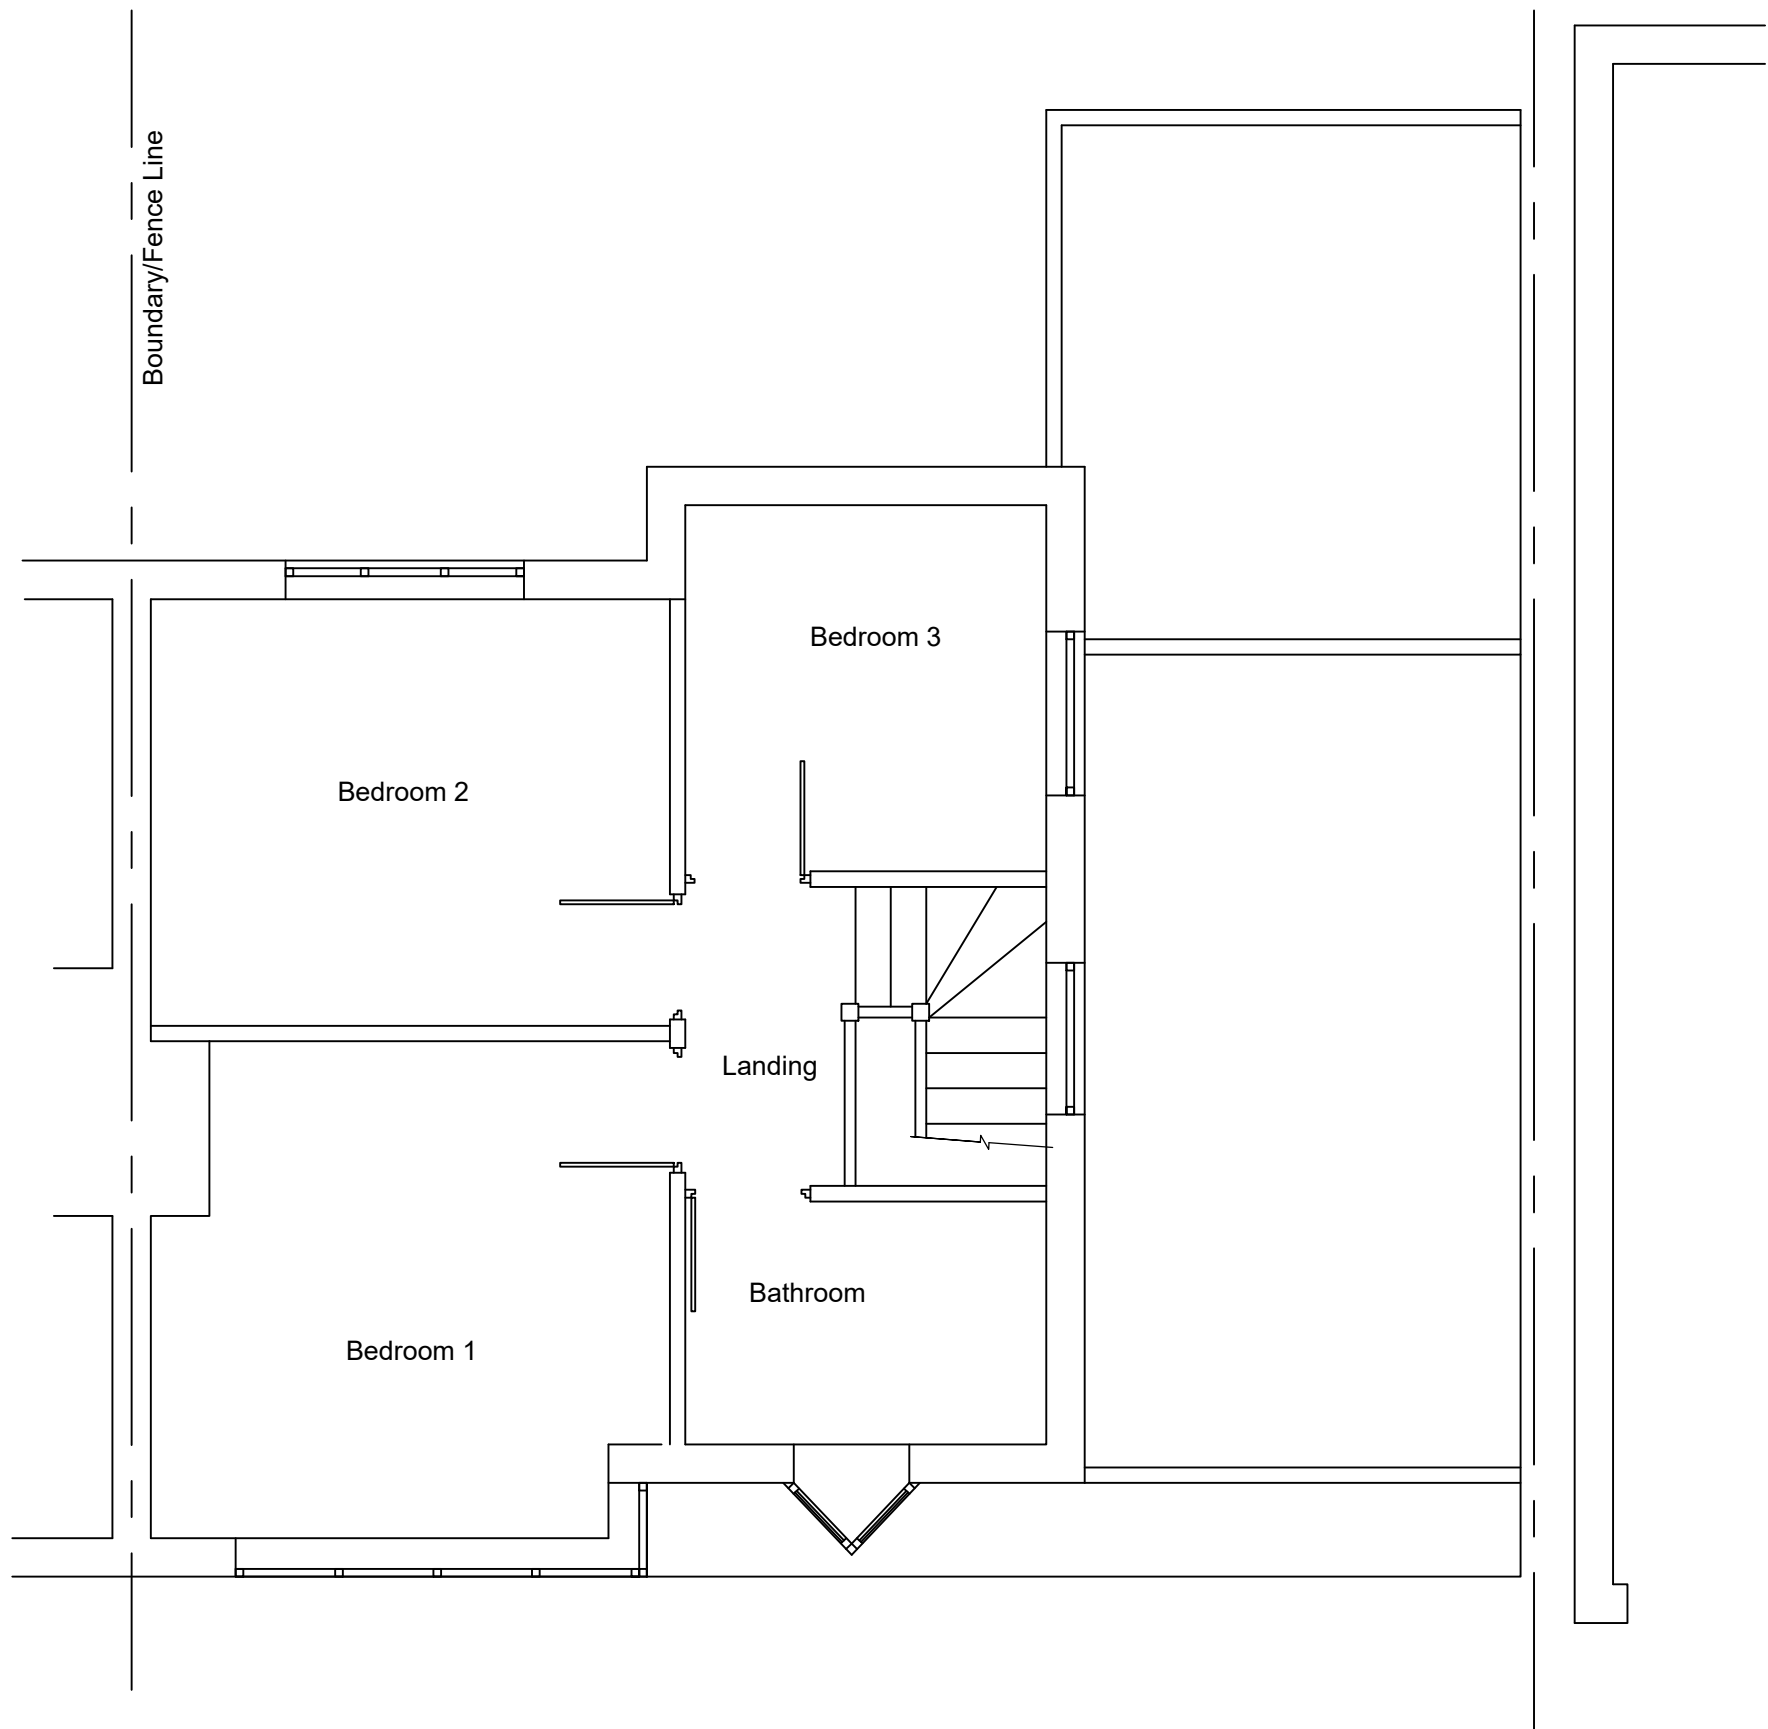

Existing First Floor Plan.
(1:50)

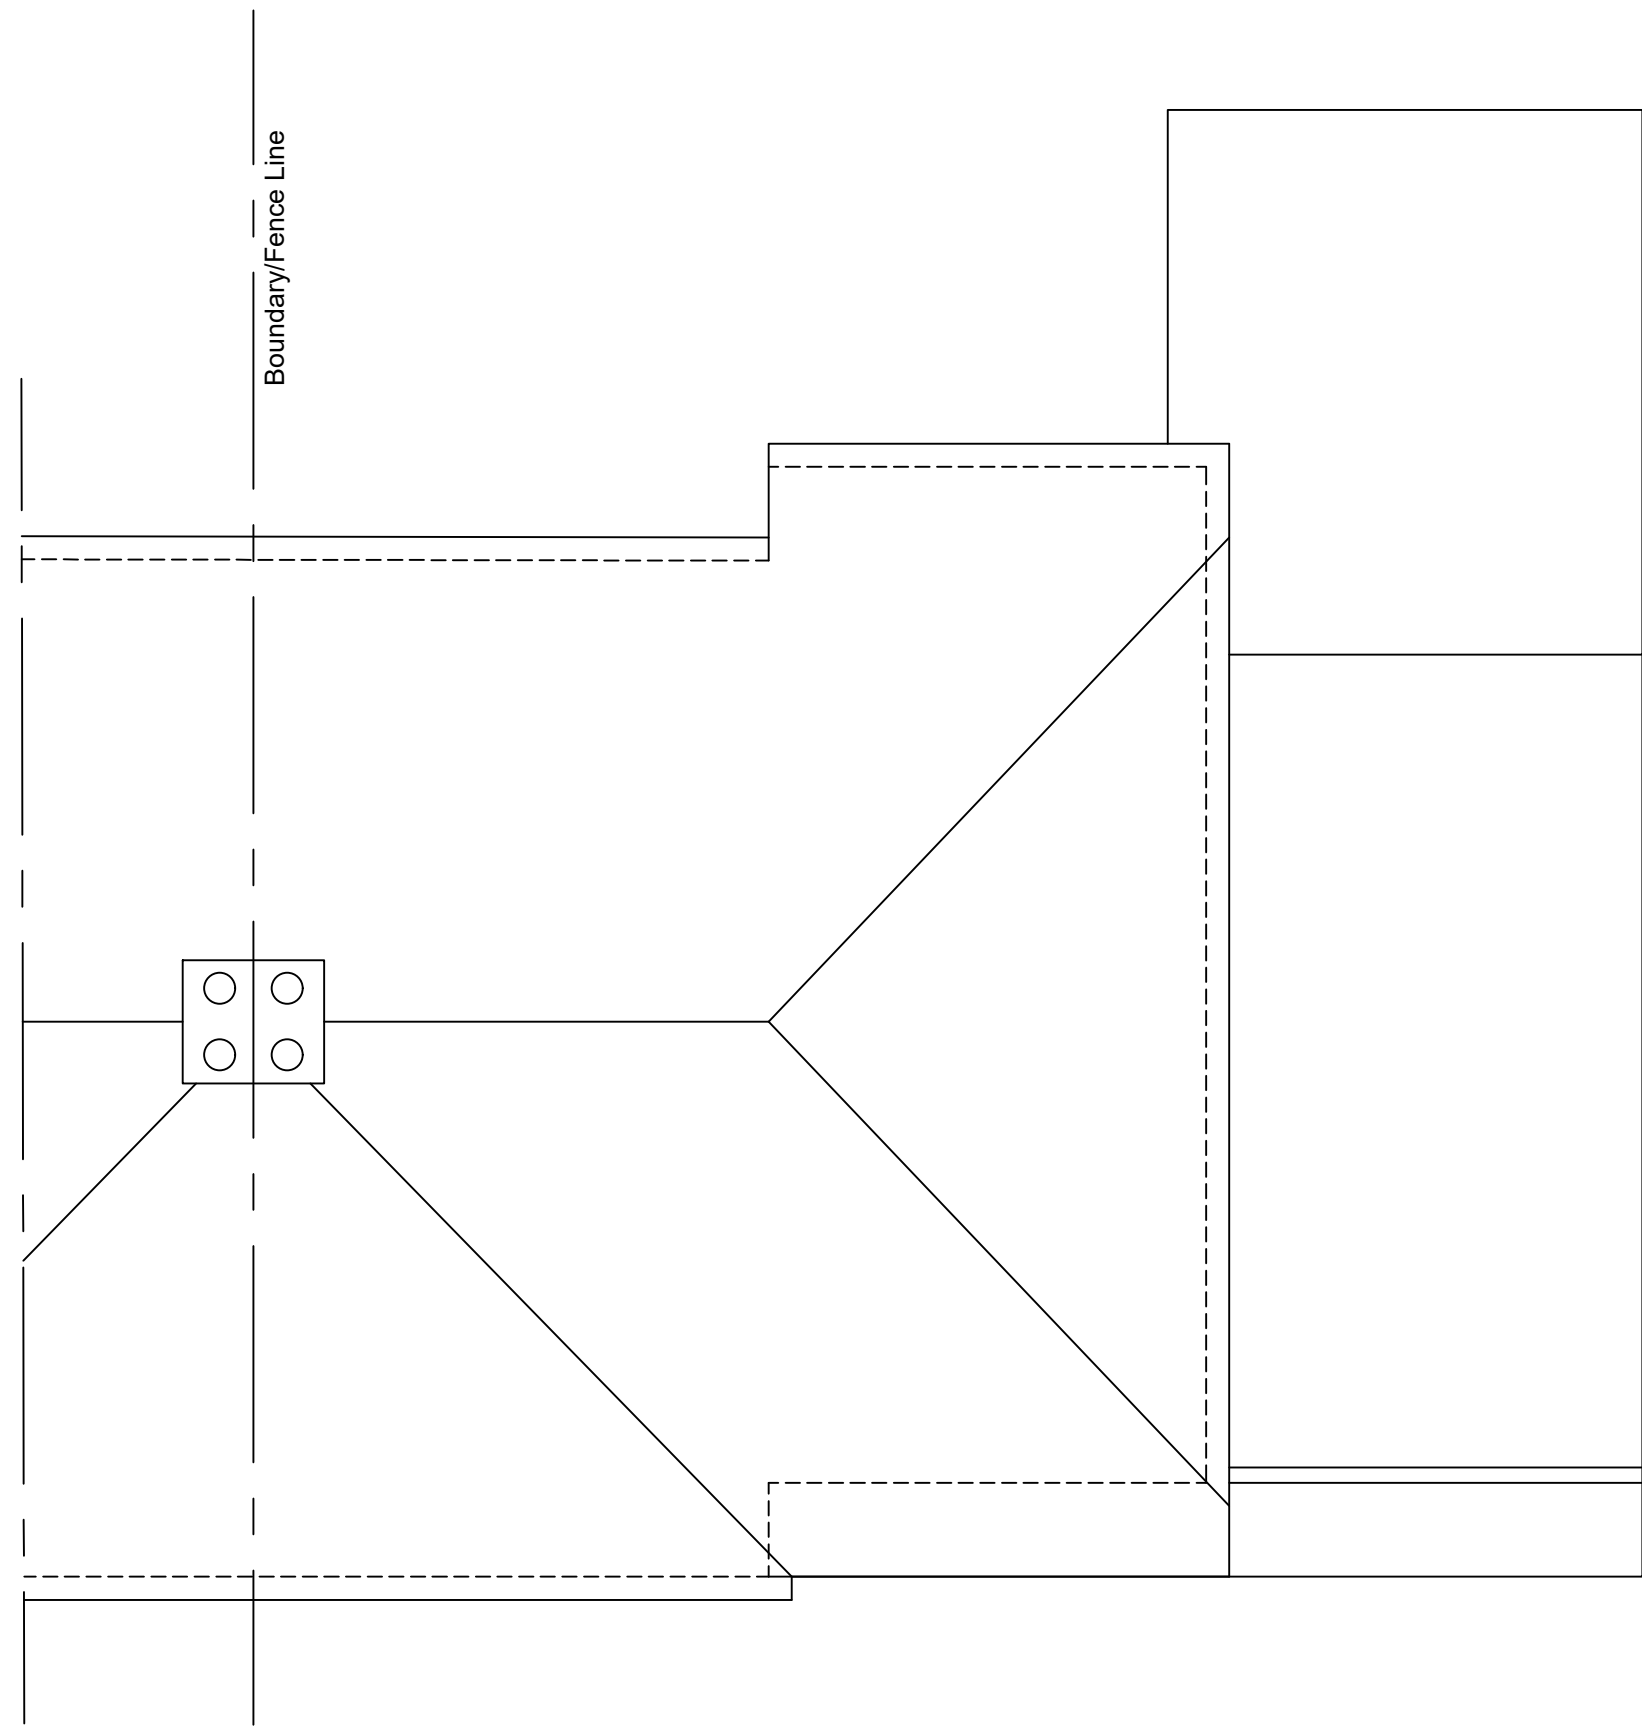 

Existing Roof Plan.
(1:50)

SCALE (METRES) - 1:50
0.5 0 1 2 3

Revision			
CLIENT	MR W CAVE & MISS J WHITEHEAD		
PROJECT	47 BOWRING PARK AVE, LIVERPOOL, L16 2NH SIDE AND REAR EXTENSION		
DRG. TITLE	EXISTING PLANS PLANNING		
Scale: As shown @ A1		Drawn: KAD	Date: 01.09.2022
Drawing Number			Rev
A 101			