

Notes.
All Dimensions to be checked on site




Existing Front Elevation.
(1:50)



Existing Side Elevation.
(1:50)



Existing Rear Elevation.
(1:50)

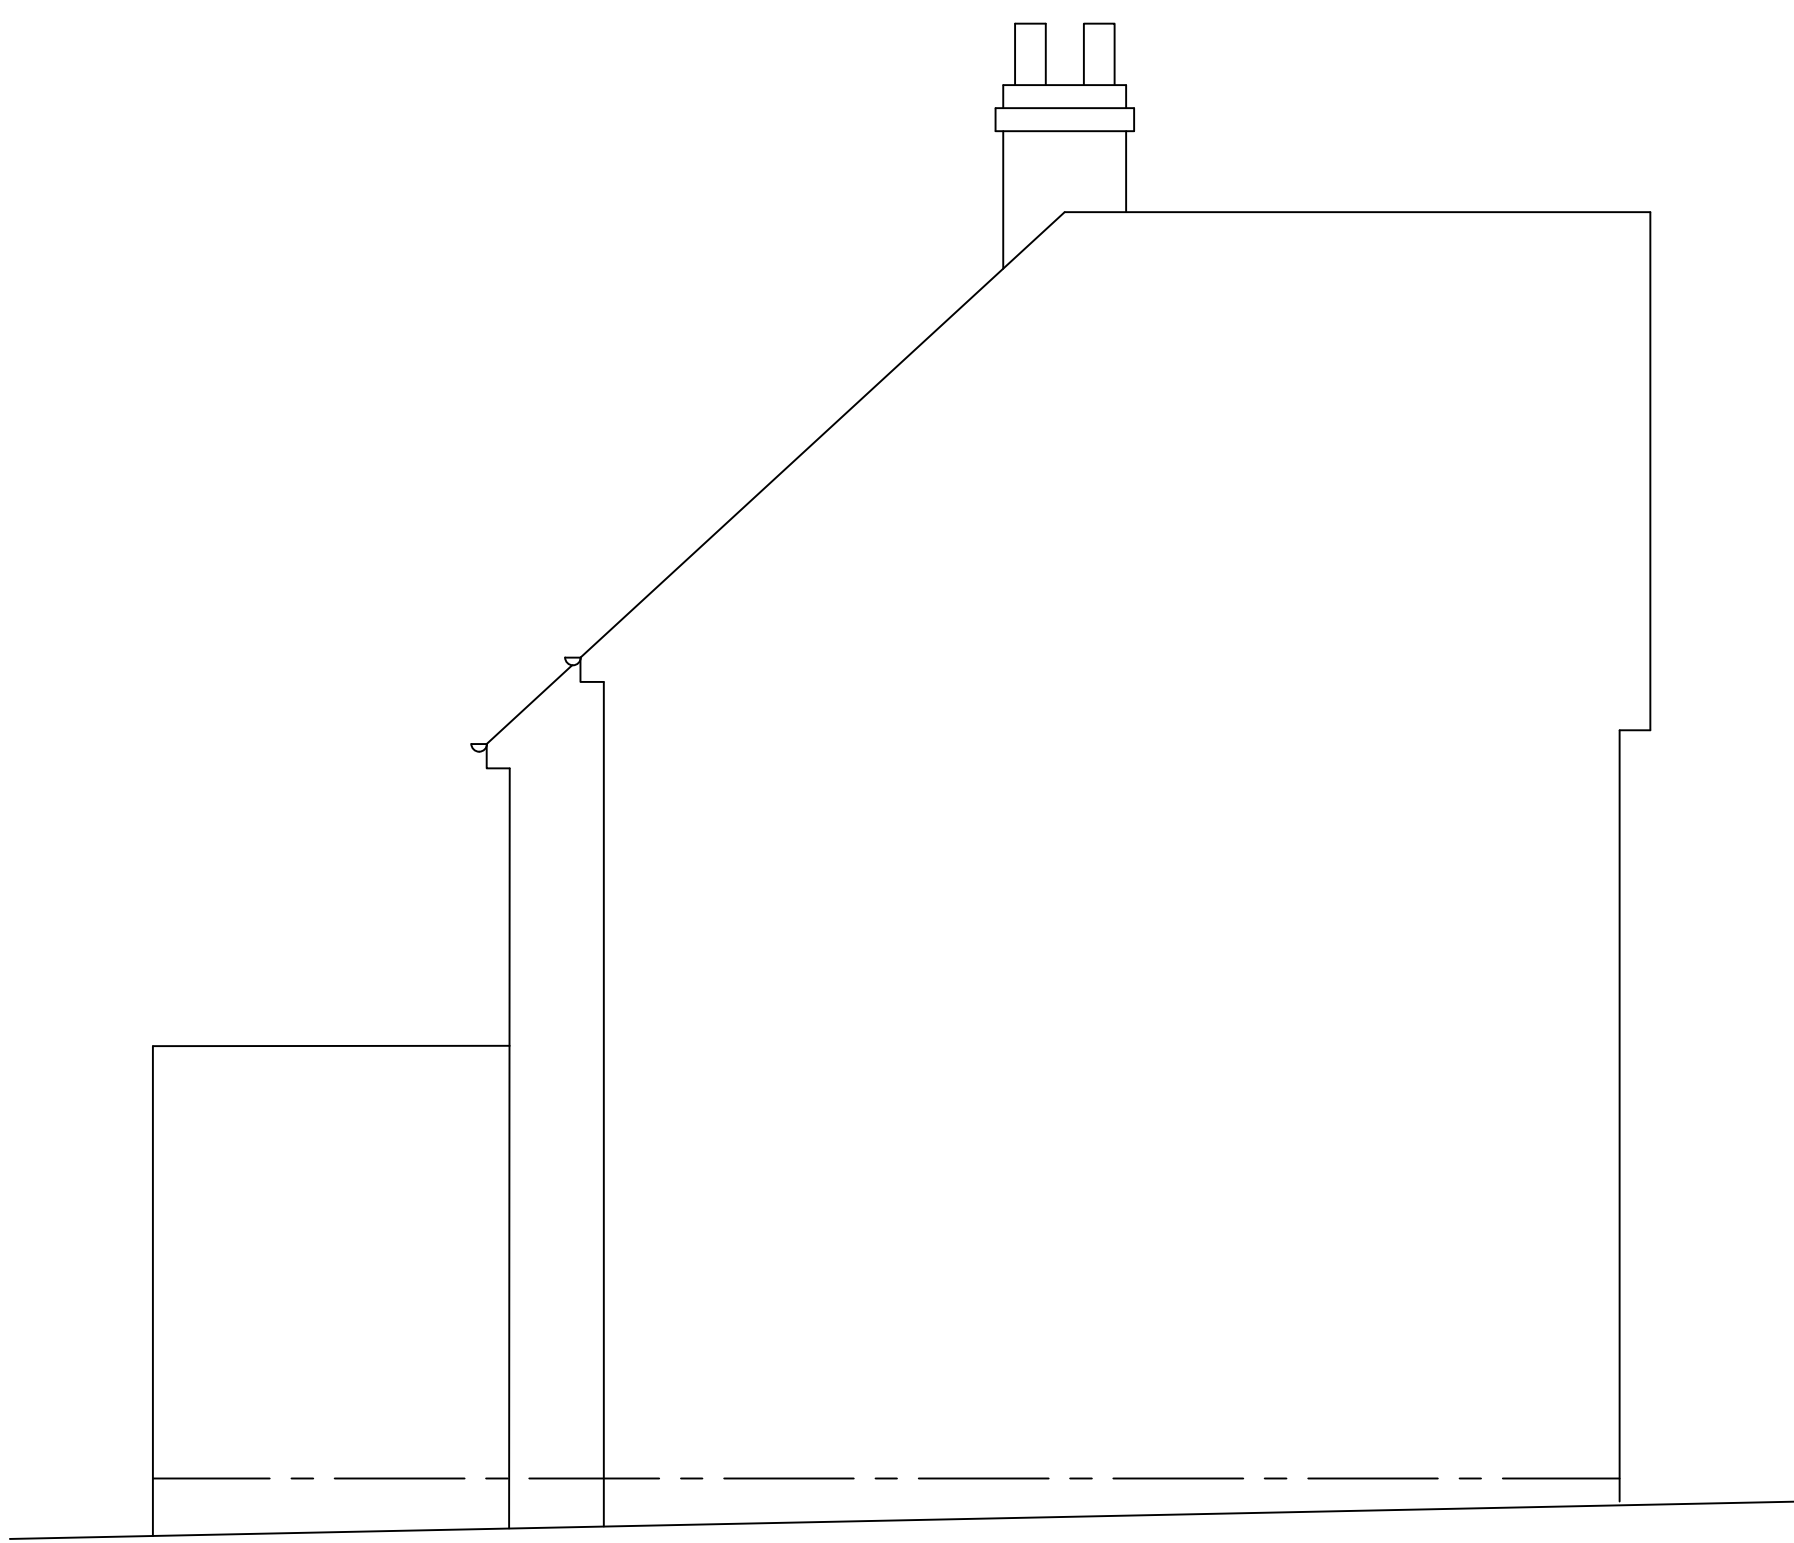

Existing Side Elevation.
(1:50)

SCALE (METRES) - 1:50
0.5 0 1 2 3

Revision		
CLIENT	MR W CAVE & MISS J WHITEHEAD	
PROJECT	47 BOWRING PARK AVE, LIVERPOOL, L16 2NH SIDE AND REAR EXTENSION	
DRG. TITLE	EXISTING ELEVATIONS PLANNING	
Scale: As shown @ A1		Date: 01.09.2022
Drawing Number		Rev
A 102		