





PROPOSED REAR ELEVATION 1:50

PROPOSED FRONT ELEVATION 1:50

PROPOSED GABLE ELEVATION 1:50

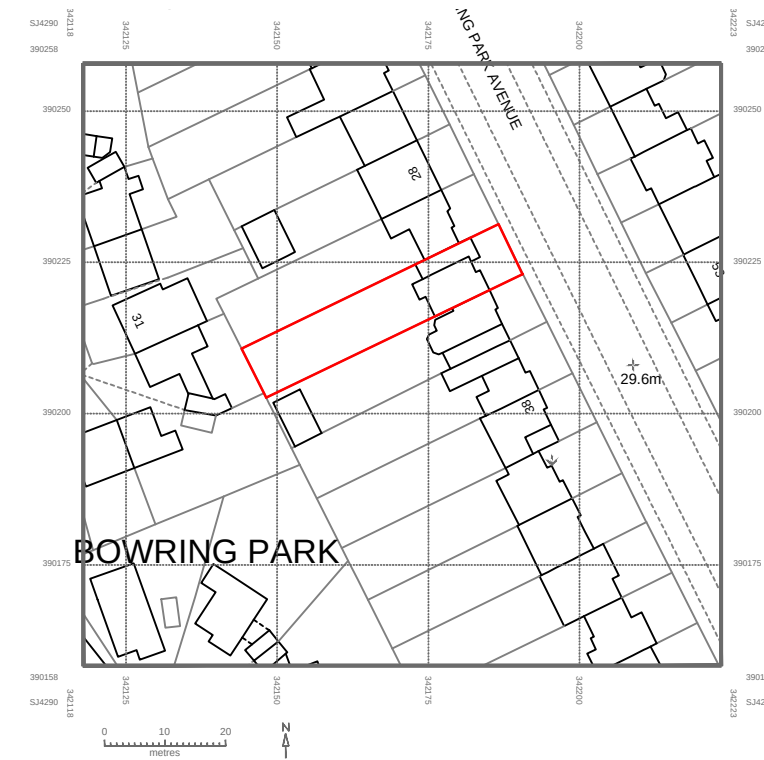

LOCATION PLAN 1:1250

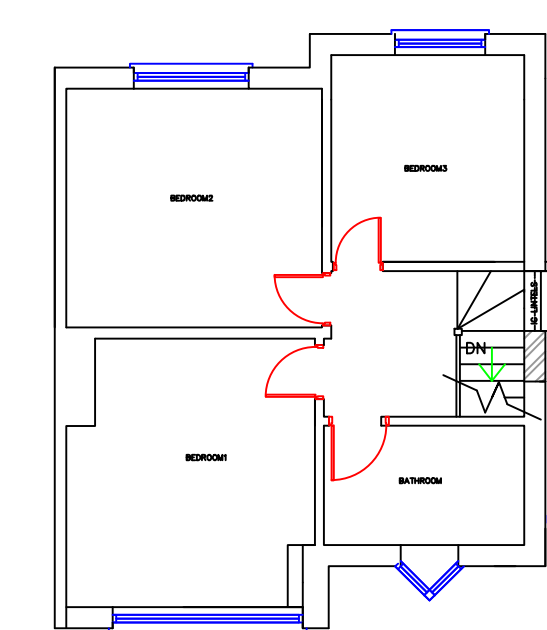


EXISTING FIRST FLOOR PLAN 1:100




EXISTING REAR ELEVATION 1:100





EXISTING FRONT ELEVATION 1:100

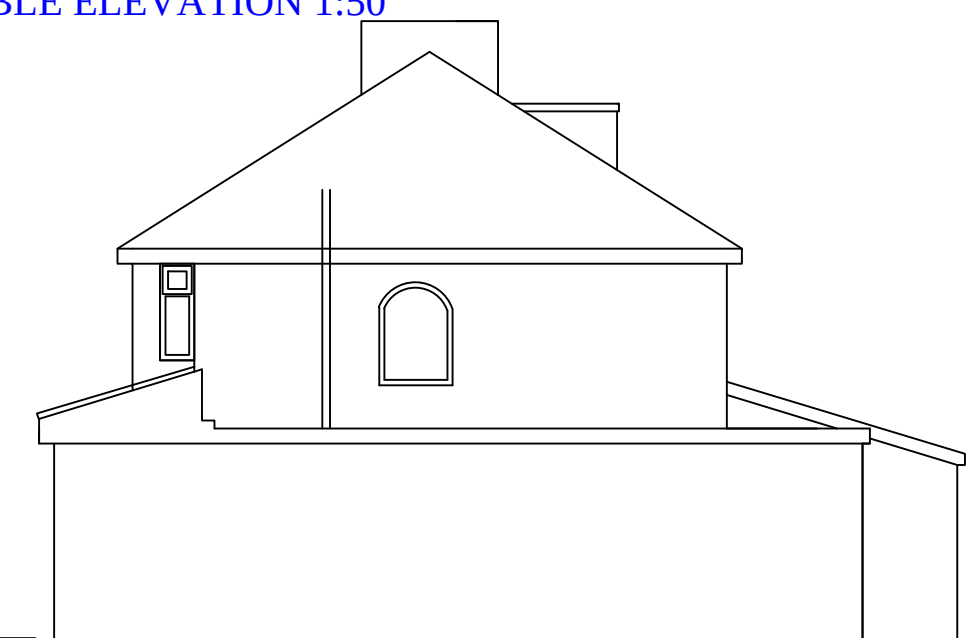


EXISTING GABLE ELEVATION 1:100

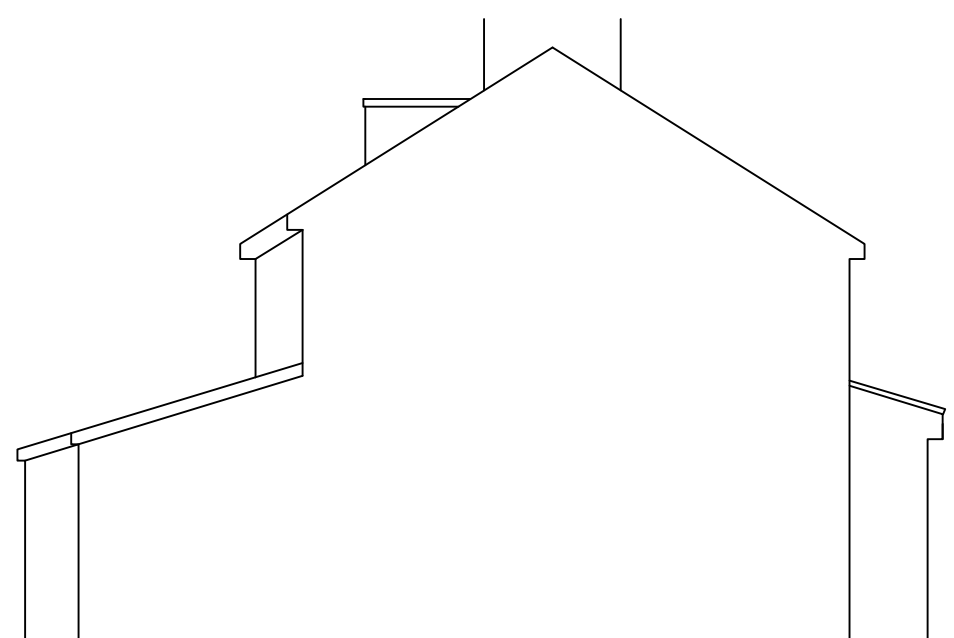


EXISTING GABLE ELEVATION 1:100

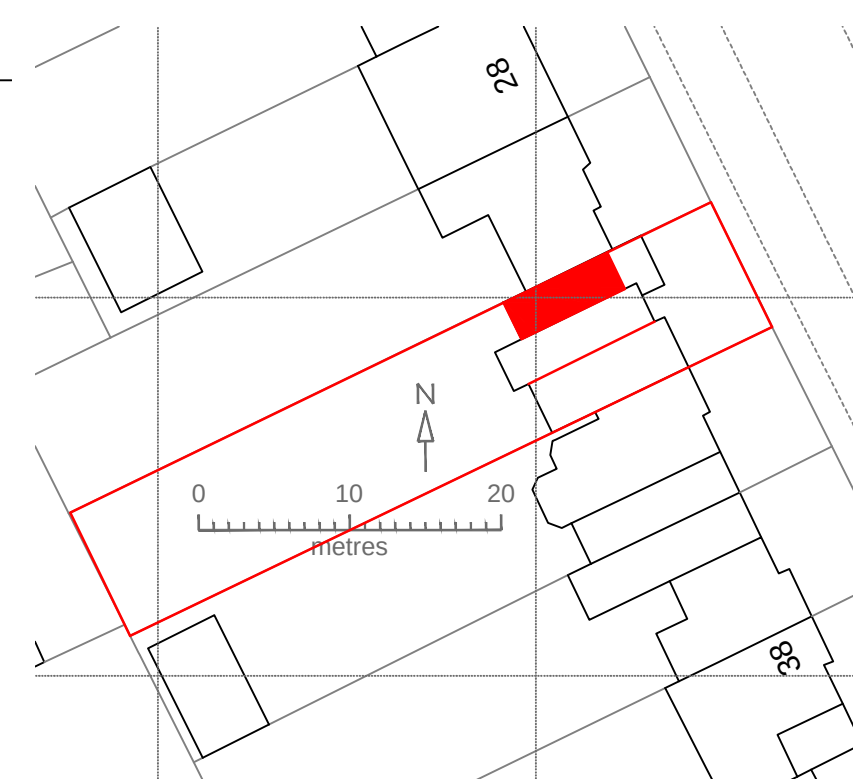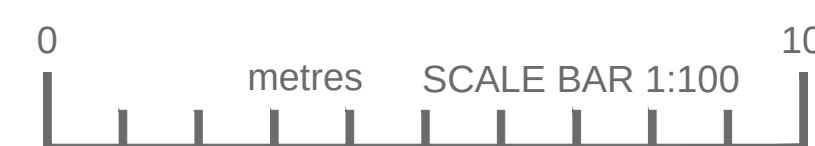


BLOCK PLAN 1:500

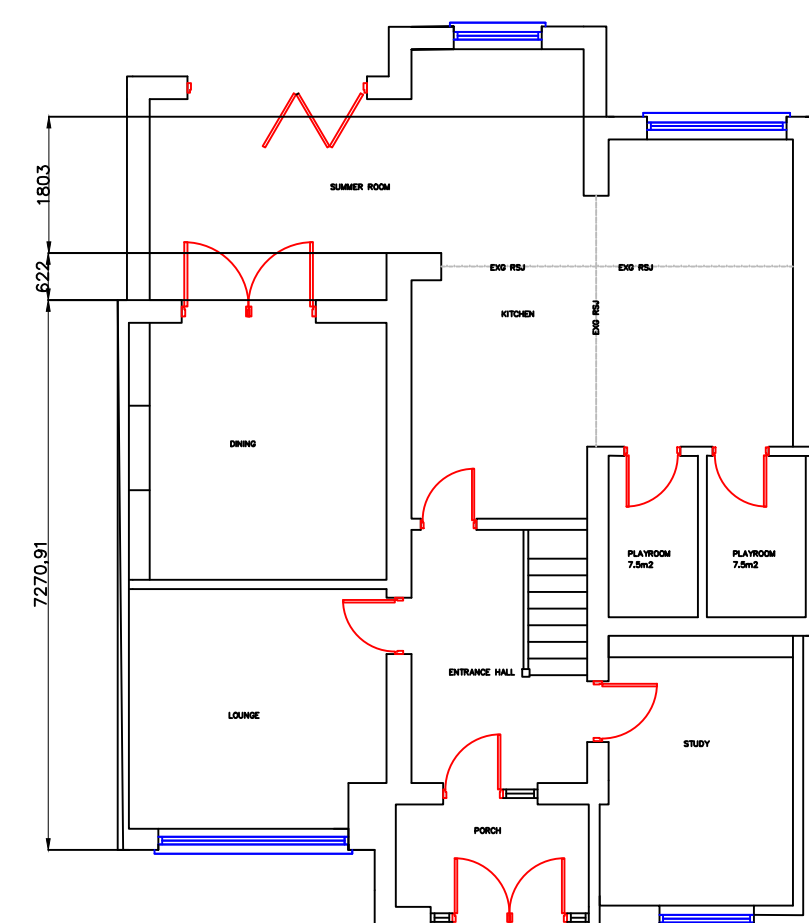


EXISTING&PROPOSED GROUND FLOOR PLAN 1:100

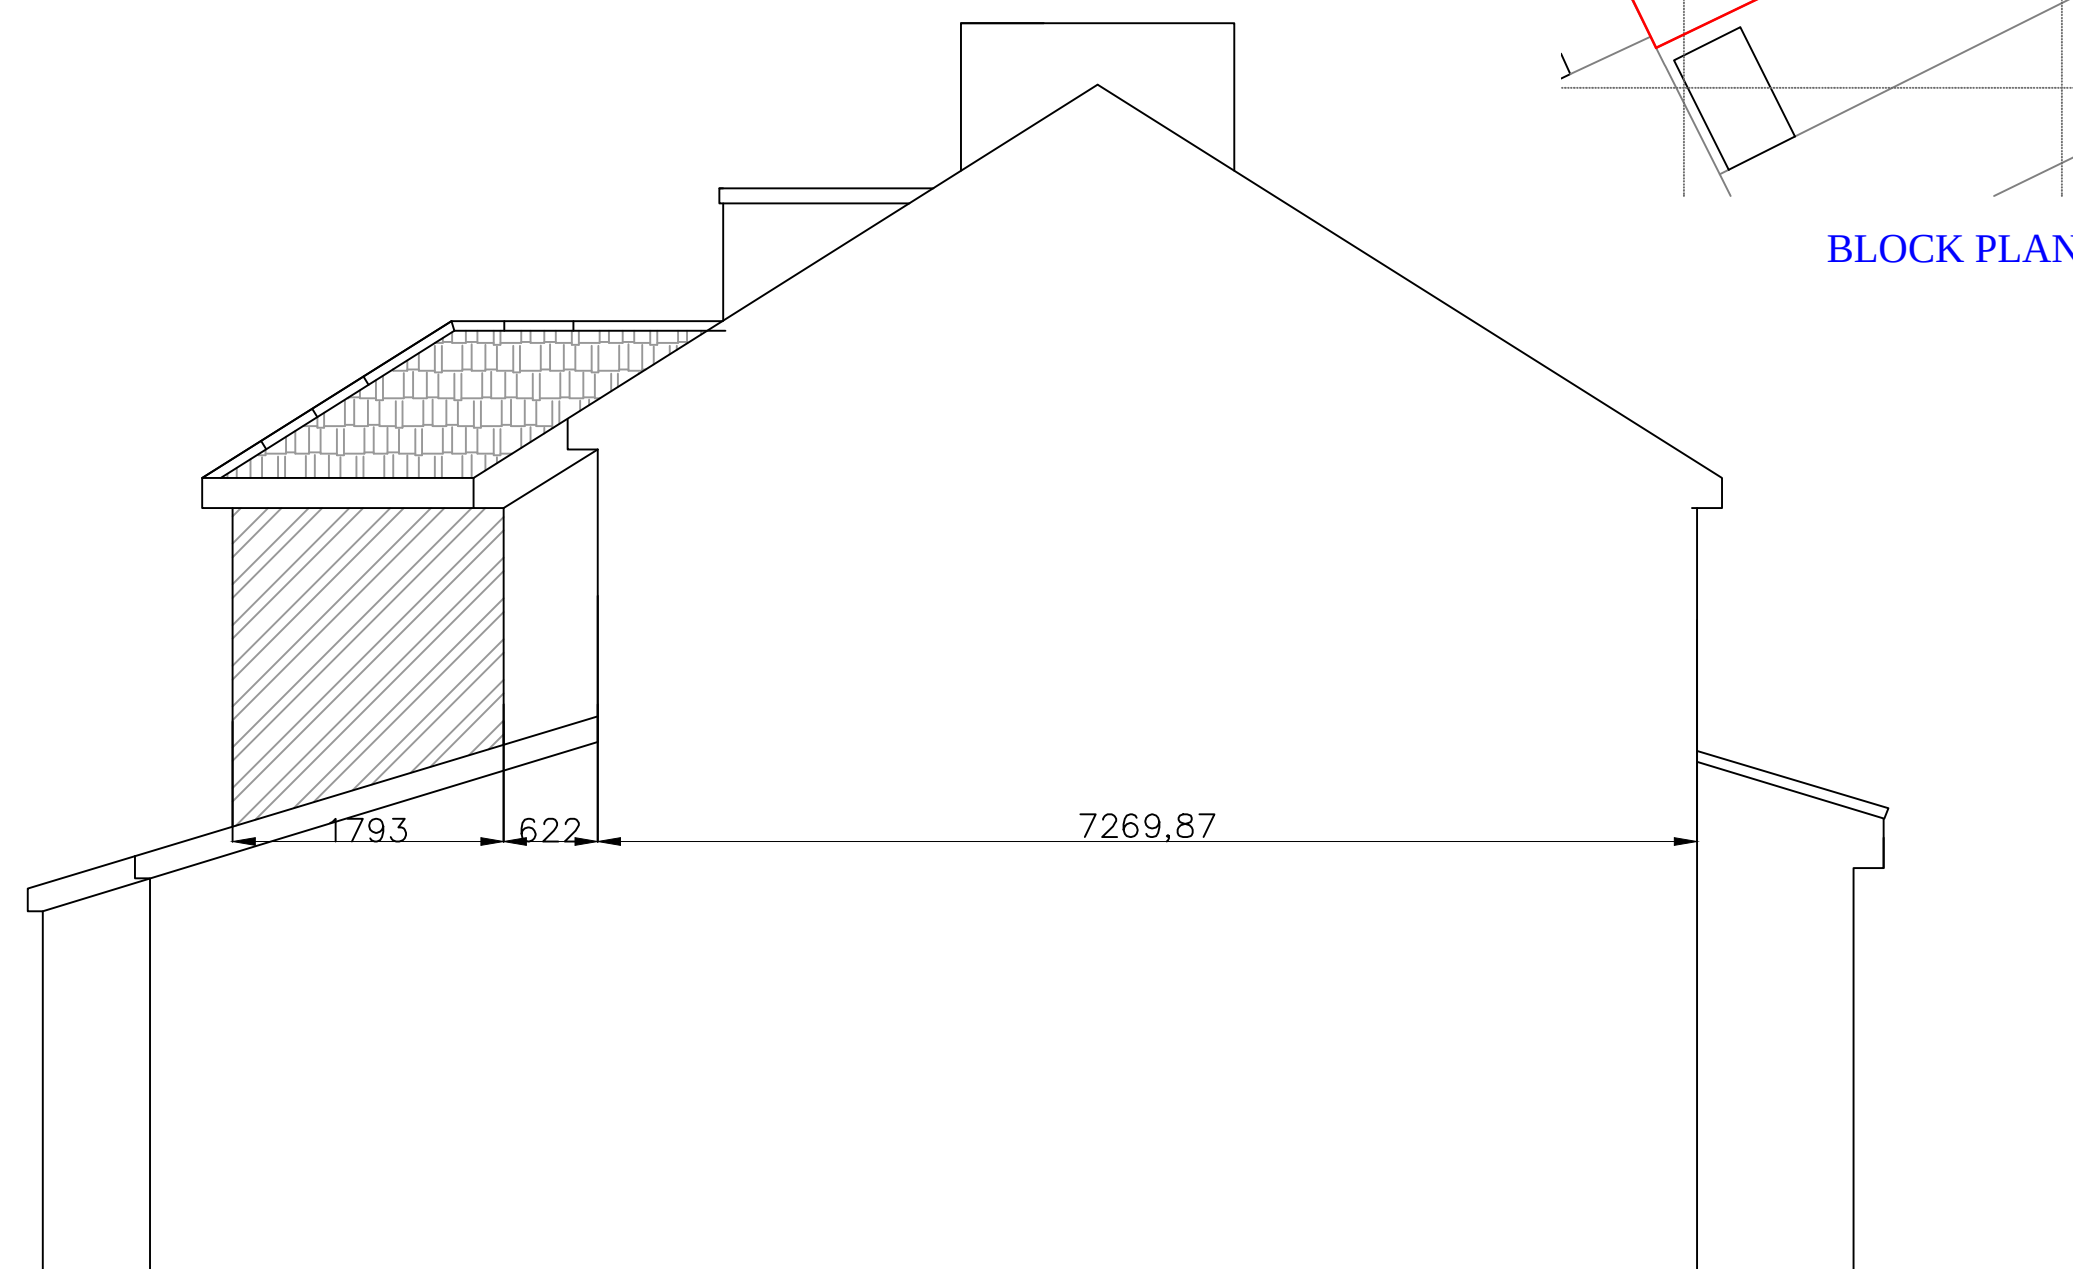

PROPOSED GABLE ELEVATION 1:50

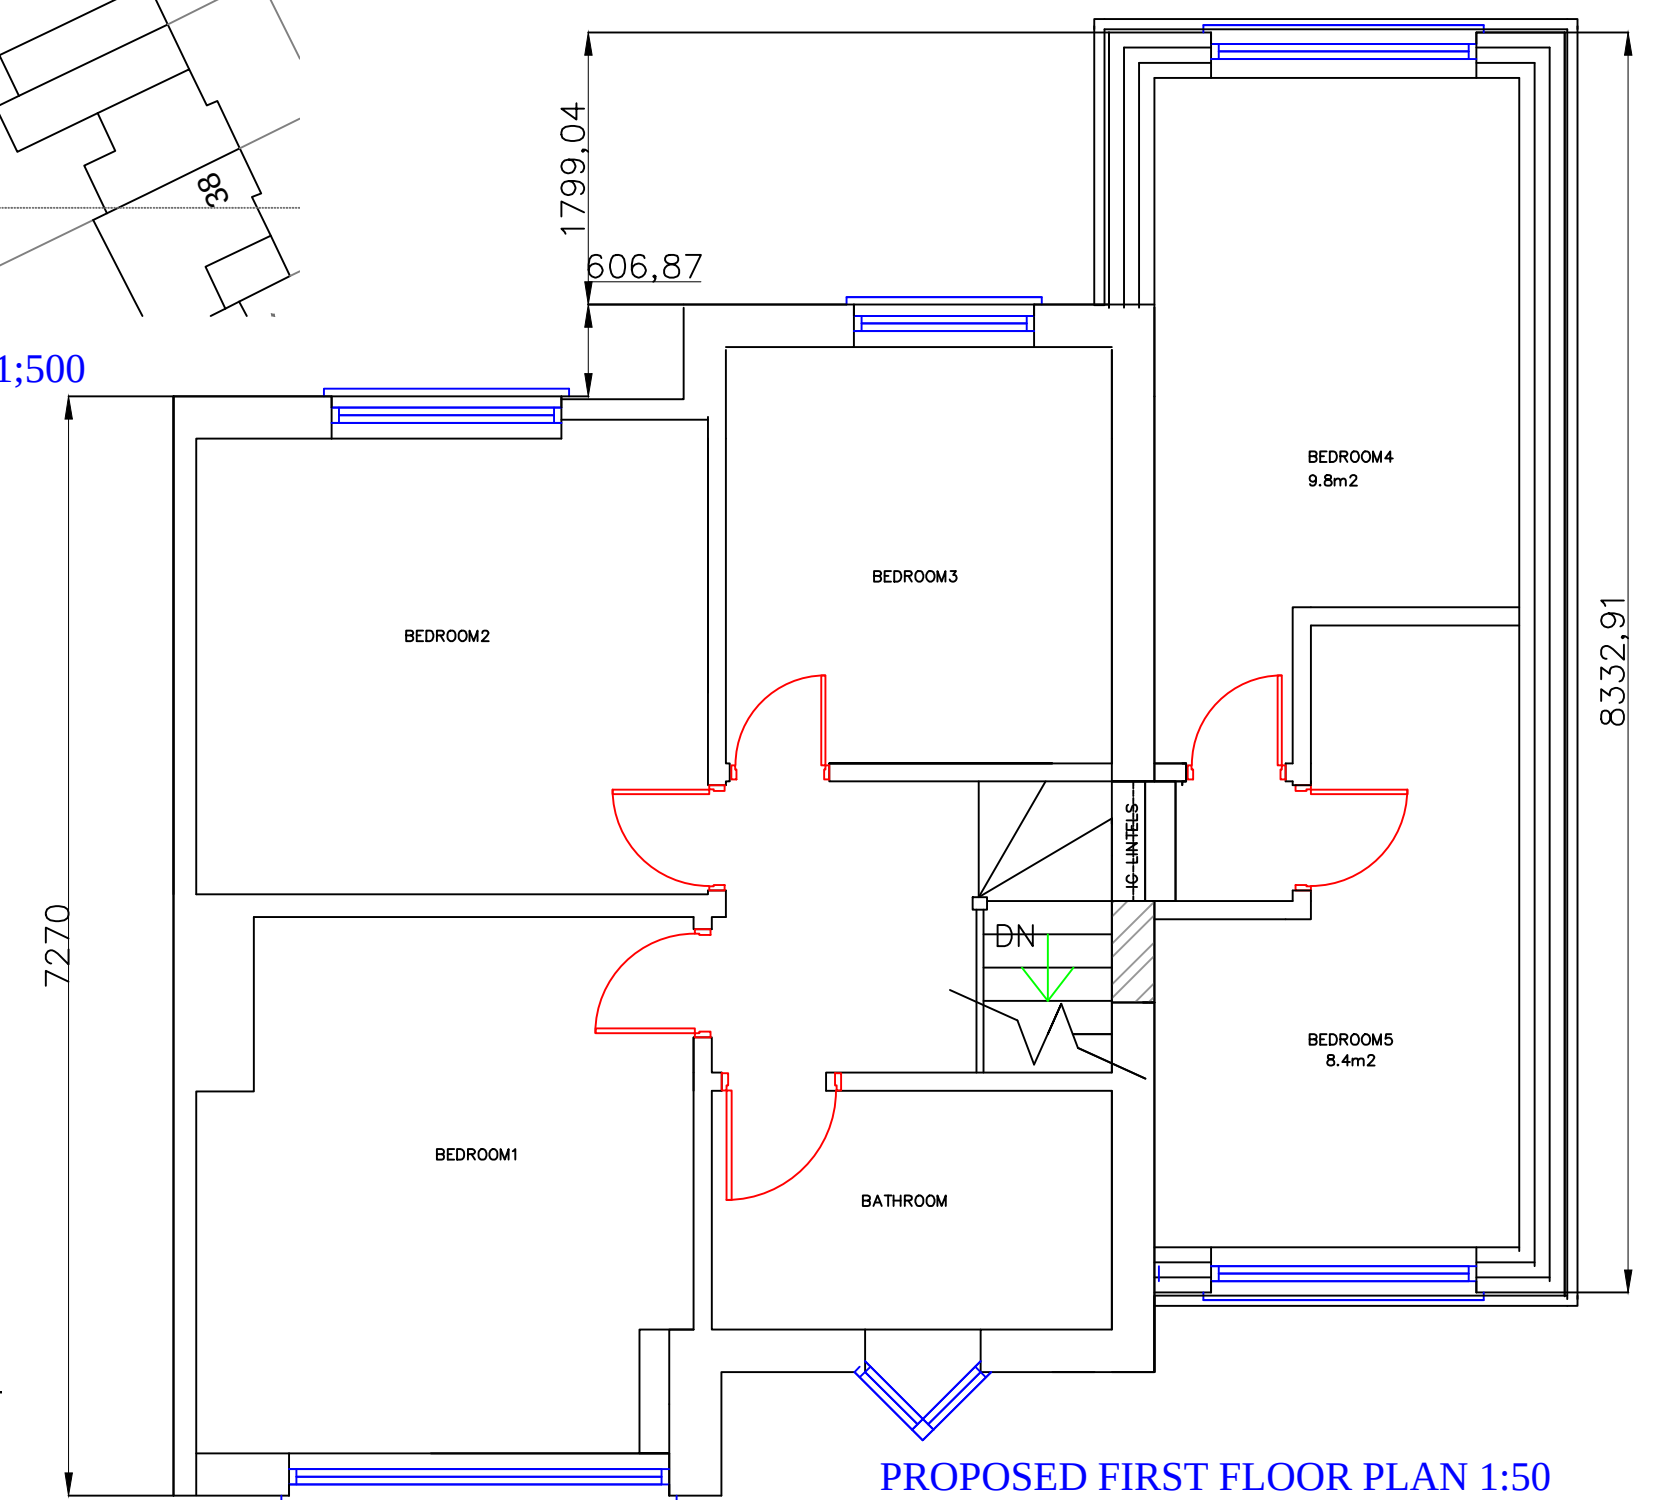

PROPOSED FIRST FLOOR PLAN 1:50

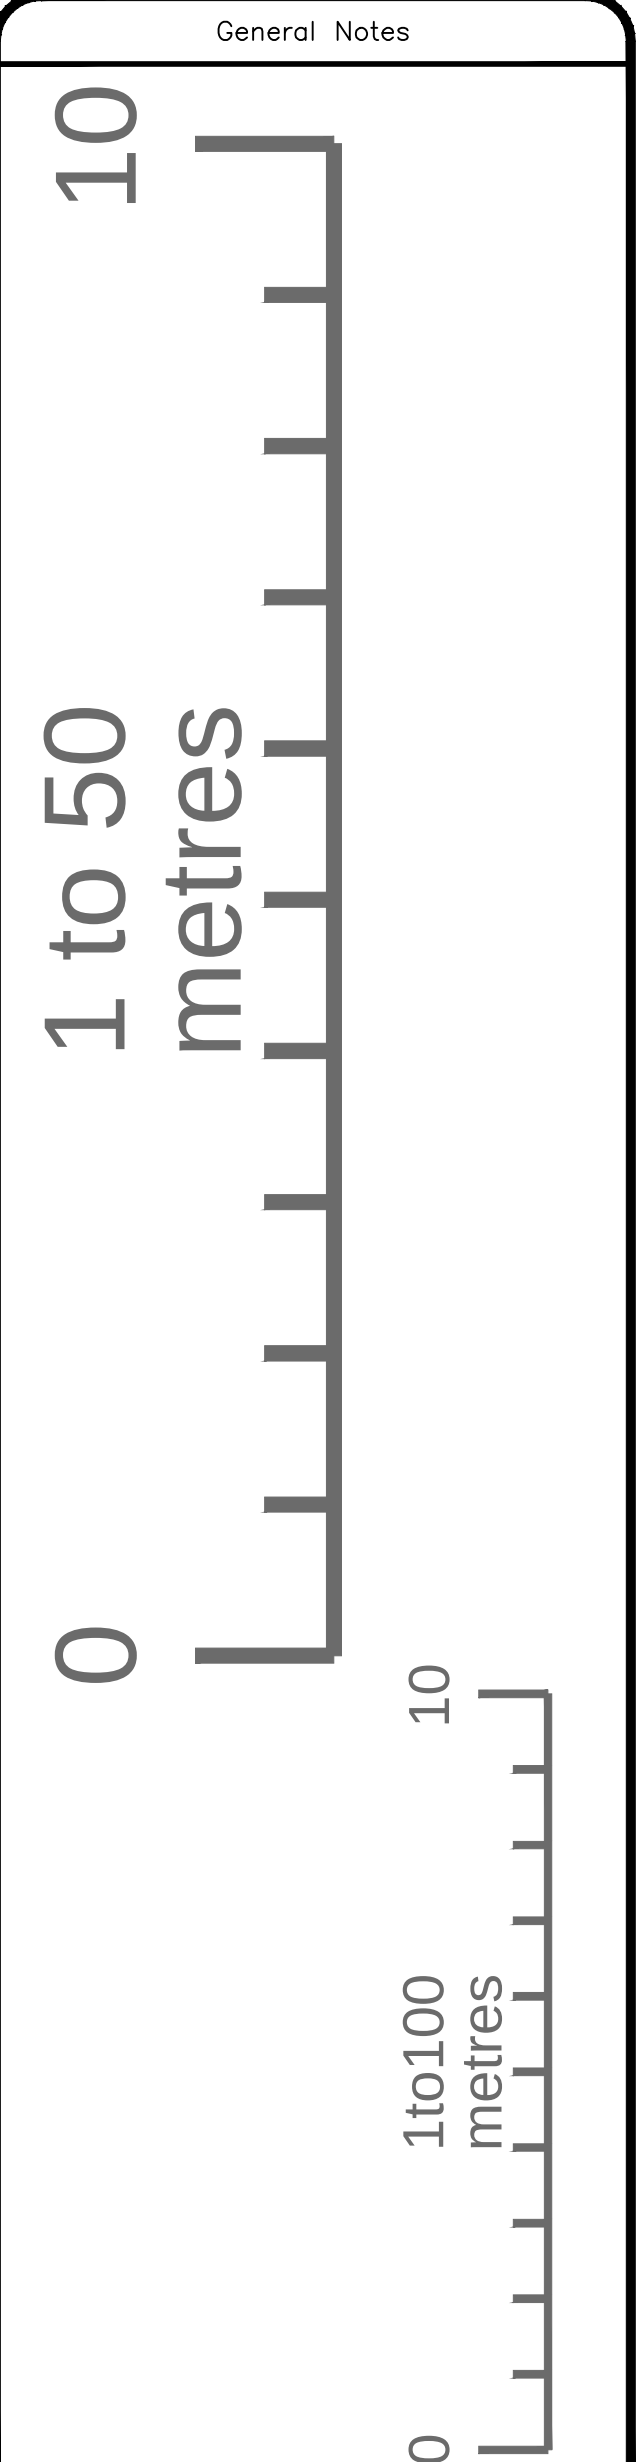

No.	Revision/Issue	Date

FIRST FLOOR EXTENSION
TO SIDE

Project Name and Address
32 BOWRING PARK AV.
L16 2NJ

Project BOWR	Sheet 1
Date MAR22	
Scale 1:50 1:100 1:500 1:1250	