


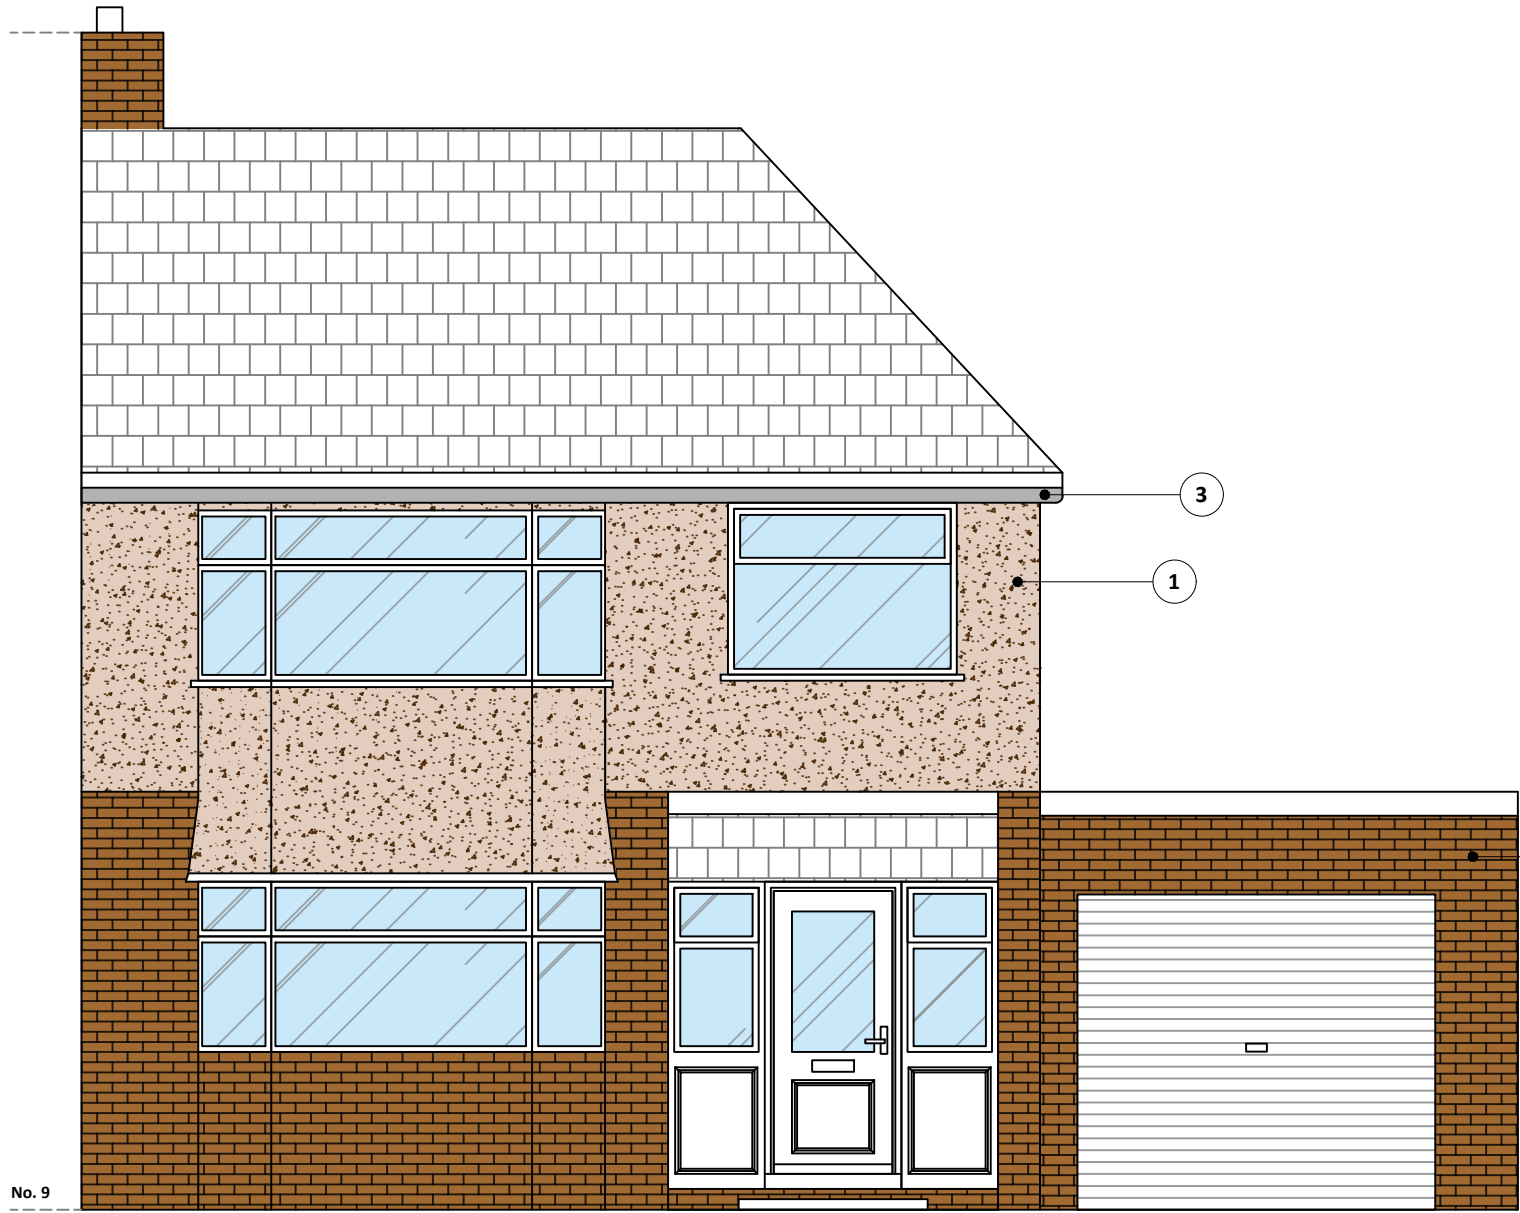


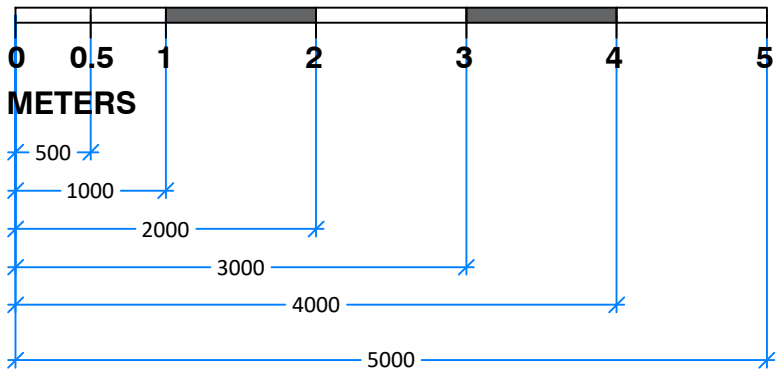



EXISTING REAR ELEVATION A-A
SCALE 1:50 @ A1

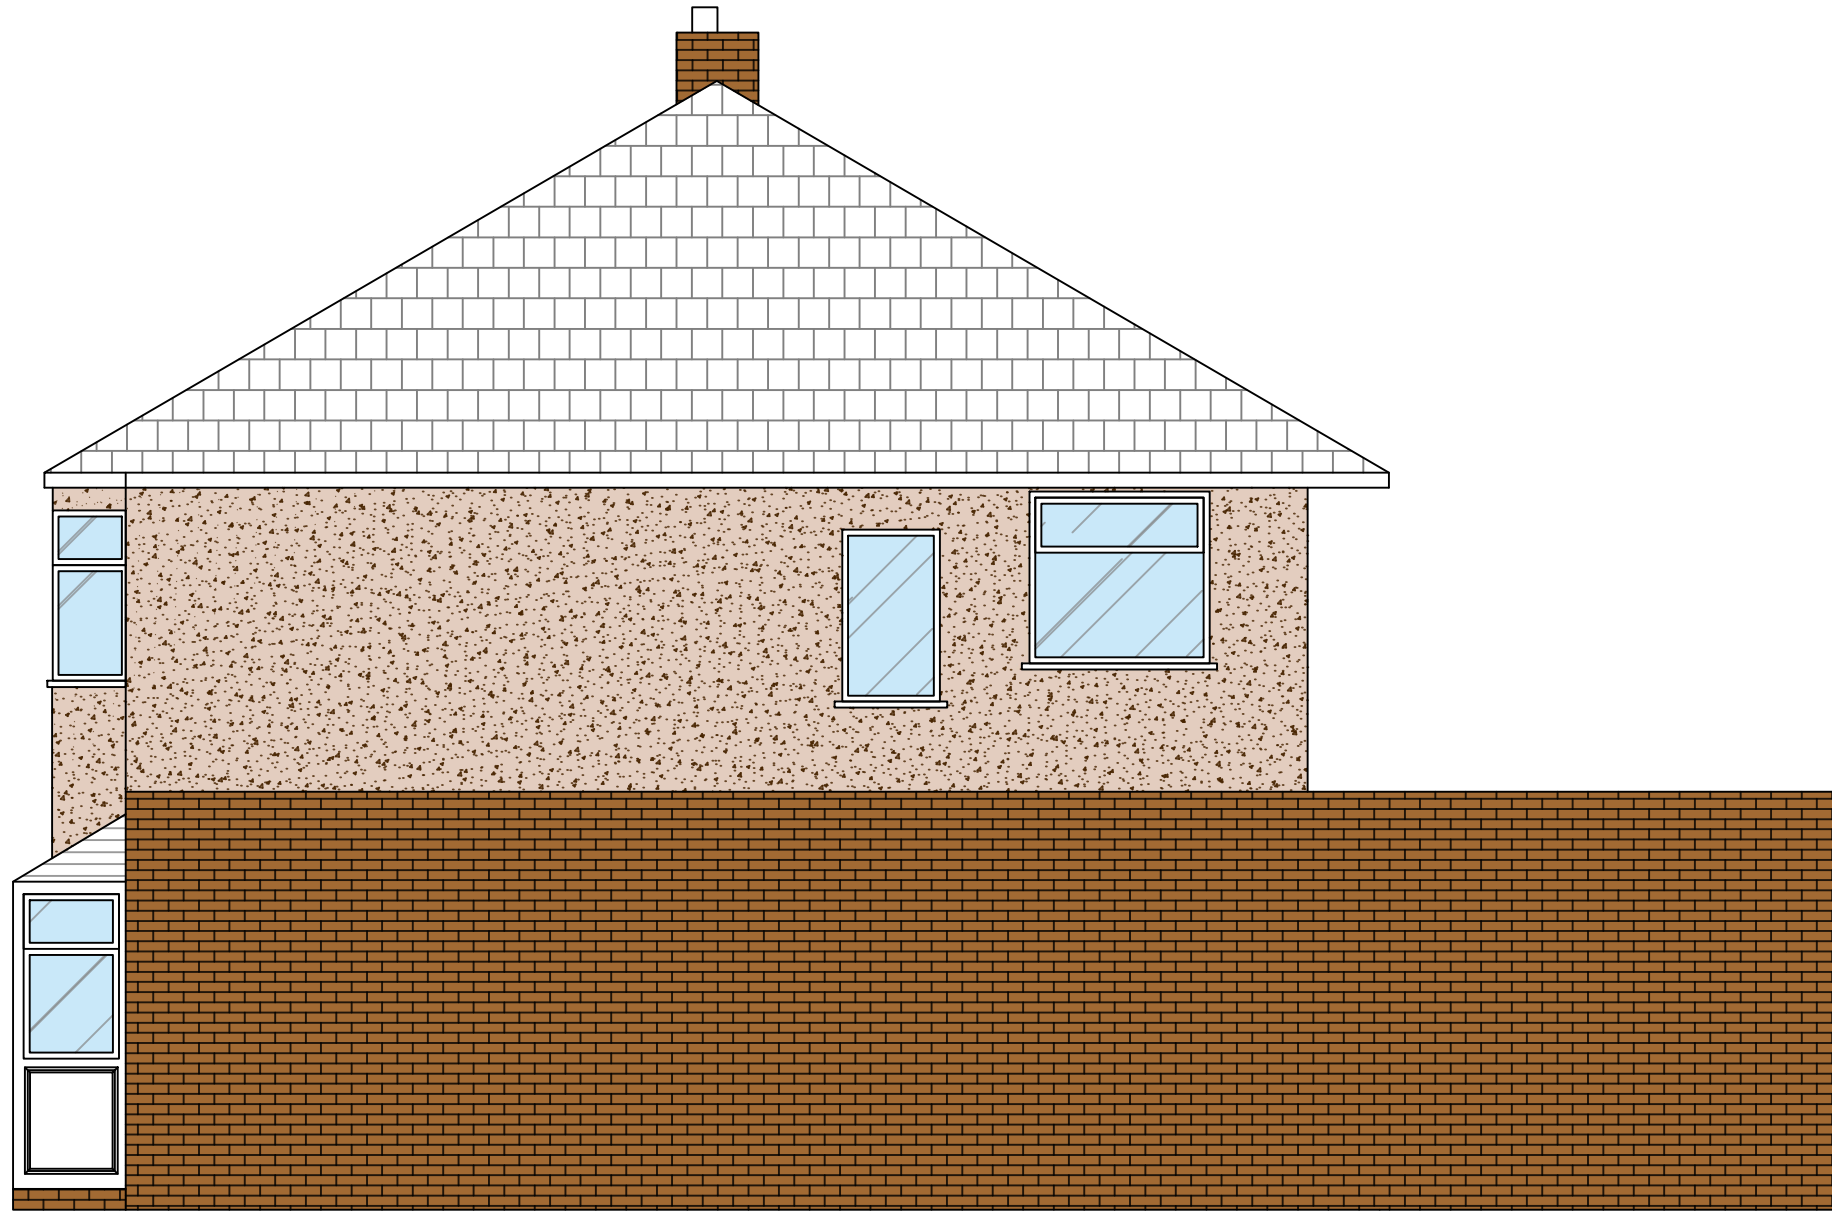



EXISTING FRONT ELEVATION B-B
SCALE 1:50 @ A1

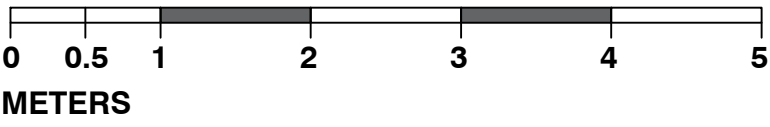



EXISTING SIDE ELEVATION C-C
SCALE 1:50 @ A1

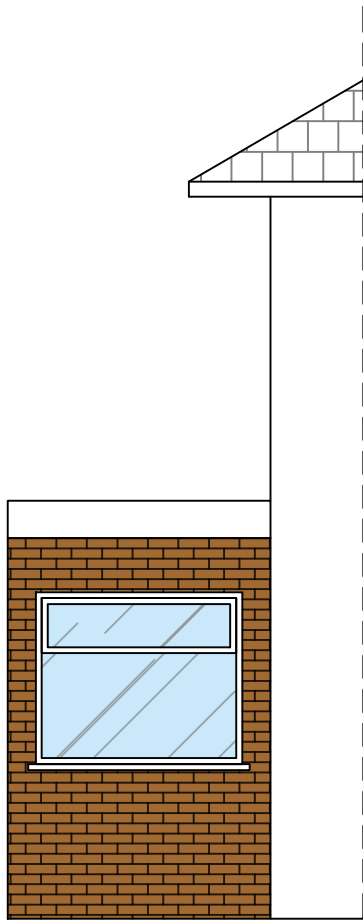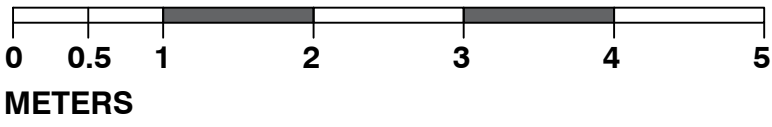

EXISTING REAR ELEVATION D-D
SCALE 1:50 @ A1

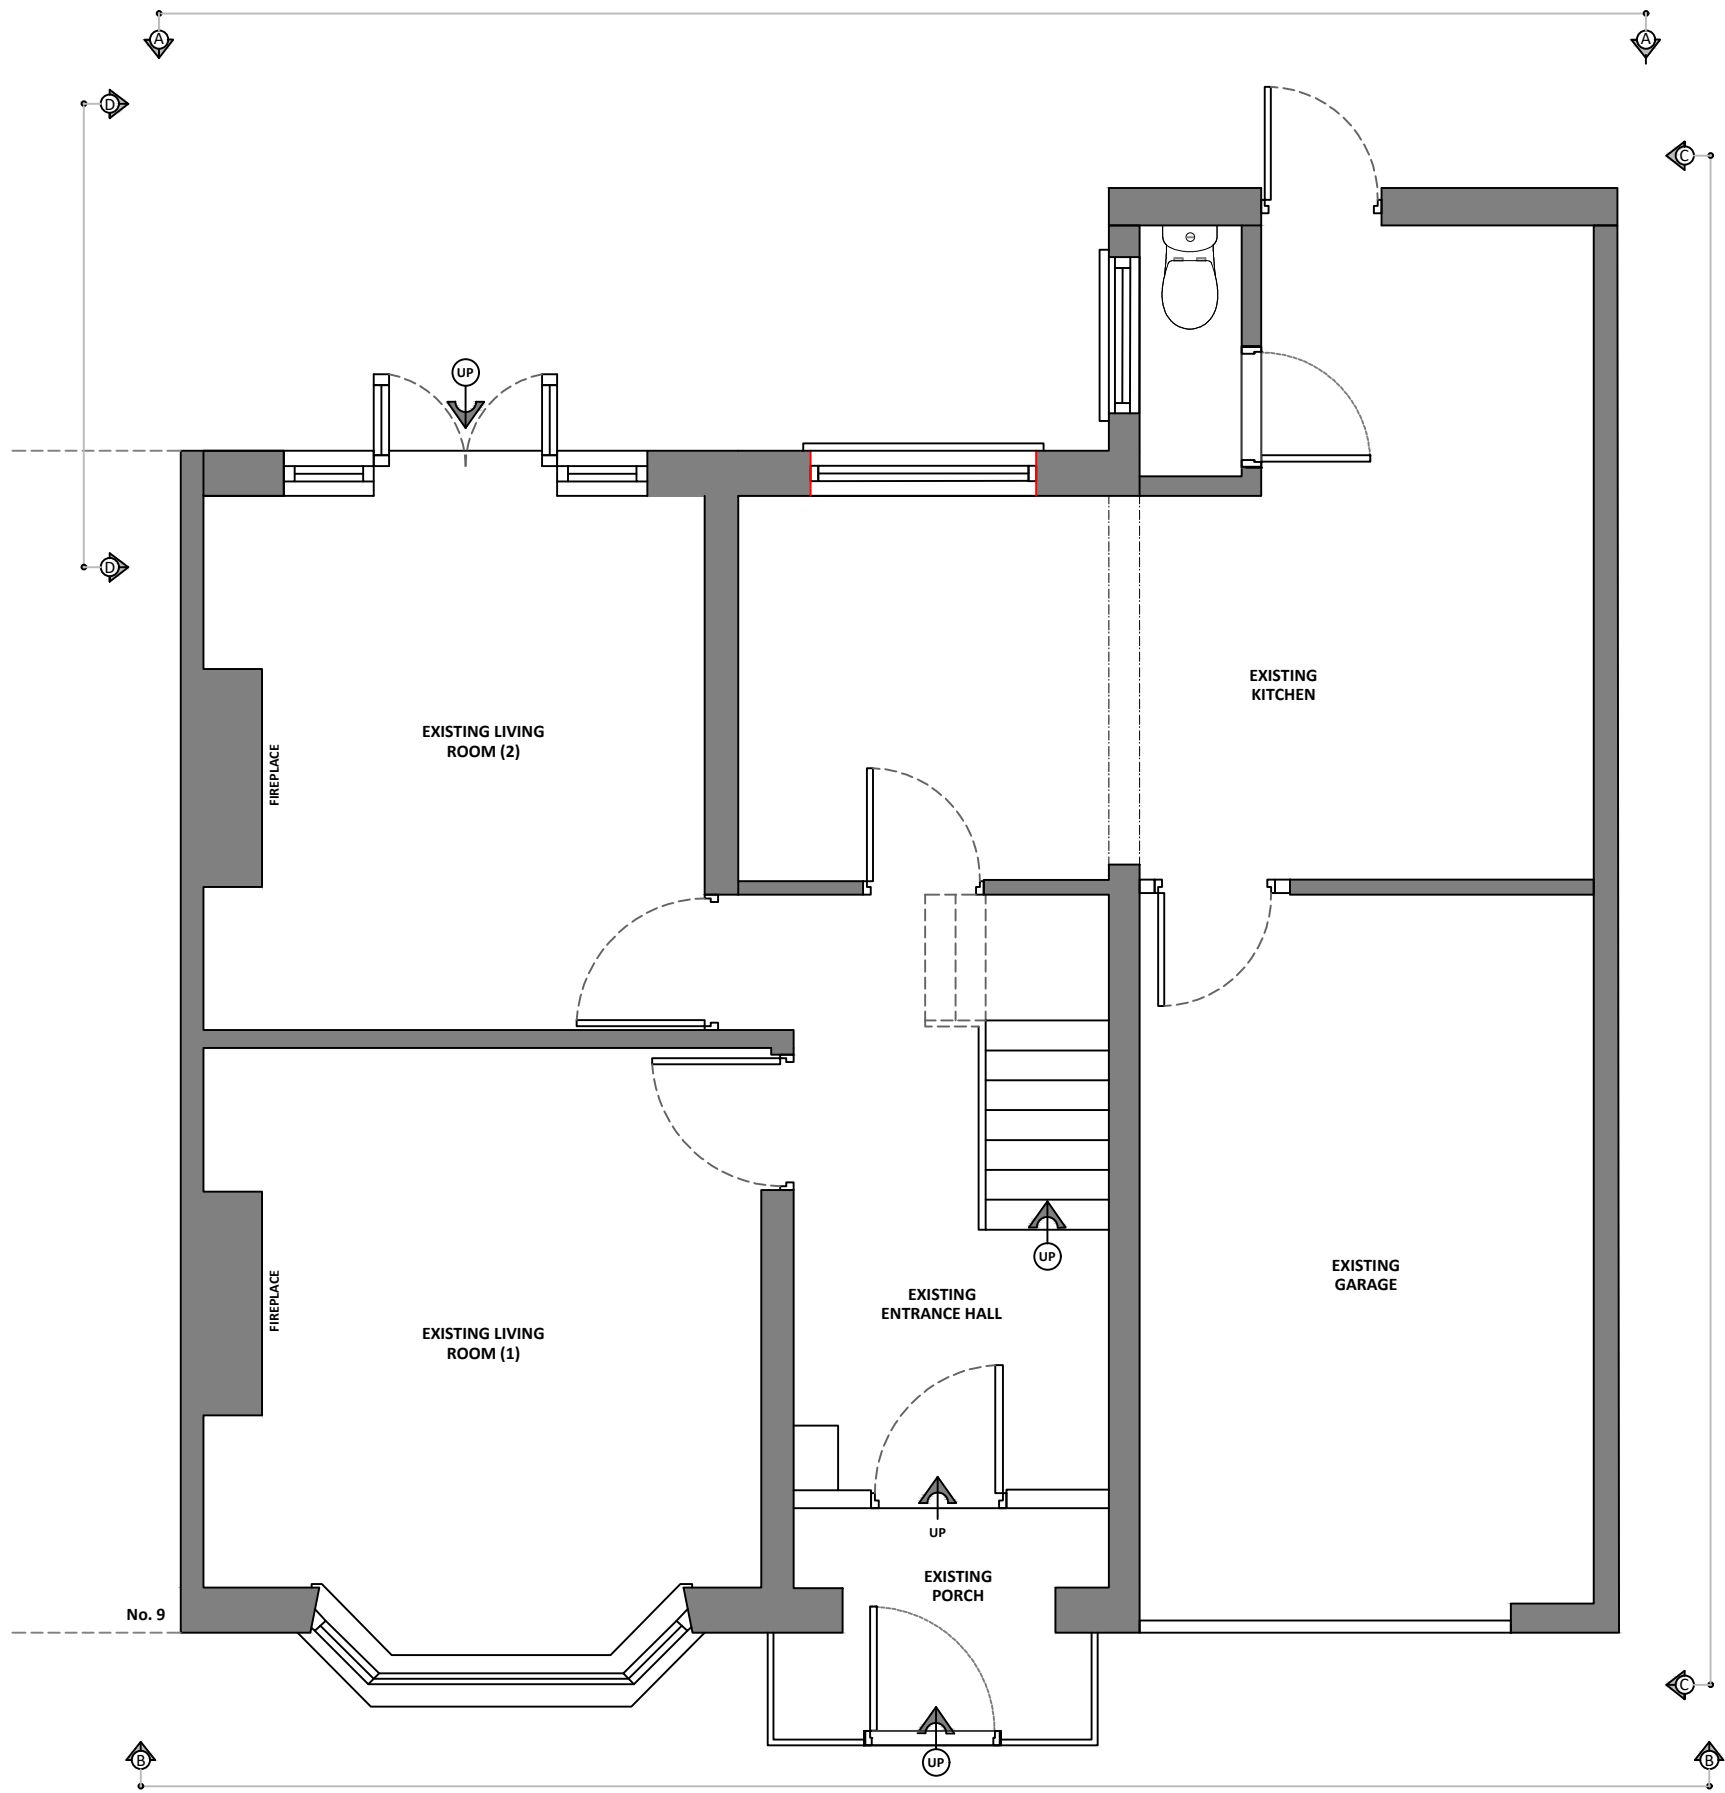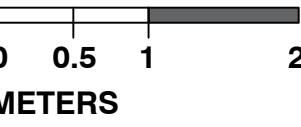

11 FAIRWAY - EXISTING GF PLAN
SCALE 1:50 @ A1

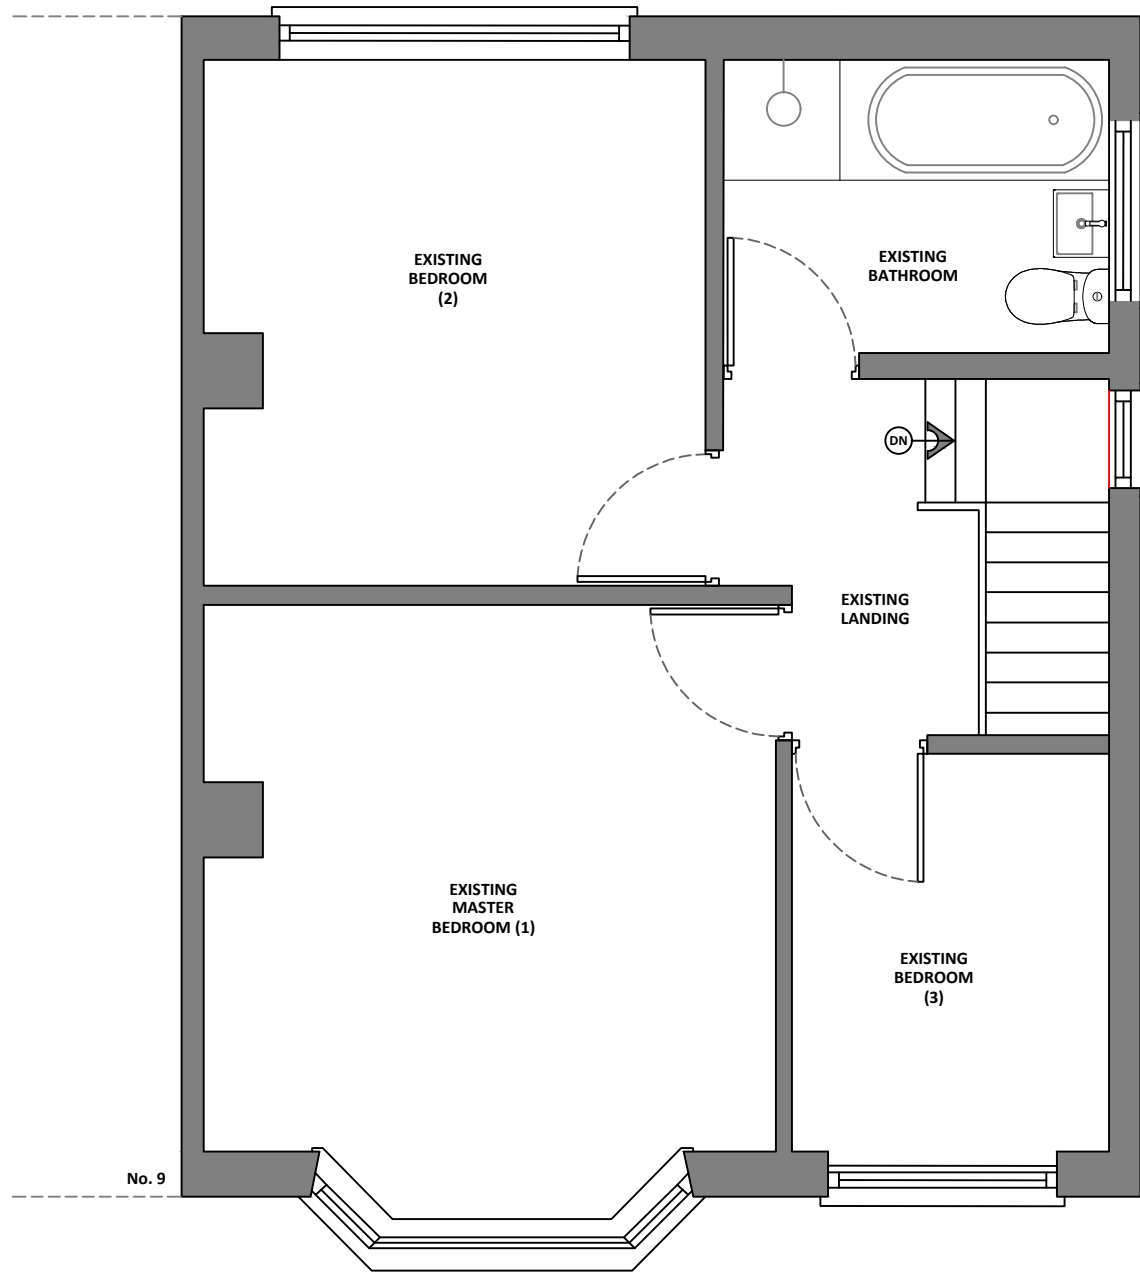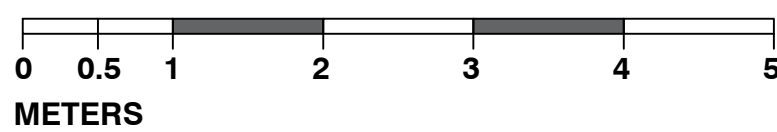

11 FAIRWAY - EXISTING FF PLAN
SCALE 1:50 @ A1



NOTES:

- EXISTING PEBBLE DASH.
- EXISTING BRICKWORK.
- EXISTING RAIN WATER GOODS.

C	24.03.21	REVISED FOLLOWING PLANNER COMMENTS. SCALE BAR REVISED.	
B	15.03.21	REVISED FOLLOWING PLANNER COMMENTS. EX. ELEVATION NOTE ADDED	
A	26.02.21	REVISED FOLLOWING PLANNER COMMENTS. SCALE BAR ADDED / EX. ELEVATIONS ADDED	
/	07.02.21	INITIAL ISSUE	
REV	DATE	ISSUE	NOTES
			IB

 STUDIO REDBOX ARCHITECTURAL DESIGN			
NO SCALES TO BE TAKEN FROM DRAWING. SCALE BARS SHOWN ARE FOR INDICATIVE/PRICING PURPOSES ONLY. ALL DIMENSIONS TO BE CHECKED & VERIFIED ON SITE. ALL DRAWINGS/SCHEDULES WITHIN PACKAGE OF INFORMATION TO BE READ IN CONJUNCTION WITH ONE ANOTHER. THE PROJECT MANAGER IS TO BE MADE AWARE ANY DISCREPANCIES FOUND WITHIN THE DRAWINGS/SCHEDULES. DRAWINGS NOT TO BE USED FOR CONSTRUCTION UNLESS STATED.			
PROJECT TITLE: 11 FAIRWAY			
EXISTING PLANS			
RBINV NO:	11FW	DATE:	JAN 2021
SCALE:	1:50@A1	REVISION:	REV C