



NOTES


All dimensions to be checked on site. Figure dimensions to be used as a guide only. The architect is not responsible for construction details. The drawing and any other documents are the property of the architect and are not to be reproduced without written permission. The drawing is the property of the architect and is not to be reproduced without written permission.

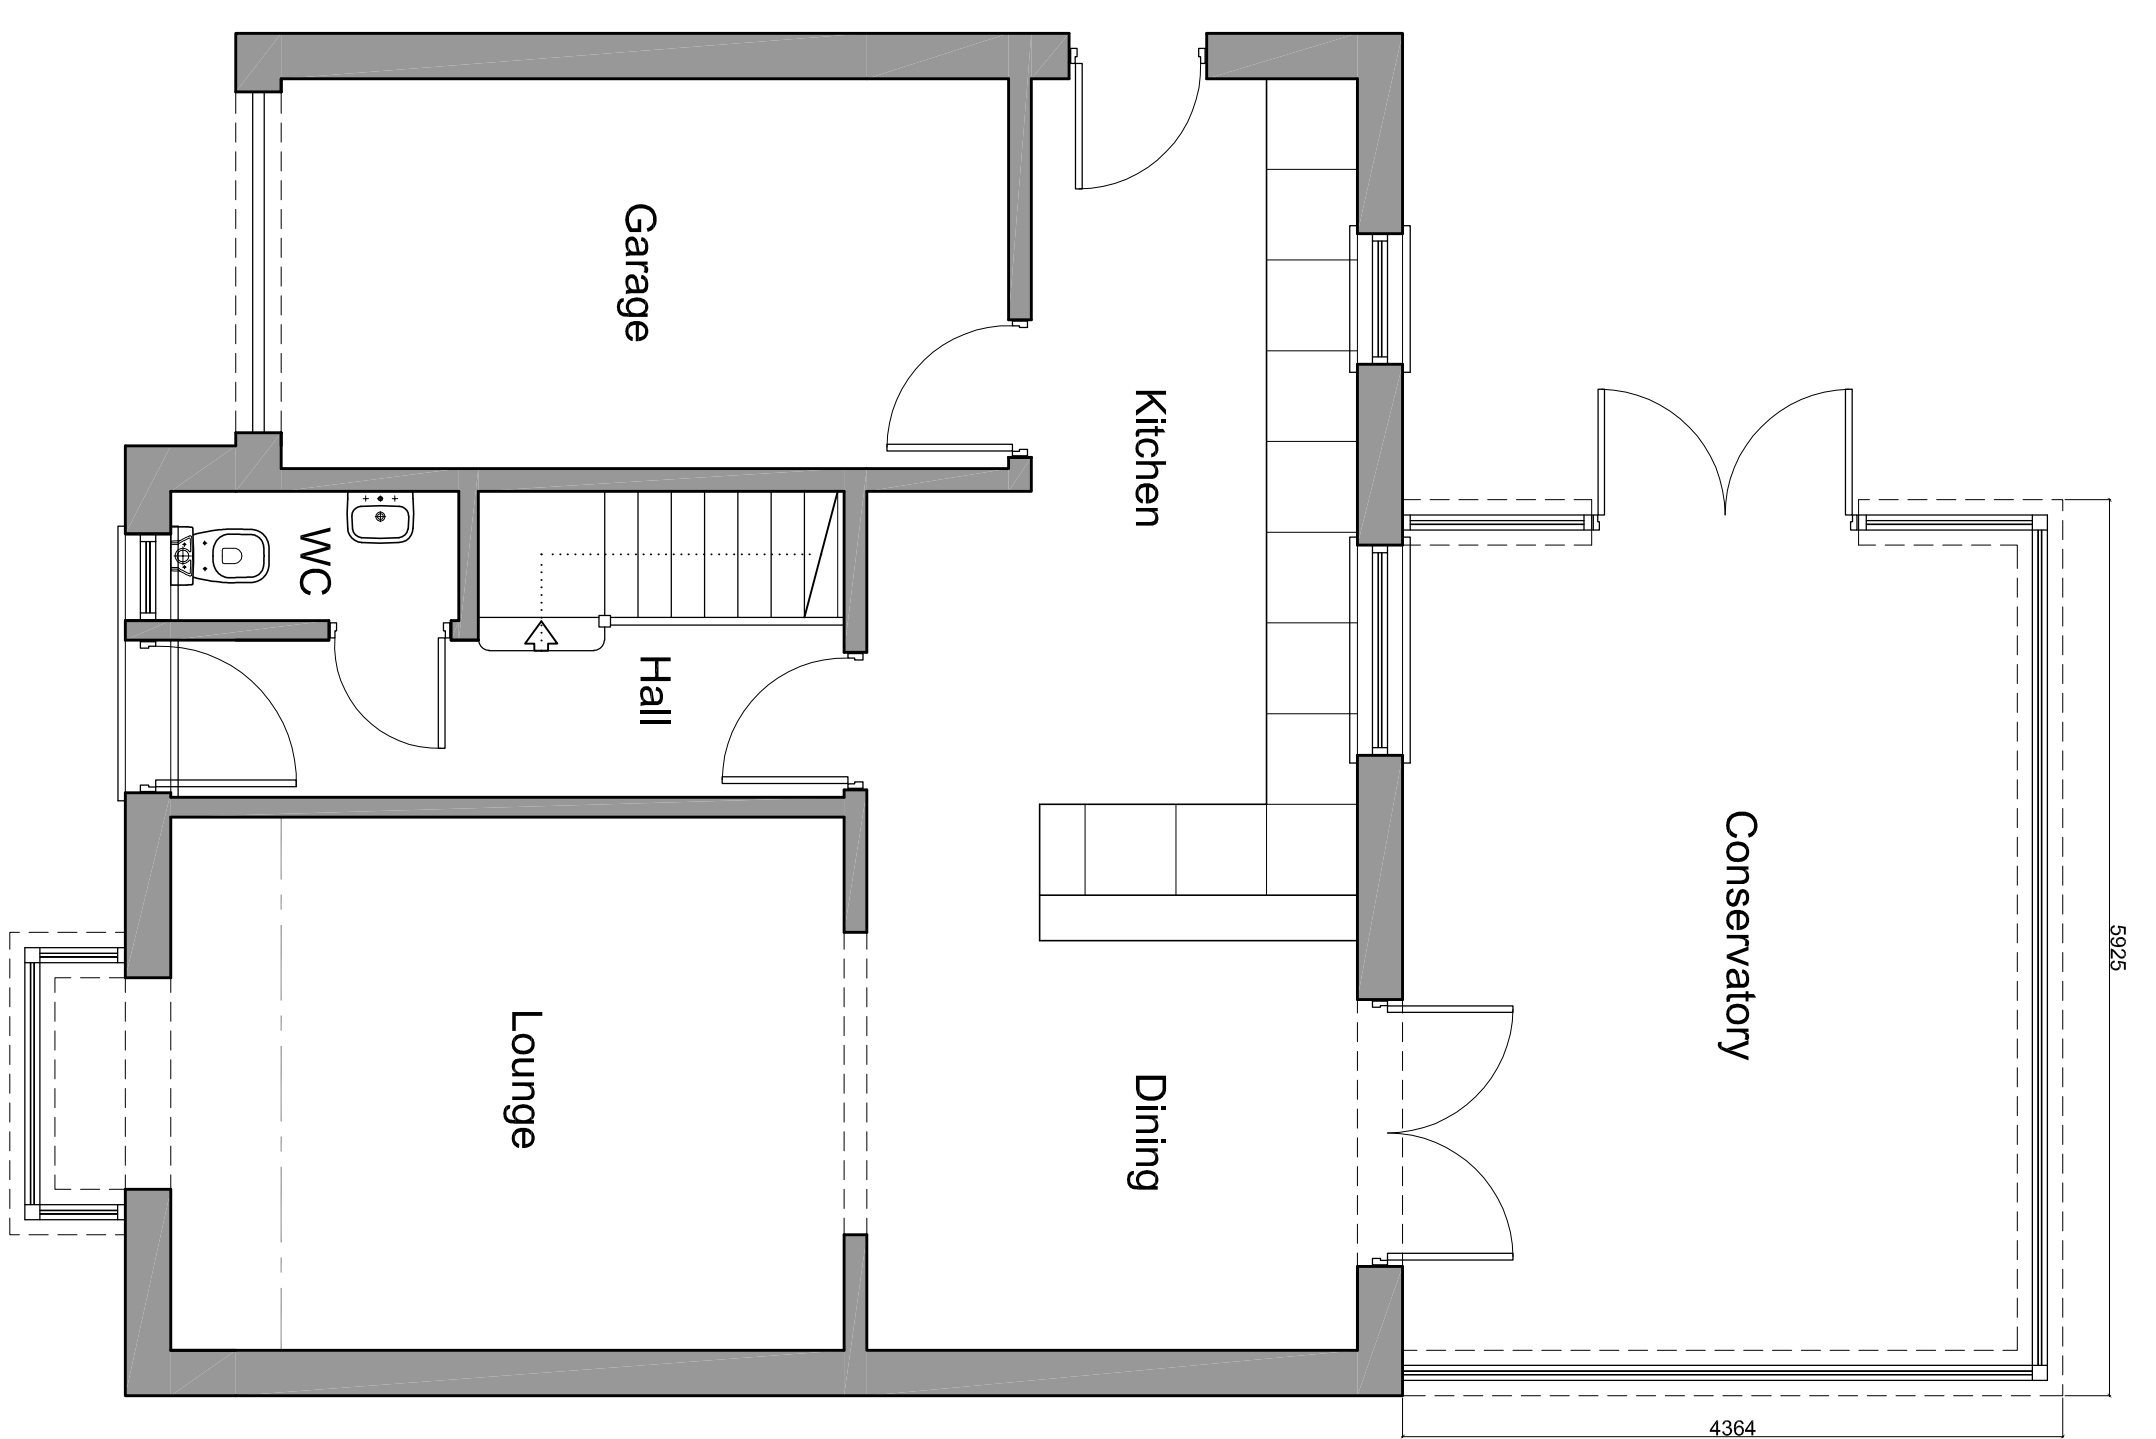


LOCATION PLAN
Scale 1:1250

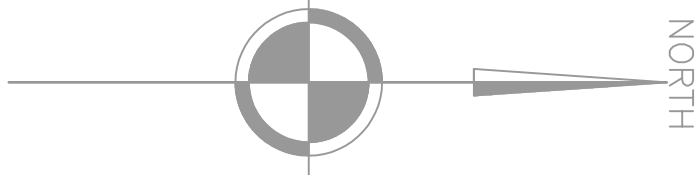


EXISTING GROUND FLOOR PLAN
Scale 1:50

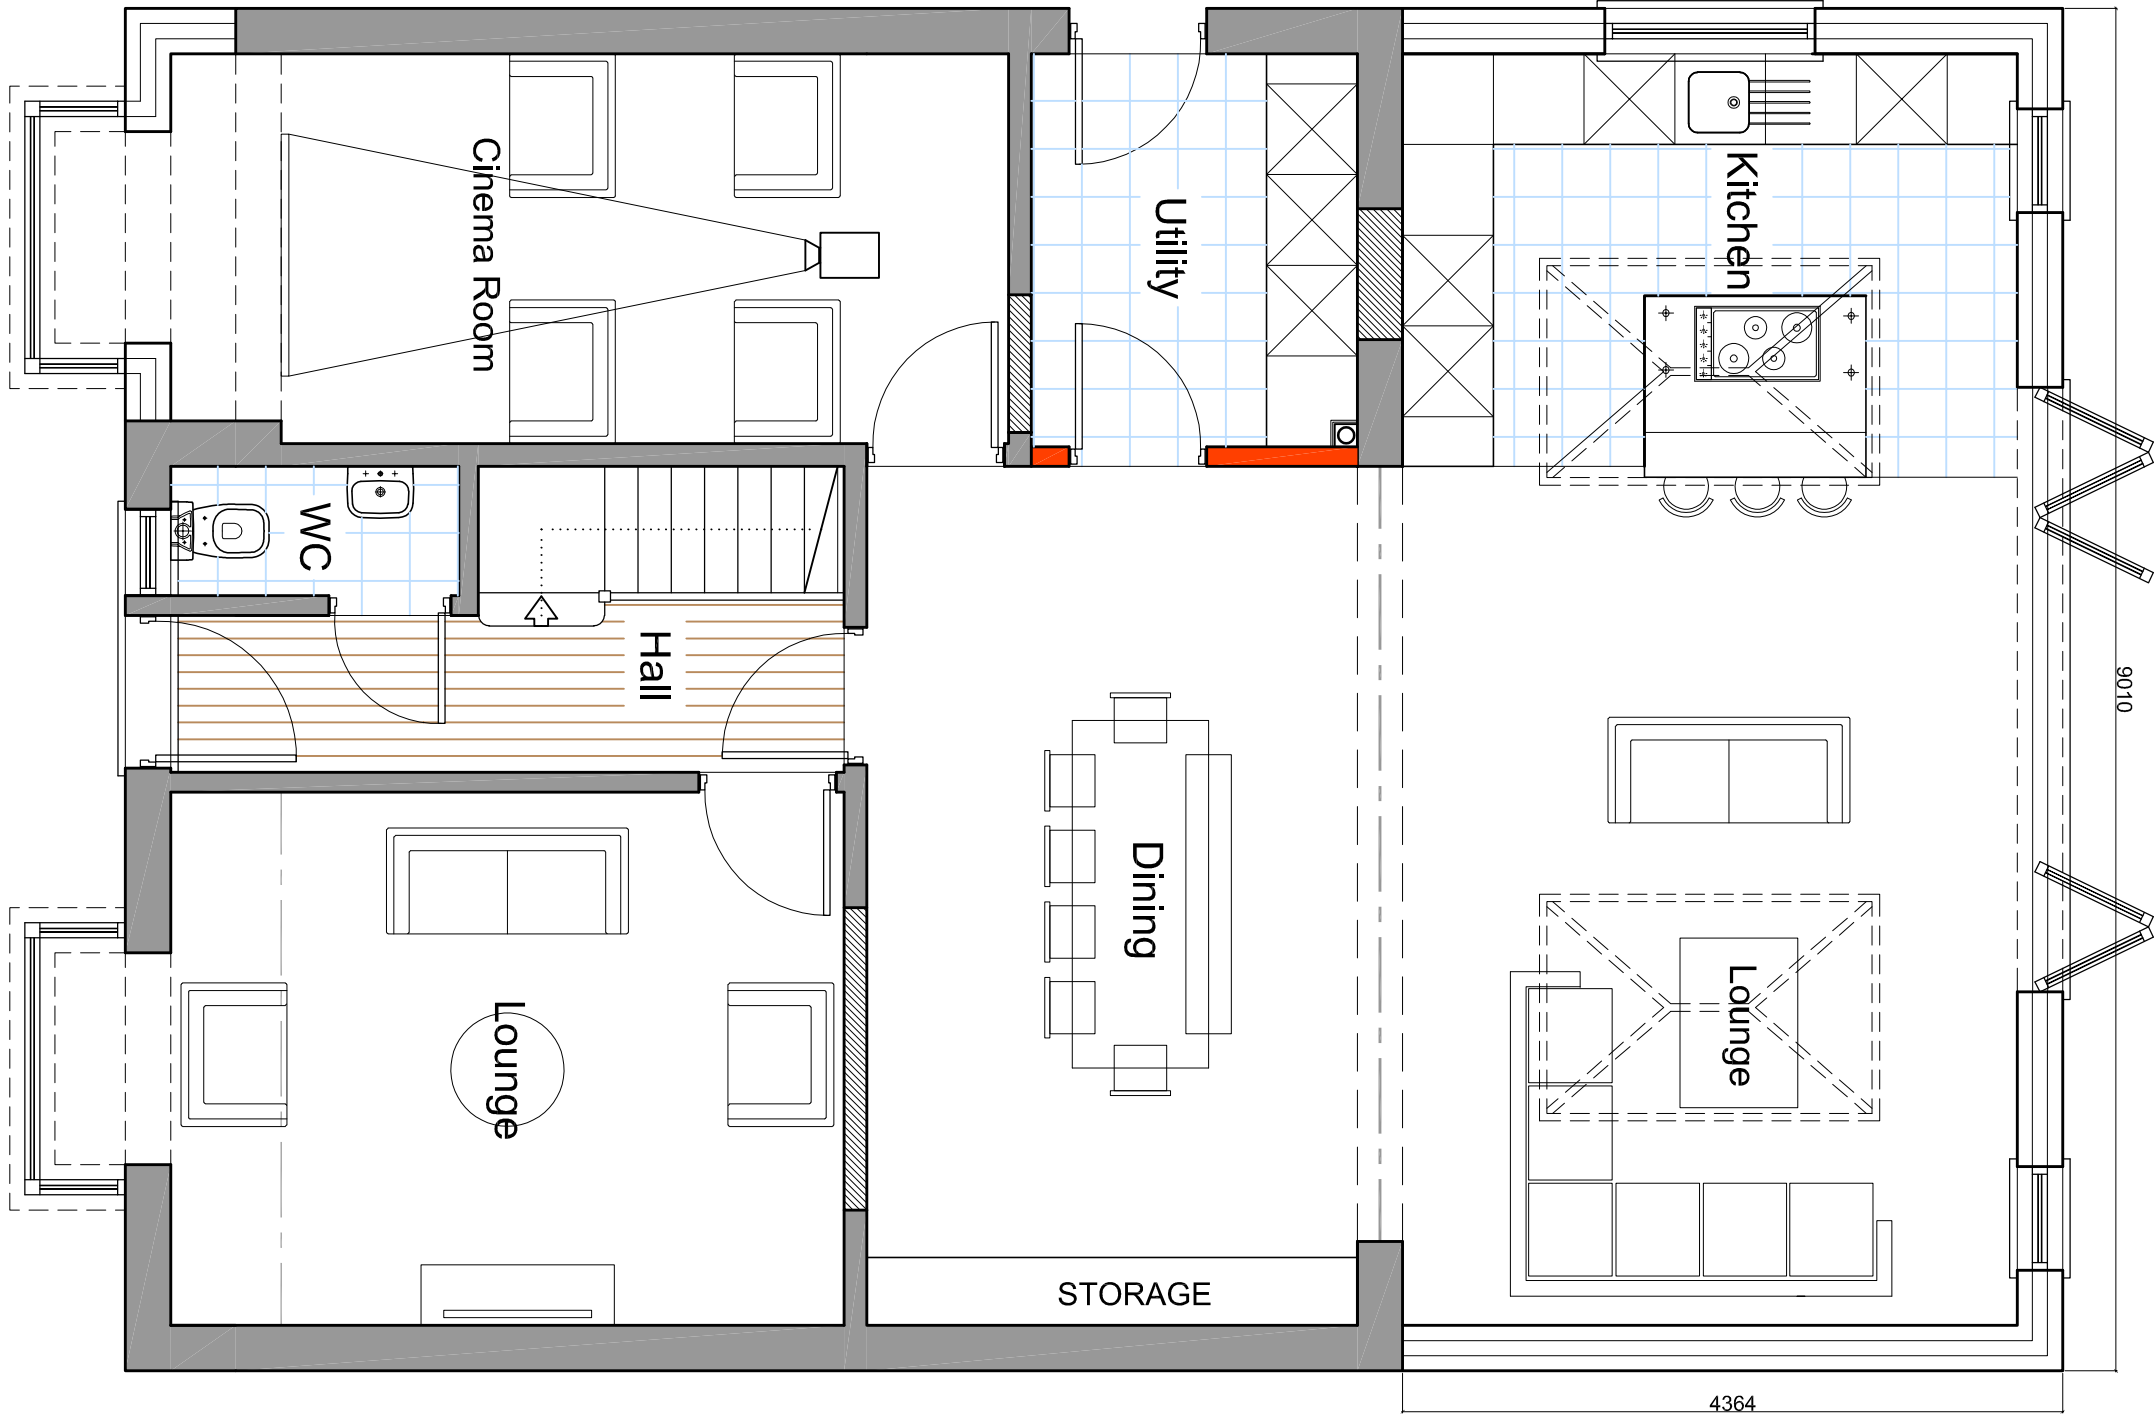


PROPOSED GROUND FLOOR PLAN
Scale 1:50

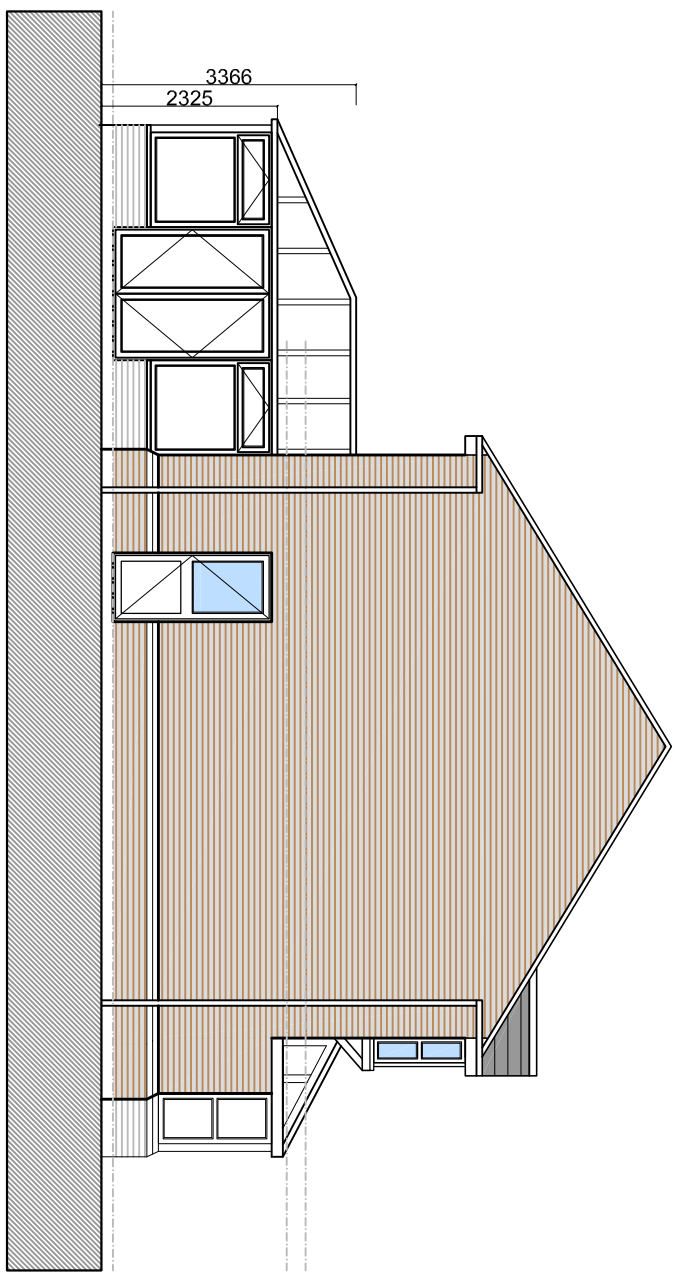


EXISTING SIDE ELEVATION
Scale 1:100

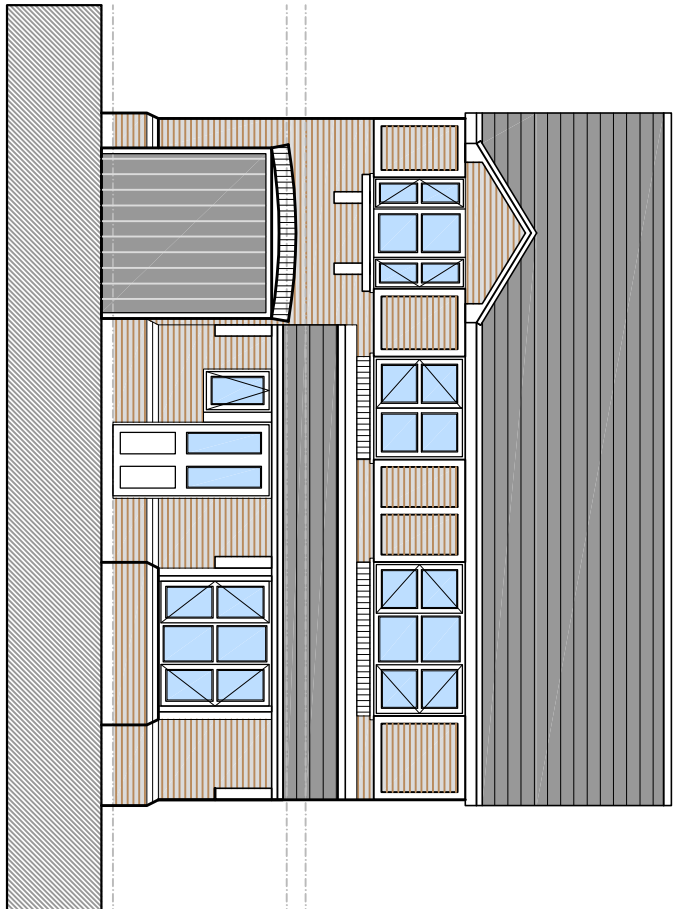


EXISTING FRONT ELEVATION
Scale 1:100

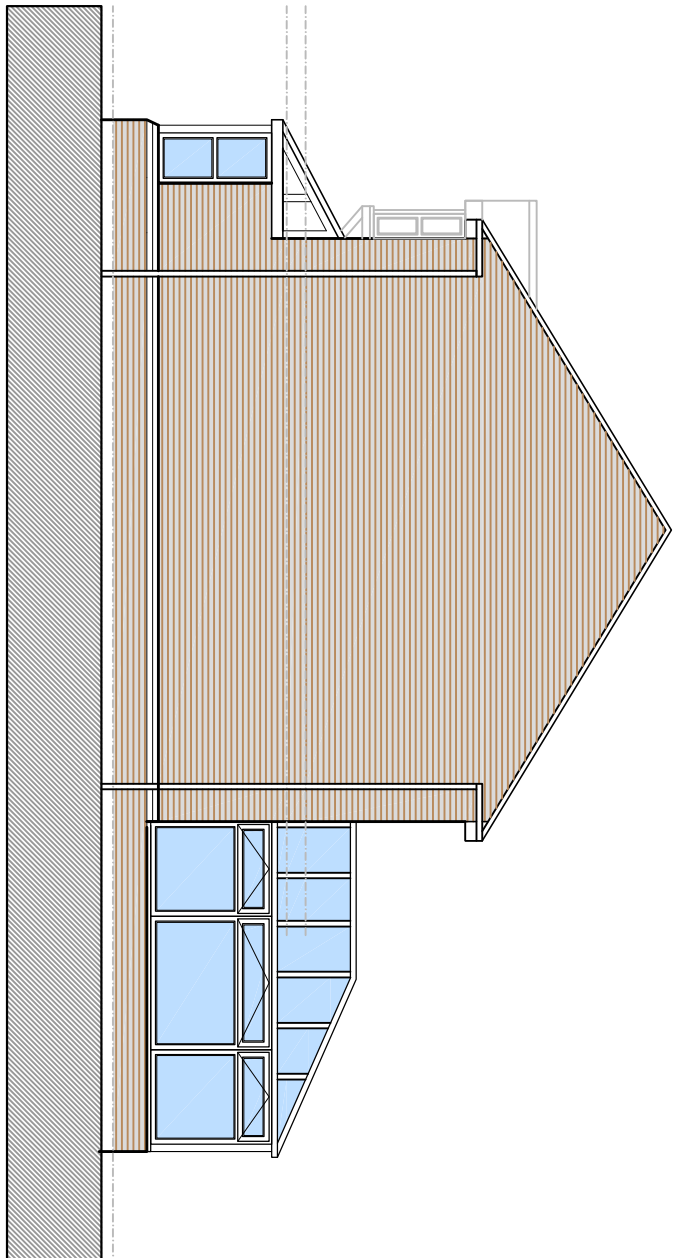


EXISTING SIDE ELEVATION
Scale 1:100

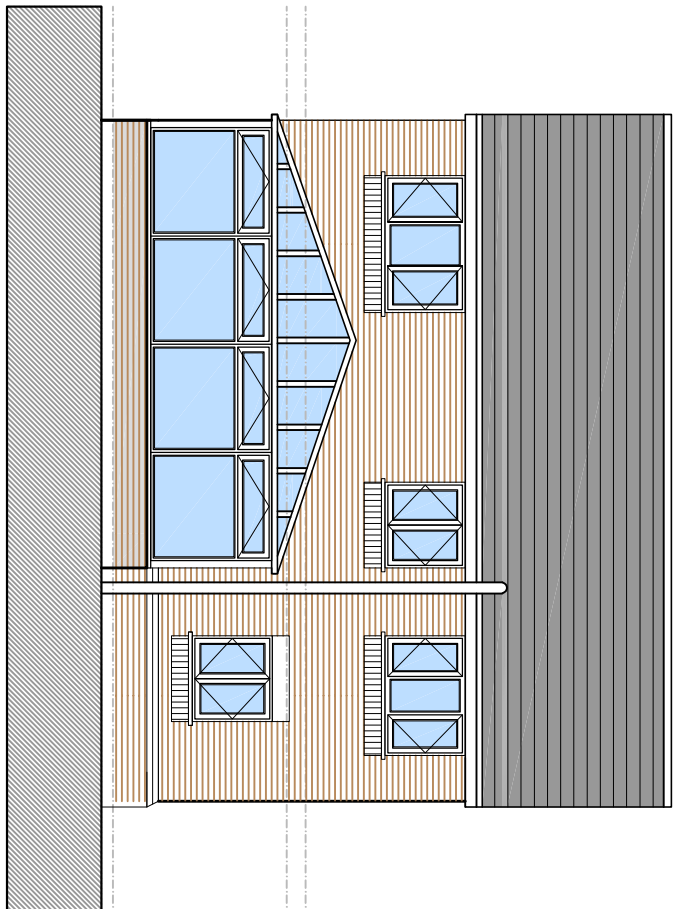


EXISTING REAR ELEVATION
Scale 1:100

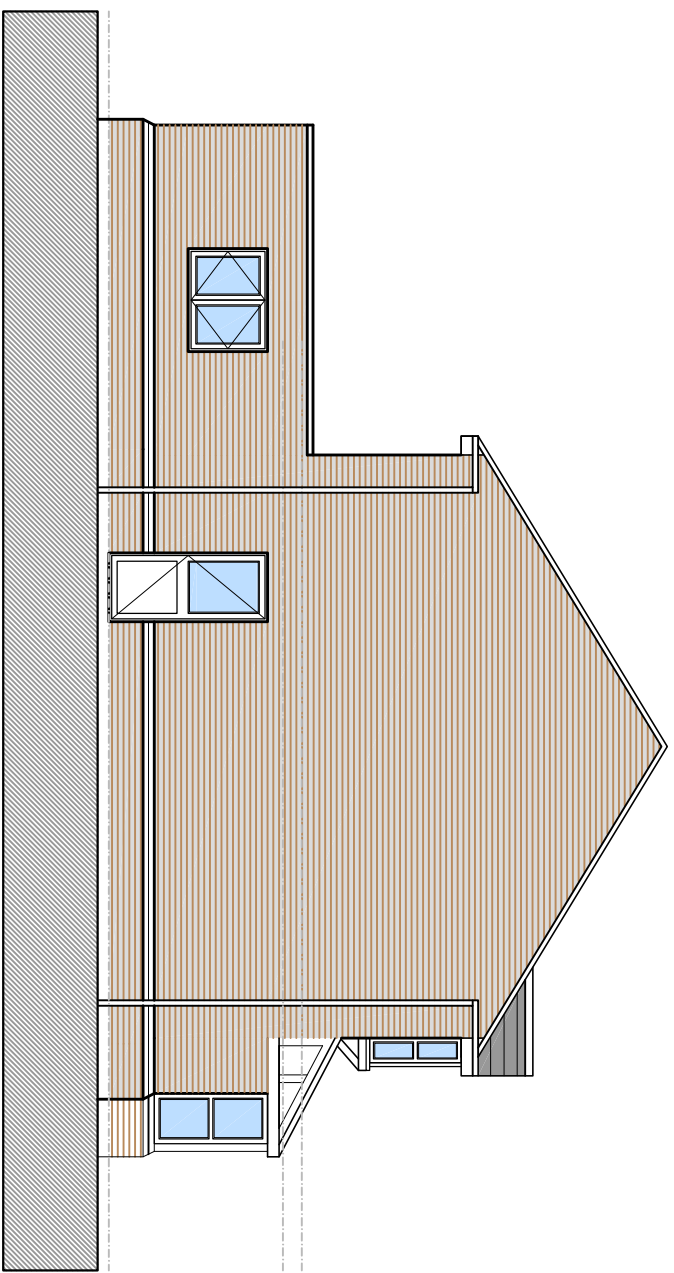


PROPOSED SIDE ELEVATION
Scale 1:100

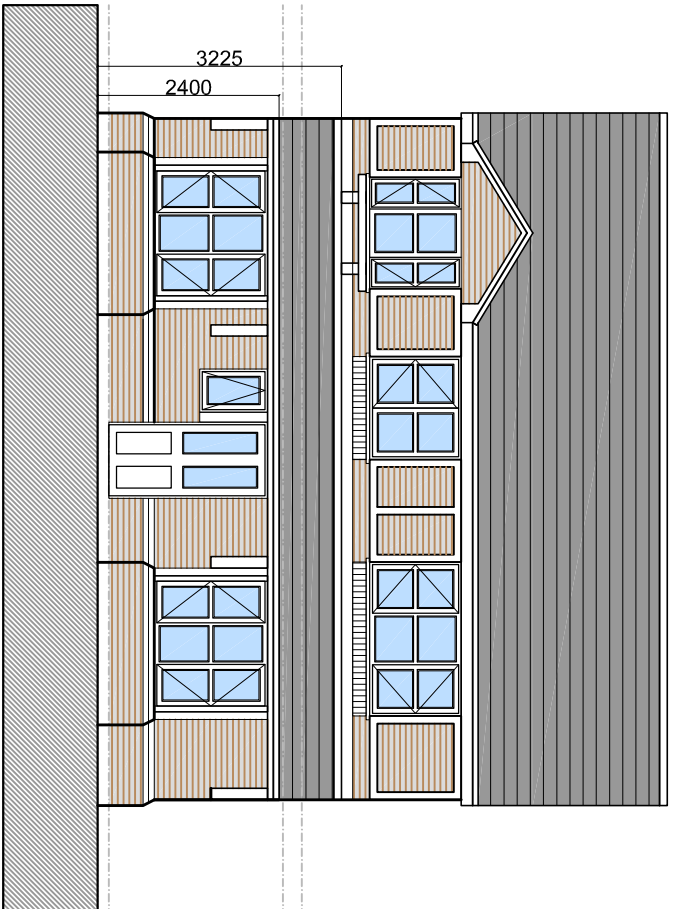


PROPOSED FRONT ELEVATION
Scale 1:100

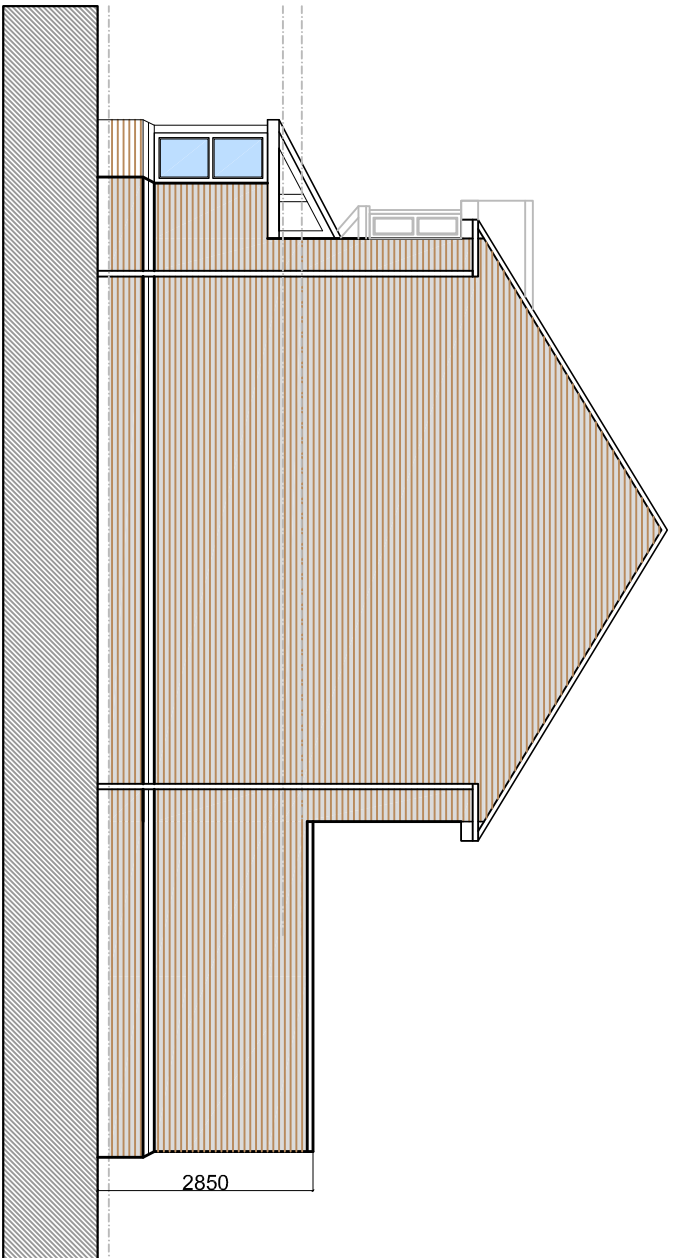

PROPOSED SIDE ELEVATION
Scale 1:100

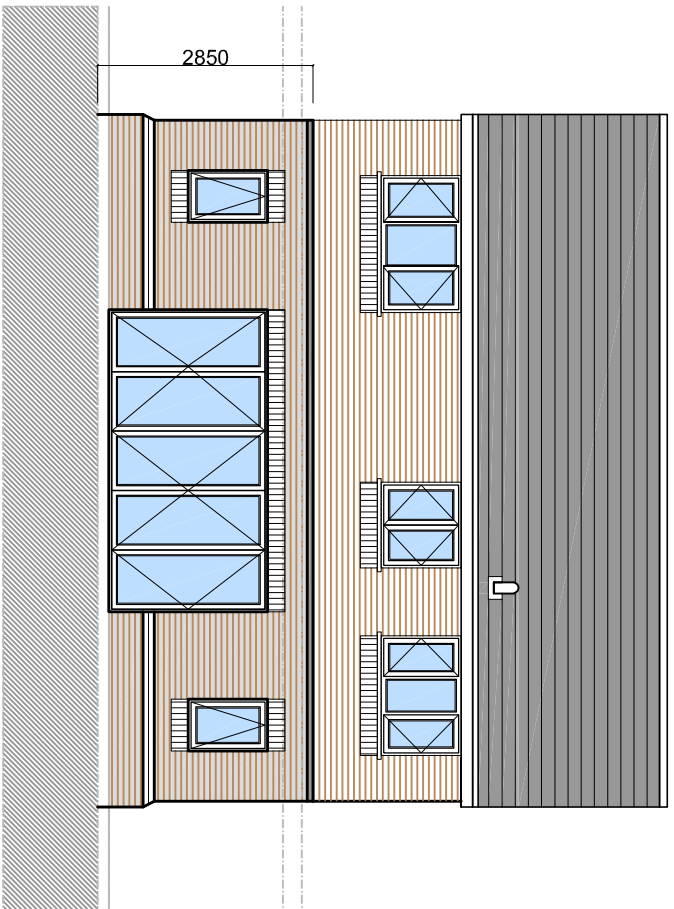

PROPOSED REAR ELEVATION
Scale 1:100

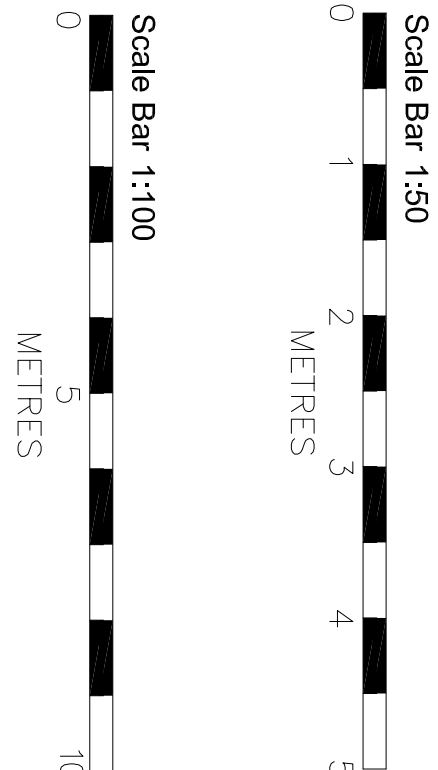

Version	Amendment	Drawn	Checked	Approved
1	1	R. Dine	R. Dine	R. Dine

McGovern Architectural Design

McGovern Architectural Design

21, FLETCHER AVENUE, PRESCOT

Internal Project Number

Client

Project Name

Drawing Title

Scale

1:500 1:100

1:500 1:100

1:500 1:100

Drawn

Checked

Approved

Scale

PL_01

1