

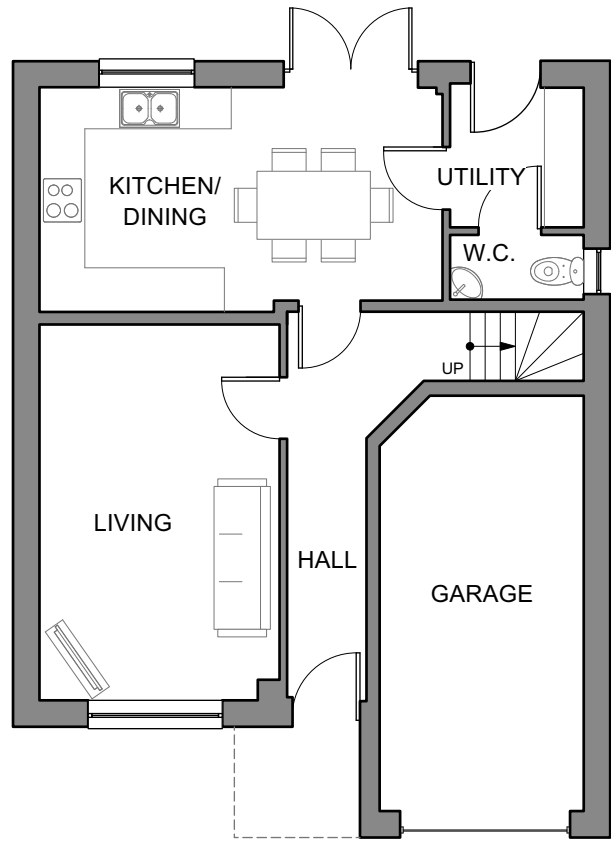


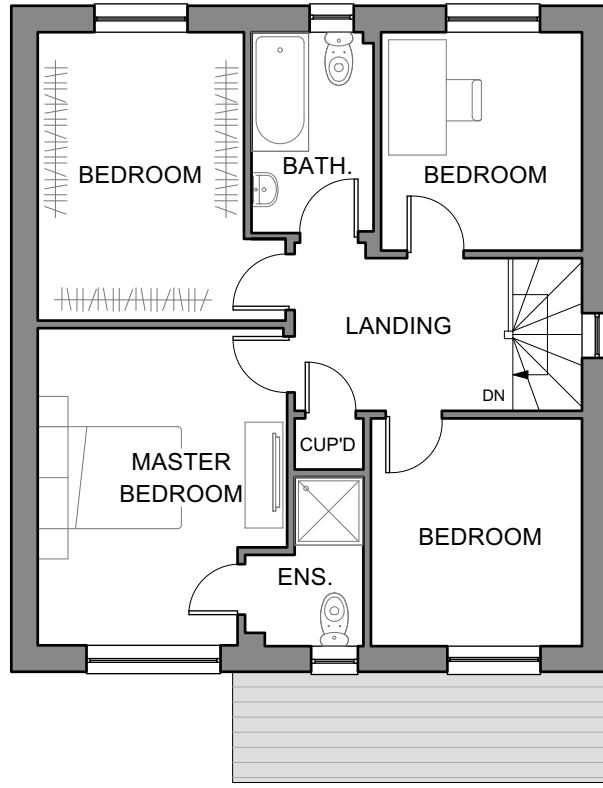

EXISTING GROUND FLOOR PLAN
Scale 1:100

 


EXISTING FIRST FLOOR PLAN
Scale 1:100

MATERIAL KEY:


- (A) SLATE ROOF TILES
- (B) BLACK UPVC RAINWATER GOODS
- (C) WHITE UPVC DOORS AND WINDOWS
- (D) RED FACING BRICKWORK
- (E) BLACK COMPOSITE ENTRANCE DOOR & GARAGE DOOR




FRONT ELEVATION (SOUTH) Scale 1:100

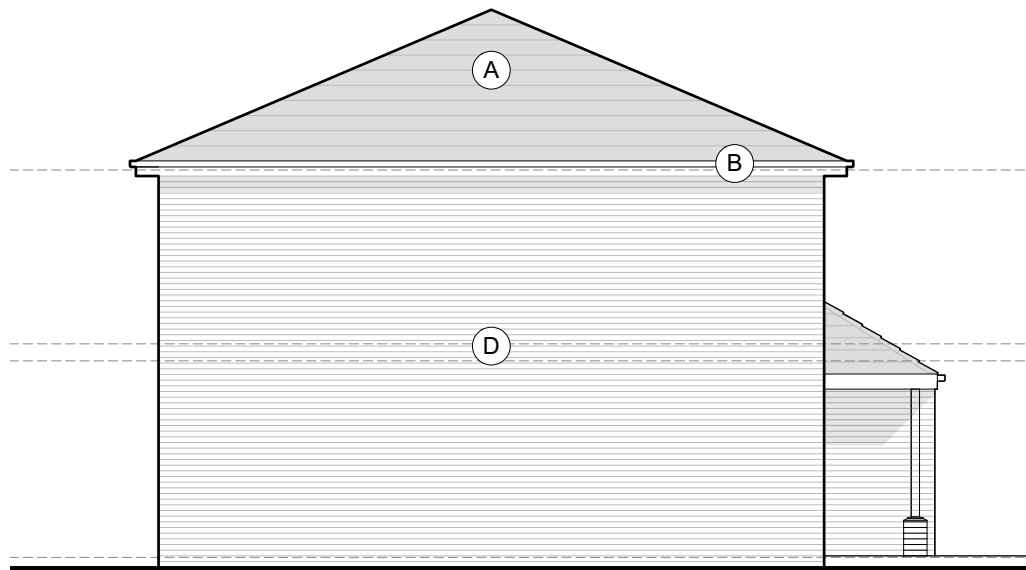

SIDE ELEVATION (WEST) Scale 1:100

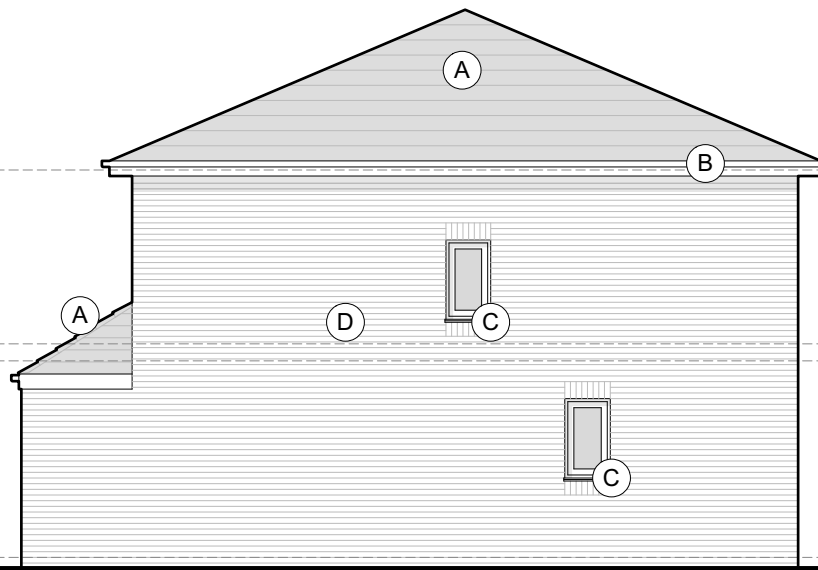

SIDE ELEVATION (EAST) Scale 1:100

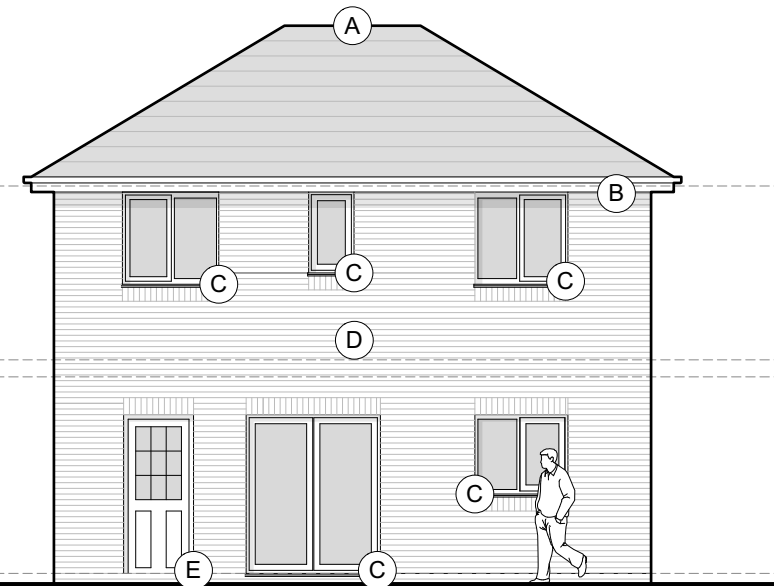

REAR ELEVATION (NORTH) Scale 1:100

General Notes Copyright © Benjamin Thornton Architects. 2025 Benjamin Thornton Architects is a limited company registered in England and Wales with a registration number 15220823 This drawing is not to be reproduced, copied or given to a third party without express permission. Dimensions govern. All dimensions shall be verified on site before proceeding with the work. All dimensions given in millimetres unless stated otherwise. All drawings to be read in conjunction with other consultants drawings and specifications. Benjamin Thornton Architects are to be formally notified of any discrepancies.	Revision	Date	Drawn	Audited	Details of revision	Project 9 MAPLE WAY, BROADGREEN, LIVERPOOL, MERSEYSIDE L16 2AD	Drawing No. 018_301	Date 10 06 2025	www.bt-arch.com 83 Marshside Road, Southport Merseyside, PR9 9TA info@bt-arch.com	
						Description PROPOSED SINGLE STOREY REAR EXTENSION	Description PLANNING	Drawn SS		
						Drawing Title EXISTING PLANS & ELEVATIONS	Scale 1:100 @ A3	Audited BT		