


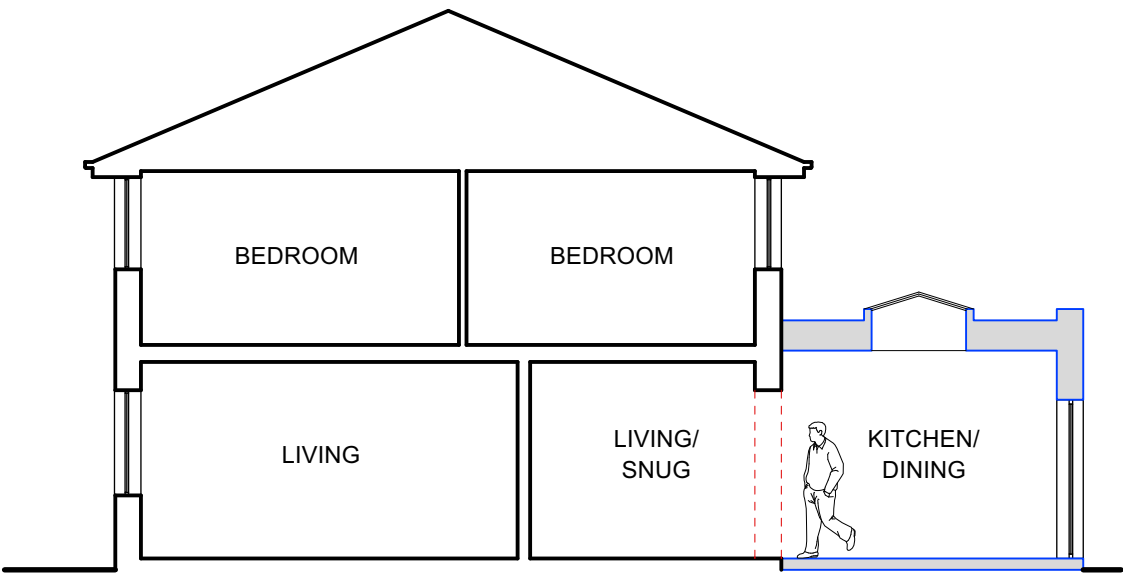

PROPOSED CROSS SECTION Scale 1:100




PROPOSED REAR ELEVATION (NORTH) Scale 1:100




FRONT ELEVATION (SOUTH) Scale 1:100
[NO PROPOSED CHANGES]

MATERIAL KEY:


- (A) SLATE ROOF TILES
- (B) BLACK UPVC RAINWATER GOODS
- (C) WHITE UPVC DOORS AND WINDOWS
- (D) RED FACING BRICKWORK
- (E) BLACK COMPOSITE ENTRANCE DOOR & GARAGE DOOR
- (F) ANTHRACITE GREY UPVC OR POWDER COATED ALUMINIUM SLIDING DOORS
- (G) LANTERN STYLE ROOF LIGHT

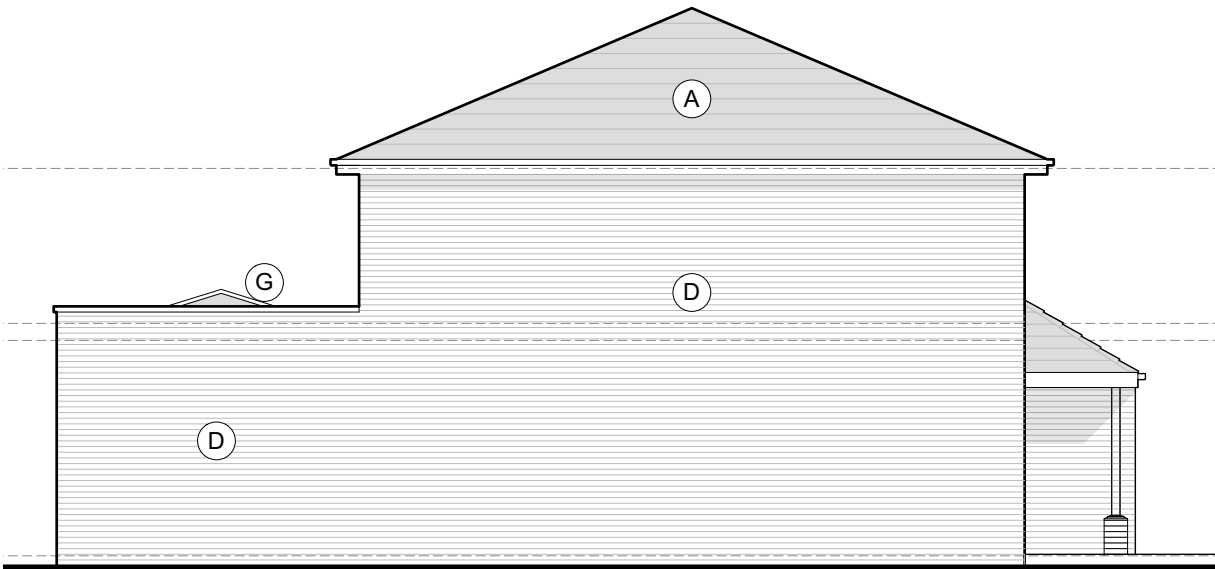


PROPOSED SIDE ELEVATION (WEST) Scale 1:100

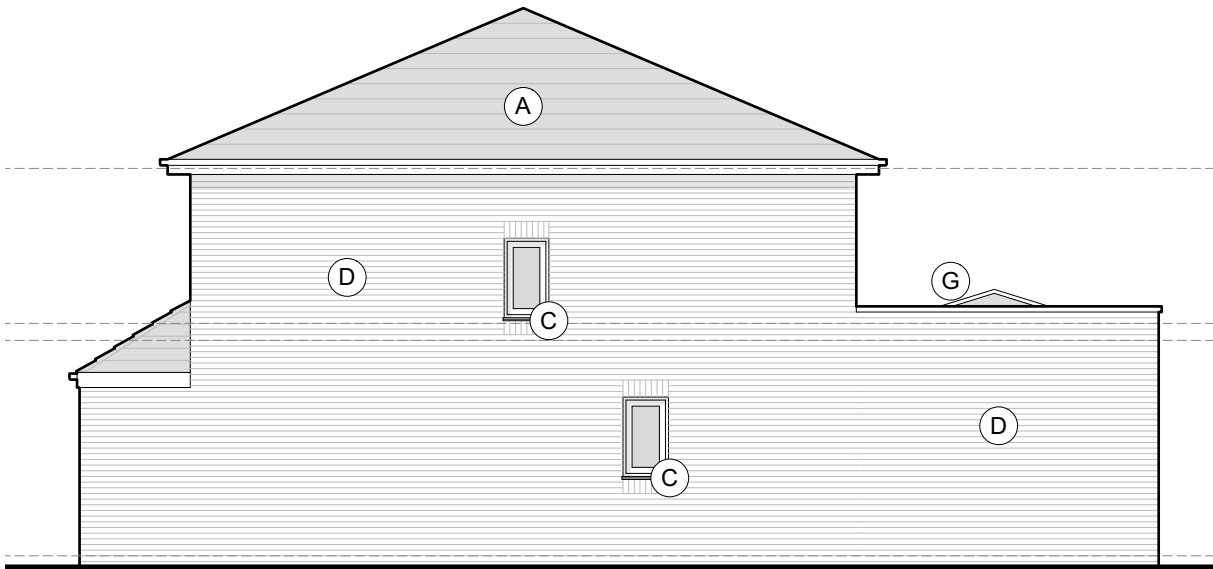

PROPOSED SIDE ELEVATION (EAST) Scale 1:100

 

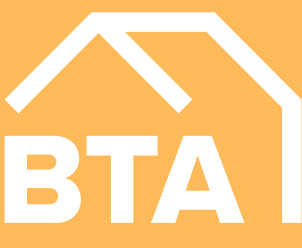General Notes Copyright © Benjamin Thornton Architects. 2025 Benjamin Thornton Architects is a limited company registered in England and Wales with a registration number 15220823 This drawing is not to be reproduced, copied or given to a third party without express permission. Dimensions govern. All dimensions shall be verified on site before proceeding with the work. All dimensions given in millimetres unless stated otherwise. All drawings to be read in conjunction with other consultants drawings and specifications. Benjamin Thornton Architects are to be formally notified of any discrepancies.	Revision	Date	Drawn	Audited	Details of revision	Project	Drawing No.	Date	www.bt-arch.com 83 Marshside Road, Southport Merseyside, PR9 9TA info@bt-arch.com RIBA  architects	
						9 MAPLE WAY, BROADGREEN, LIVERPOOL, MERSEYSIDE L16 2AD	018_304	10 06 2025		
						Description	Description	Drawn		
						PROPOSED SINGLE STOREY REAR EXTENSION	PLANNING	SS		
						Drawing Title	Scale	Audited		
						PROPOSED ELEVATIONS AND SECTION AA	1:100 @ A3	BT		