
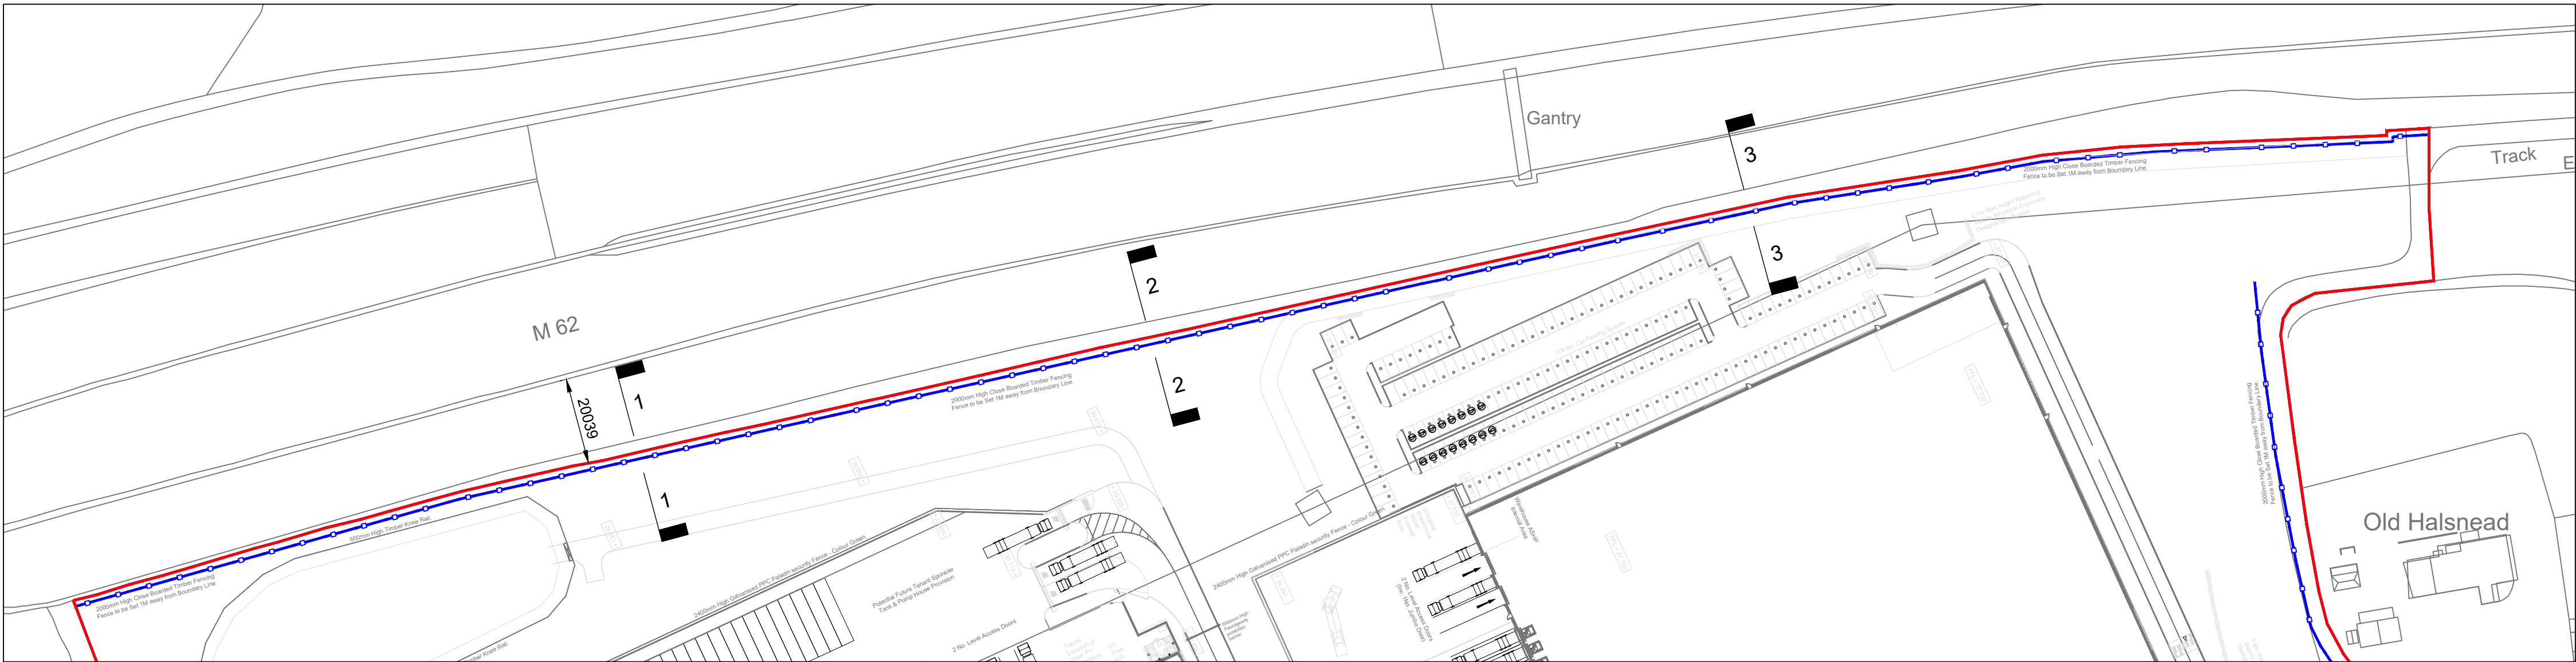



SITE PLAN & NORTHERN BOUNDARY FENCE LOCATION

Scale = 1:5

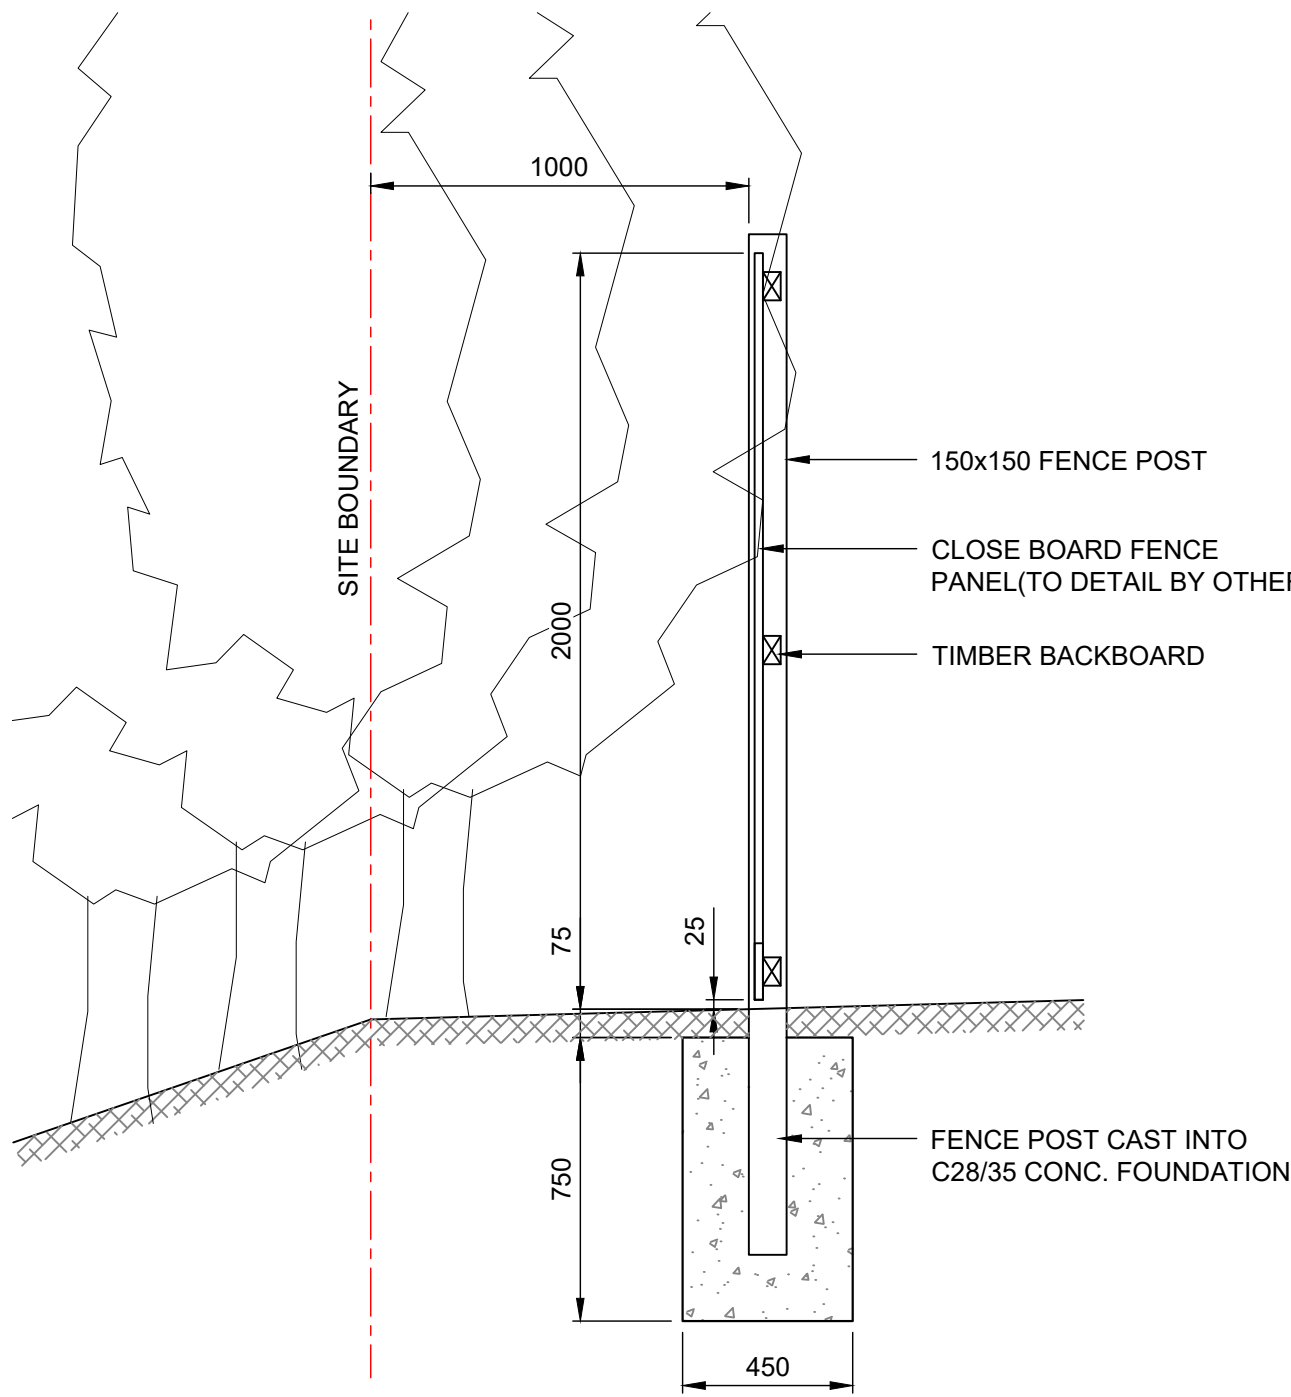


SECTION 1 - 1

Scale = 1:20

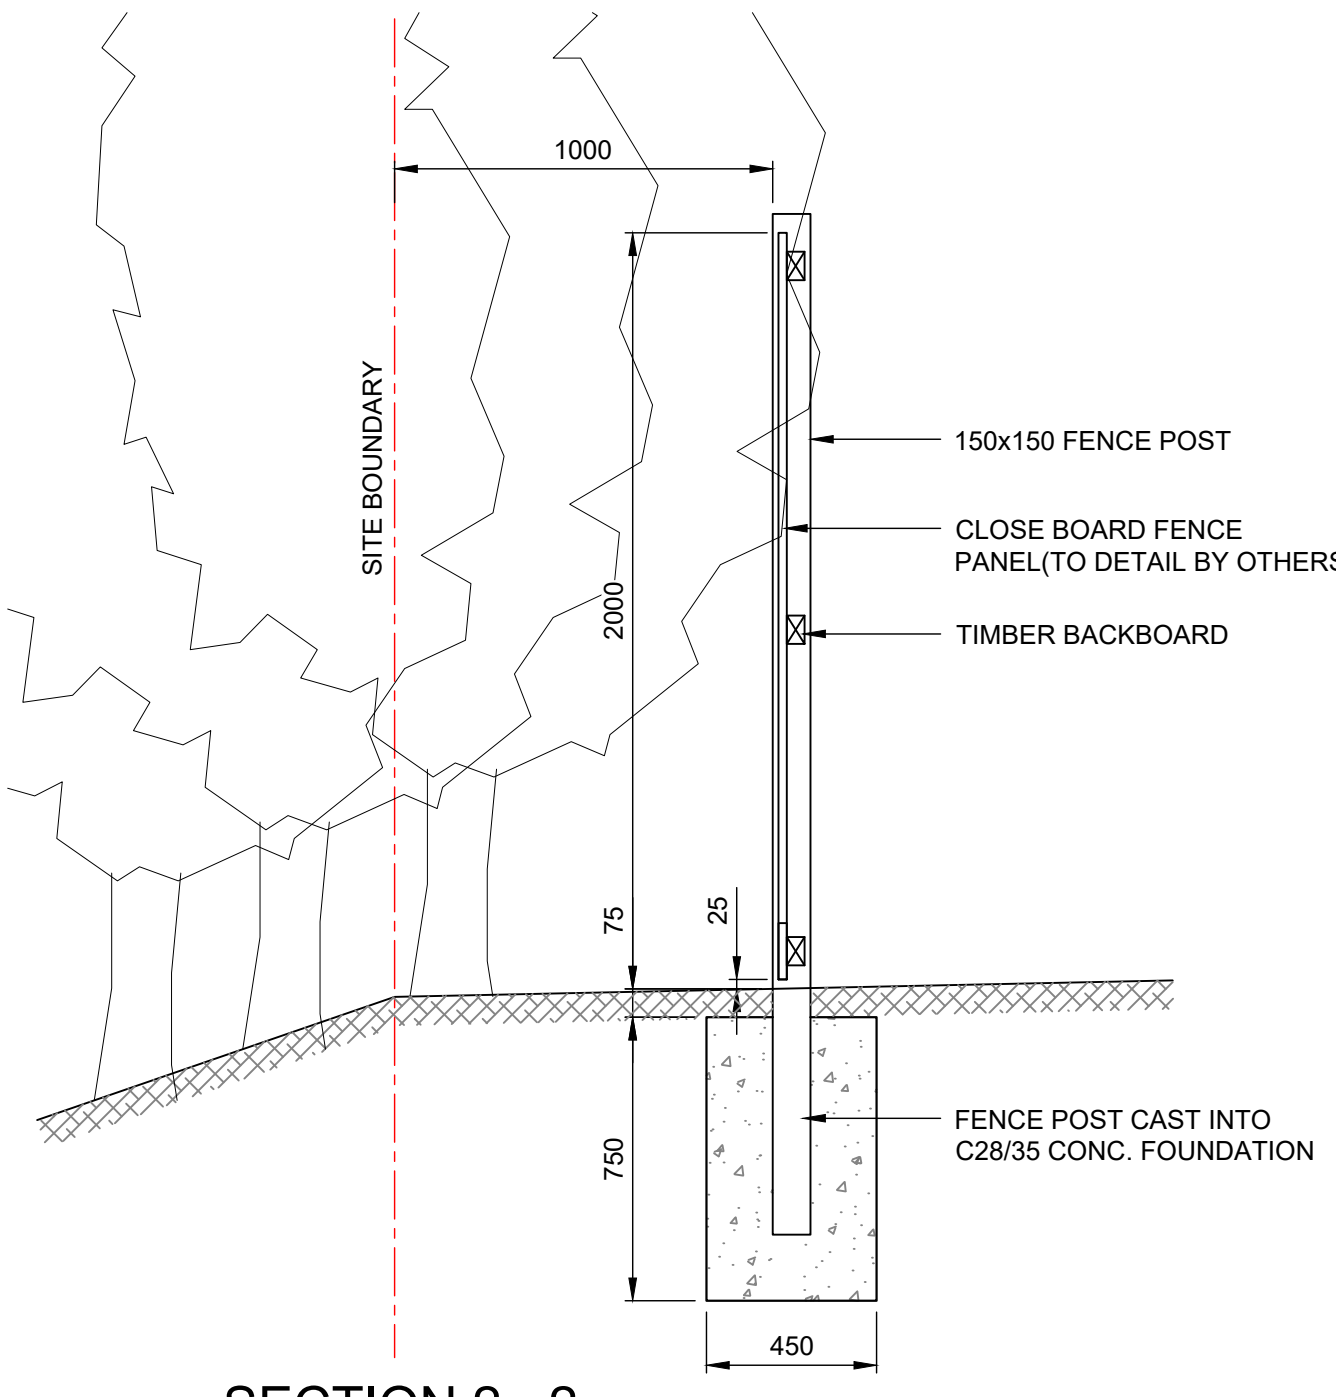


SECTION 2 - 2

Scale = 1:20

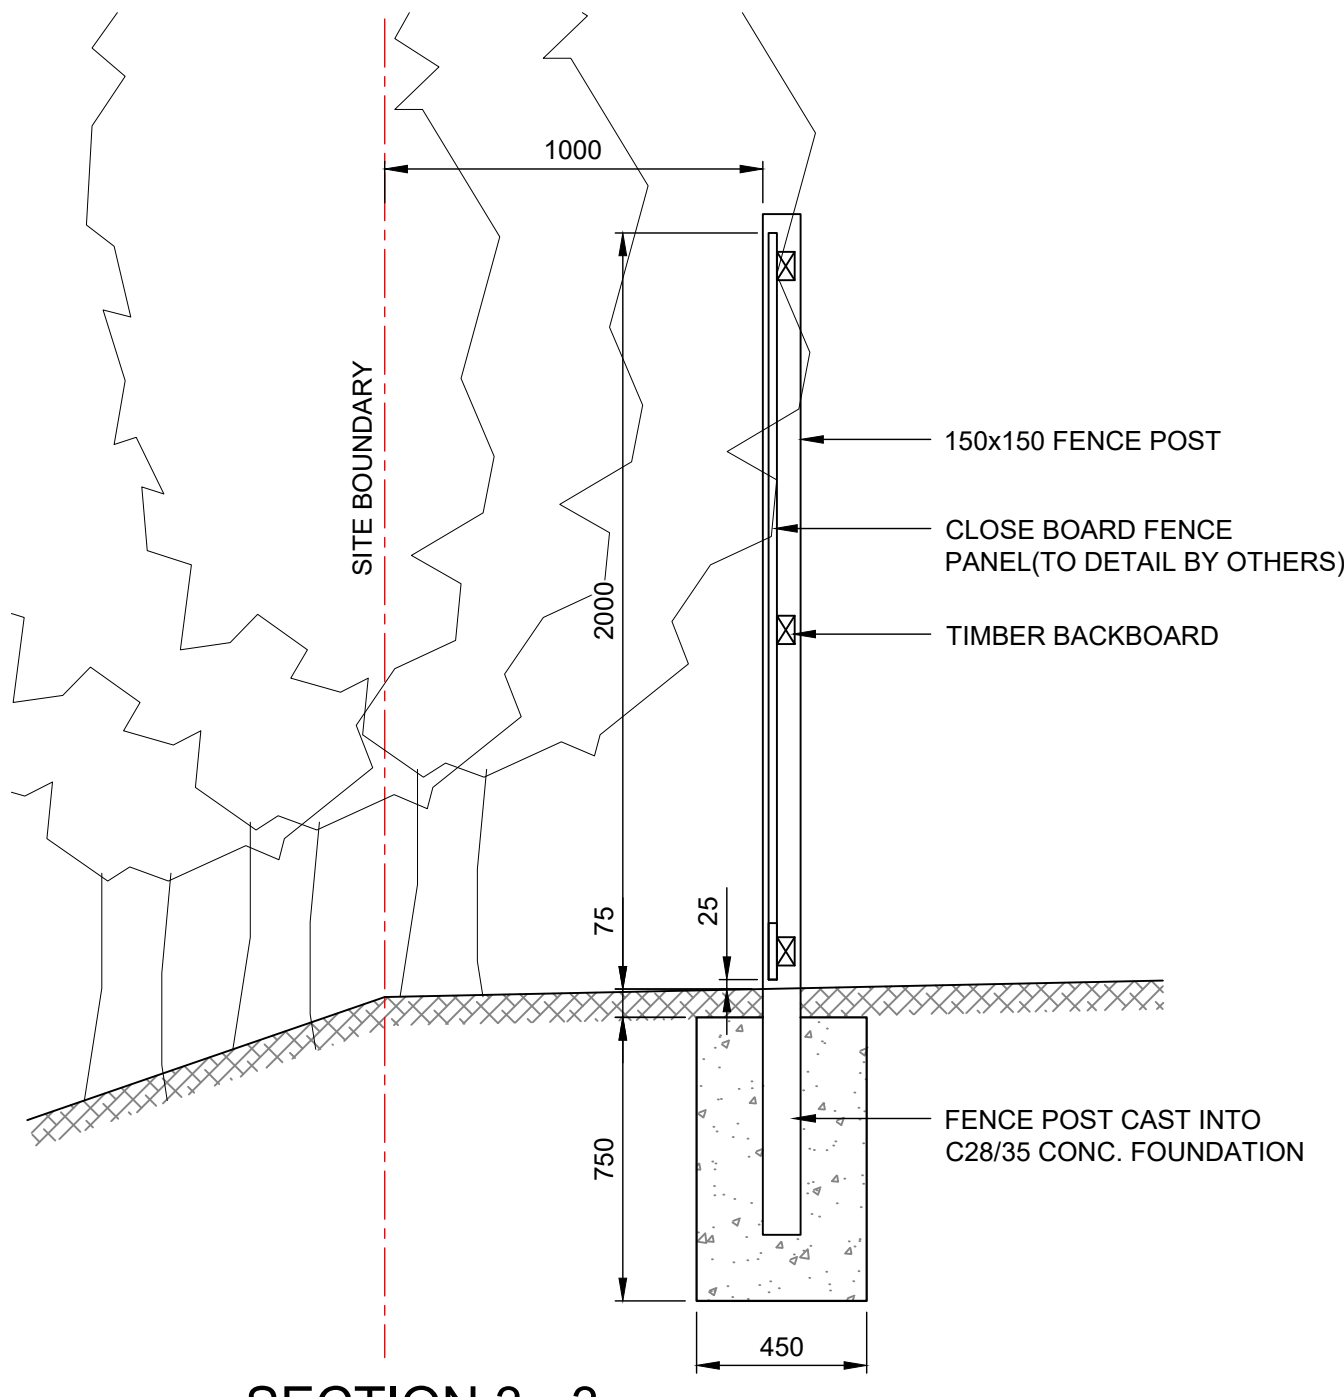


SECTION 3 - 3

Scale = 1:20

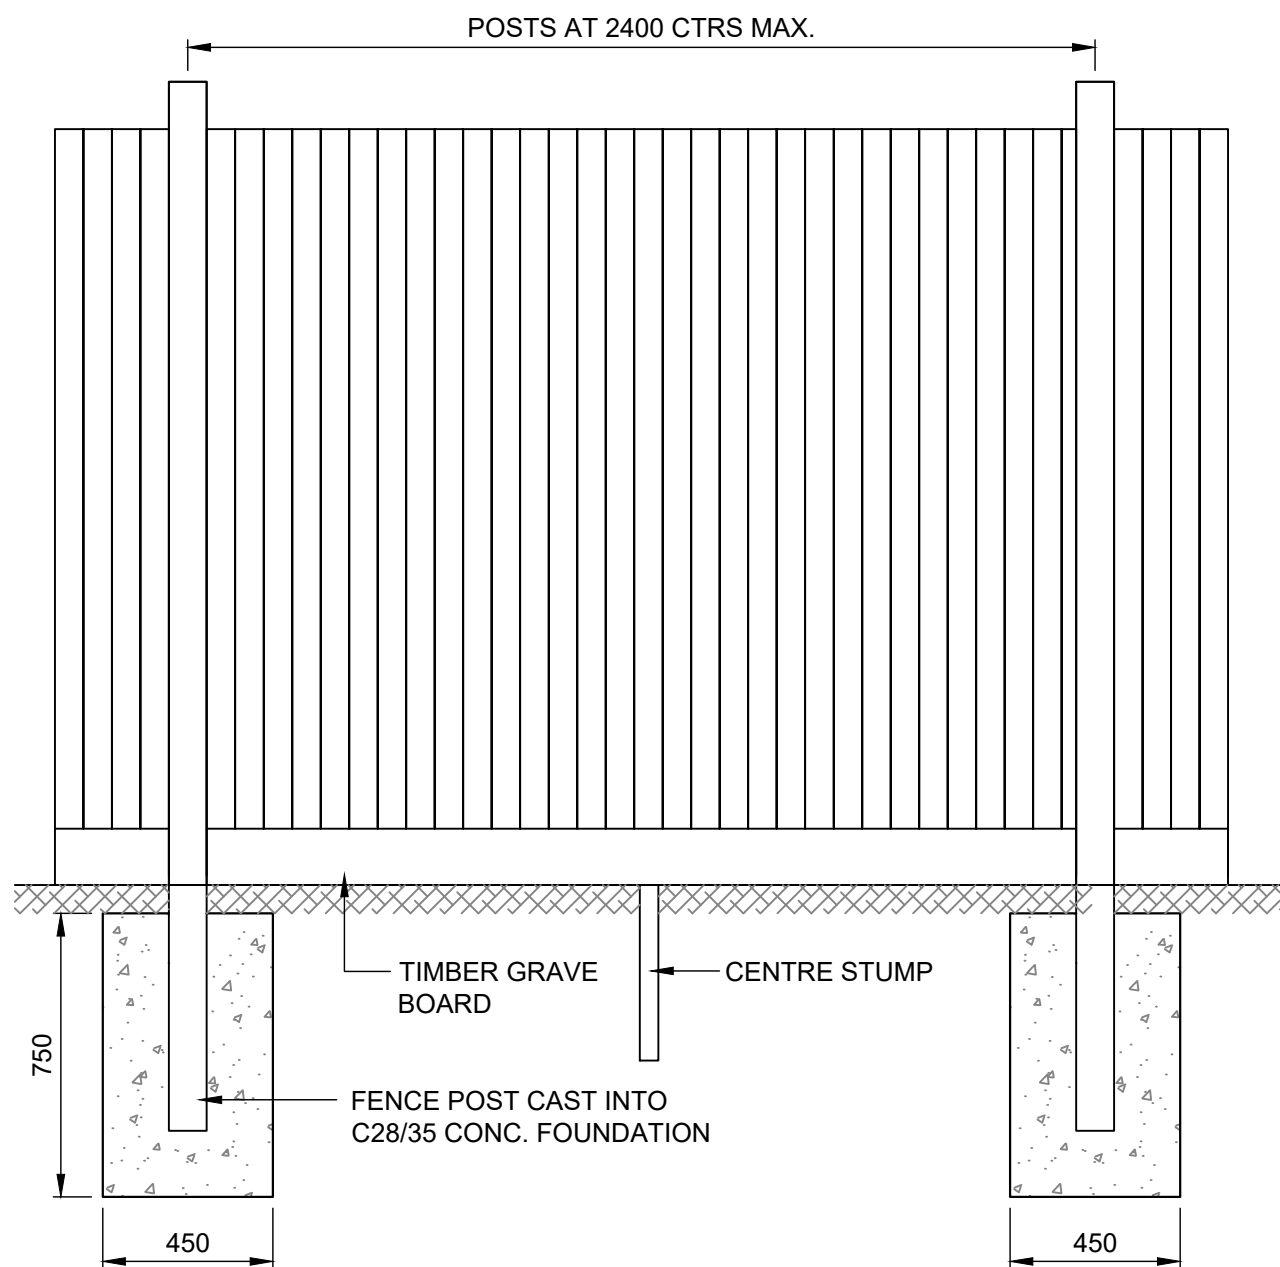

CLOSE BOARD FENCE: FRONT ELEVATION

Scale = 1:20

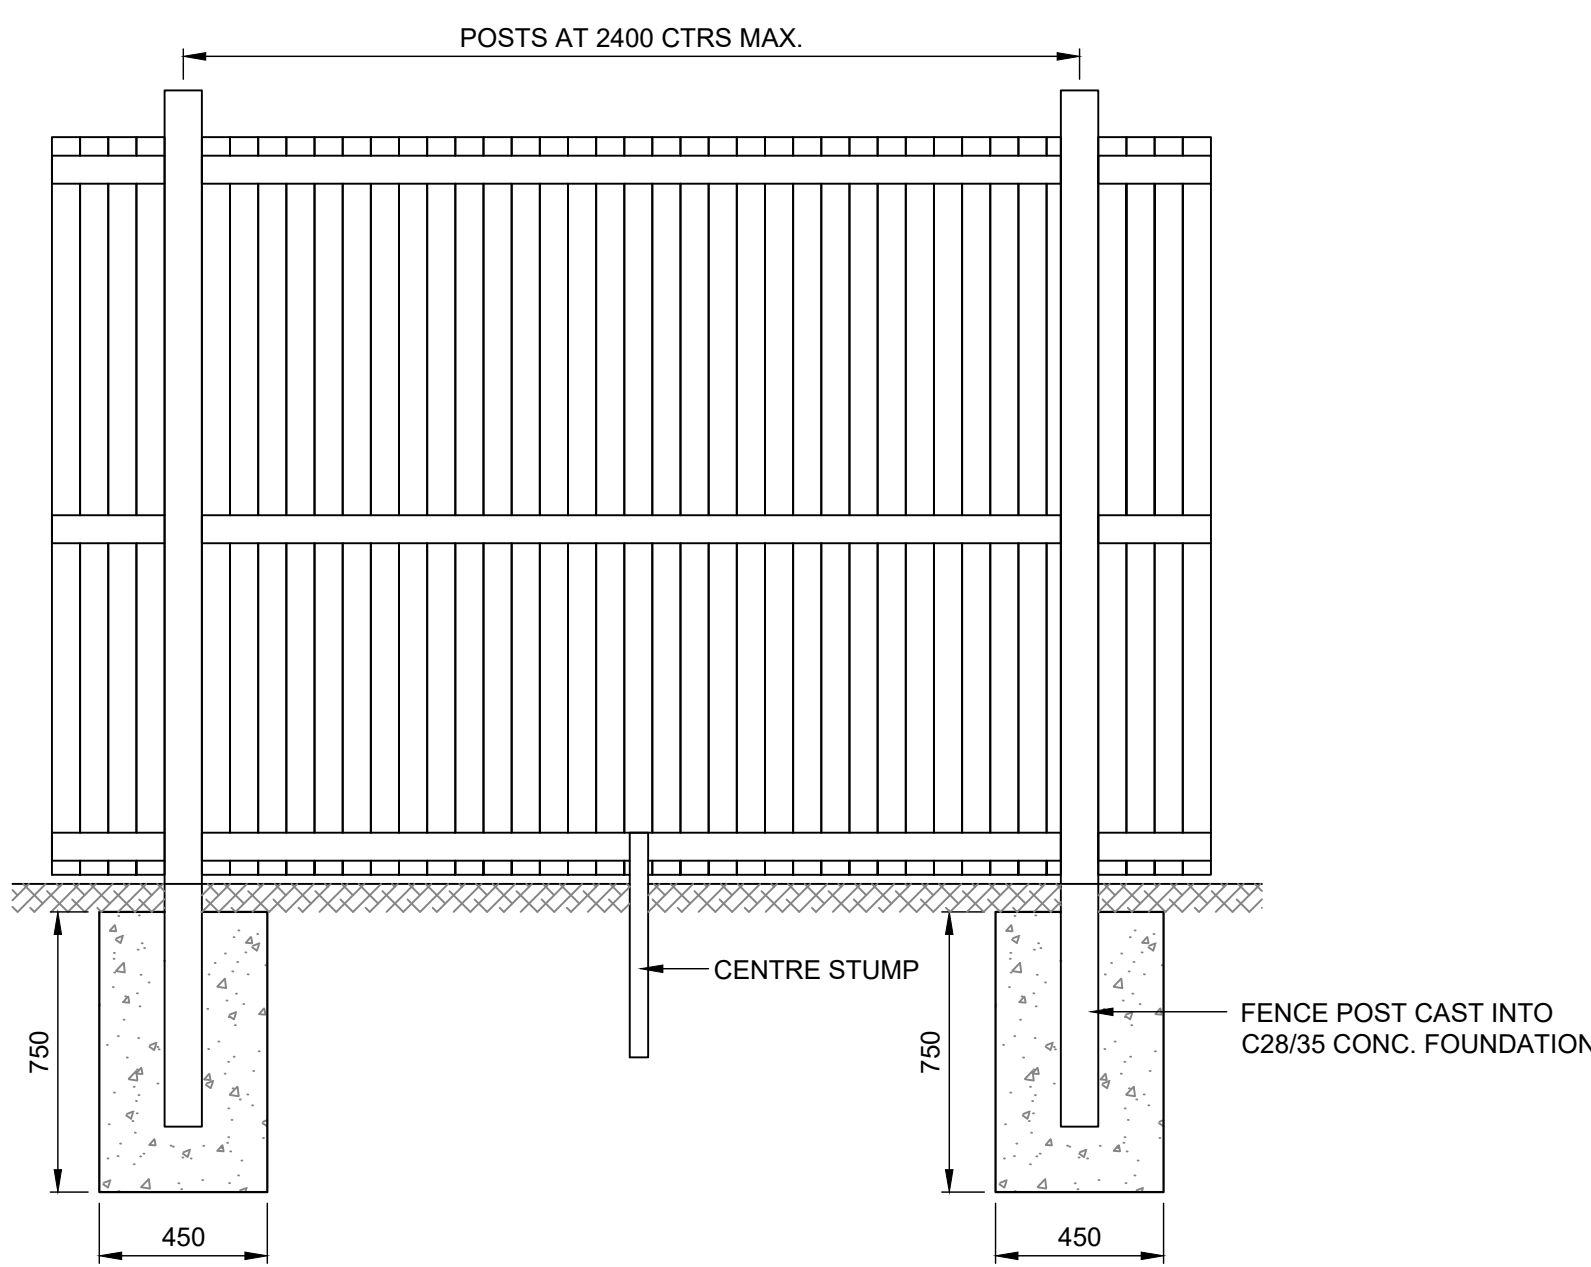

CLOSE BOARD FENCE: REAR ELEVATION

Scale = 1:20



PHOTO 1: TYPICAL CLOSE BOARDED FENCE

Scale = 1:5

GENERAL NOTES:

- THIS DRAWING IS TO BE READ IN CONJUNCTION WITH ALL OTHER RELEVANT ARCHITECTS, ENGINEERS AND SPECIALISTS DRAWINGS TOGETHER WITH THE APPROPRIATE SPECIFICATIONS.
- IT IS THE CONTRACTORS RESPONSIBILITY TO CHECK ALL DIMENSIONS ON SITE. DIMENSIONS MUST NOT BE SCALED FROM THIS DRAWING. ANY DISCREPANCIES TO BE BROUGHT TO THE IMMEDIATE ATTENTION OF THE ARCHITECT IN WRITING.
- ALL DIMENSIONS ARE IN MILLIMETRES UNLESS NOTED OTHERWISE.
- ALL LEVELS ARE IN METRES, UNLESS NOTED OTHERWISE

FOUNDATION NOTES:

- READ IN CONJUNCTION WITH THE ARCHITECTS AND SERVICES ENGINEERS DRAWINGS AND THE SPECIFICATION.
- ALL EXCAVATIONS SHALL BE CARRIED OUT IN A SAFE MANNER, COMPLYING WITH THE REQUIREMENTS OF THE HEALTH AND SAFETY REGULATIONS, BS 8000:PART 1 AND ANY LOCAL BY-LAWS.
- THE FORMATION OF ALL THE FOUNDATIONS IS TO BE INSPECTED BY THE STRUCTURAL ENGINEER PRIOR TO CONCRETING.
- MASS CONCRETE FOR BLINDING TO BE DESIGNATED MIX GEN 1
- ALL STRIP FOUNDATIONS TO BE CONCRETE GRADE C28/35.
- CONCRETE TO BE CHEMICAL CLASS DC-1.
- MINIMUM LAP TO SHEETS OF MESH TO BE 350mm.
- REFER TO ARCHITECTS DRAWINGS FOR FULL D.P.M. & INSULATION DETAILS.
- IT SHALL BE THE RESPONSIBILITY OF THE CONTRACTOR TO OBTAIN AND COORDINATE THE RELEVANT INFORMATION TO ENSURE THAT ALL NECESSARY HOLES, RESATES, DRIPS, TUCKS, EMBEDDED ITEMS AND FIXINGS ARE CAST INTO THE CONCRETE AT THE TIME OF POURING.
- ALL SPECIFIED PRODUCTS MAY BE REPLACED WITH SIMILAR PRODUCTS APPROVED BY THE STRUCTURAL ENGINEER. THE CONTRACTOR SHALL SUBMIT ALL DOCUMENTATION /CALCULATIONS TO DEMONSTRATE THE SUITABILITY OF ANY SUBSTITUTE PRODUCT.

P01	06.02.26	RP	PRELIMINARY ISSUE	XX
Rev	Date	By	Description	Appd

Revisions				
Status				

PRELIMINARY



Tier Consult Ltd.
Unit 5 Office Village
Sandpiper Court
Chester Business Park
Chester | CH4 9QZ
t: 01244 684900

www.tierconsult.co.uk

Email: info@tieruk.com

Client
TRITAX BIG BOX DEVELOPMENTS

Project
**MERSEY SIDE, CRONTON, TRITAX PARK
UNITS 3 & 4**

Title
**2.0m HIGH PERIMETER FENCE
AT NORTHERN BOUNDARY**

Scale AS SHOWN AT A1	Drawn R.P.	Checked X.X.	Date XX
-------------------------	---------------	-----------------	------------

Tier Project Number T_25_3000	Drawing No.: Project No[Originator][Volume][Level][Type][Role]Number	Revision
----------------------------------	---	----------

2567-TCG-XX-XX-DR-S-1102	P1
--------------------------	----