


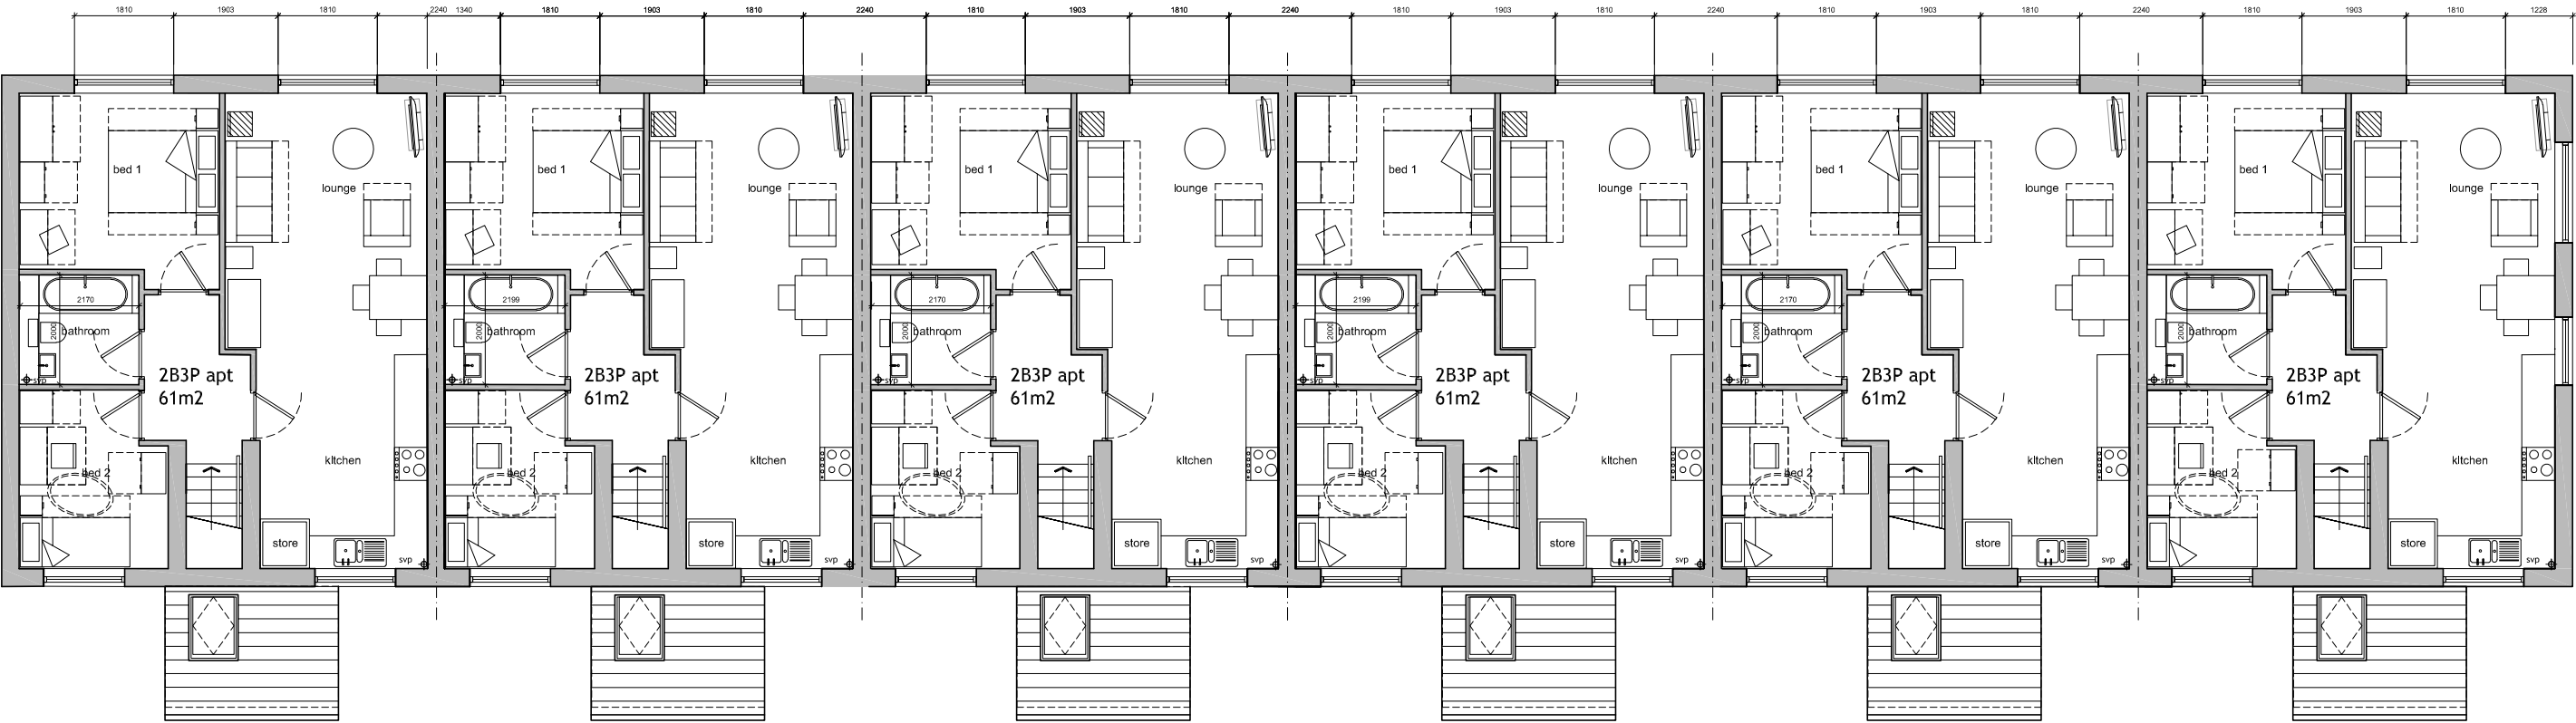

first floor plan

Scale Bar
0m 2m 4m

A3

Level 2
architects

Project Lyneham, Whiston		
Title Cottage Flats Floor Plans		
Scale 1:125	Drawing 418-1-PLN-009	Rev B
PLANNING APPLICATION		