





roof plan

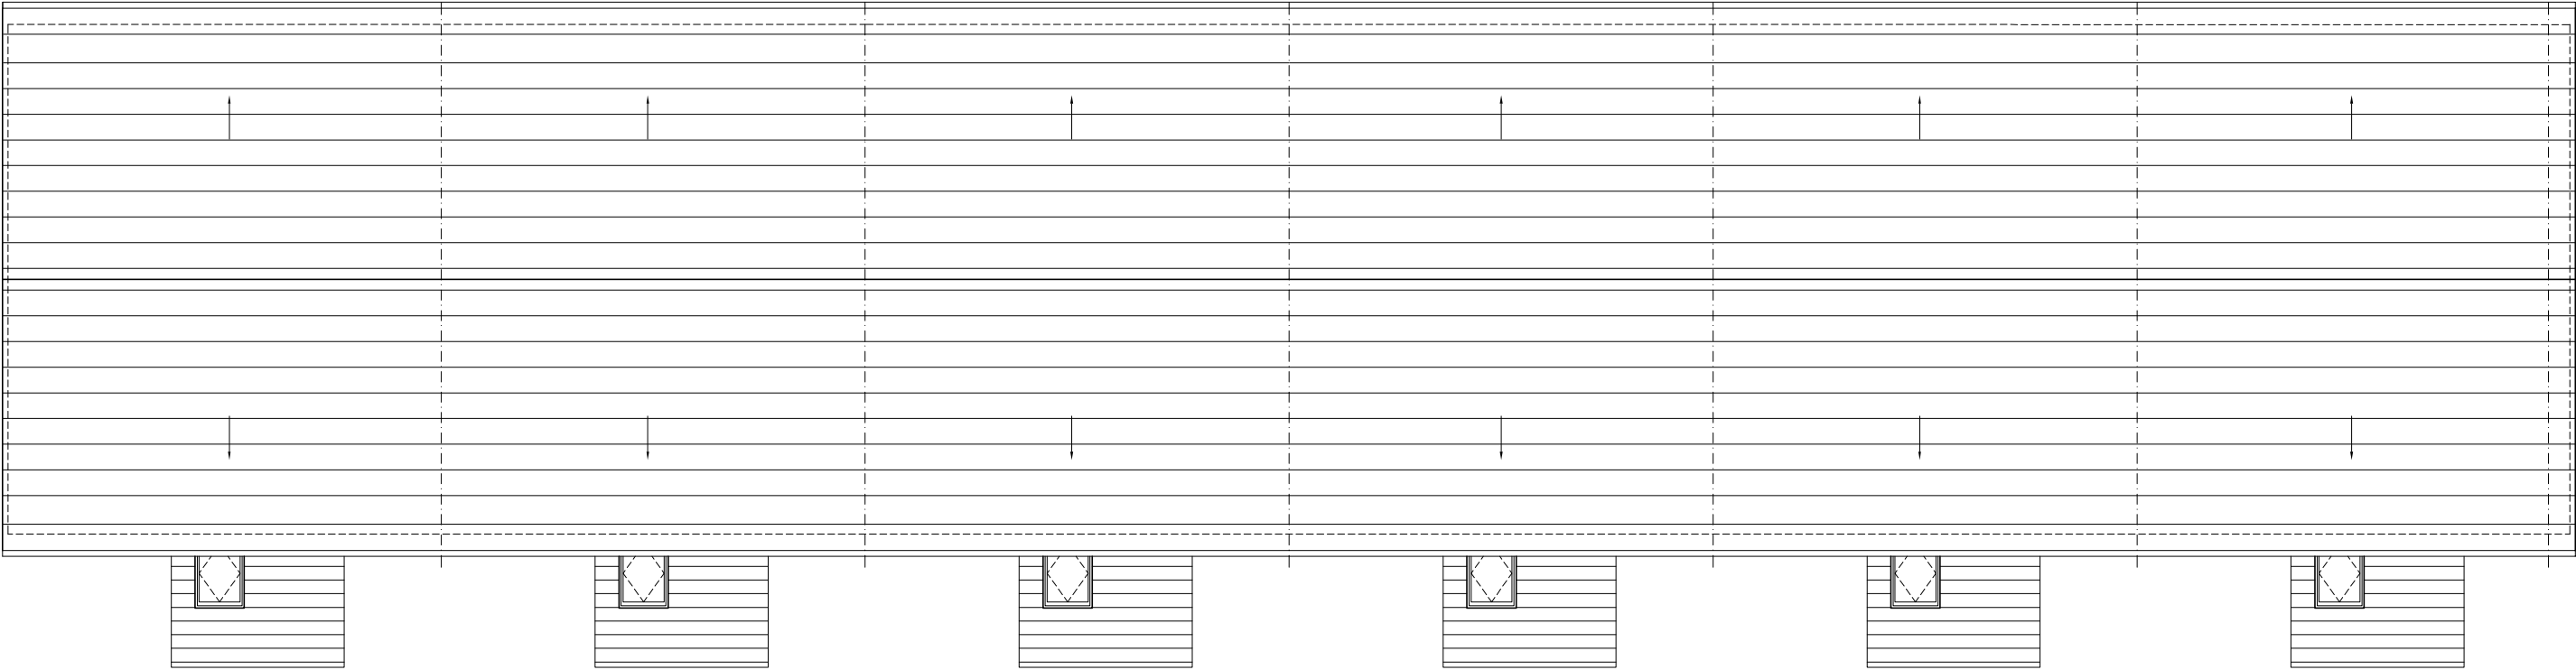

A3

 

Project Lyneham, Whiston		
Title Cottage Flats Floor Plans		
Scale 1:125	Drawing 418-1-PLN-010	Rev B
PLANNING APPLICATION		