

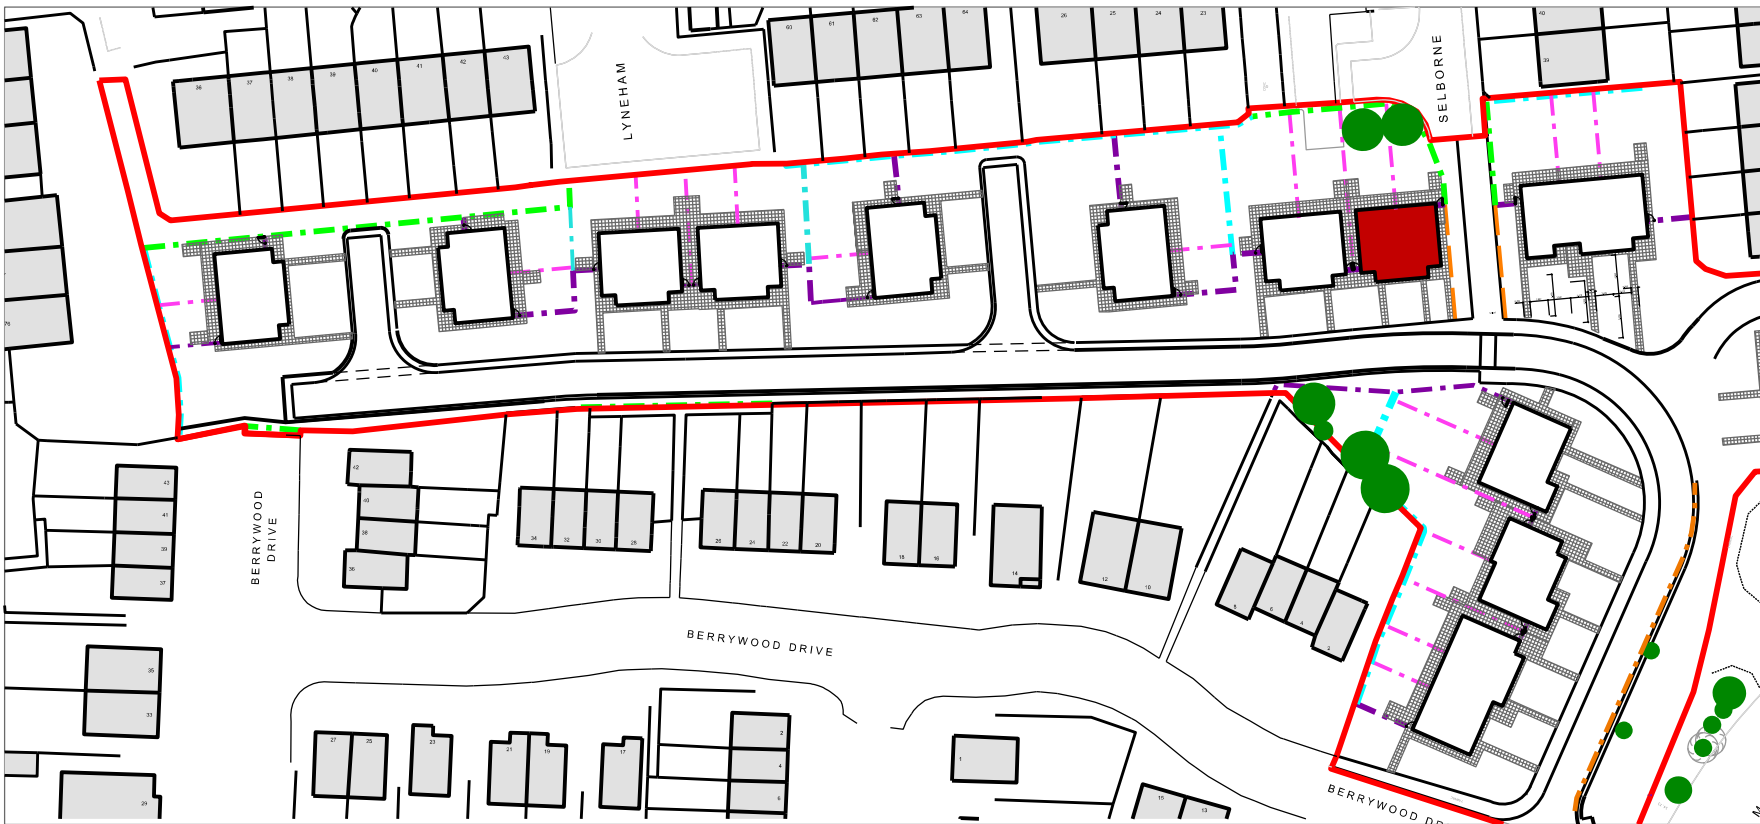



BLOCK 16 - 2B4P HOUSES

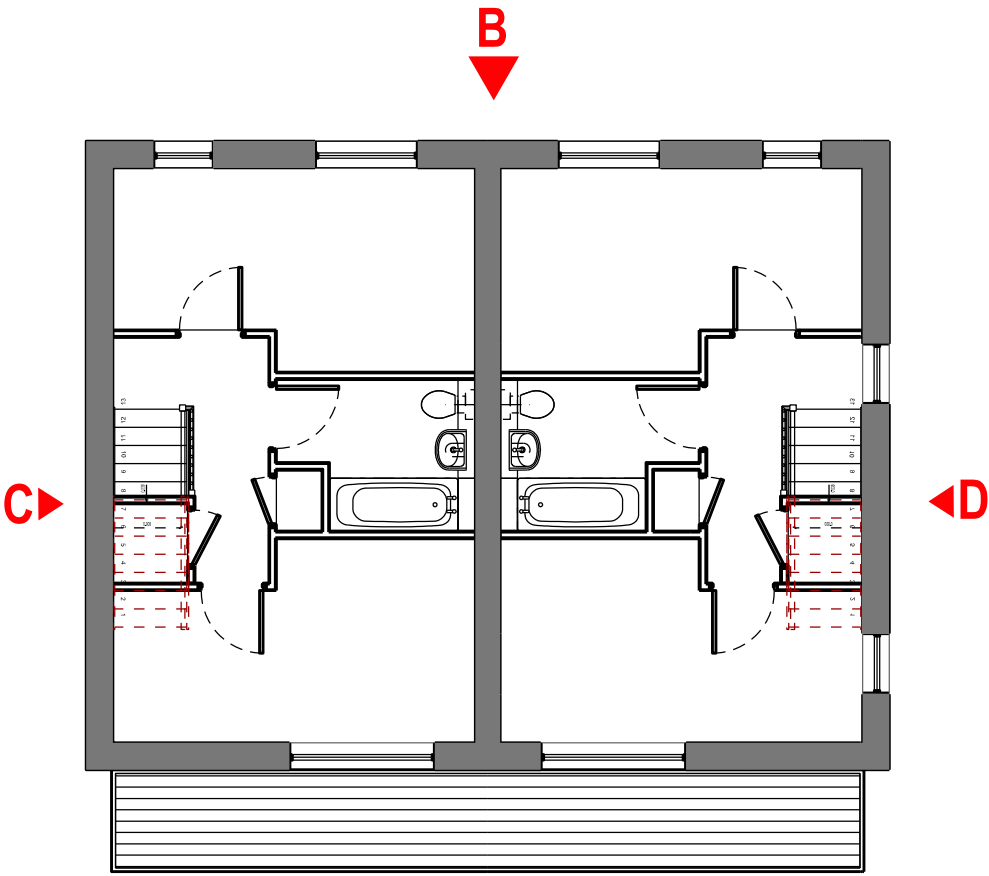

Proposed Site Plan @ 1:1000

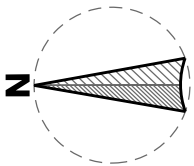

First Floor Plan

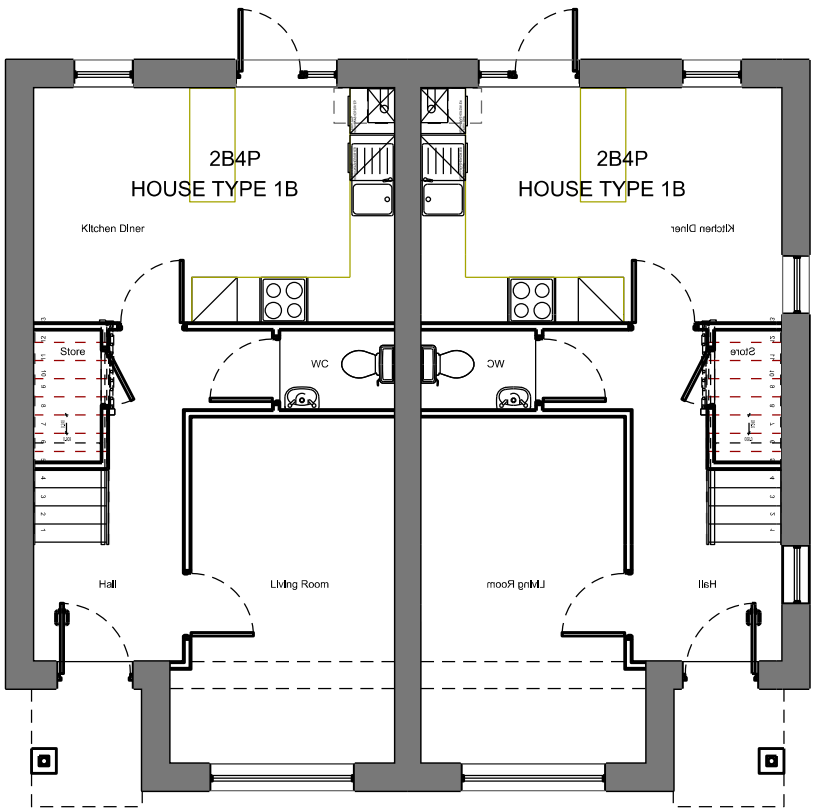


Ground Floor Plan




West Elevation (A)



East Elevation (B)

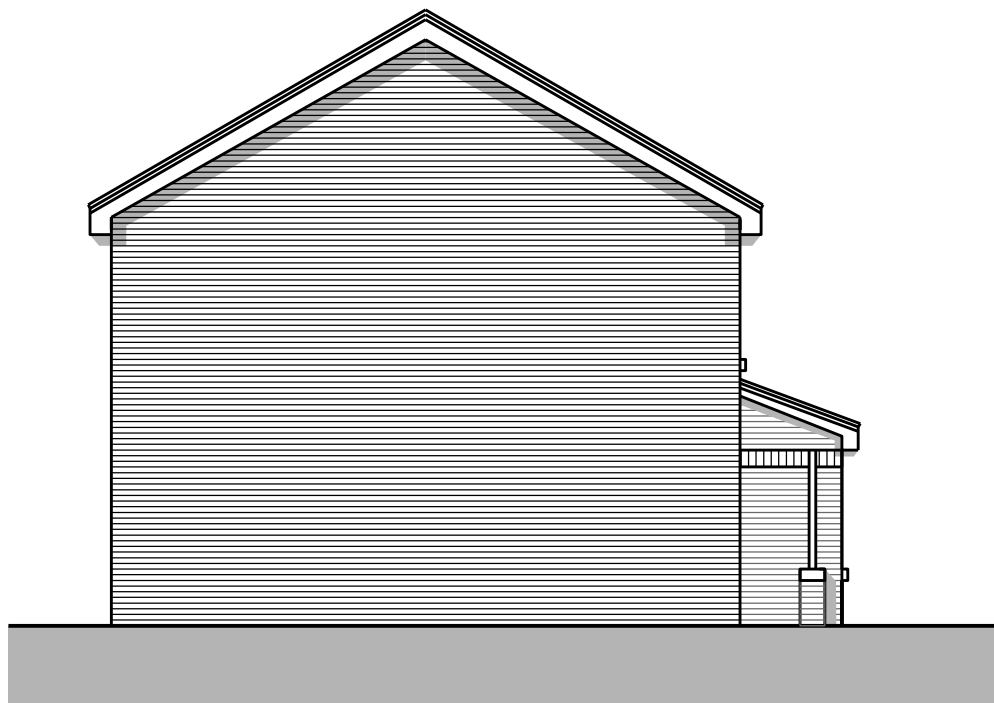

North Elevation (C)

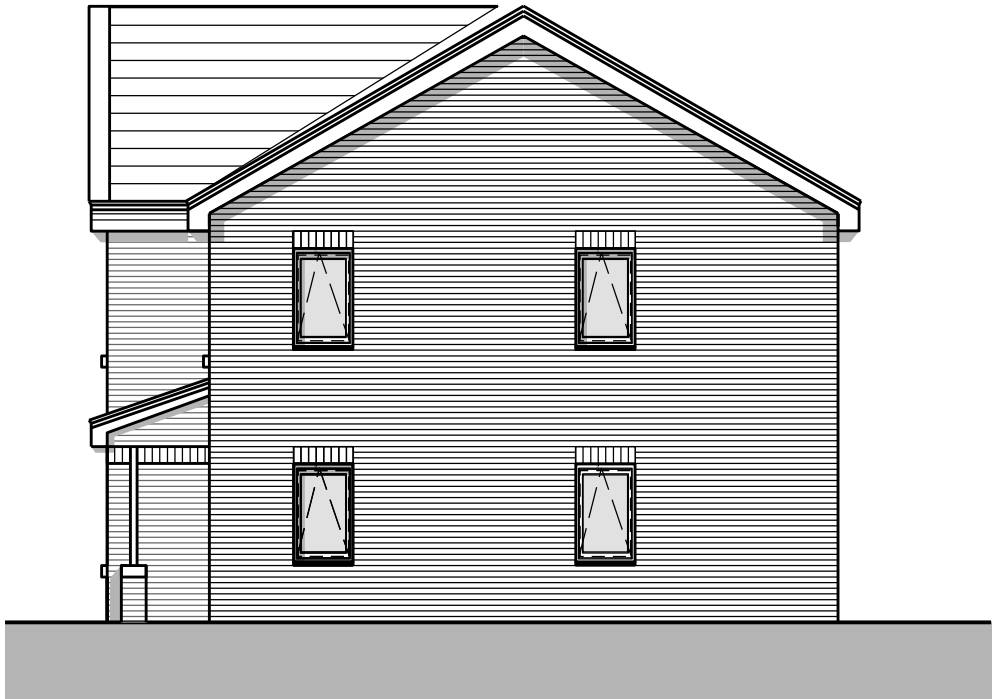

South Elevation (D)

PLOT 11: 2B4P HOUSE TYPE 1B (77m2)
PLOT 12: 2B4P HOUSE TYPE 1B (77m2)

DESIGNATION	DETAILS OF REVISION	DATE	INITIALS
E	East elevation amended to suit Contractor's Proposals	Mar 23	JM
D	Additional gable window to Plot 36 provided to lounge and front bedroom to suit planning officer	25.01.17	JM
C	Gable window widened and additional window provided to landing to suit planning officer	23.01.17	JM
B	Amended Unit Types and Block Numbering	Jan 17	AB
A	Removal of Windows on Gable	19.09.16	AB

PROJECT	TITLE	SIZE	STATUS
Lickers Lane Phase 2	Block 16	A2	PLANNING
Berrywood Drive	Plans & Elevations		
JOHN MCCALL ARCHITECTS LTD	PROJECT No	DRAWING No	
No .1 Arts Village, Henry Street, Liverpool L1 5BS Tel: 0151 707 1818 Fax: 707 1819	1811	L22E	
Old Coop Building, Church Street, Hayfield, SK22 2JE e-mail: admin@johnmccall.co.uk	DRAWN by	CHECKED	
	JM	AB	
	DATE	SCALE (1:100)	
	MAR 22	1:50	