

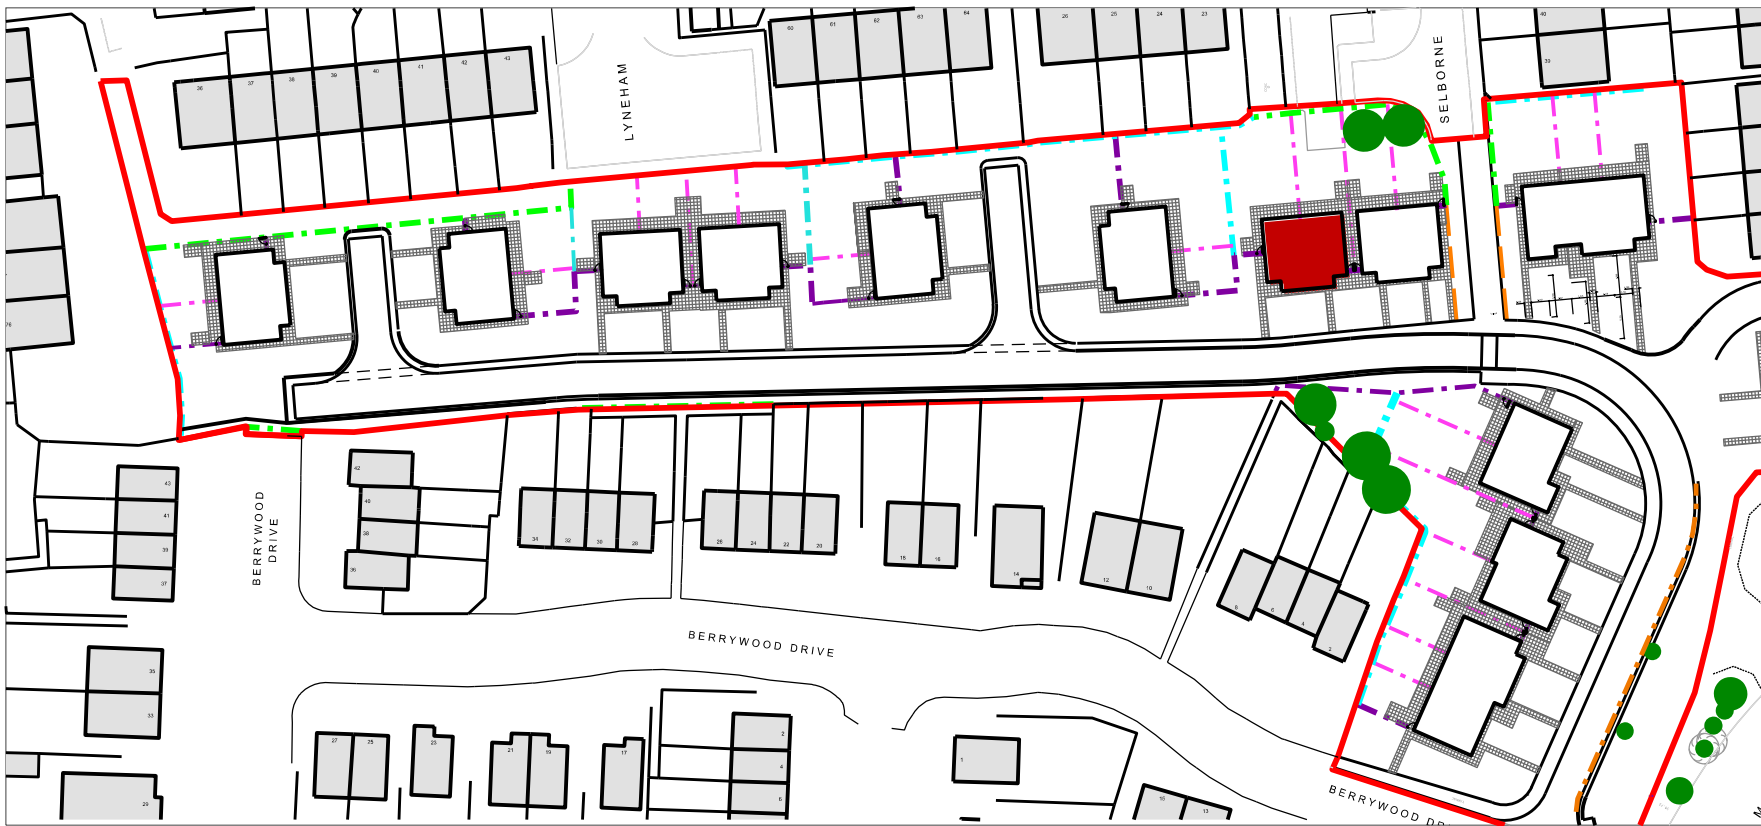



BLOCK 17 - 3B5P HOUSES

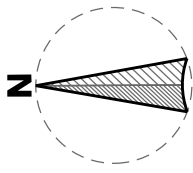

Proposed Site Plan @ 1:1000

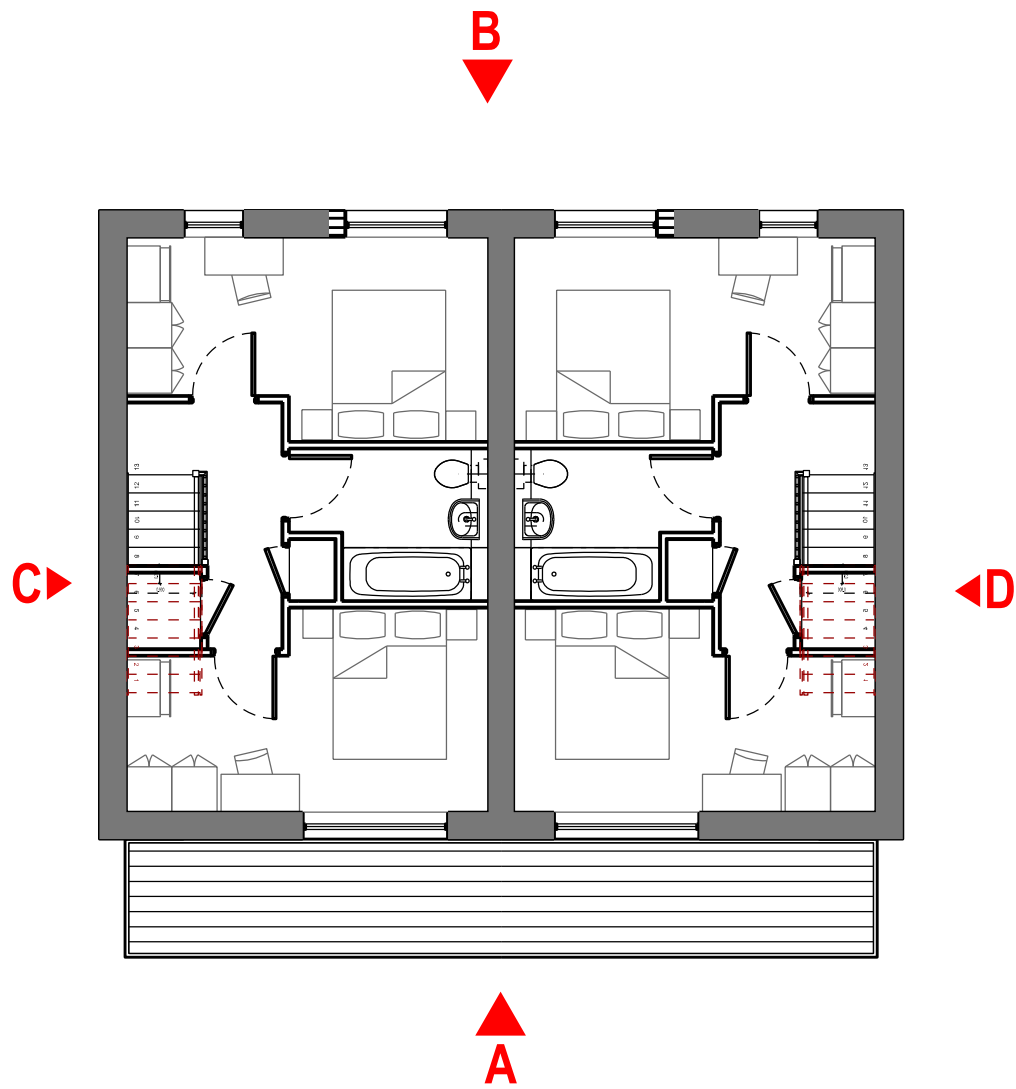


First Floor Plan

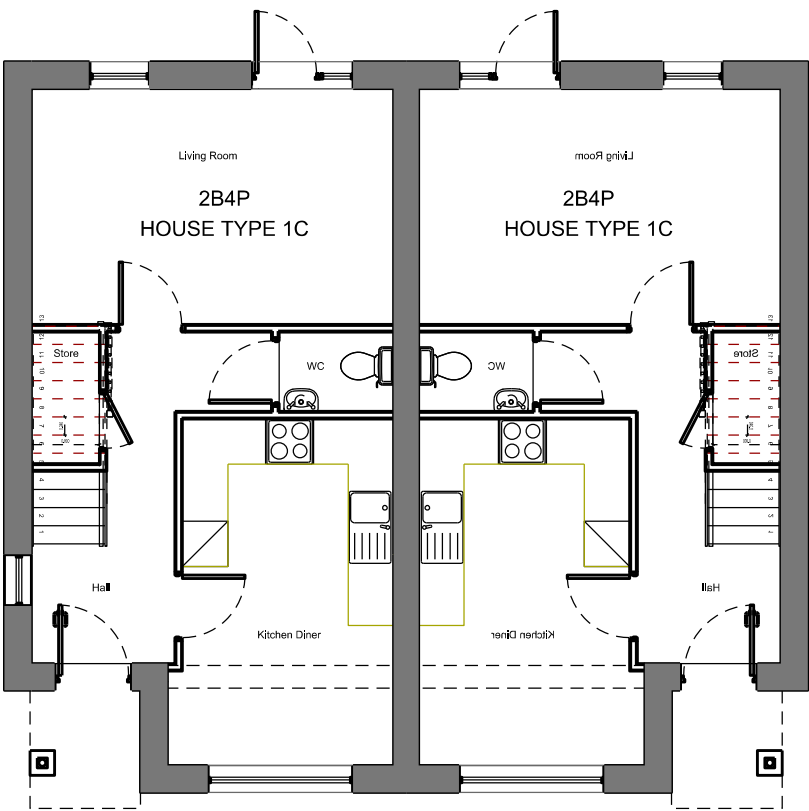


Ground Floor Plan




West Elevation (A)

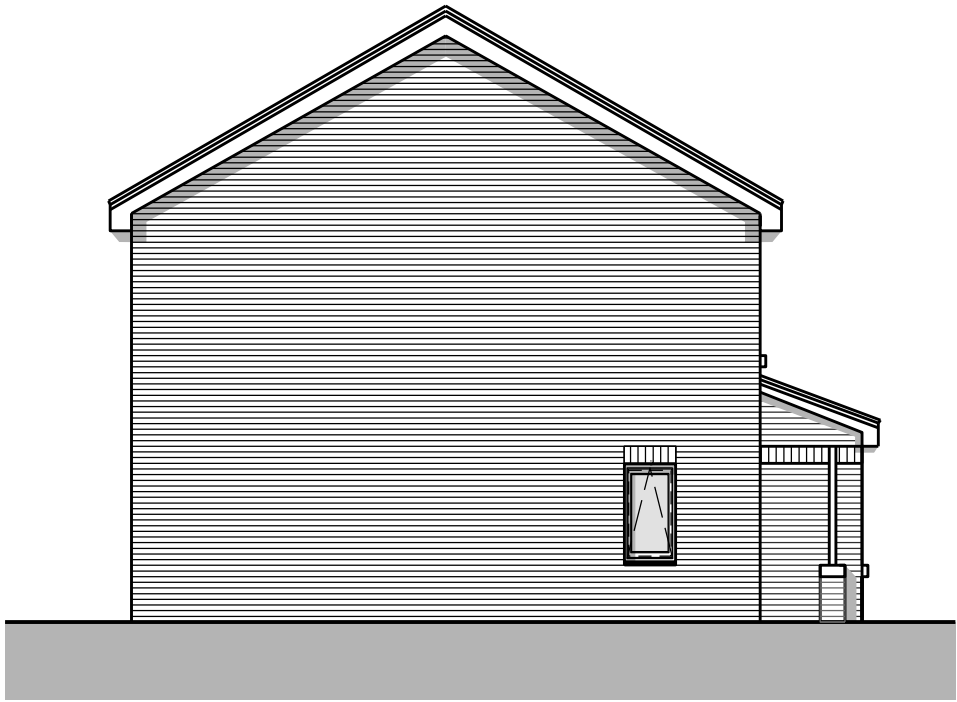

North Elevation (C)

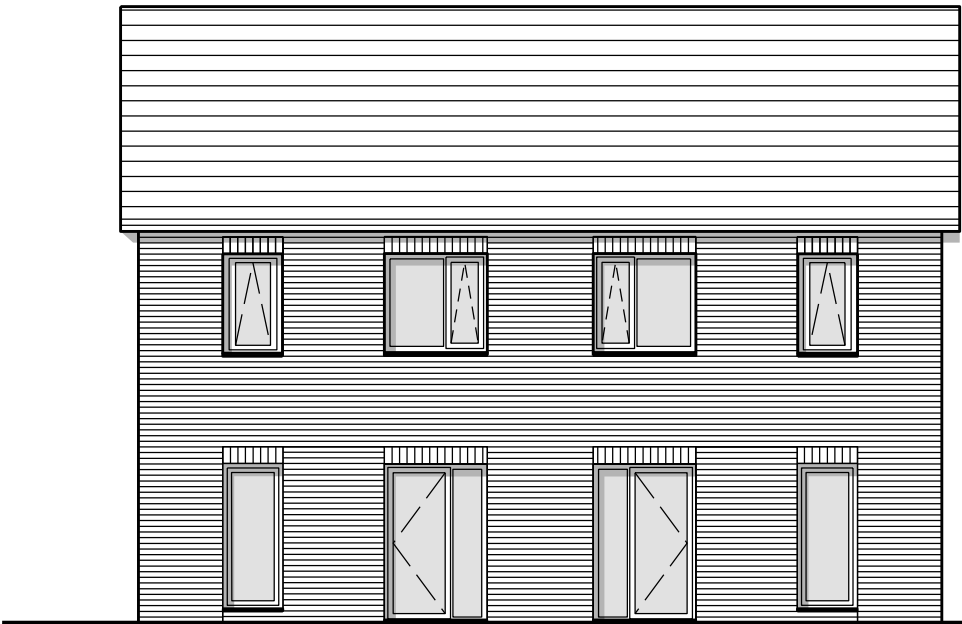

East Elevation (B)

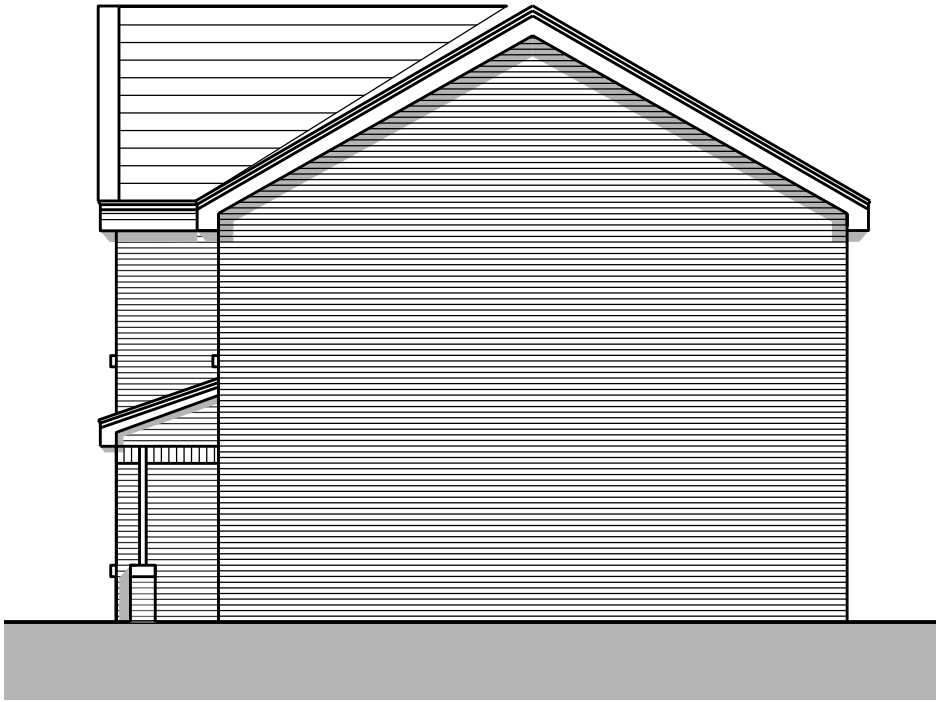

South Elevation (D)

PLOT 13: 3B5P HOUSE TYPE 1C (86m2)
PLOT 14: 3B5P HOUSE TYPE 1C (86m2)

C	East elevation amended to suit Contractor's Proposals	Mar 23	JM
B	Amended unit type and block numbering	Jan 17	AB
A	Removal of gable window	19.09.16	AB
DESIGNATION	DETAILS OF REVISION	DATE	INITIALS

PROJECT	TITLE	SIZE	STATUS
Lickers Lane Phase 2 Berrywood Drive	Block 17 Plans & Elevations	A2	PLANNING
PROJECT No 1326	DRAWING No L23C	DRAWN by JM	CHECKED AB
DATE MAR 22	SCALE (1:50)		