

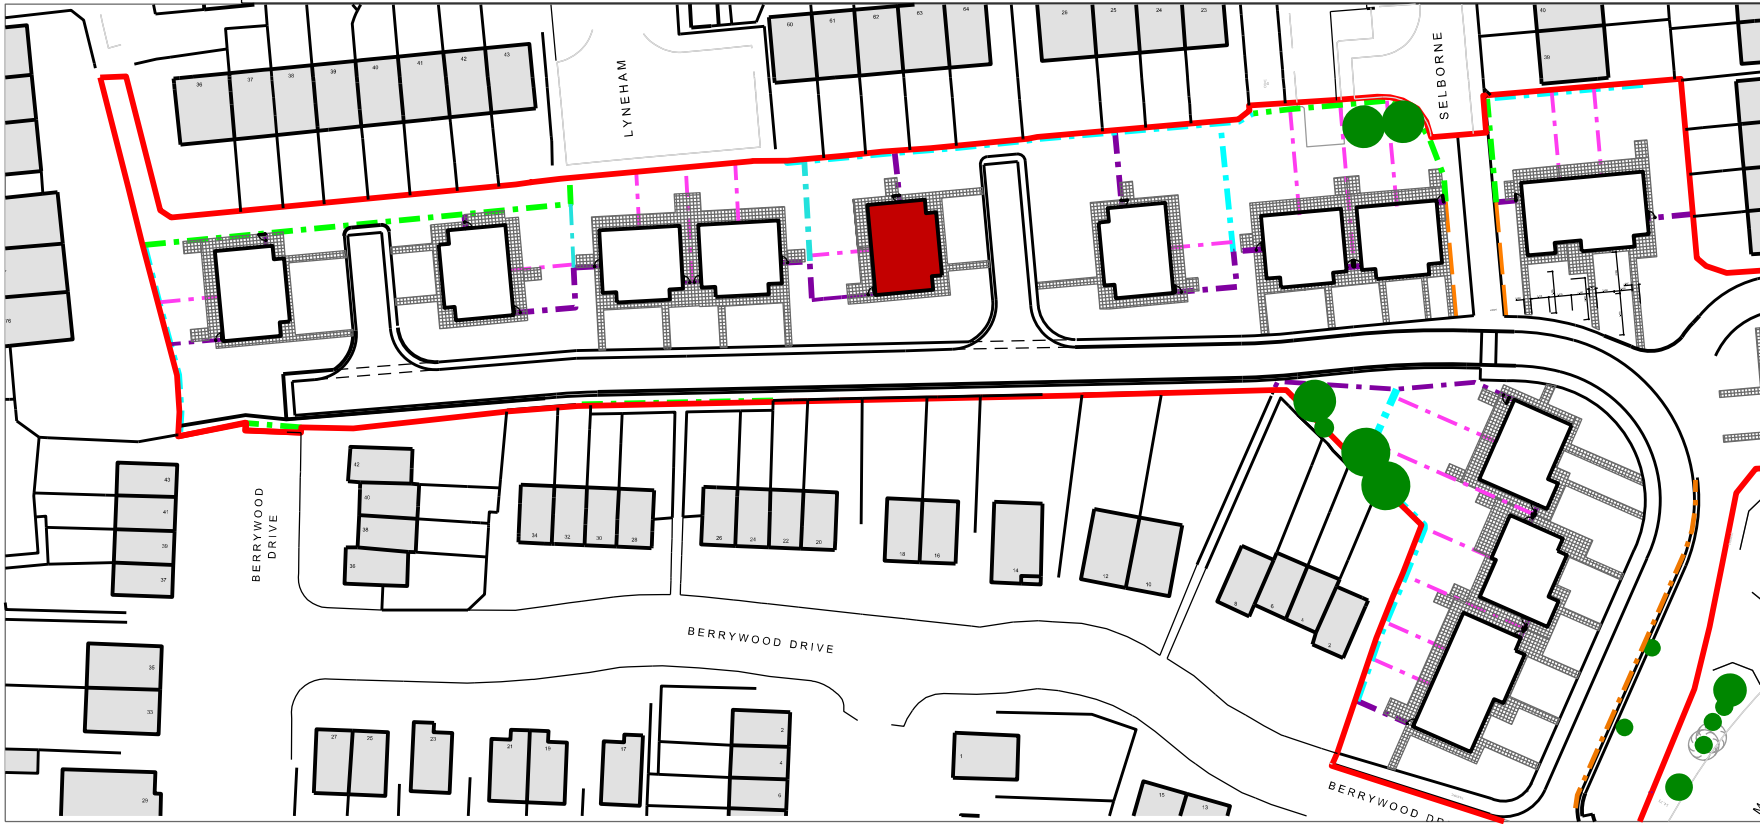


BLOCK 19 - 3B5P HOUSES

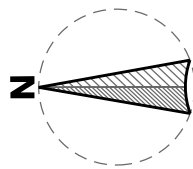


Proposed Site Plan @ 1:1000

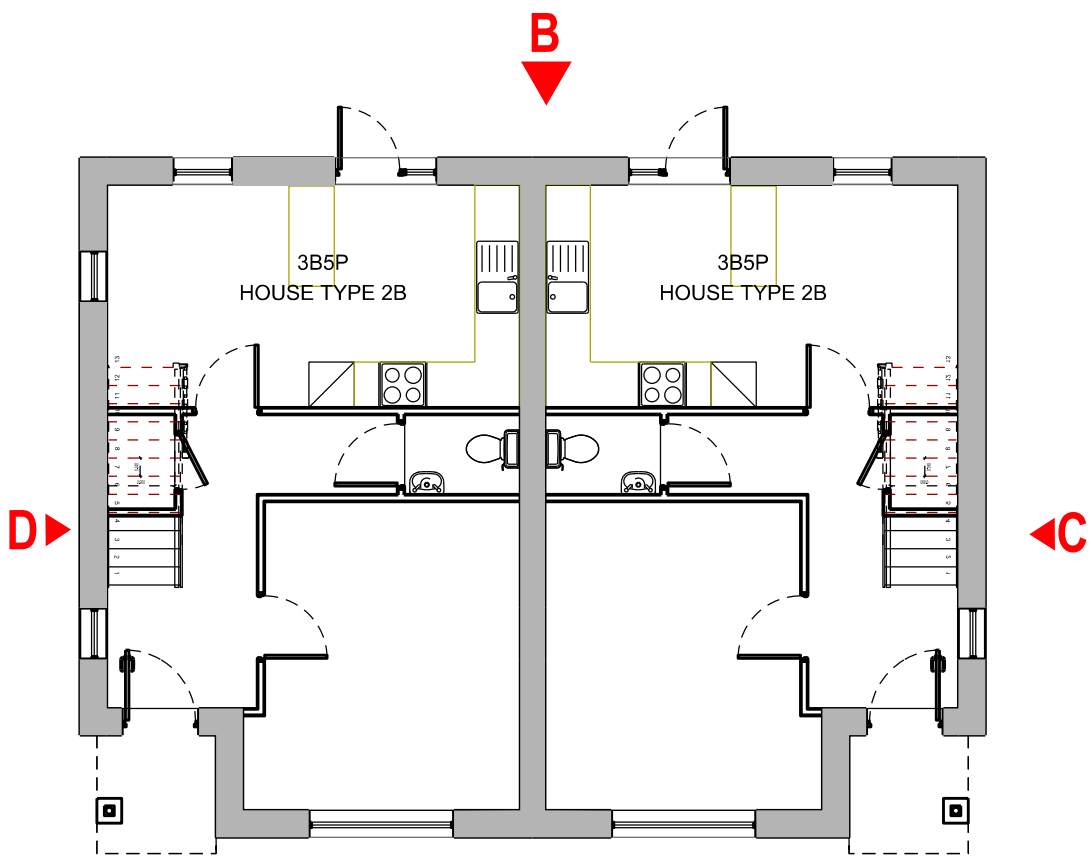

First Floor Plan



South Elevation (A)

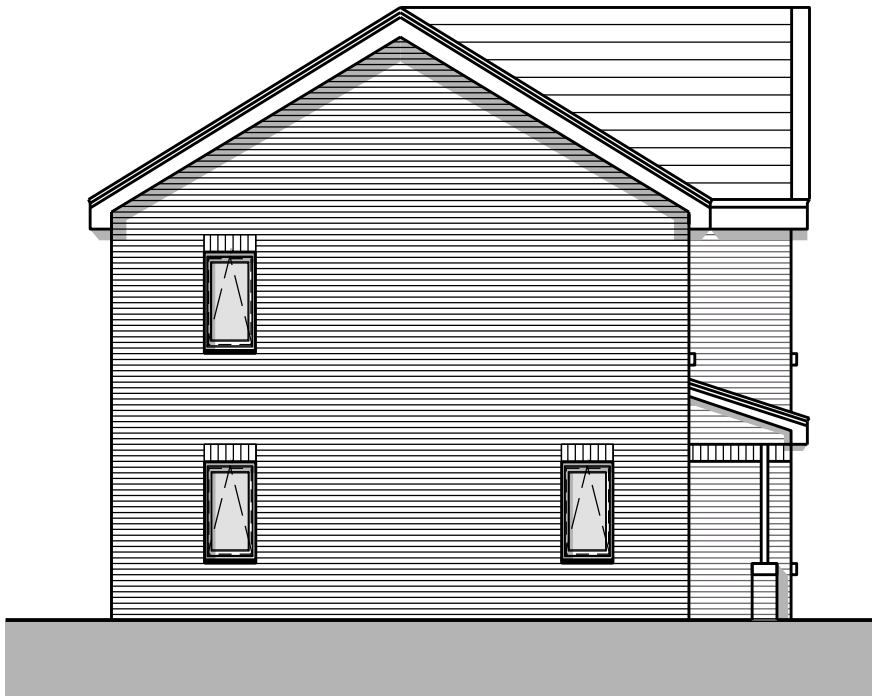


West Elevation (D)



North Elevation (B)



East Elevation (C)

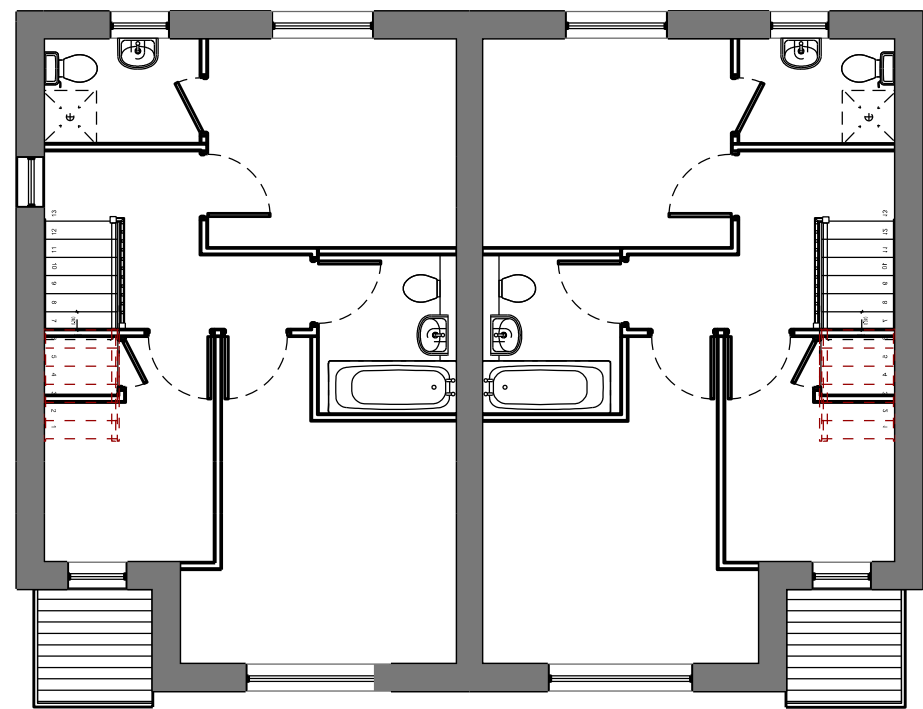

Ground Floor Plan

PLOT 17: 3B5P HOUSE TYPE 2B (86m2)
PLOT 18: 3B5P HOUSE TYPE 2B (86m2)

B	North & South elevation windows amended to suit Contractor's Proposals	Mar 23	JM
A	Amended plot numbering and additional window to gable	Jan 17	JM
DESIGNATION	DETAILS OF REVISION	DATE	INITIALS

☐ PROJECT		☐ TITLE		SIZE A2	STATUS	
Lickers Lane Phase 2		Block 19			PLANNING	
Berrywood Drive		Plans & Elevations			PROJECT No 1811	DRAWING No L25B
☐ JOHN MCCALL ARCHITECTS LTD					DRAWN by JM	CHECKED AB
☐ No. 1 Arts Village, Henry Street, Liverpool L1 5BS Tel: 0151 707 1818 Fax: 707 1819					DATE MAR 22	SCALE (1:n) 1:50
☐ Old Coop Building, Church Street, Hayfield, SK22 2JE e-mail: admin@johnmccall.co.uk						