

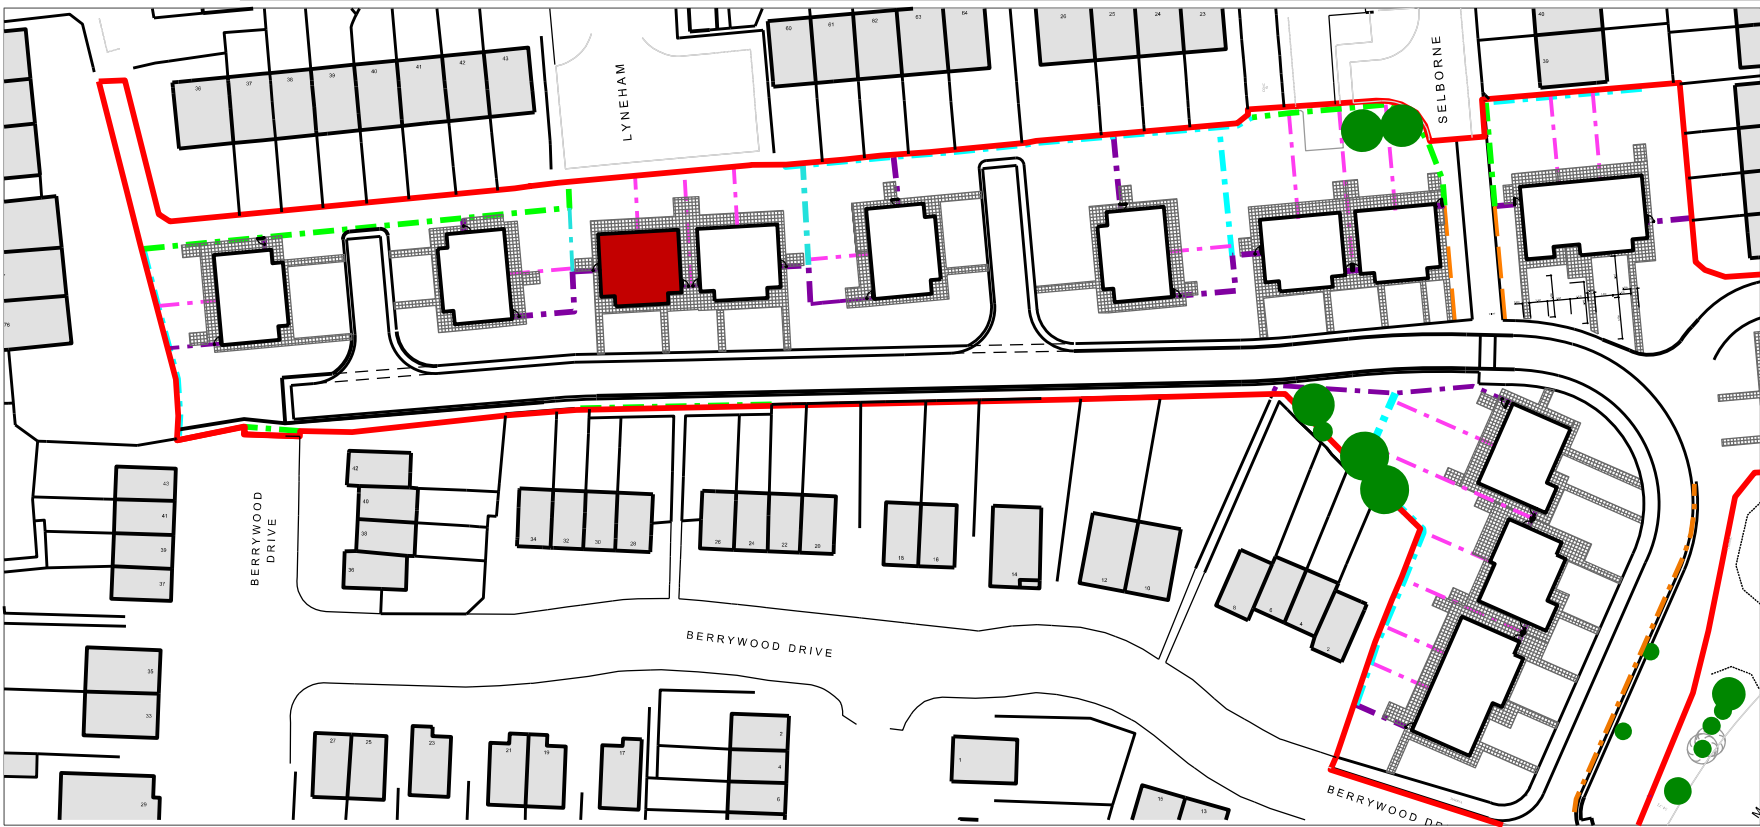



BLOCK 21 - 2B4P HOUSES

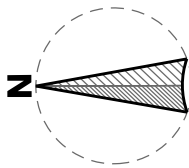

Proposed Site Plan @ 1:1000

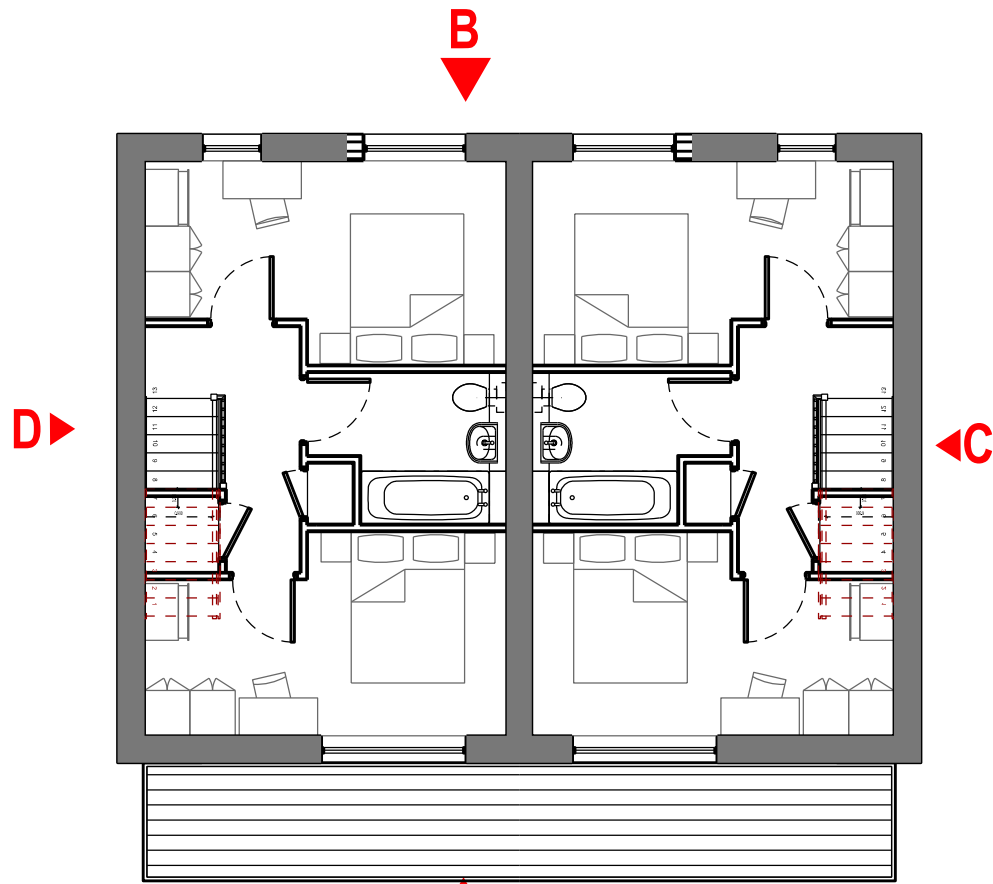

First Floor Plan

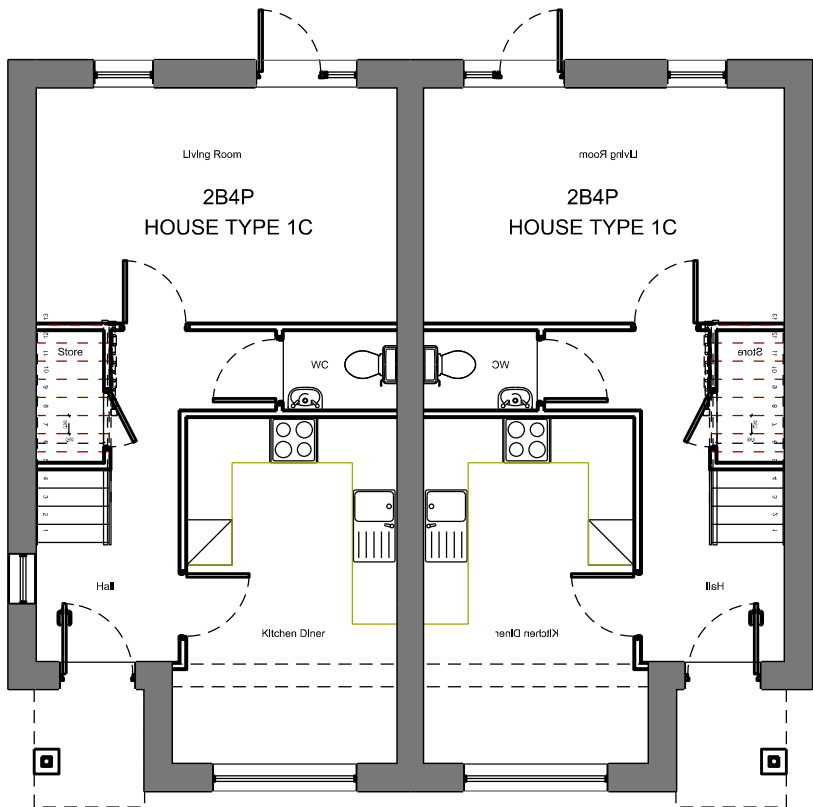


Ground Floor Plan




West Elevation (A)



East Elevation (B)

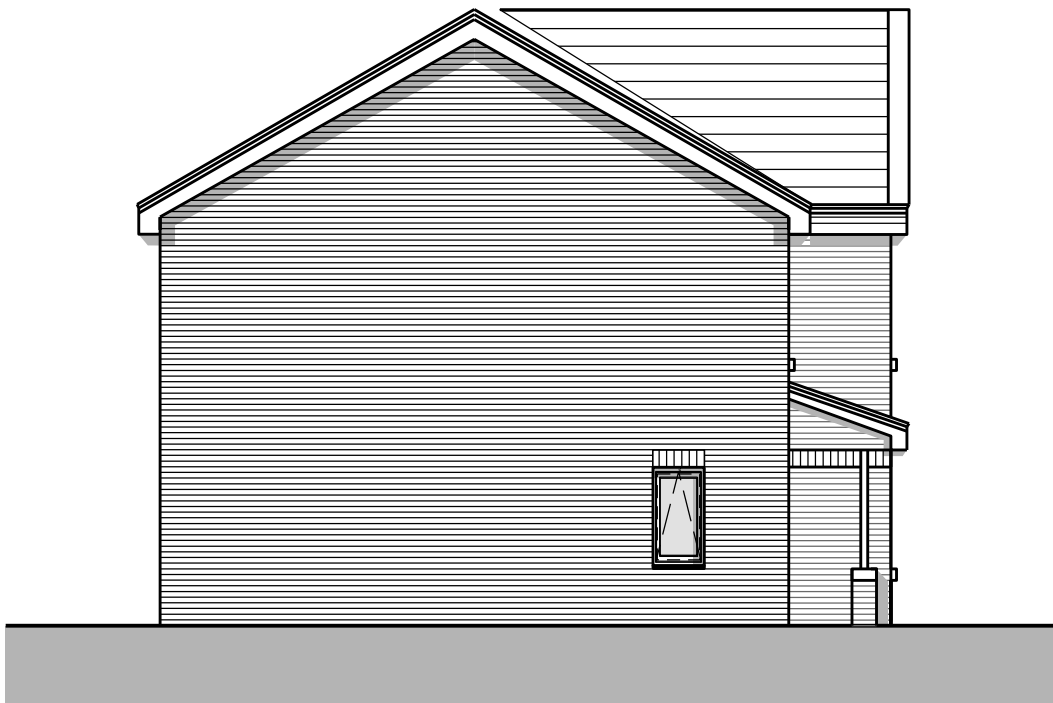

North Elevation (D)

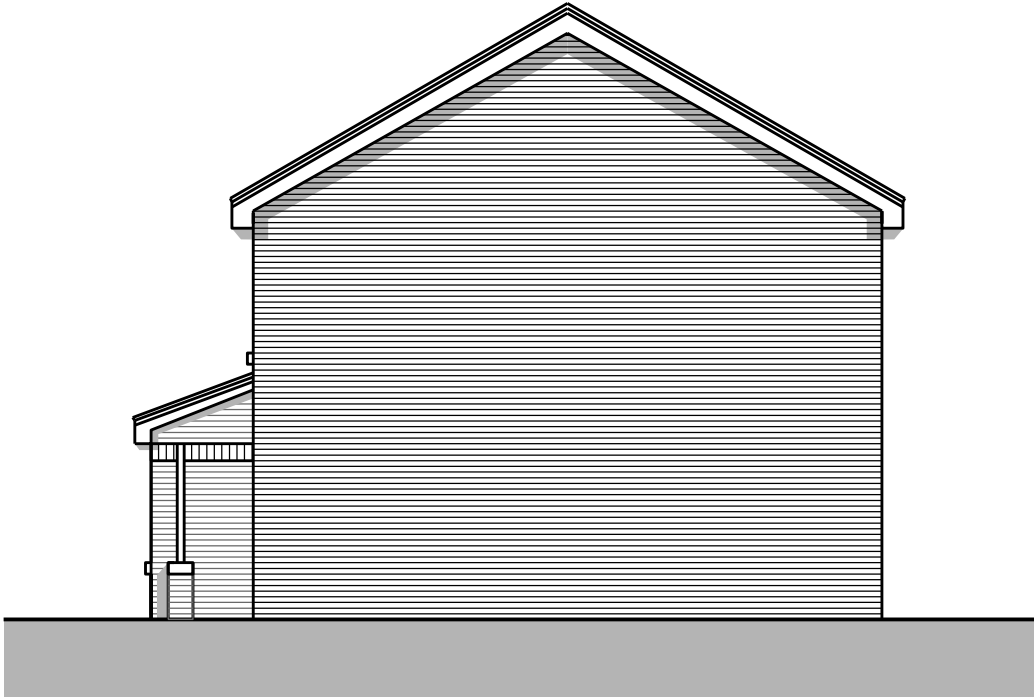

South Elevation (C)

PLOT 21: 2B4P HOUSE TYPE 1C (77m2)
PLOT 22: 2B4P HOUSE TYPE 1C (77m2)

B	East elevation amended to suit Contractor's Proposals	Mar 23	JM
A	Amended plot numbering	24.03.22	JM
DESIGNATION	DETAILS OF REVISION	DATE	INITIALS

PROJECT

Lickers Lane Phase 2
berrywood Drive

TITLE

Block 21
Plans & elevations

SIZE

A2

STATUS

PLANNING

PROJECT No

1811

DRAWING No

L27B

DRAWN by

JM

CHECKED

AB

DATE

MAR 22

SCALE (1:100)

1:50

JOHN MCCALL ARCHITECTS LTD

No .1 Arts Village, Henry Street, Liverpool L1 5BS Tel: 0151 707 1818 Fax: 707 1819

Old Coop Building, Church Street, Hayfield, SK22 2JE e-mail: admin@johnmccall.co.uk