

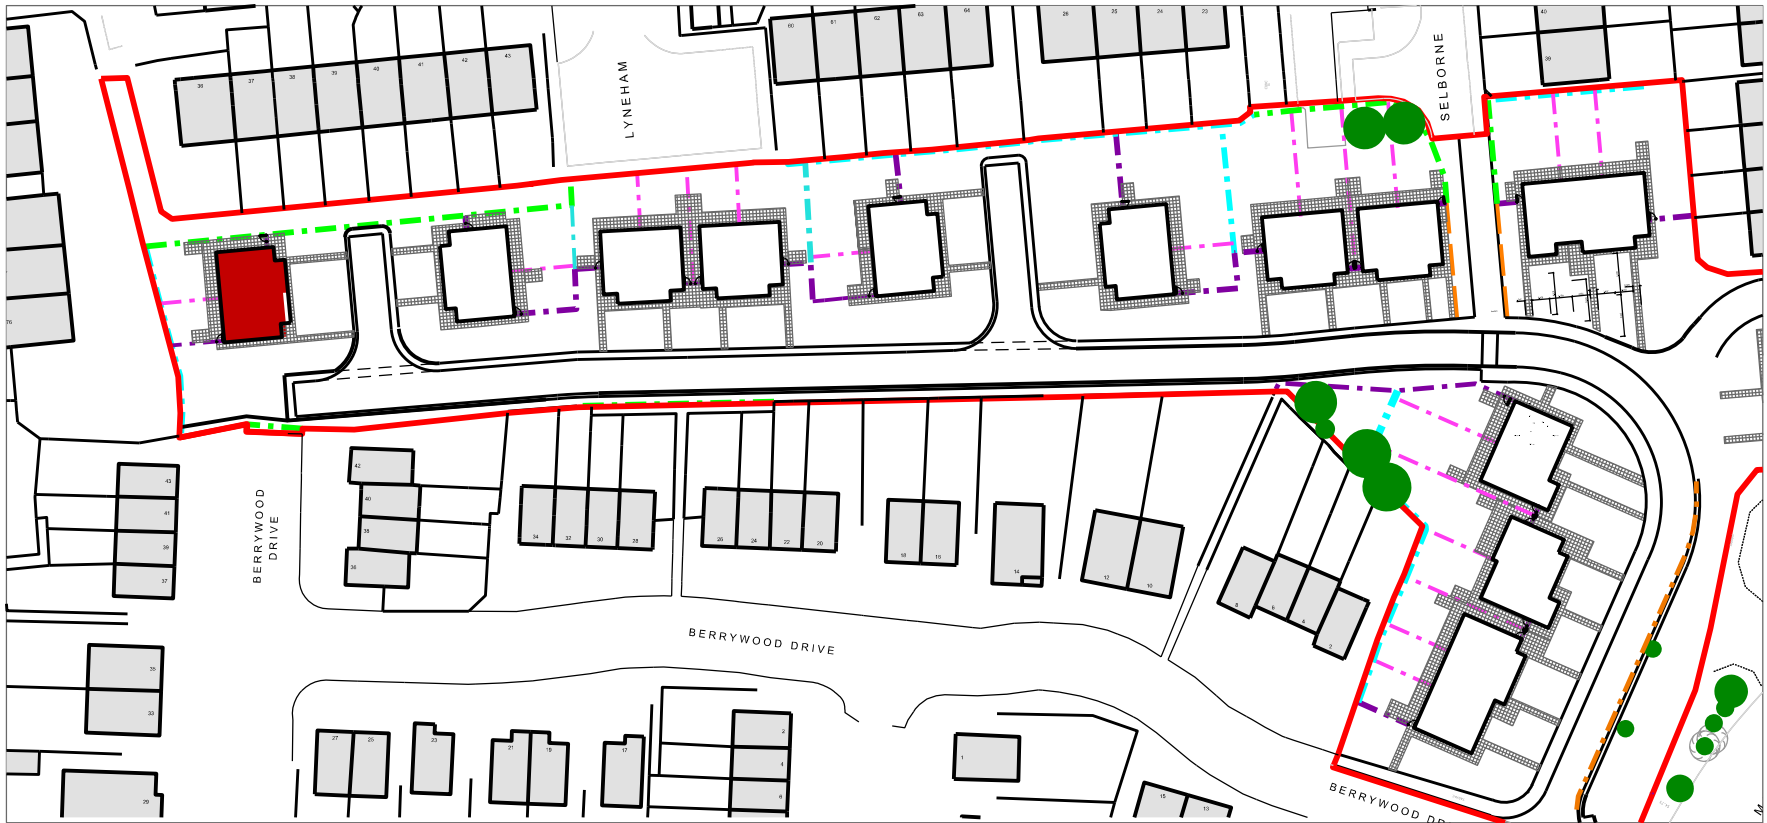



BLOCK 23 - 3B5P HOUSES

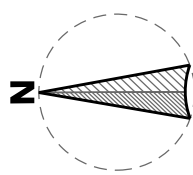

Proposed Site Plan @ 1:1000

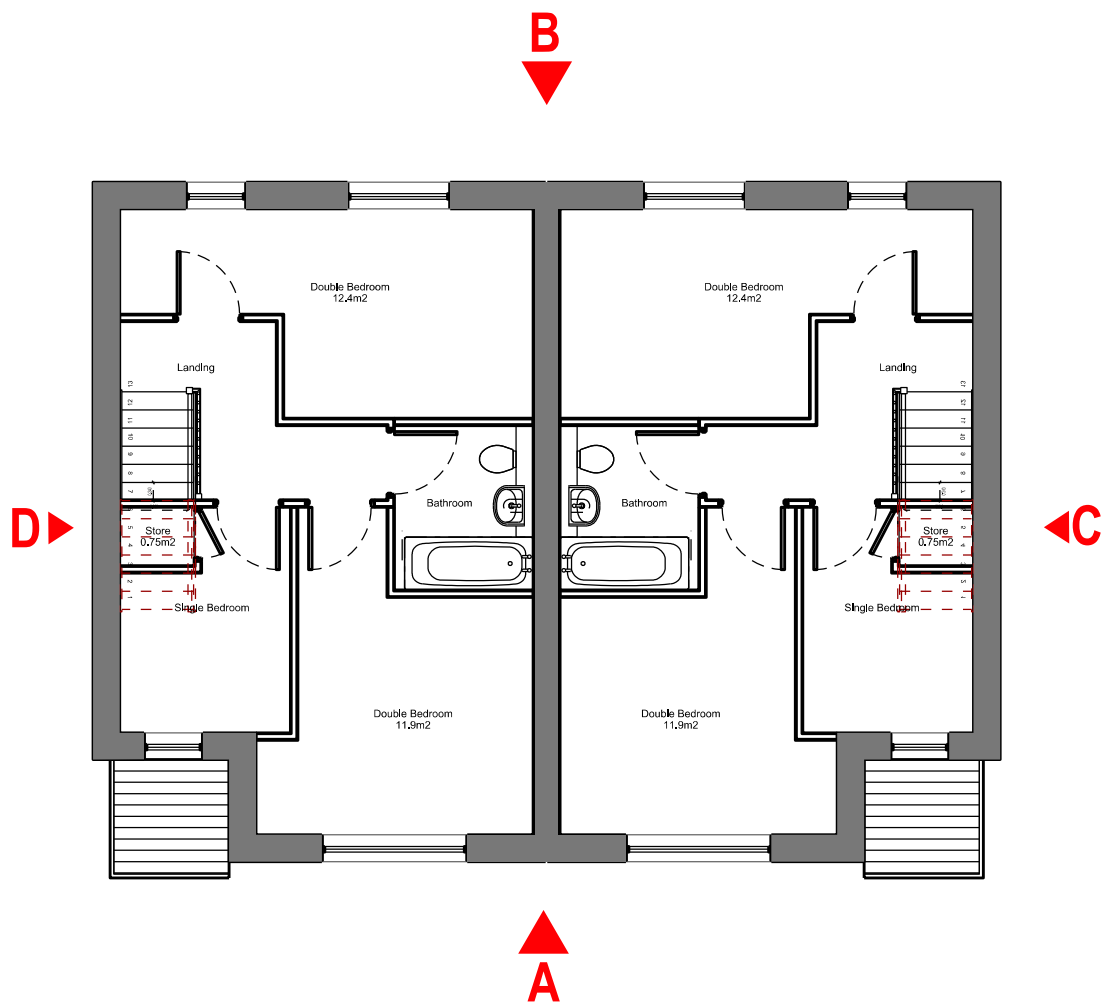


First Floor Plan

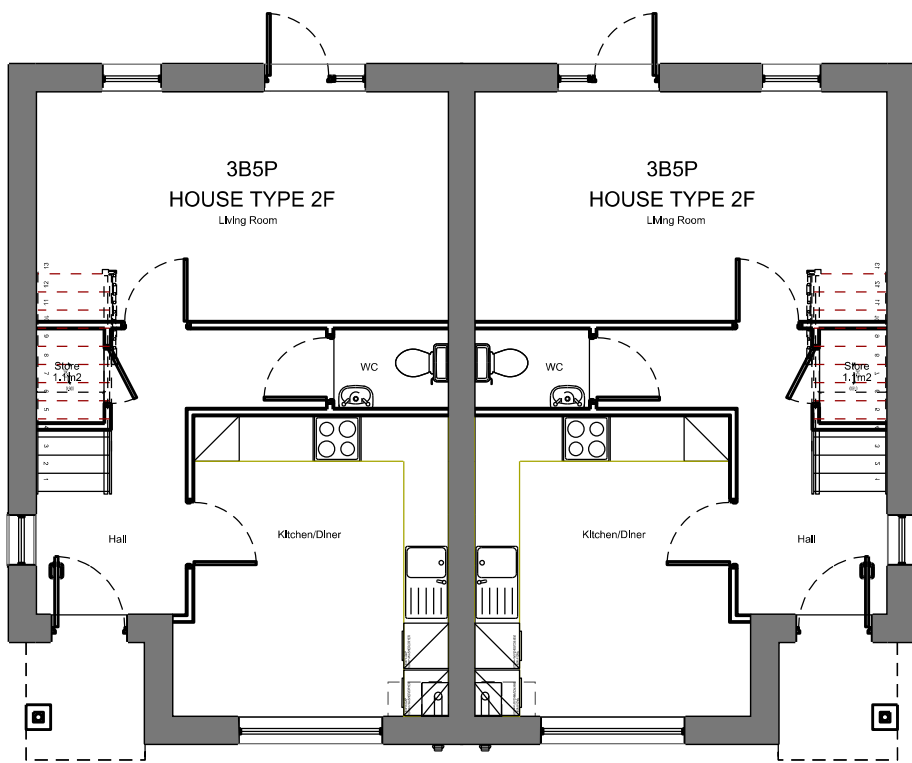

Ground Floor Plan




South Elevation (A)

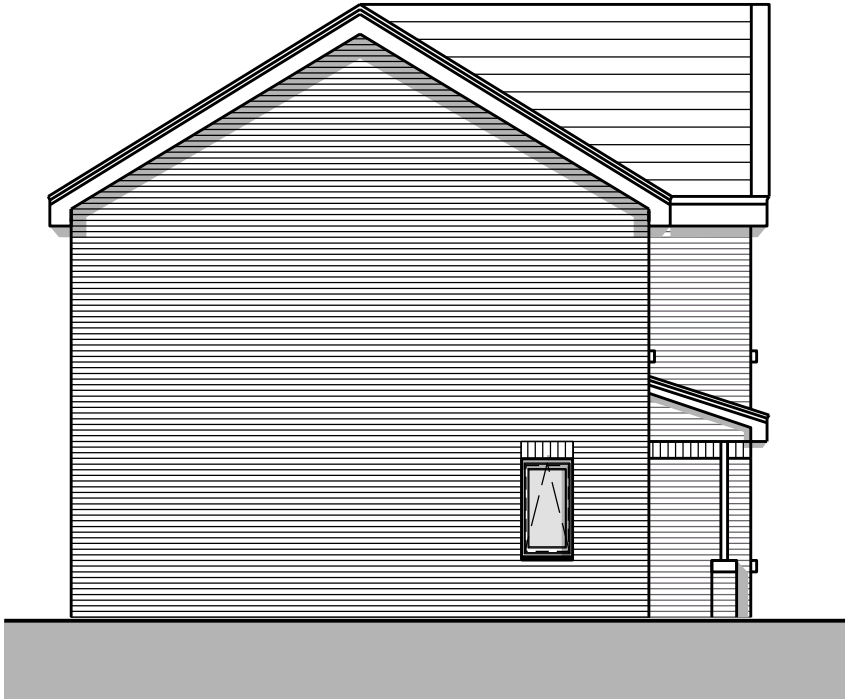

East Elevation (D)



North Elevation (B)

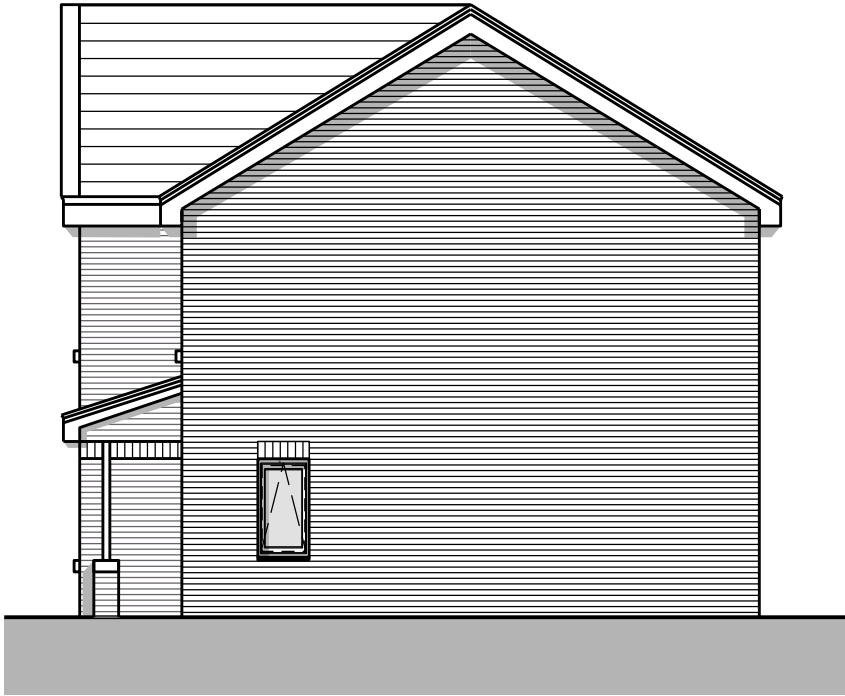

West Elevation (C)

PLOT 25: 3B5P HOUSE TYPE 2F (86m2)
PLOT 26: 3B5P HOUSE TYPE 2F (86m2)

B	North & South elevations amended to suit Contractor's Proposals	Mar 23	JM
A	Amended plot numbering	24.03.22	JM
DESIGNATION	DETAILS OF REVISION	DATE	INITIALS

PROJECT	Lickers Lane Phase 2 Berrywood Drive	TITLE	Block 23 Plans & Elevations	SIZE	A2	STATUS	PLANNING
PROJECT No	1811	DRAWING No	L40B	DRAWN by	JM	CHECKED	AB
DATE	MAR 22	SCALE (1:100)	1:50				