



0 5 10cm

Notes | Sketch schemes may be based on plan information of unknown origin and is subject to verification and survey. Contractors must verify all dimensions on site before commencing any work or shop drawings. This drawing is not to be scaled. Use figured dimensions only. Ensure digital versions are plotted at 'Actual Size'. Building areas are liable to adjustment over the course of the design process due to ongoing construction detailing developments. Subject to statutory approvals and survey. The bar above is to check that the drawing has been printed to scale.

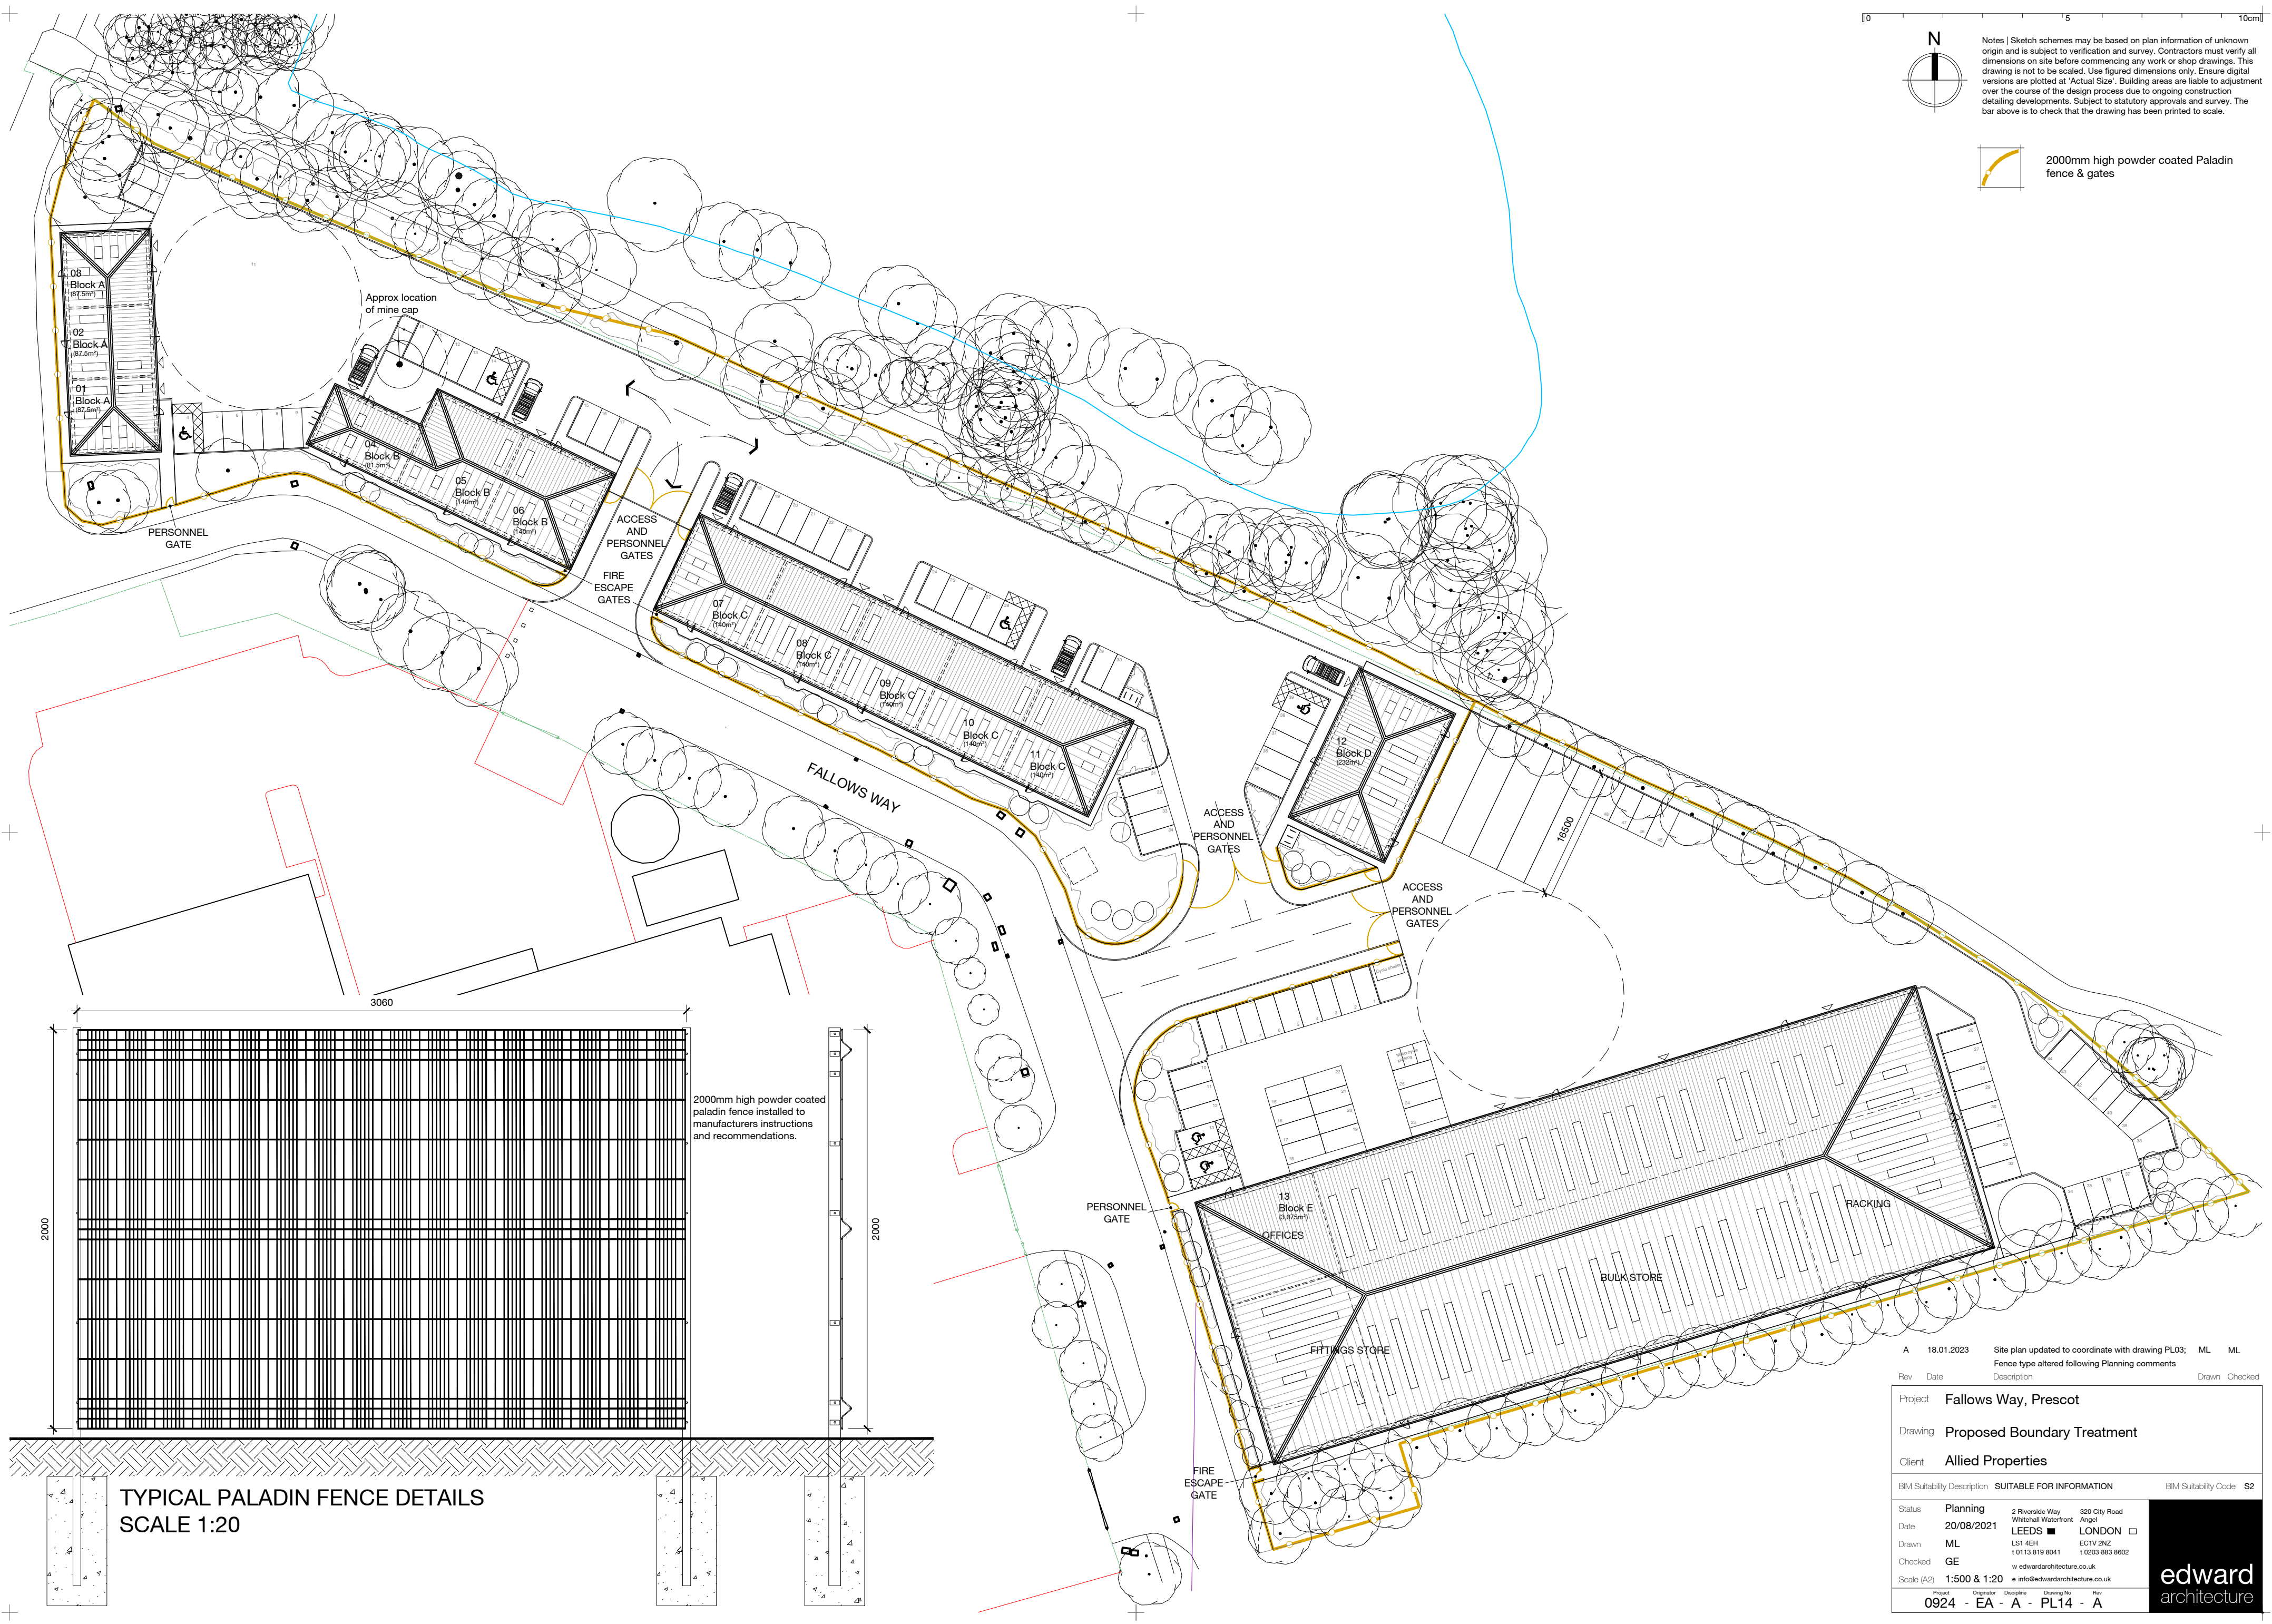

2000mm high powder coated Paladin fence & gates

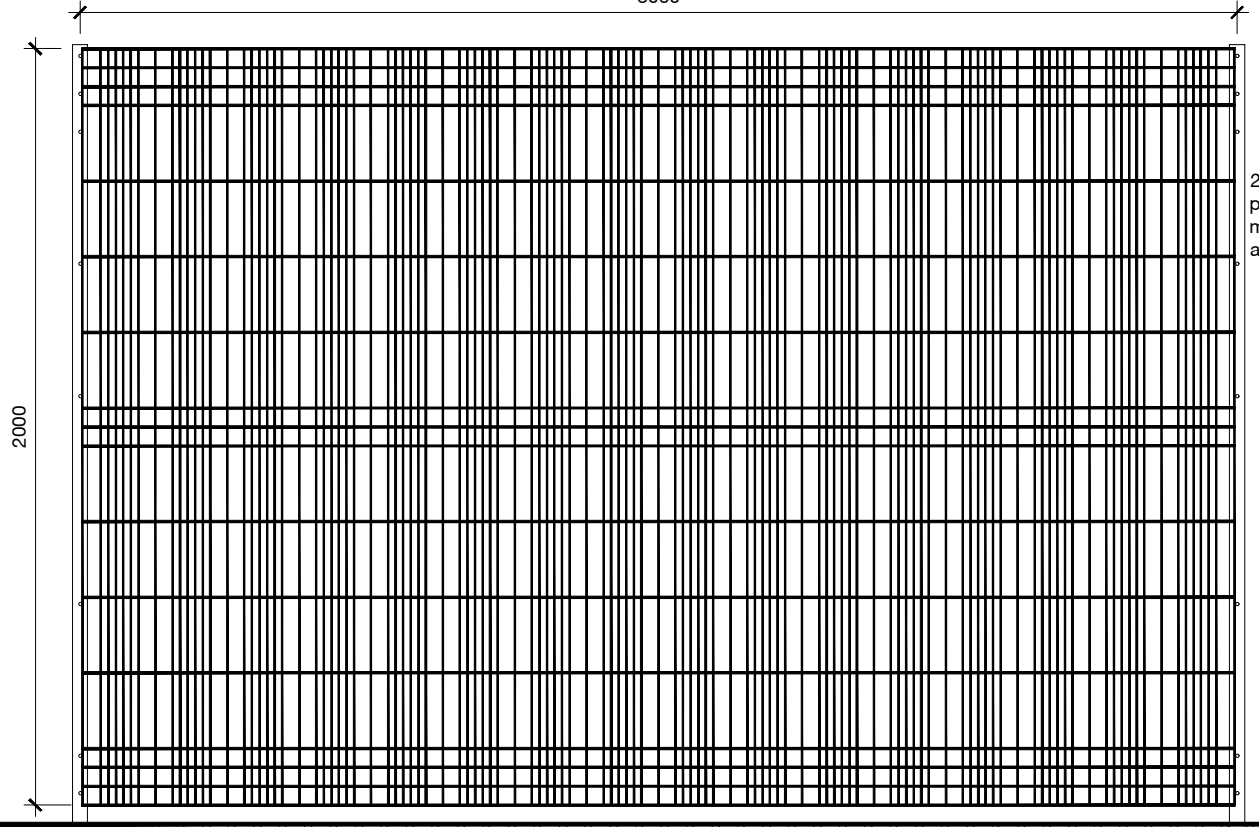

2000mm high powder coated paladin fence installed to manufacturers instructions and recommendations.

TYPICAL PALADIN FENCE DETAILS
SCALE 1:20

Rev	Date	Description	Drawn	Checked
A	18.01.2023	Site plan updated to coordinate with drawing PL03; Fence type altered following Planning comments	ML	ML

Project	Fallows Way, Prescot		
Drawing	Proposed Boundary Treatment		
Client	Allied Properties		
BIM Suitability Description	SUITABLE FOR INFORMATION		BIM Suitability Code S2
Status	Planning	2 Riverside Way Whitehall Waterfront LEEDS LS1 4EH t 0113 819 8041 w edwardarchitecture.co.uk e info@edwardarchitecture.co.uk	300 City Road Angel LONDON EC1V 2NZ t 0203 883 8602
Date	20/08/2021		
Drawn	ML		
Checked	GE		
Scale (A2)	1:500 & 1:20		
Project	0924 - EA - A - PL14 - A	Drawing No	Rev

