




FRONT ELEVATION

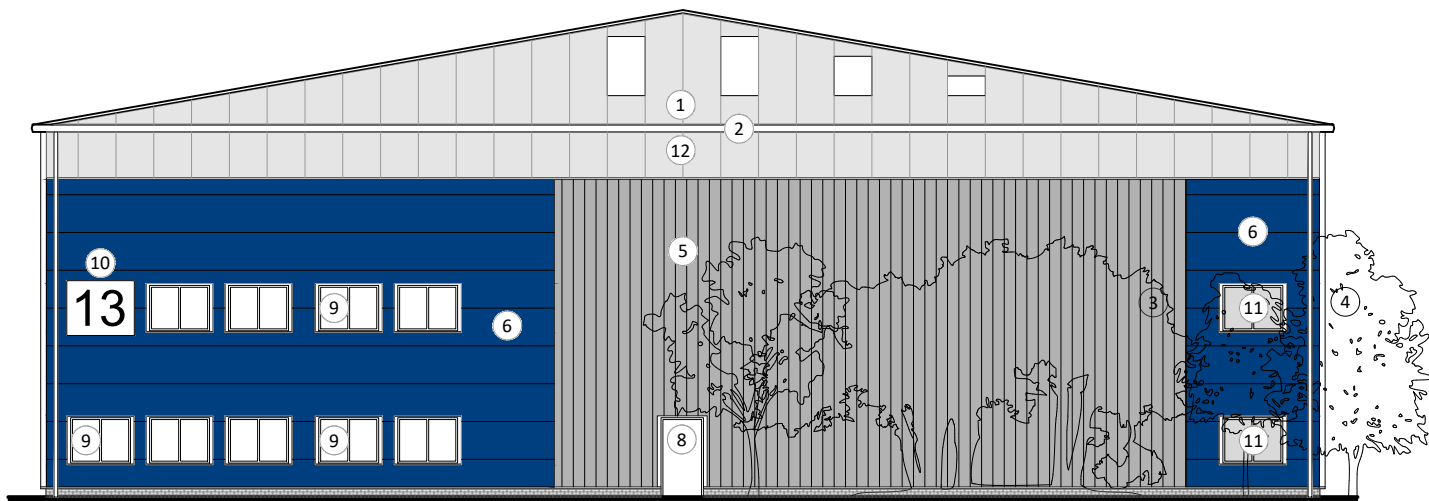


SIDE ELEVATION

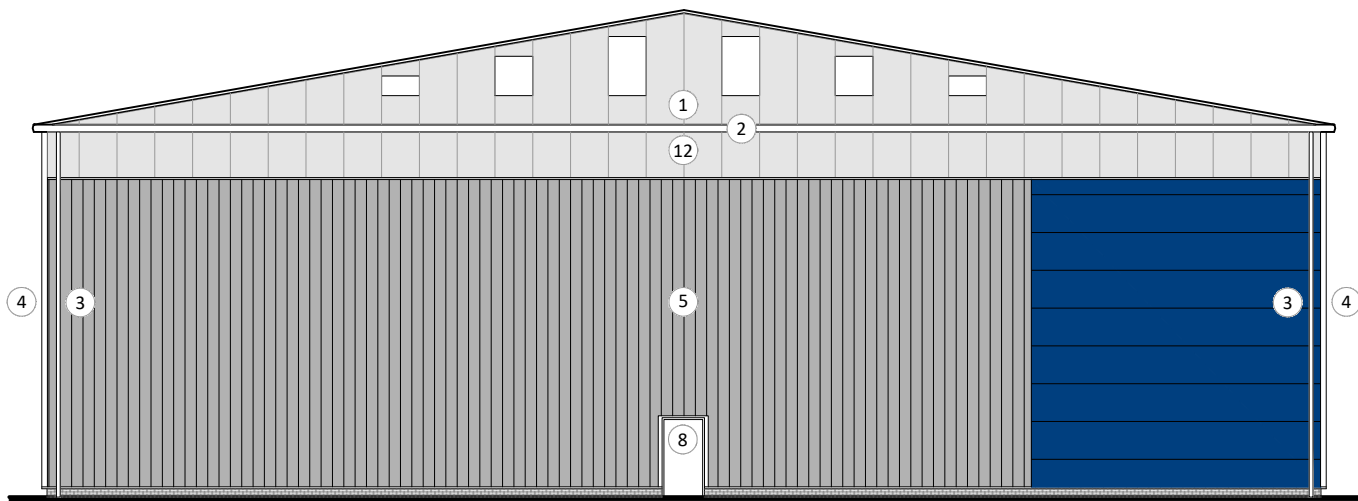

SIDE ELEVATION

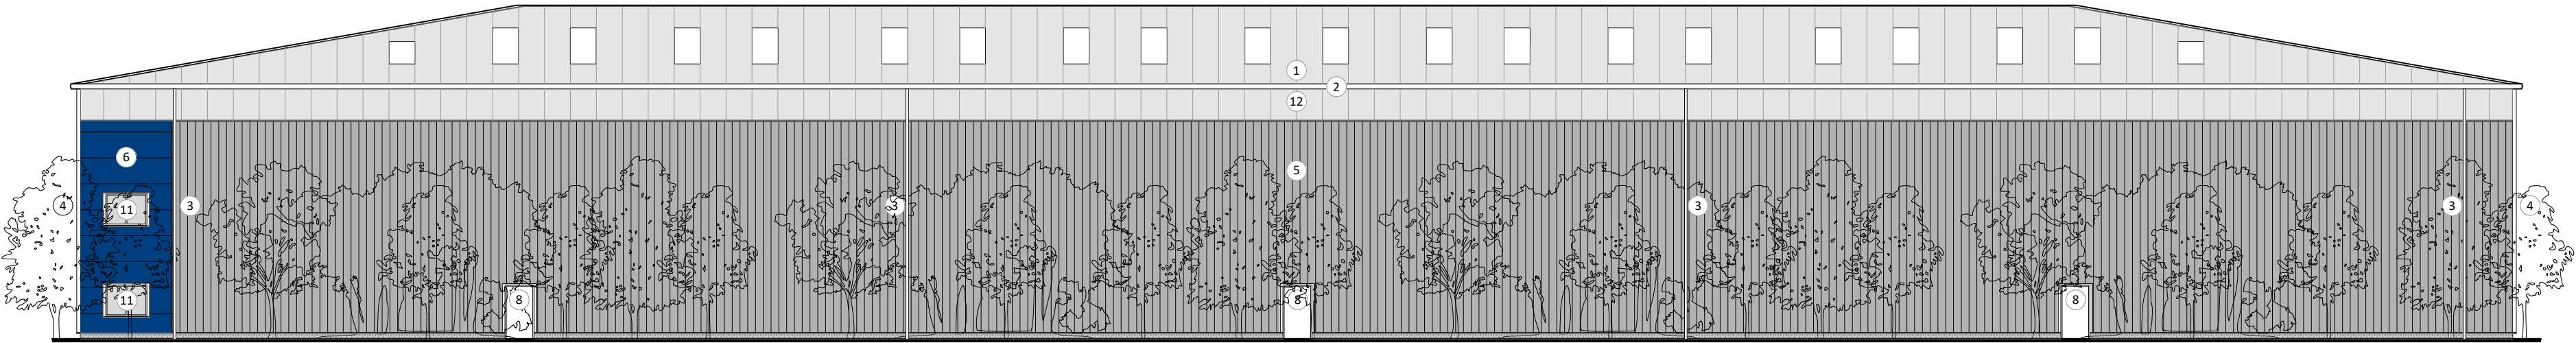

REAR ELEVATION

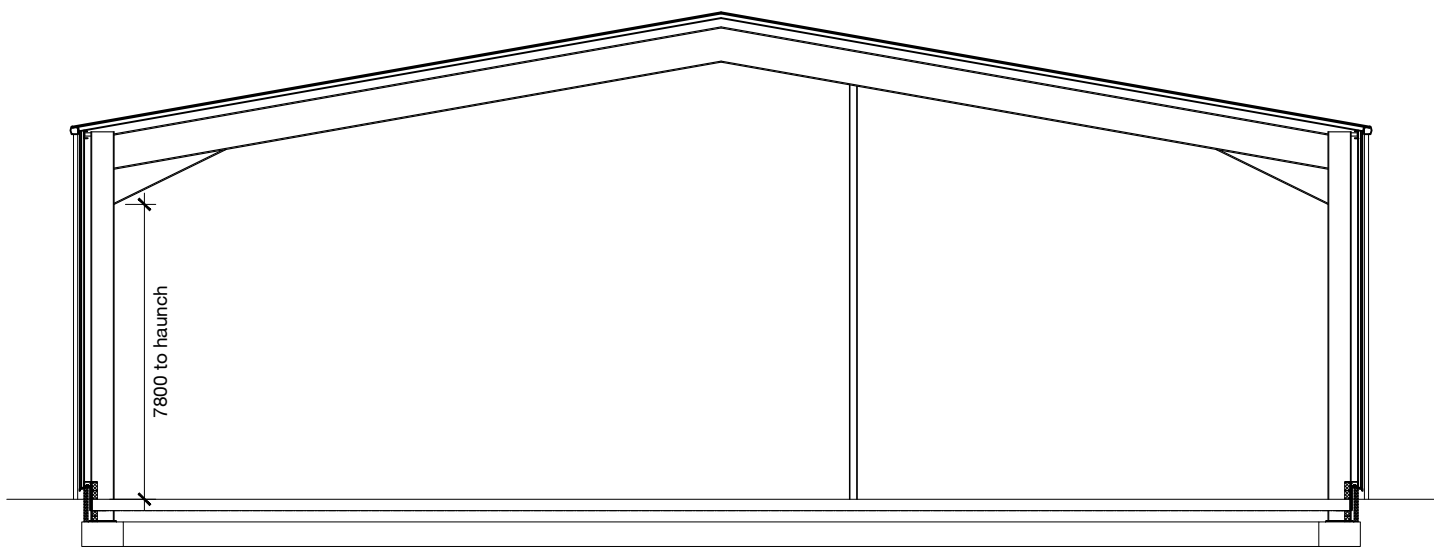


SECTION

Notes | Sketch schemes may be based on plan information of unknown origin and is subject to verification and survey. Contractors must verify all dimensions on site before commencing any work or shop drawings. This drawing is not to be scaled. Use figured dimensions only. Ensure digital versions are plotted at 'Actual Size'. Building areas are liable to adjustment over the course of the design process due to ongoing construction detailing developments. Subject to statutory approvals and survey. The bar above is to check that the drawing has been printed to scale.

- 1 Powder coated insulated roof cladding system with profiled outer sheet (Laid in direction of fall) Roof to have 10% roof lights / as indicated upon roof plan. COLOUR: LIGHT GREY
- 2 Powder coated gutter profile. COLOUR: LIGHT GREY
- 3 Powder coated rainwater pipes
- 4 Powder coated pressed metal flashings in colour to match cladding
- 5 Powder coated insulated wall cladding system with profiled outer sheet. COLOUR: DARK GREY
- 6 Contrasting coloured powder coated insulated wall cladding system with profiled outer sheet COLOUR: DARK BLUE
- 7 Steel faced composite sectional overhead door with vision panels. COLOUR: DARK GREY
- 8 Steel faced door and door frames.
- 9 Powder coated aluminium windows.
- 10 Signage zone.
- 11 'False' powder coated aluminium windows
- 12 Powder coated insulated wall cladding system with profiled outer sheet. COLOUR: LIGHT GREY (to match roof)

B	12.01.2023	Elevation treatments updated. Height reduced 450mm WCC	ML	
A	08.11.2021	Scale bar added	ML	ML
Rev	Date	Description	Drawn	Checked

Project	Fallows Way, Prescott			
Drawing	Unit E Elevations			
Client	Allied Properties			
BIM Suitability Description	SUITABLE FOR INFORMATION			BIM Suitability Code S2
Status	Planning	2 Riverside Way Whitehall Waterfront Leeds	300 City Road Angel LONDON	
Date	31/08/2021	LS1 4EH	EC1V 2NZ	
Drawn	ML	t 0113 819 8041	t 0203 883 8602	
Checked	GE	w edwardarchitecture.co.uk	e info@edwardarchitecture.co.uk	
Scale (A2)	1:250			
Project	Originator	Discipline	Drawing No	Rev
0924	- EA	- A	- PL13	- B

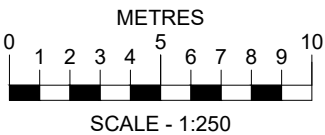

edward
architecture