




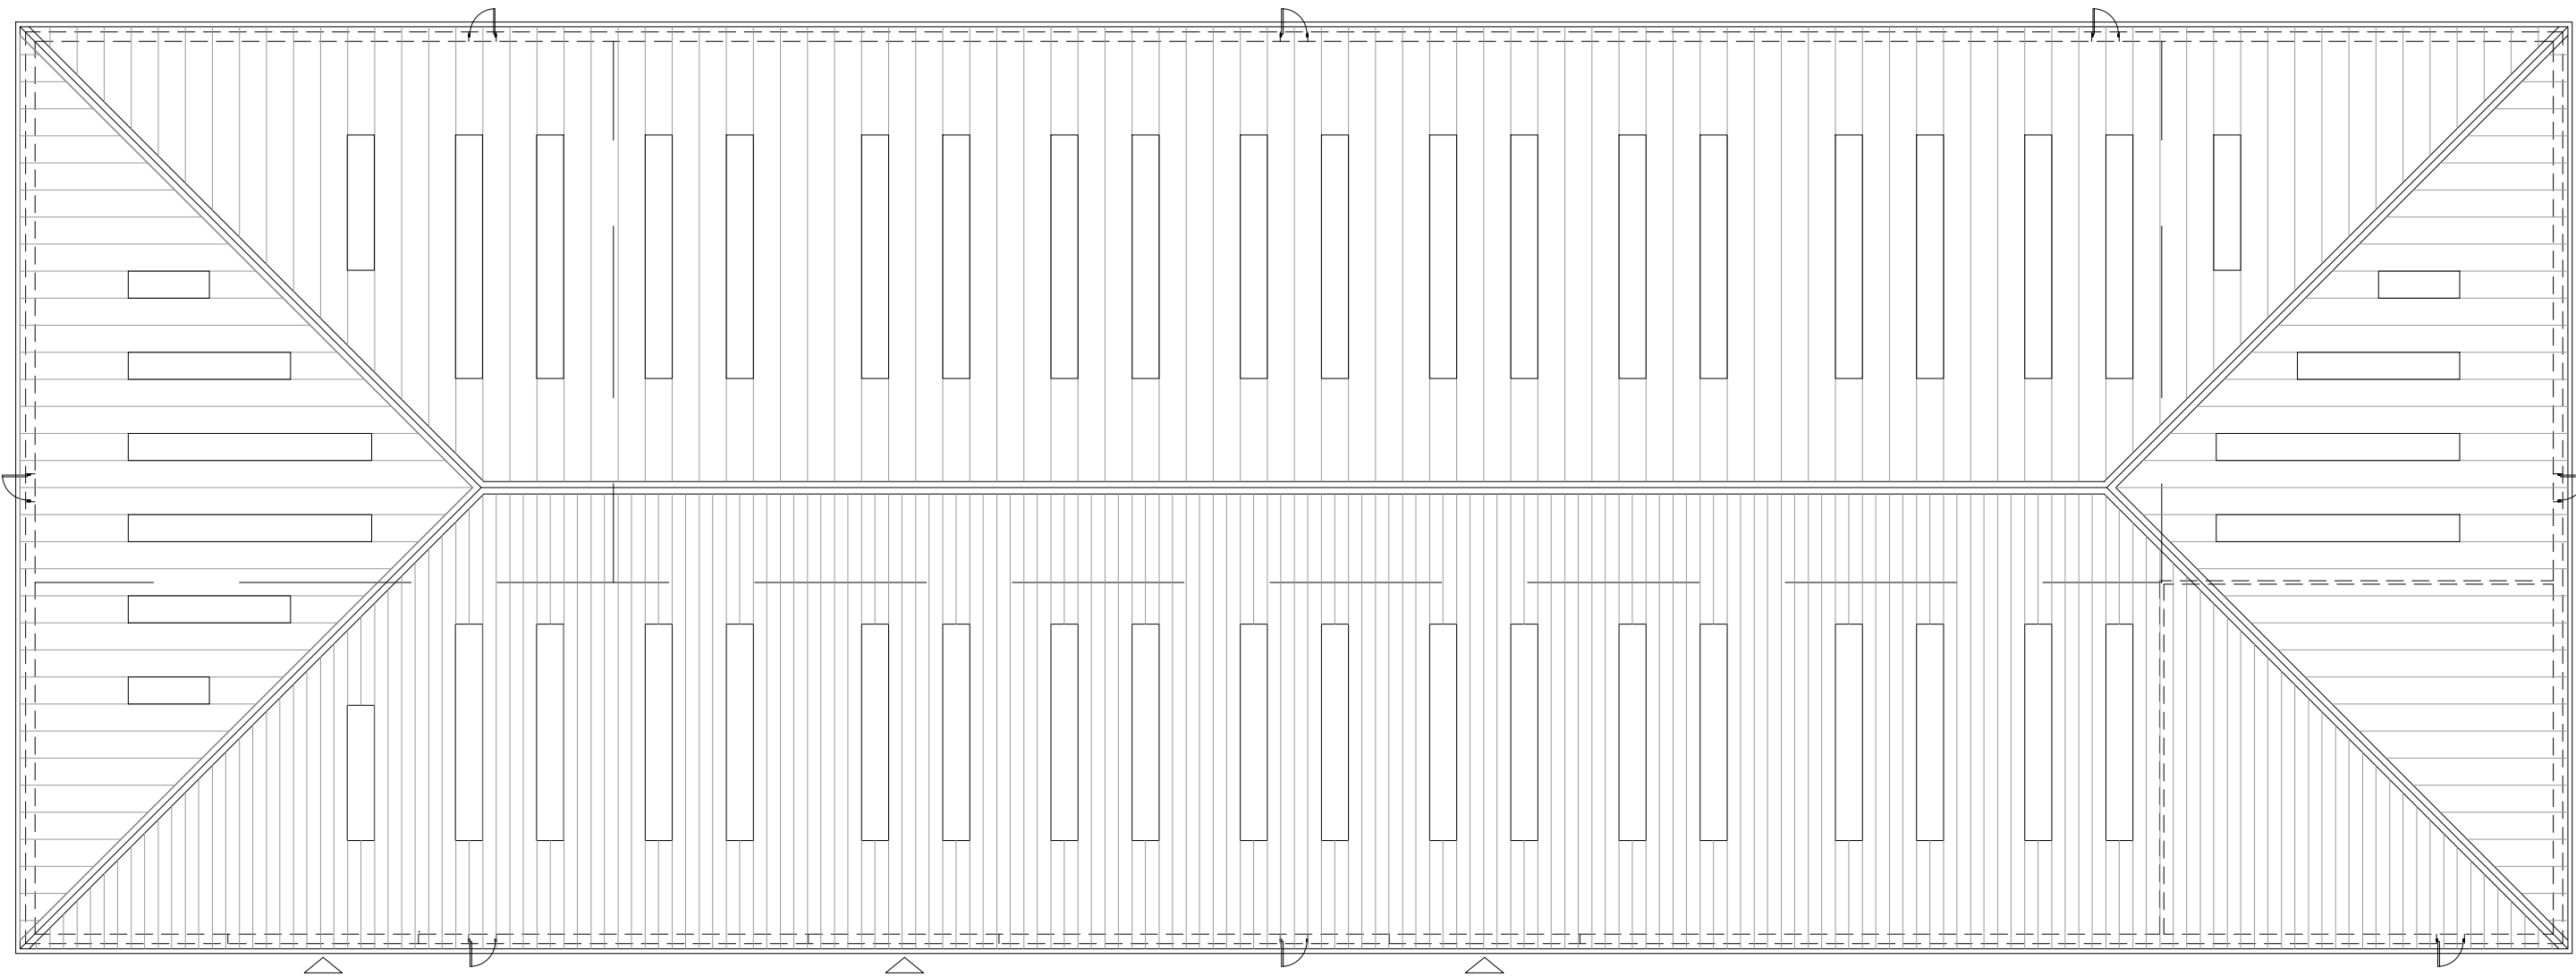


ROOF PLAN

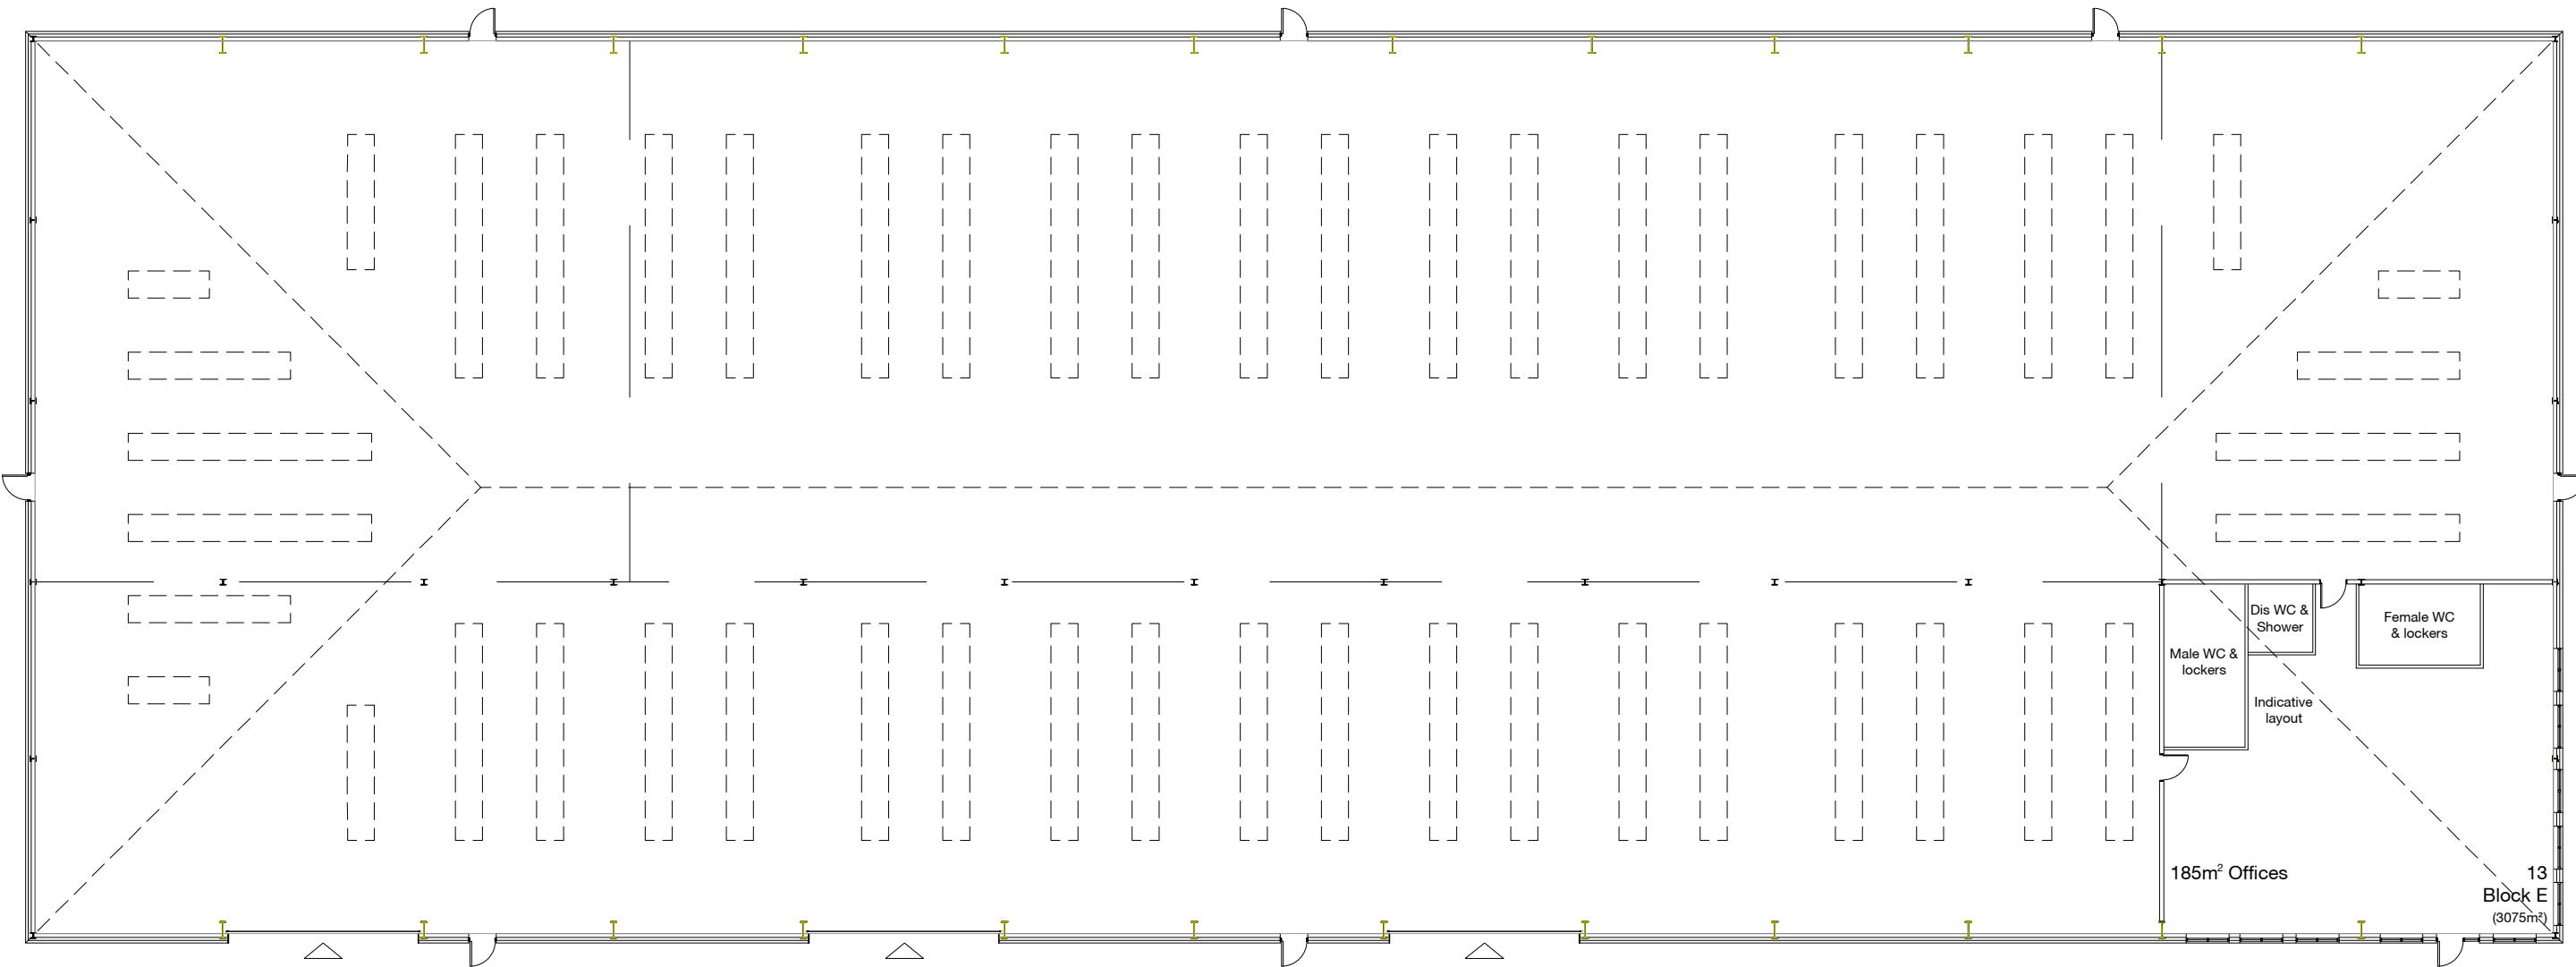

GF FLOOR PLAN

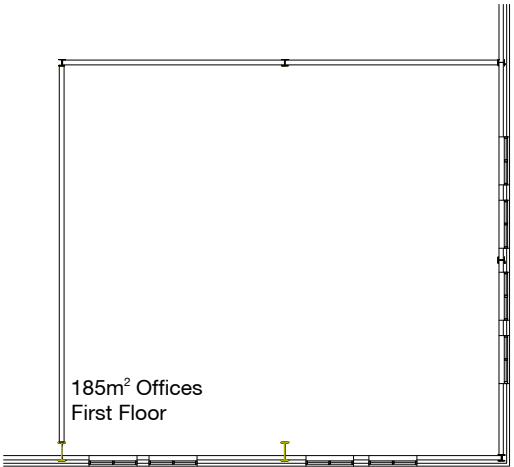

FF FLOOR PLAN

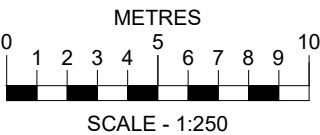

Notes | Sketch schemes may be based on plan information of unknown origin and is subject to verification and survey. Contractors must verify all dimensions on site before commencing any work or shop drawings. This drawing is not to be scaled. Use figured dimensions only. Ensure digital versions are plotted at 'Actual Size'. Building areas are liable to adjustment over the course of the design process due to ongoing construction detailing developments. Subject to statutory approvals and survey. The bar above is to check that the drawing has been printed to scale.

B	18.01.2023	Indicative WC layouts added to suit local Highway	ML	ML
A	08.11.2021	Scale bar added; First floor added	ML	ML
Rev	Date	Description	Drawn	Checked
Project	Fallows Way, Prescot			
Drawing	Unit E Floor Plans			
Client	Allied Properties			
BIM Suitability Description	SUITABLE FOR INFORMATION			BIM Suitability Code S2
Status	Planning	2 Riverside Way	300 City Road	edward architecture
Date	25/08/2021	Whitehall Waterfront	Angel	
Drawn	ML	LEEDS	LONDON	
Checked	GE	LS1 4EH	EC1V 2NZ	
Scale (A2)	1:250	t 0113 819 8041	t 0203 883 8602	
Project	0924 - EA - A - PL12 - B	e info@edwardarchitecture.co.uk		