


REV	DESCRIPTION	DATE	DRAWN
P01	GRAPHICAL CHANGES MADE	29-07-22	KB
P02	UPDATES MADE TO MIRROR ELES	25-08-22	KB
P03	UNIT LABEL ANNOTATION	01-09-22	KB
P04	UPDATES AS PER LIV COMMENTS	02-09-22	KB
P05	REALIGNMENTS MADE	06-09-22	KB
P06	APTS 8 & 9 ASPECT	07-11-23	PT
P07	APTS 19 & 20	14-12-23	PT

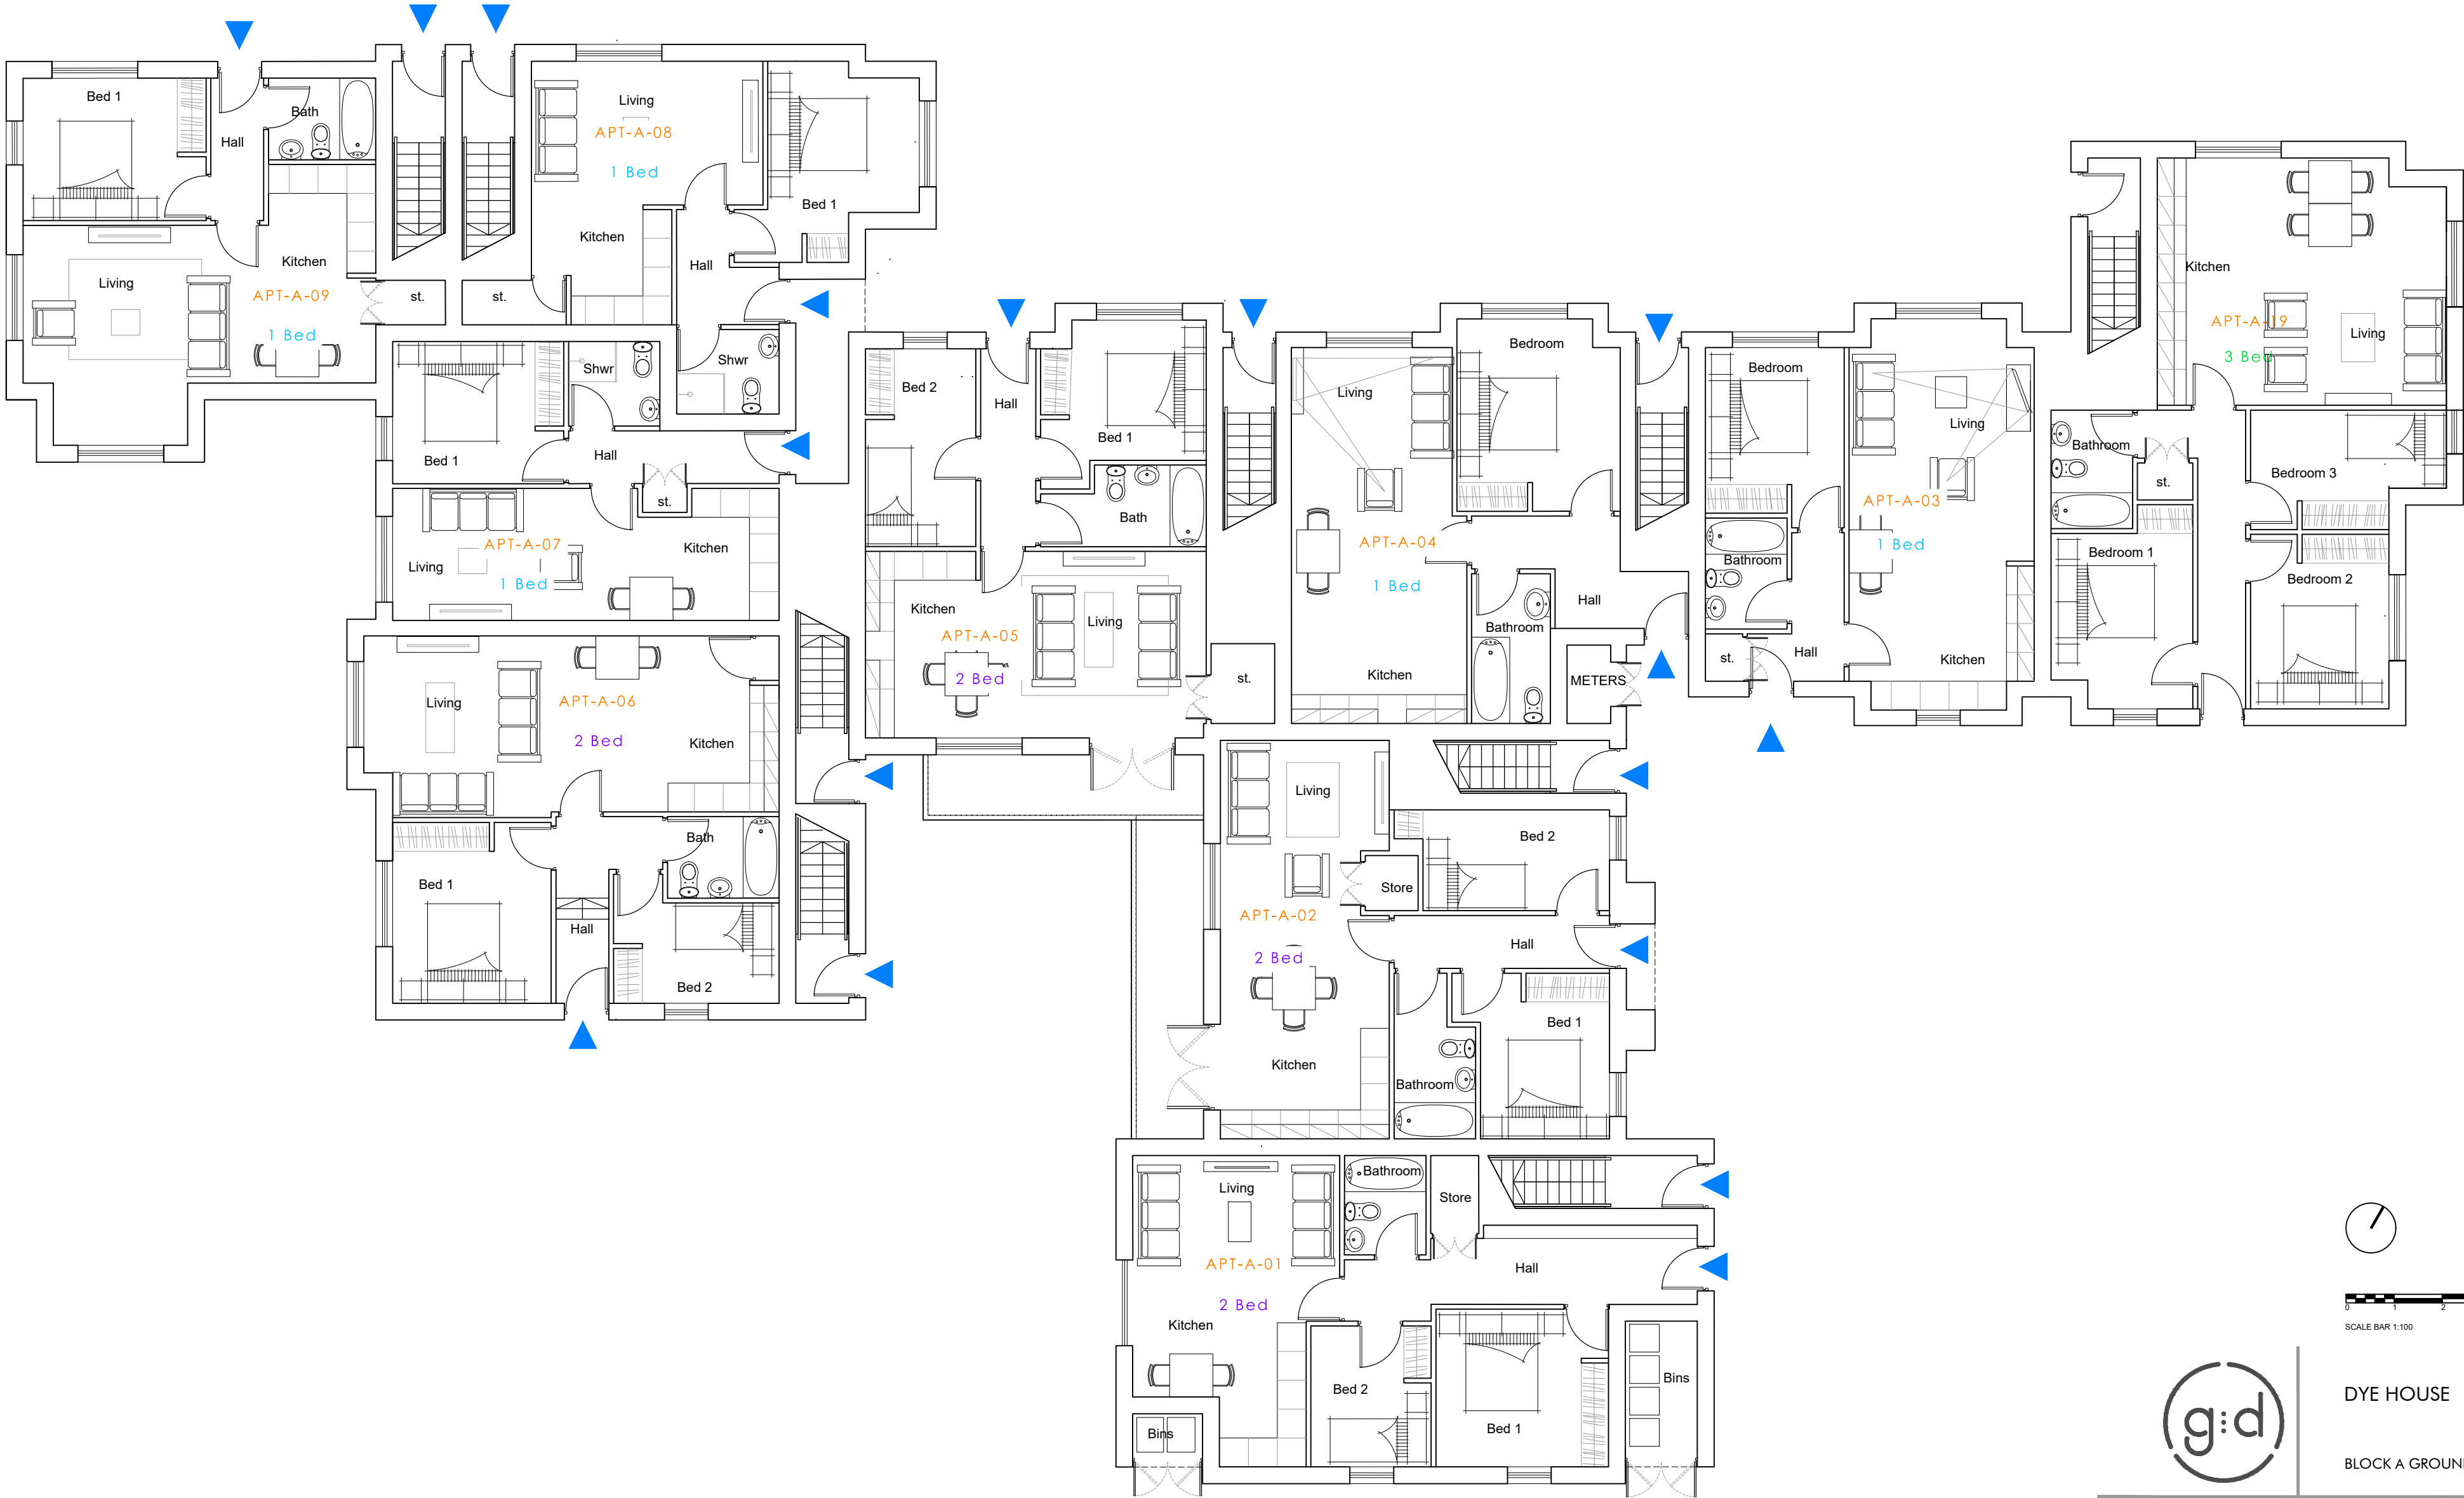

Group D Architects Ltd
4 St Paul's Sq
Liverpool
L3 9SJ
T: 0151 542 5027

DYE HOUSE

BLOCK A GROUND FLOOR PLAN

DWG: GDD2020-GDA-BA-GF-DR-A-2310-P07
DATE: 28.07.2022
SCALE: 1:100 @ A2 DRAWN: KB