



REV	DESCRIPTION	DATE	DRAWN
P01	REVERT TO ONE BED	06-09-22	PT

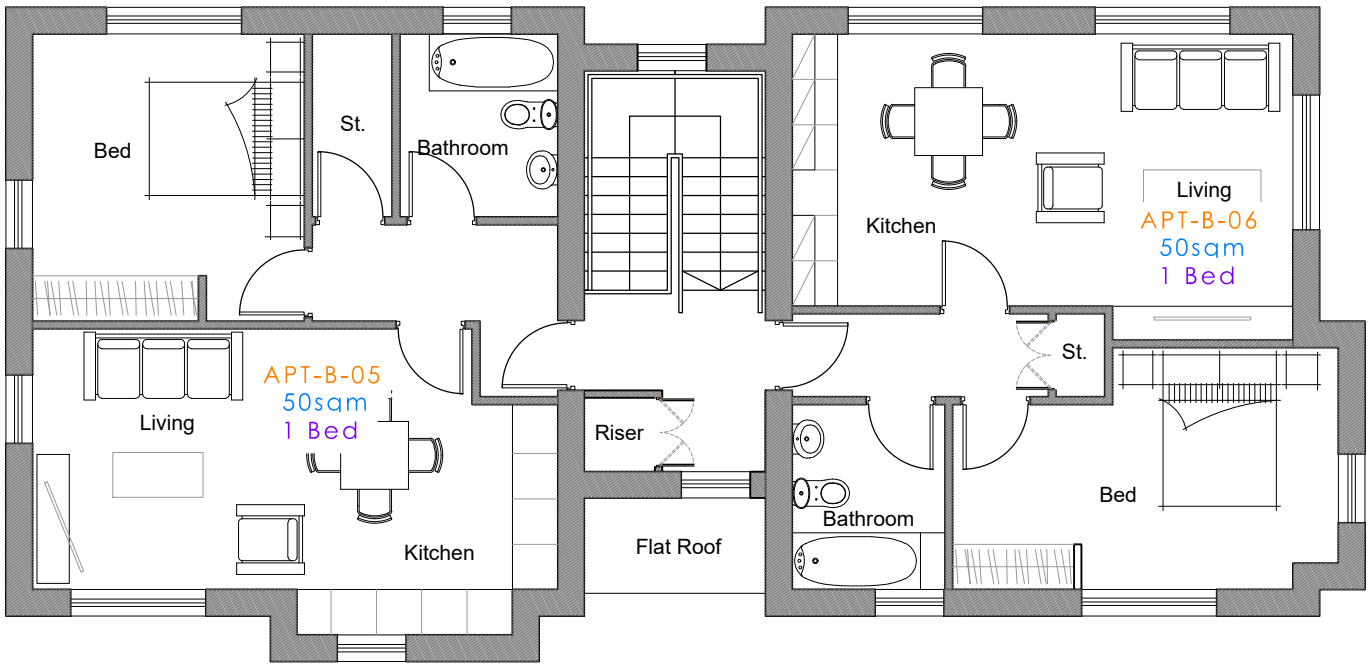


FLOOR PLATE GIA: 119.4 sqm

SECOND FLOOR PLAN
1:100

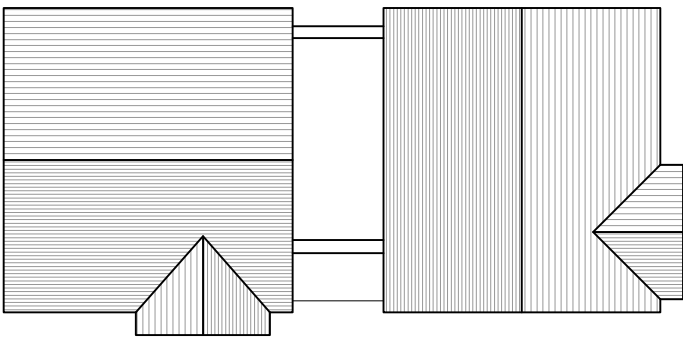


ROOF PLAN
1:200

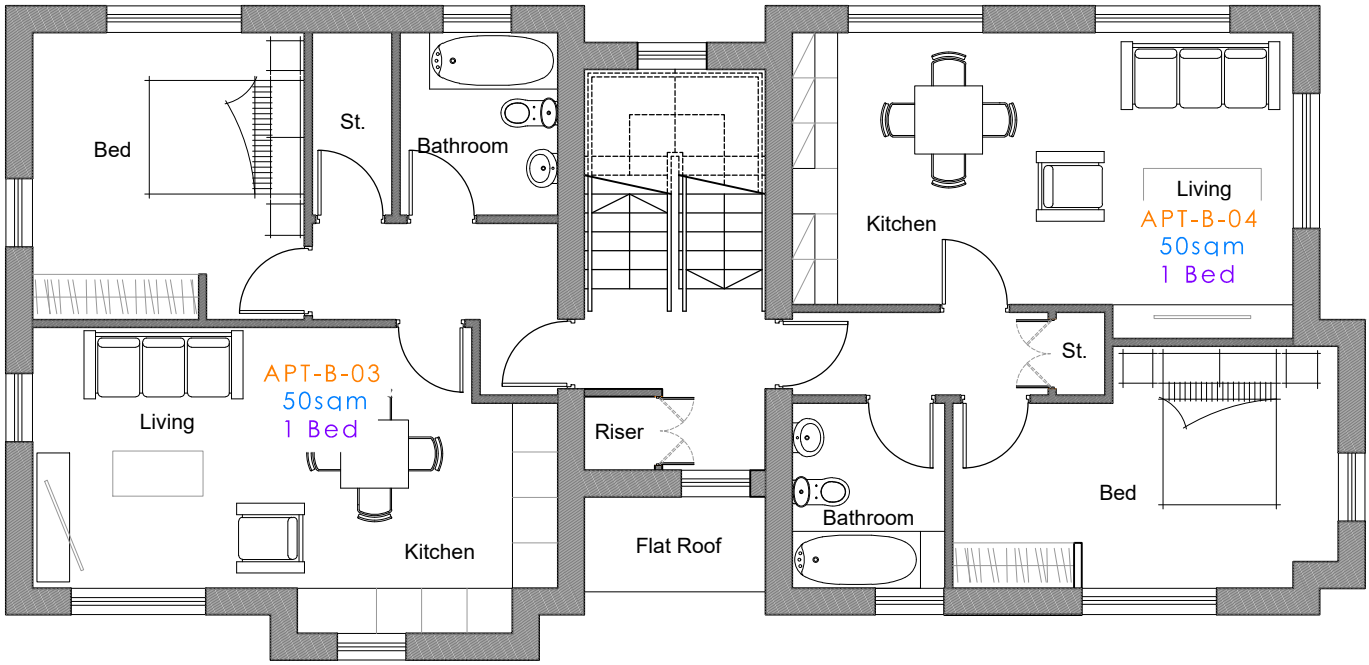


FLOOR PLATE GIA: 119.4 sqm

FIRST FLOOR PLAN
1:100

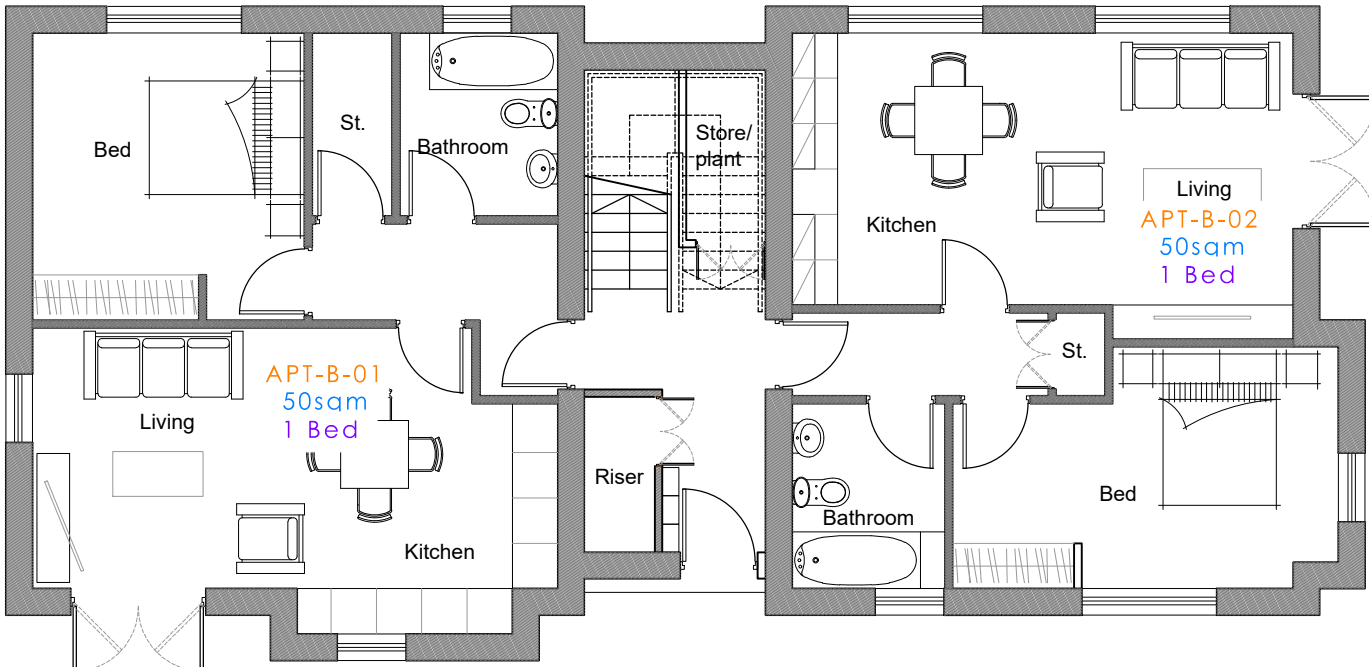

FLOOR PLATE GIA: 122.7 sqm

GROUND FLOOR PLAN
1:100

 

SCALE BAR 1:100



DYE HOUSE

BLOCK B FLOOR PLANS

Group D Architects Ltd
4 St Paul's Sq
Liverpool
L3 9SJ
T: 0151 542 5027

DWG: GDD2020-GDA-BB-XX-DR-A-2321-P01
DATE: 28.07.22
SCALE: 1:100 @ A2 DRAWN: PT