




REV	DESCRIPTION	DATE	DRAWN
1	--	00-00-00	--

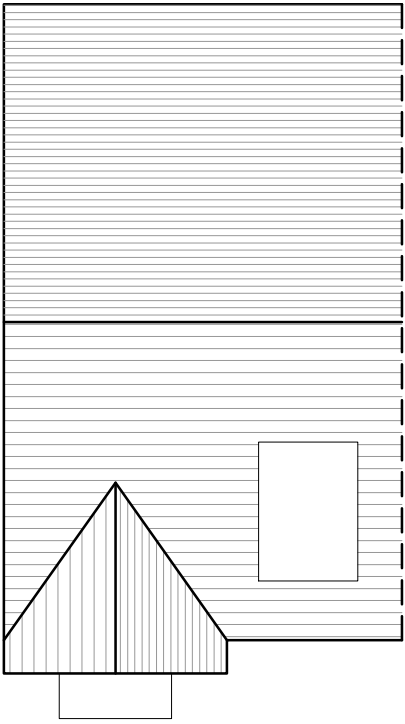


ROOF PLAN
HOUSE TYPES 1 A, C
HANDED: B, H

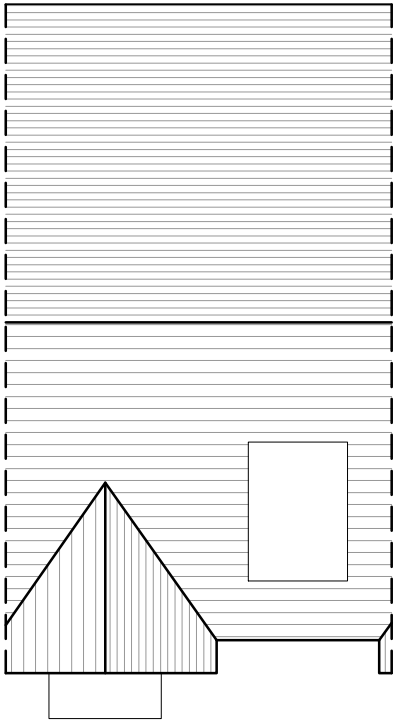


ROOF PLAN
HOUSE TYPE 1 D

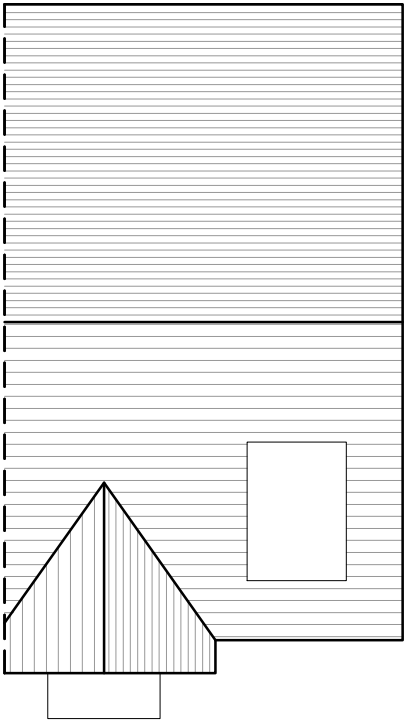


ROOF PLAN
HOUSE TYPE 1 F

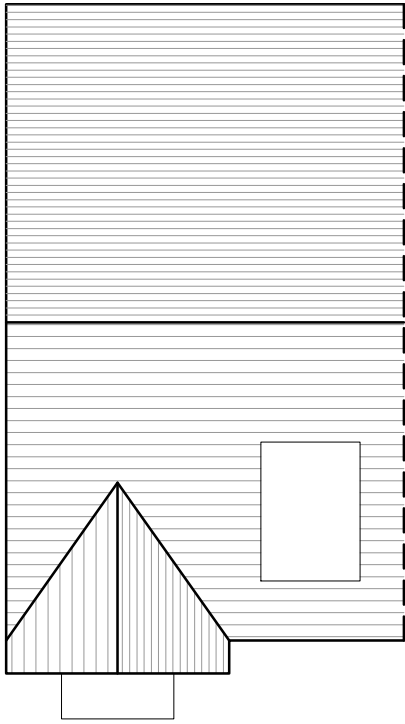


ROOF PLAN
HOUSE TYPE 1 G
HANDED: E

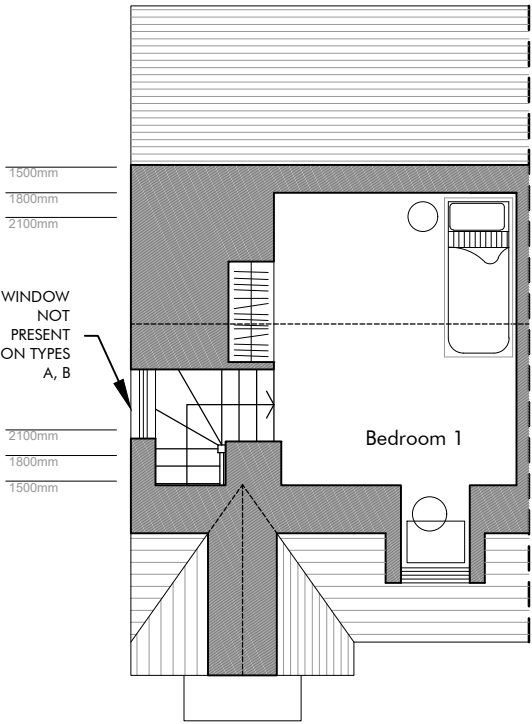


SECOND FLOOR PLAN
HOUSE TYPES 1 A, C
HANDED: B, H

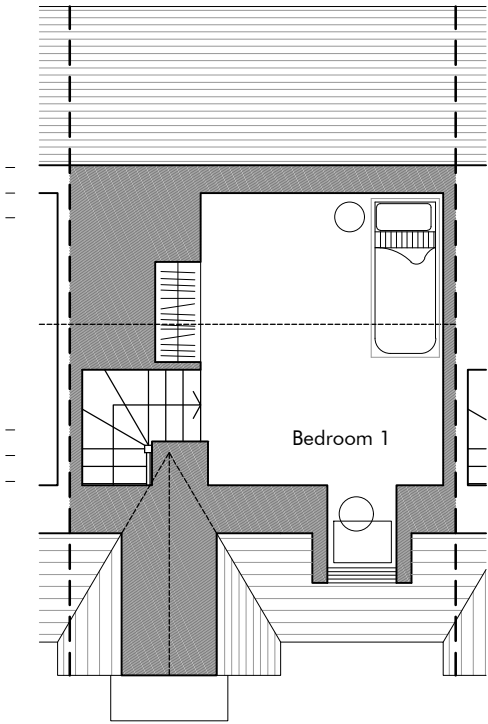


SECOND FLOOR PLAN
HOUSE TYPE 1 D

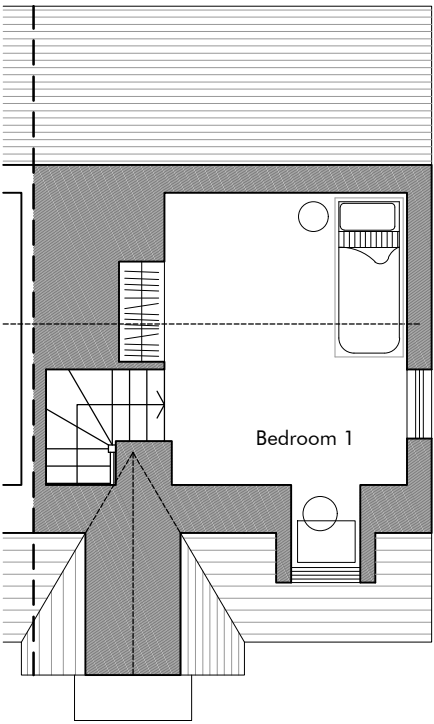


SECOND FLOOR PLAN
HOUSE TYPE 1 F

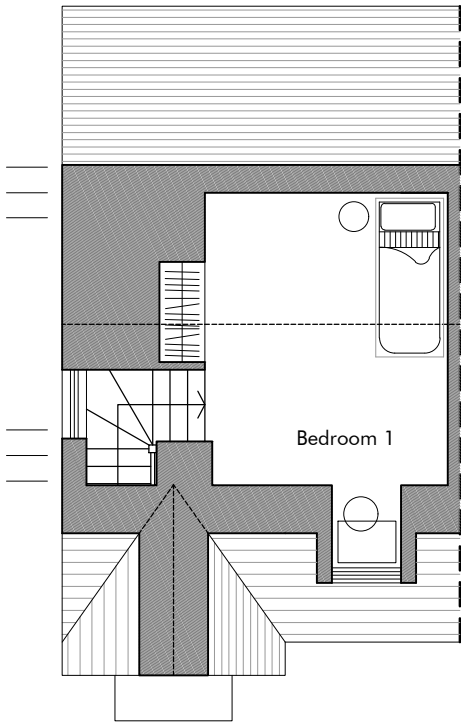


SECOND FLOOR PLAN
HOUSE TYPE 1 G
HANDED: E

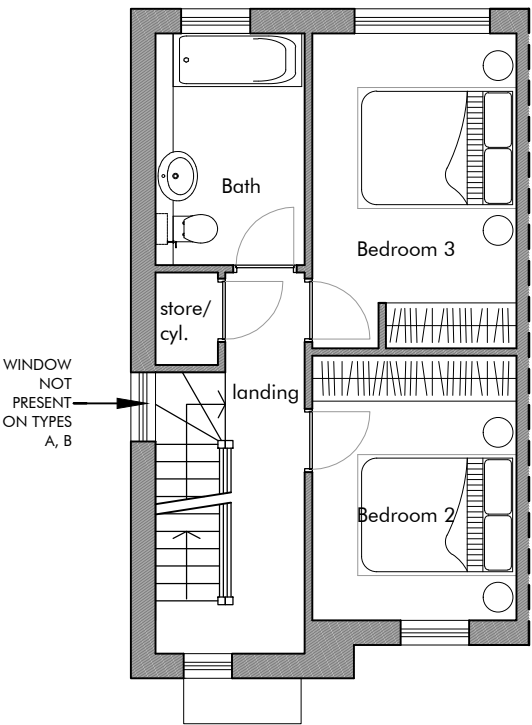


FIRST FLOOR PLAN
HOUSE TYPES 1 A, C
HANDED: B, H

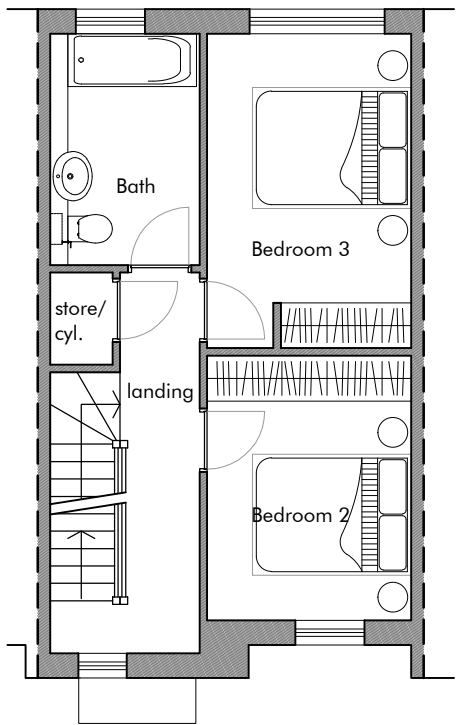


FIRST FLOOR PLAN
HOUSE TYPE 1 D

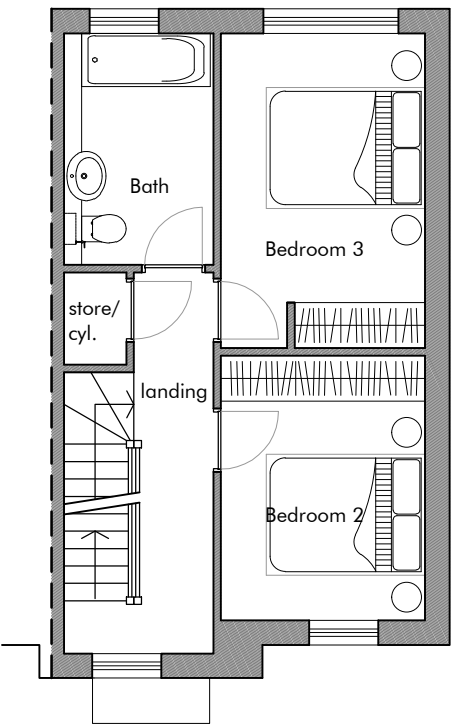


FIRST FLOOR PLAN
HOUSE TYPE 1 F

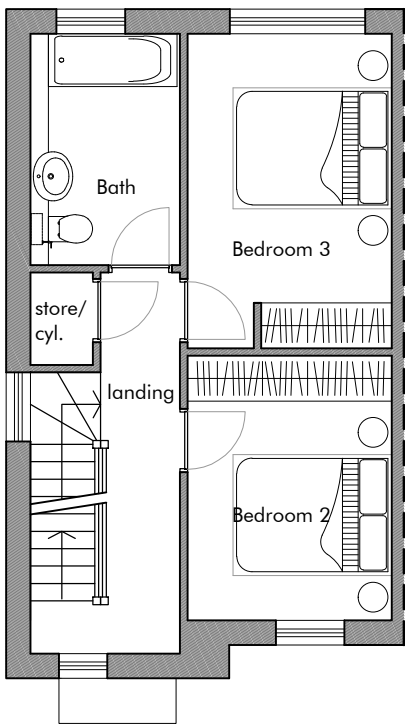


FIRST FLOOR PLAN
HOUSE TYPE 1 G
HANDED: E

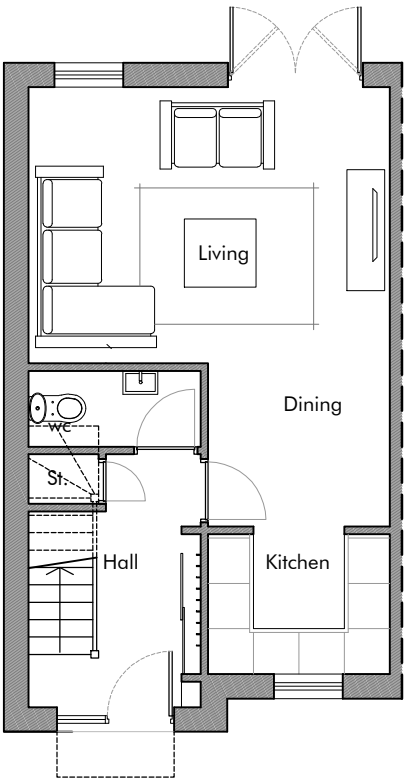


GROUND FLOOR PLAN
HOUSE TYPES 1 A, C
HANDED: B, H

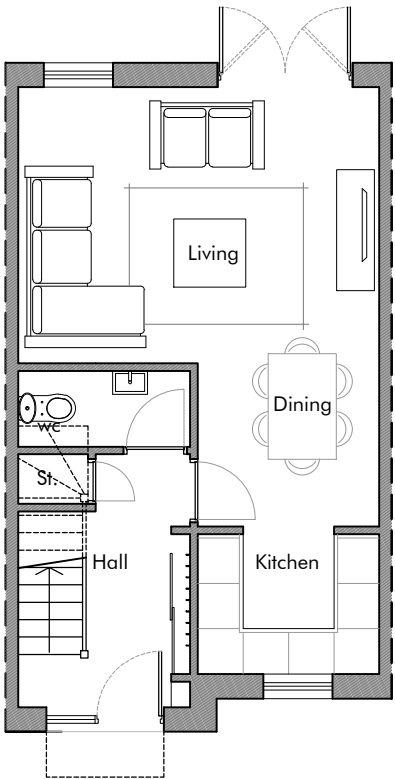

GROUND FLOOR PLAN
HOUSE TYPE 1 D

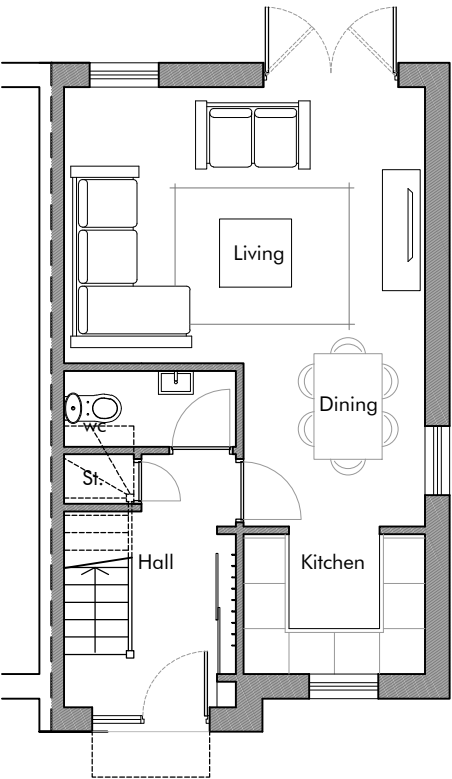

GROUND FLOOR PLAN
HOUSE TYPE 1 F

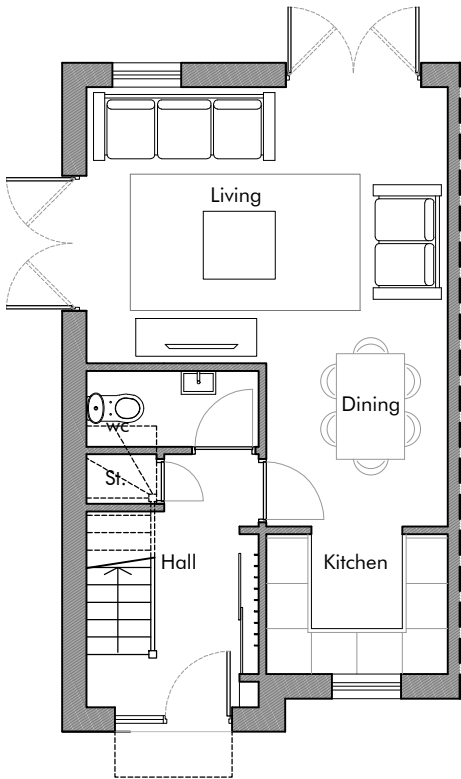


GROUND FLOOR PLAN
HOUSE TYPE 1 G
HANDED: E

SECOND FLOOR
14sqm / 150sqft

FIRST FLOOR
38sqm / 409sqft

GROUND FLOOR
38sqm / 409sqft

TOTAL
90sqm / 968sqft

 

Group D Architects Ltd
4 St Paul's Sq
Liverpool
L3 9SJ
T: 0151 542 5027

DYE HOUSE

HOUSE TYPE 1 FLOOR PLANS

DWG: GDD2020-GDA-H1-ZZ-DR-A-2310
DATE: 13.09.23
SCALE: 1:100 @ A2 DRAWN: PT