


REV	DESCRIPTION	DATE	DRAWN
1	..	00-00-00	..

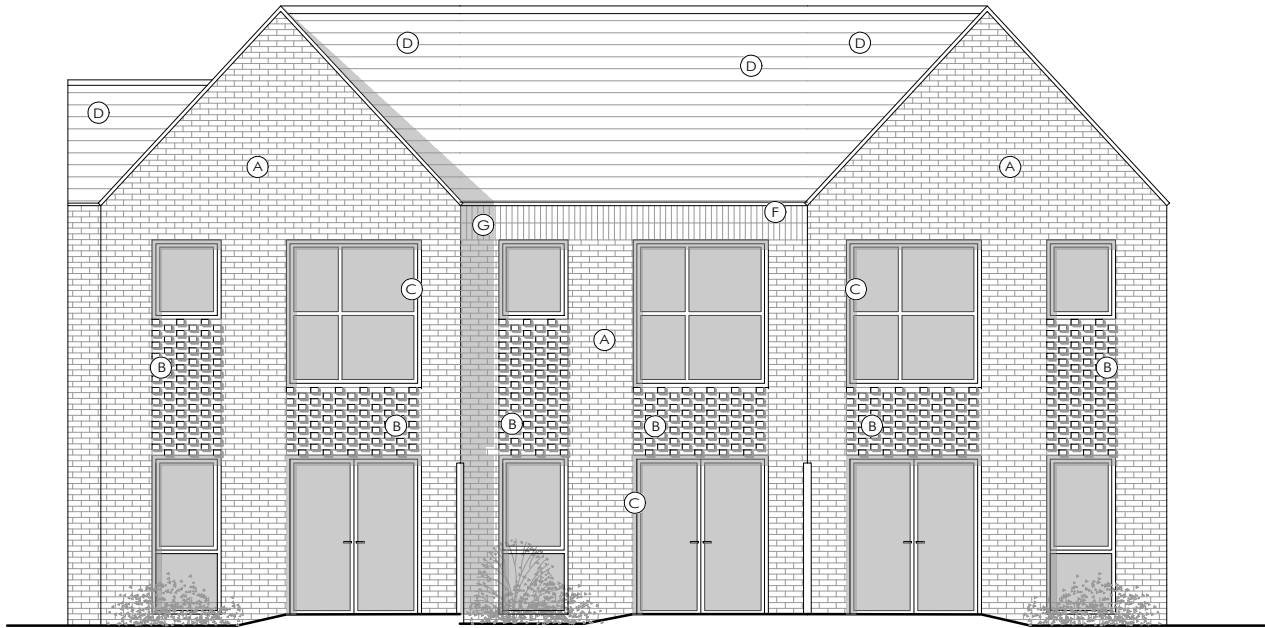

REAR ELEVATION

HOUSE TYPE 2 B

REAR ELEVATION

HOUSE TYPE 2 D

REAR ELEVATION

HOUSE TYPE 2 G



SIDE ELEVATION

HOUSE TYPE 2 B



FRONT ELEVATION


HOUSE TYPE 2 G

FRONT ELEVATION

HOUSE TYPE 2 D

FRONT ELEVATION

HOUSE TYPE 2 B

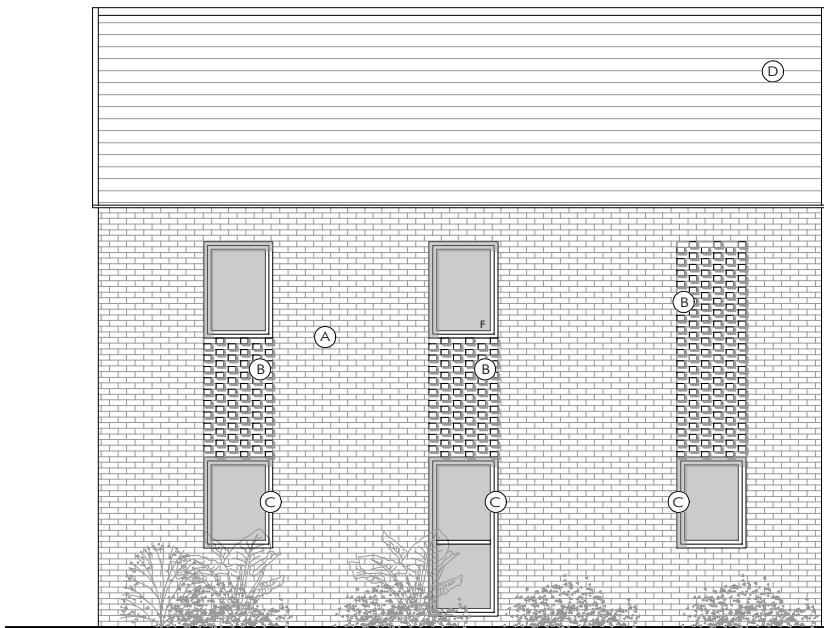

SIDE ELEVATION

HOUSE TYPE 2 G




- (A) Facing brick
- (B) Facing brick - Alternating protruding headers
- (C) Window / door frames
- (D) Grey roof tiles
- (E) Metal cladding
- (F) Black rainwater goods
- (G) Facing Brick - soldier course

'F' DENOTES FROSTED/OBSCURED GLAZING

TO BE READ IN CONJUNCTION WITH PROPOSED MATERIALS SPECIFICATION:

GDD2020-GDA-ZZ-XX-SP-A-210

 

DYE HOUSE

HOUSE TYPE 2 ELEVATIONS

Group D Architects Ltd
4 St Paul's Sq
Liverpool
L3 9SJ
T: 0151 542 5027

DWG: GDD2020-GDA-H2-XX-DR-A-2410-P01
DATE: 13.09.23
SCALE: 1:100 @ A3 DRAWN: PT