




| REV | DESCRIPTION   | DATE     | DRAWN |
|-----|---------------|----------|-------|
| P01 | A, E OMISSION | 14-12-23 | P01   |

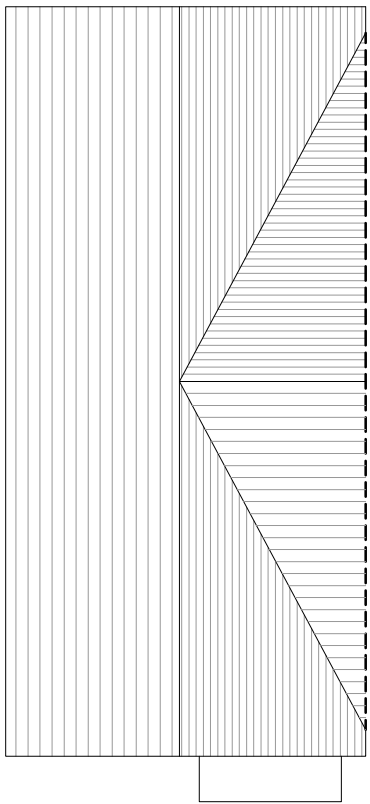


ROOF PLAN  
HOUSE TYPE 2 G

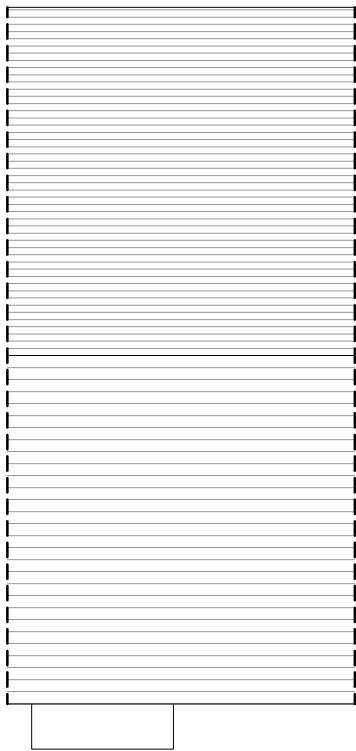


ROOF PLAN  
HOUSE TYPE 2 D

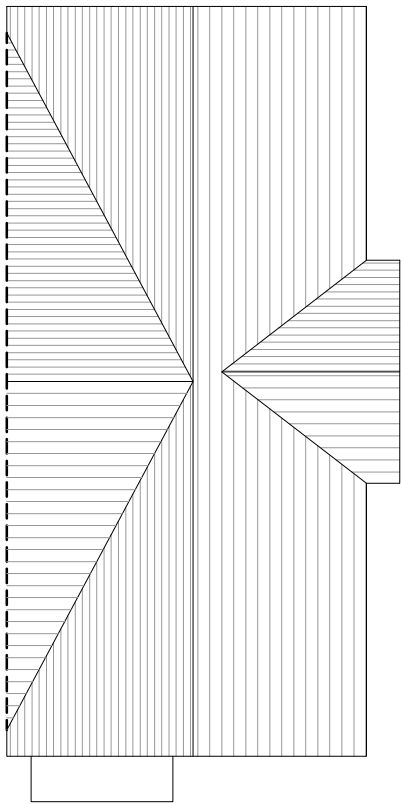


ROOF PLAN  
HOUSE TYPE 2 B

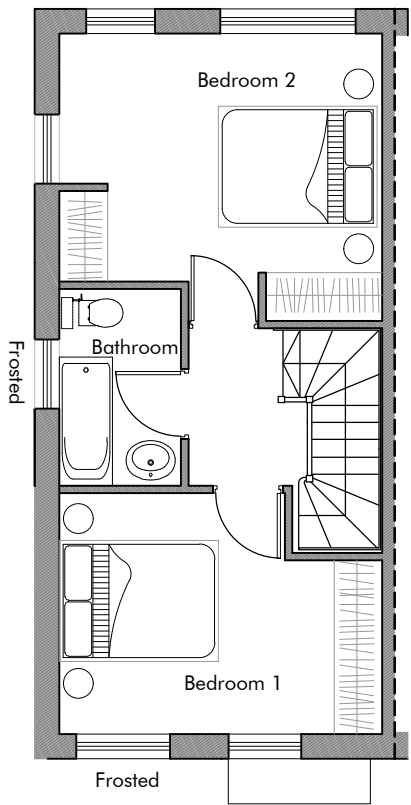


FIRST FLOOR  
39.5sqm / 425sqft  
HOUSE TYPE 2 G

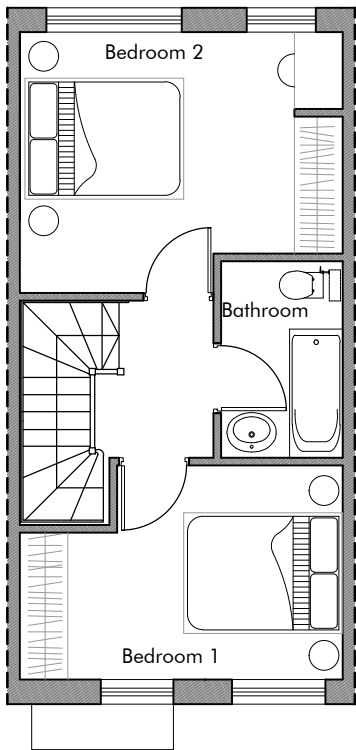


FIRST FLOOR  
36.5sqm / 392sqft  
HOUSE TYPE 2 D

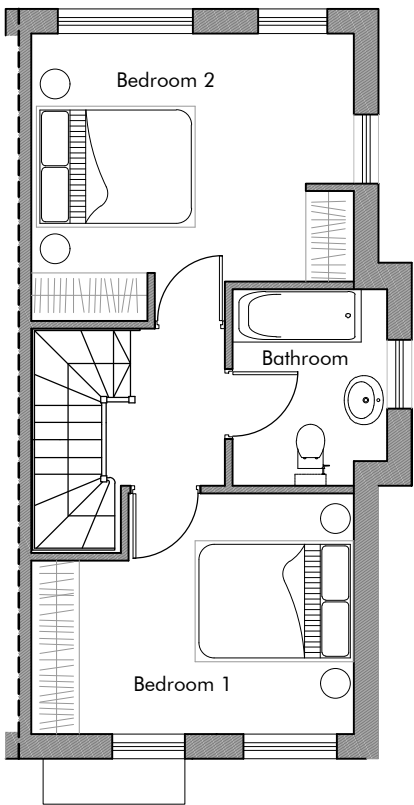


FIRST FLOOR  
40.5sqm / 435sqft  
HOUSE TYPE 2 B

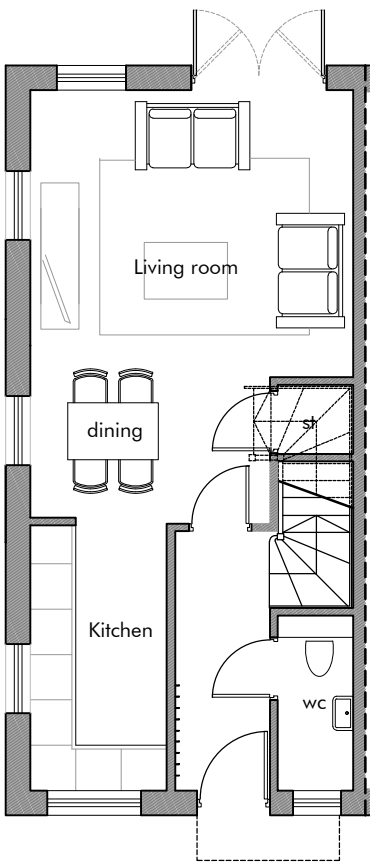


GROUND FLOOR  
39.5sqm / 425sqft  
TOTAL  
79sqm / 850sqft  
HOUSE TYPE 2 G

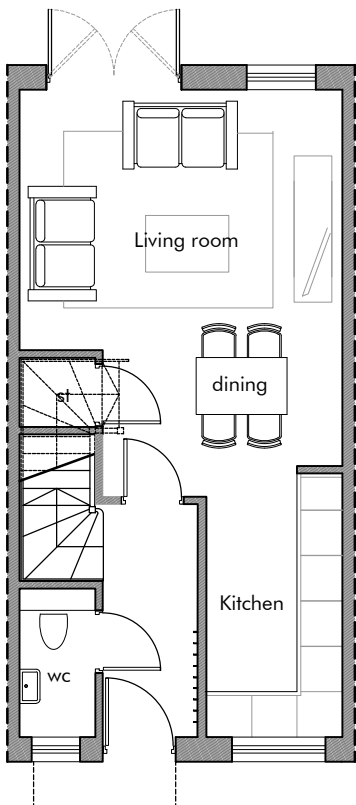

GROUND FLOOR  
36.5sqm / 392sqft  
TOTAL  
73sqm / 785sqft  
HOUSE TYPE 2 D

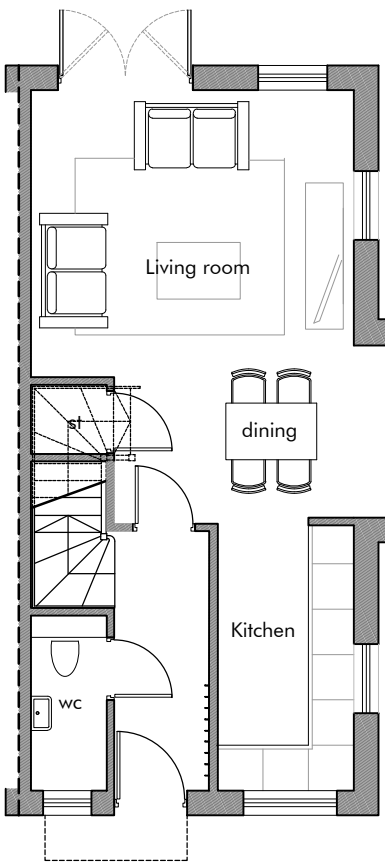

GROUND FLOOR  
40.5sqm / 435sqft  
TOTAL  
81sqm / 870sqft  
HOUSE TYPE 2 B

 

Group D Architects Ltd  
4 St Paul's Sq  
Liverpool  
L3 9SJ  
T: 0151 542 5027

DYE HOUSE

HOUSE TYPE 2 FLOOR PLANS

DWG: GDD2020-GDA-H2-ZZ-DR-A-2310-P01  
DATE: 13.09.23  
SCALE: 1:100 @ A2 DRAWN: PT