


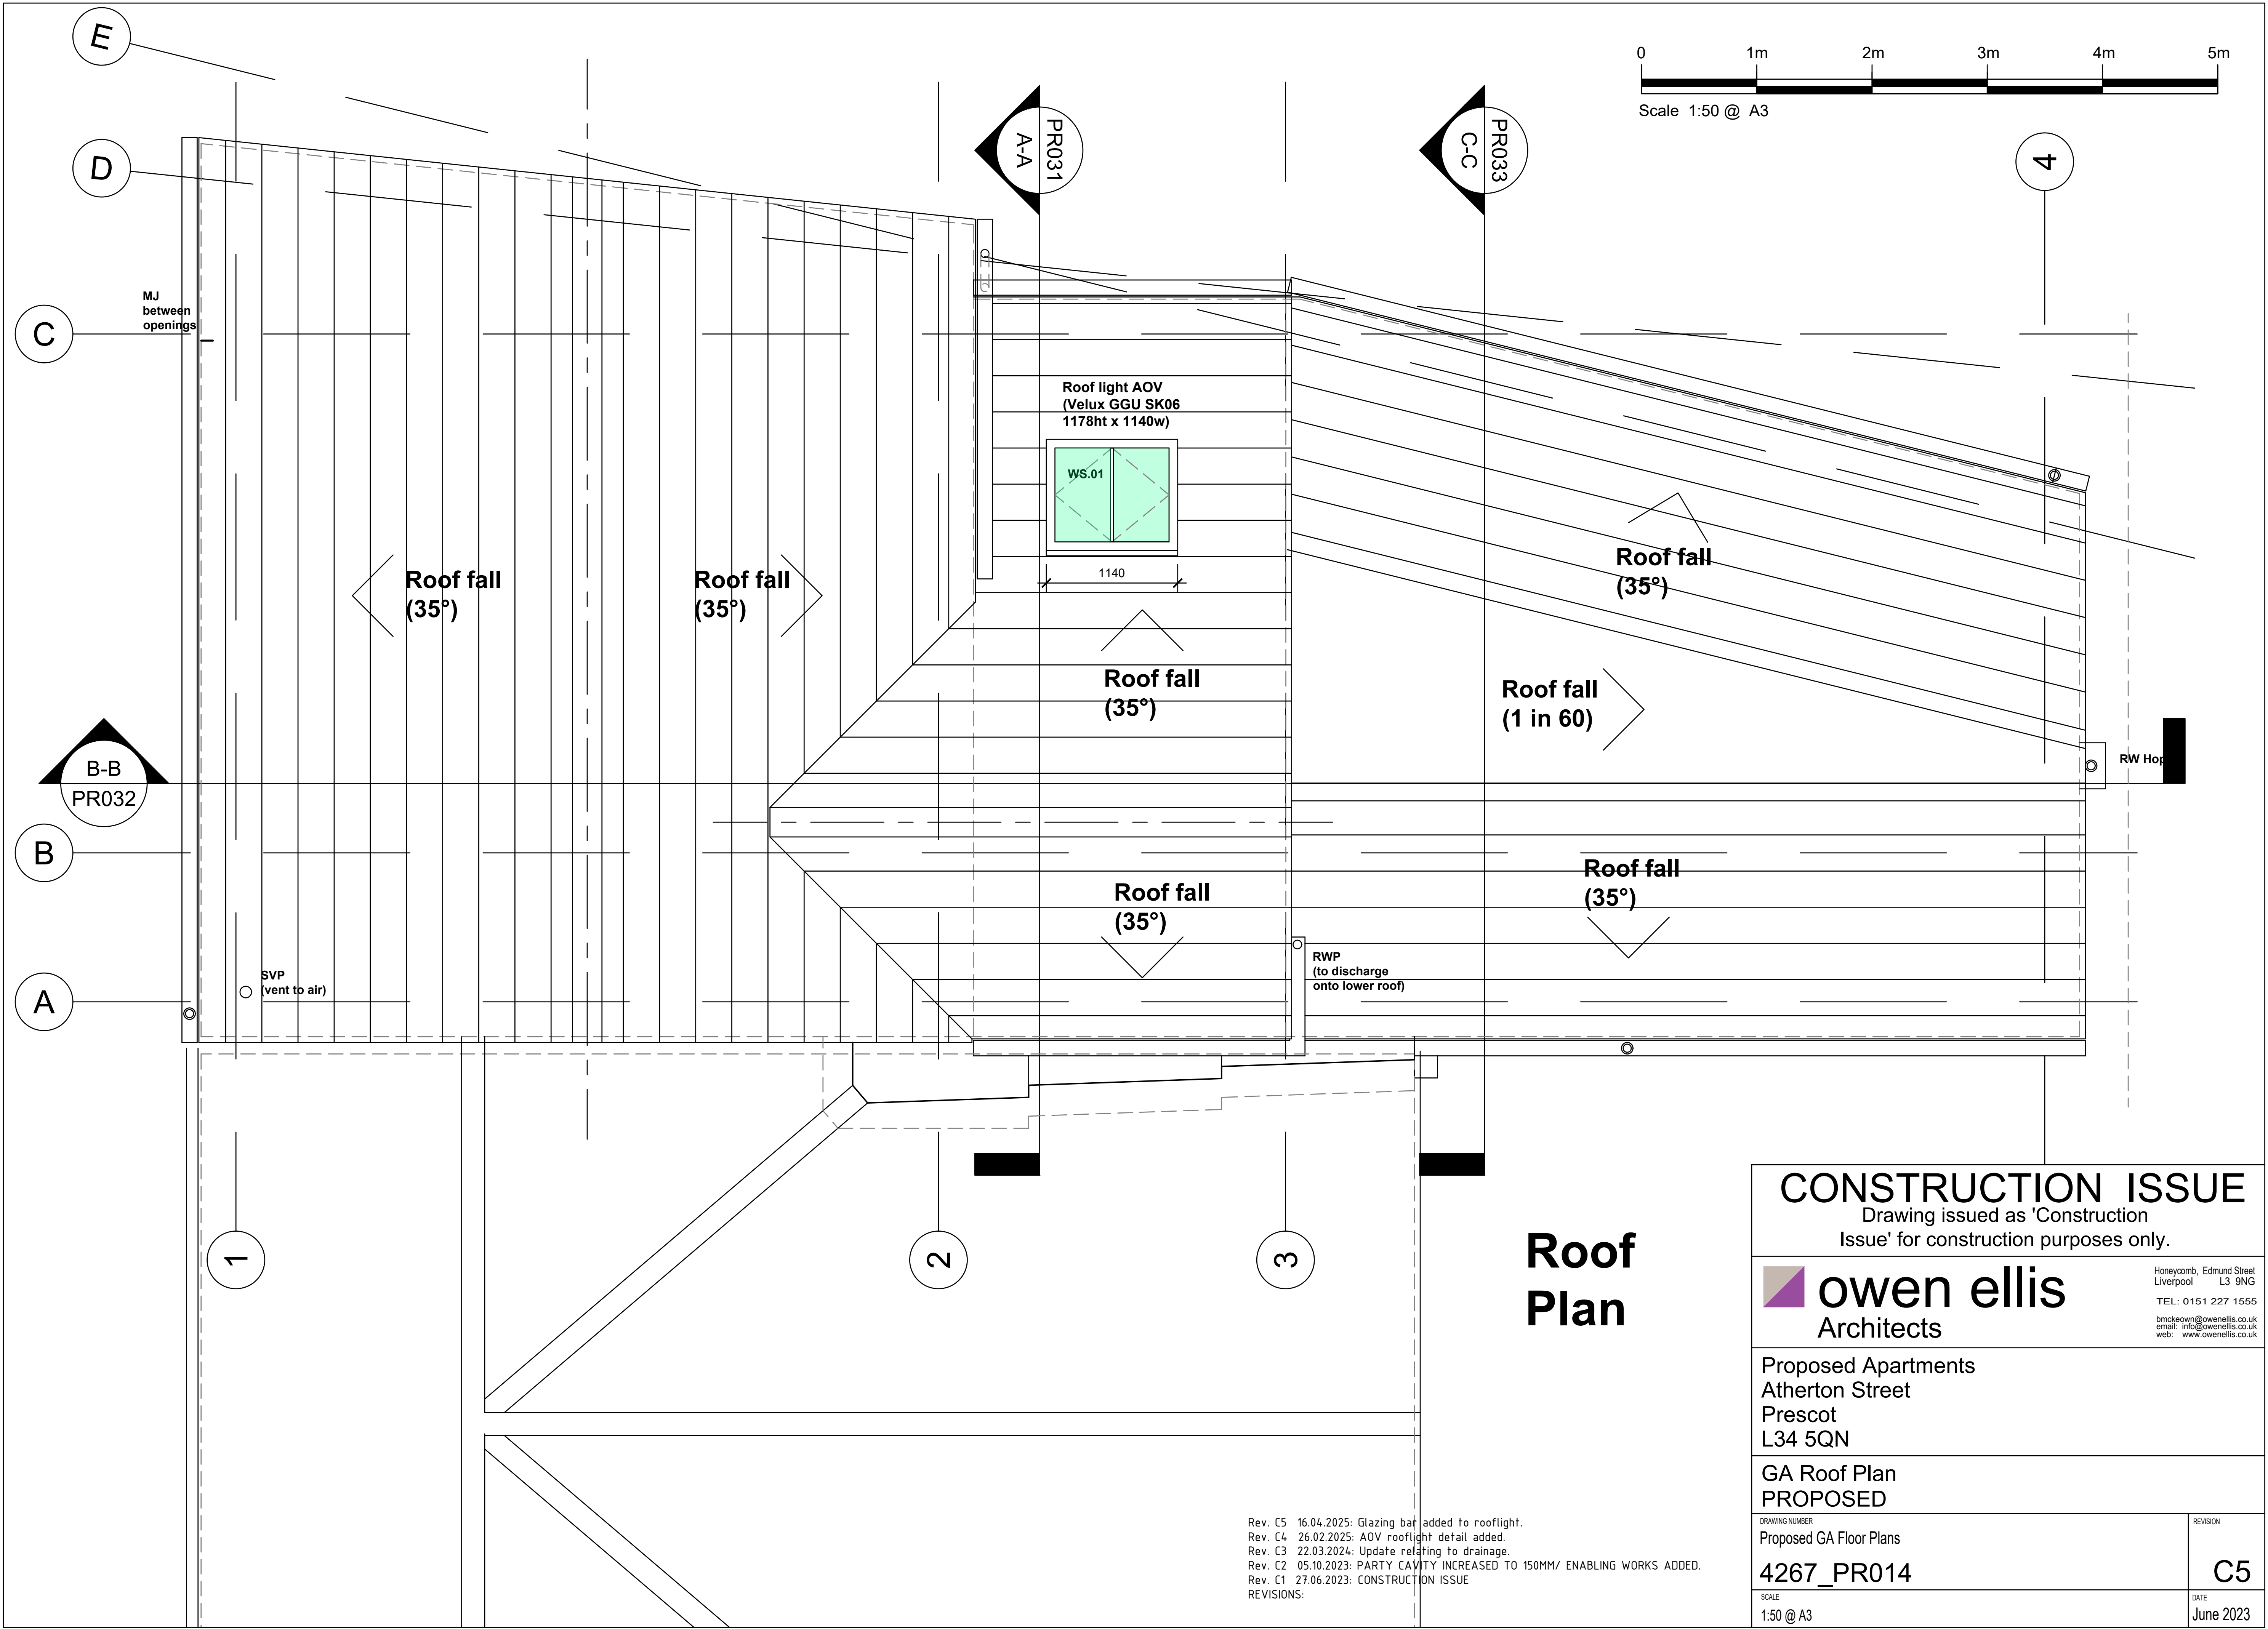

Roof Plan

CONSTRUCTION ISSUE
Drawing issued as 'Construction Issue' for construction purposes only.

 **owen ellis**
Architects

Honeycomb, Edmund Street
Liverpool L3 9NG
TEL: 0151 227 1555
bmckeown@owenellis.co.uk
email: info@owenellis.co.uk
web: www.owenellis.co.uk

Proposed Apartments
Atherton Street
Prescot
L34 5QN

GA Roof Plan
PROPOSED

DRAWING NUMBER
Proposed GA Floor Plans

4267_PR014

SCALE
1:50 @ A3

REVISION

C5

DATE
June 2023

Rev. C5 16.04.2025: Glazing bar added to rooflight.
Rev. C4 26.02.2025: AOV rooflight detail added.
Rev. C3 22.03.2024: Update relating to drainage.
Rev. C2 05.10.2023: PARTY CAVITY INCREASED TO 150MM/ ENABLING WORKS ADDED.
Rev. C1 27.06.2023: CONSTRUCTION ISSUE
REVISIONS: