



Site Boundary

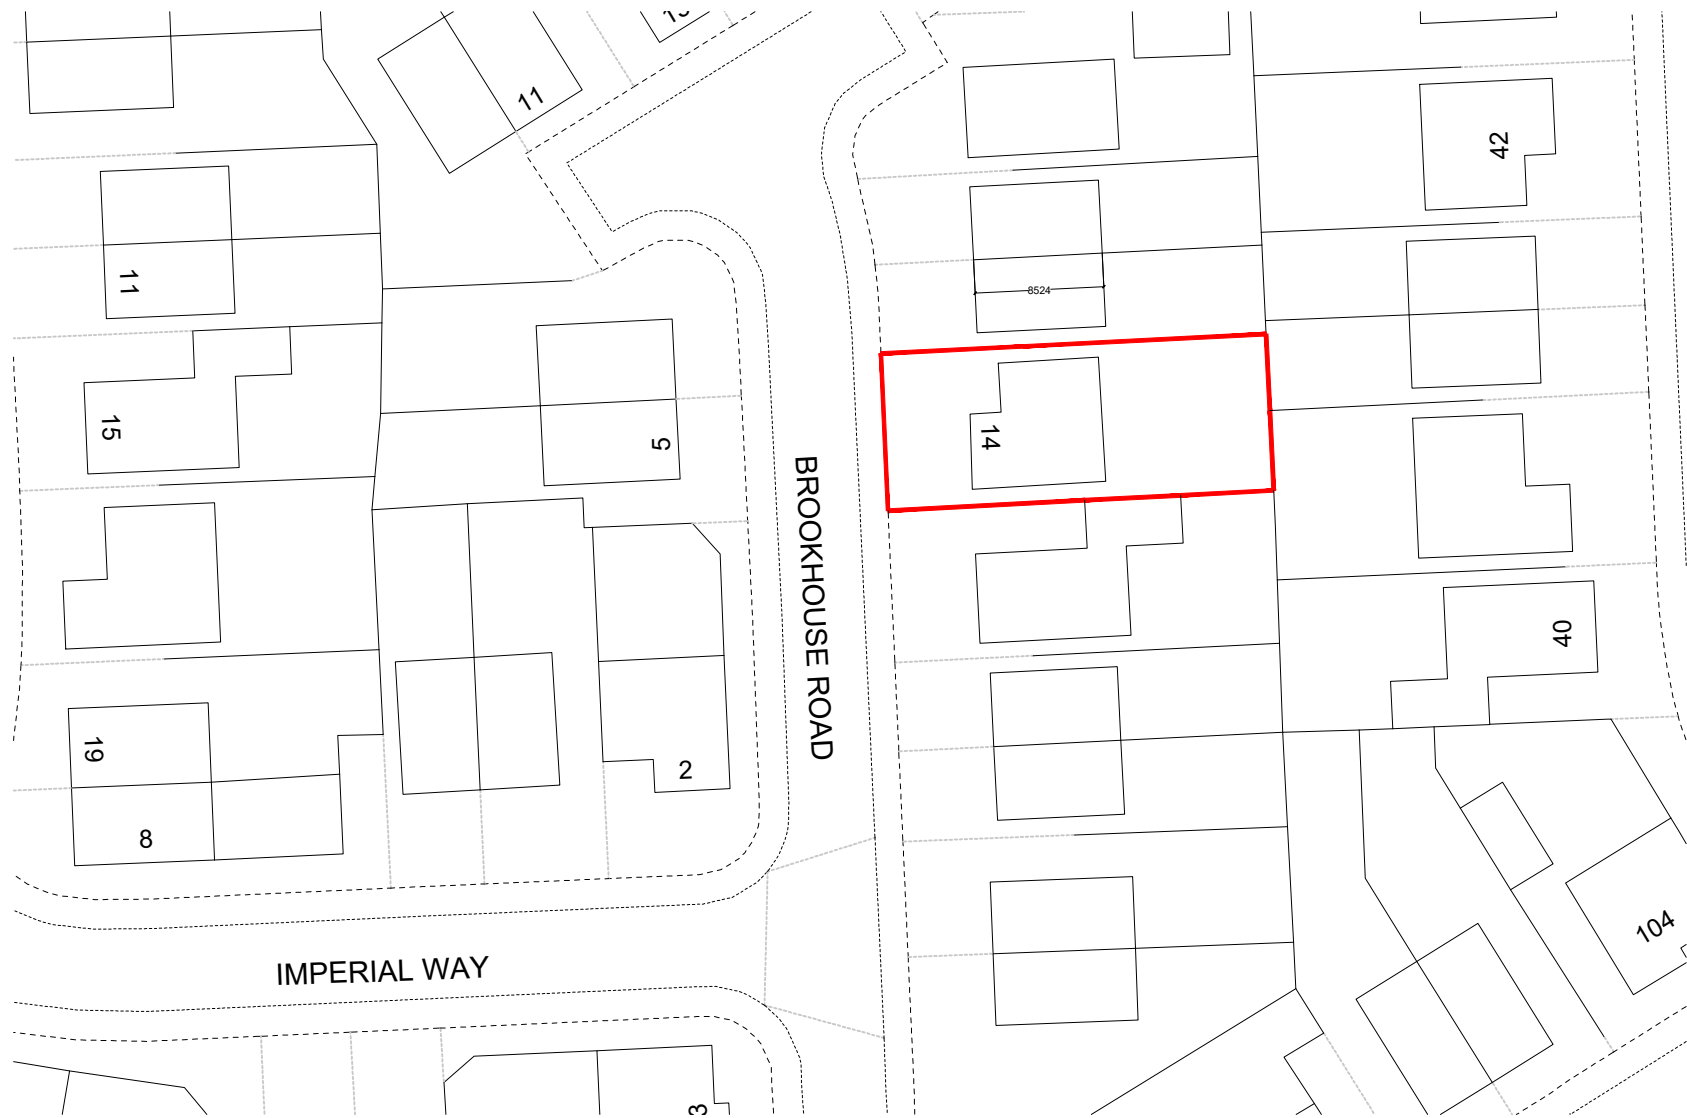

Existing/ Proposed Site Plan
Scale 1:500

 

Location Plan
Scale 1:1250



Site.	14 Brookhouse
Drawing Title	Existing/ Proposed Drawings
Dwg. no	Planning
Date	November 2022
Scale	VARIES
Rev	