


All dimensions to be checked on site.




BRICK WORK:  
Hatch indicates proposed brick, brick to match existing brickwork. All to the approval of LAPO.

WINDOWS:  
Windows to be brown double glazed UPVC windows to match existing. All to the approval of LAPO.

Site Boundary

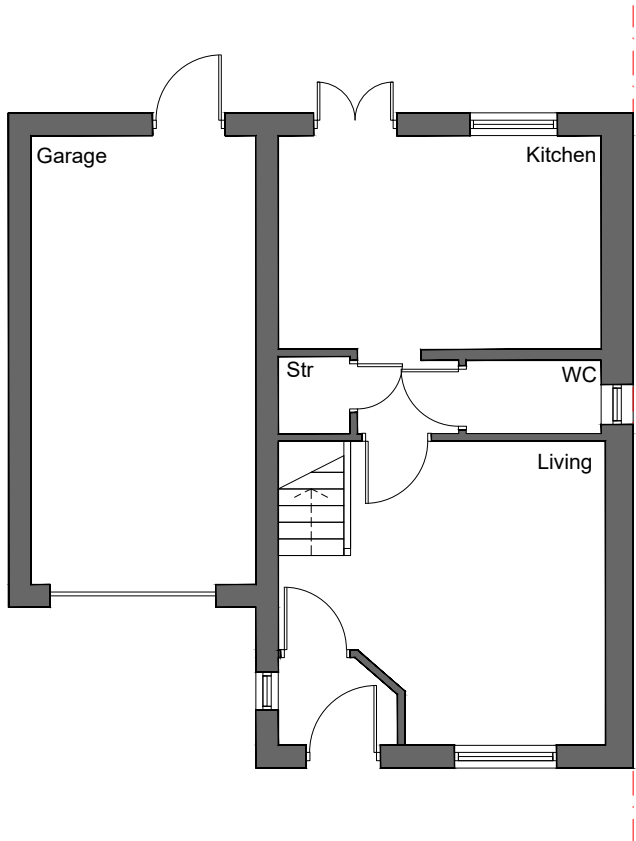

Existing Ground Floor Plan  
Scale 1:100

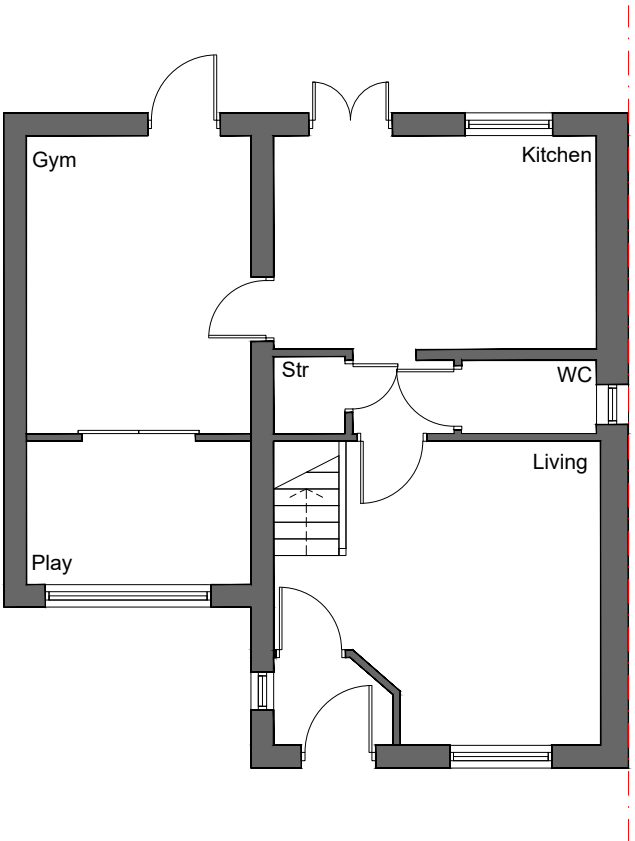

Proposed Ground Floor Plan  
Scale 1:100



Existing Front Elevation  
Scale 1:100



Proposed Front Elevation  
Scale 1:100

Scale Bar (metres)



|               |                             |
|---------------|-----------------------------|
| Site.         | 14 Brookhouse               |
| Drawing Title | Existing/ Proposed Drawings |
| Dwg. no       | Planning                    |
| Date          | November 2022               |
| Scale         | 1:100                       |
| Rev           |                             |