





EXISTING FRONT ELEVATION
(SCALE 1:100)

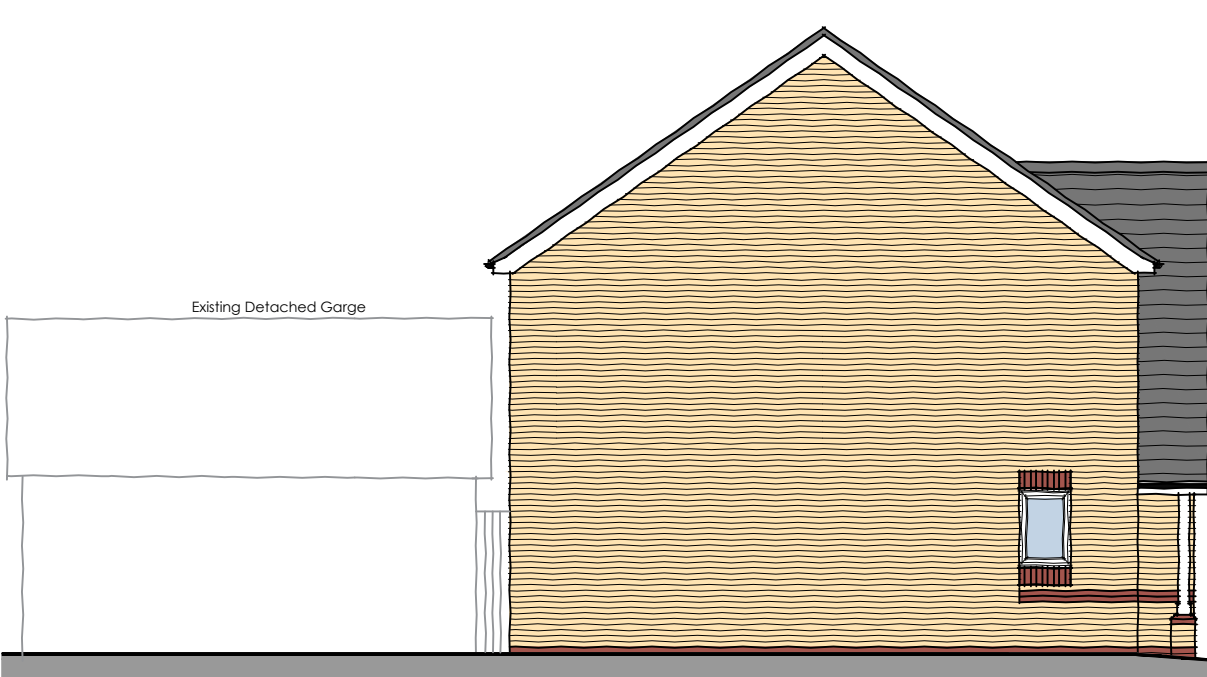


EXISTING SIDE ELEVATION
(SCALE 1:100)




EXISTING REAR ELEVATION
(SCALE 1:100)

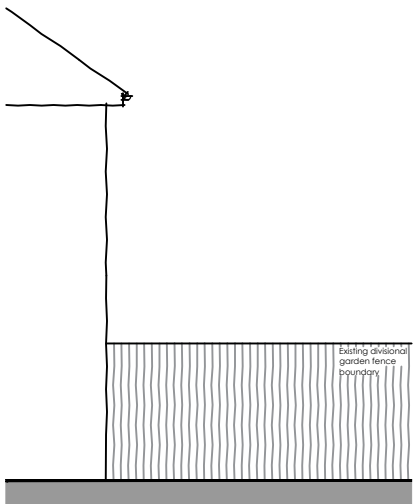

EXISTING SIDE ELEVATION
(SCALE 1:100)

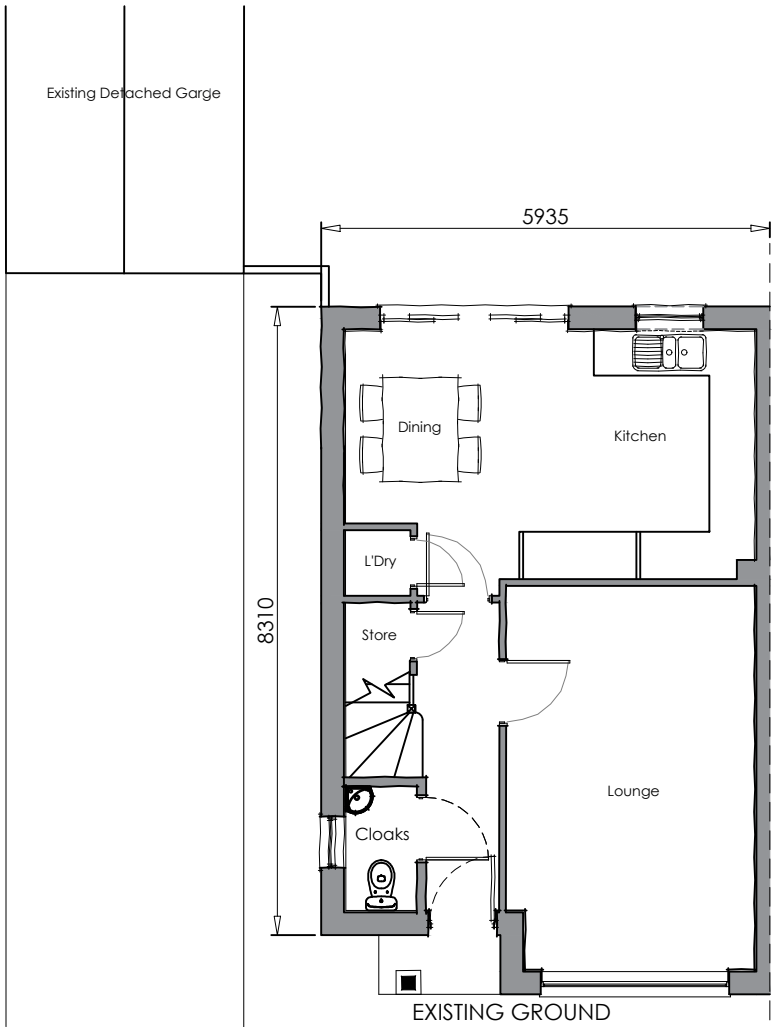

EXISTING GROUND
FLOOR PLAN
(SCALE 1:100)

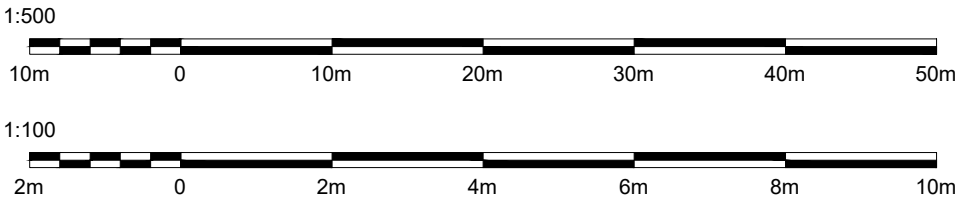

Existing Site Plan (Scale 1:500)

PLANNING ISSUE

Project Description
Proposed Single Storey Rear Extension

Site Address
38 Evington Drive
Knowsley
L14 7AA

Drawing Title
Existing Floor Plan & Elevations

Scale 1:100 & 1:500	Paper Size A3	Date March 2024	Drawn AD	Revision -
Drawing No. ED38/PD/02				
Note All dimensions/levels are to be checked on site and any discrepancies to be referred back to Architect prior to proceeding. All specifications, materials and workmanship to be in accordance with current Building Regulations. All component sizes and references are to be checked prior to materials order. The position of existing drain runs are to be checked and confirmed on site prior to proceeding with the works. All relevant boundary positions are to be dimensionally checked prior to proceeding with the works.				
This drawing is the copyright © and shall not be altered, copied, photographed or reproduced in any way without the consent of the Architect.				