




General Notes
This drawing is the property of Keltec Consultancy Ltd © and must not be copied or otherwise reproduced in any way without their specific permission. Any queries please contact the practice. All measurements must be checked on site before commencement of works. No dimensions are to be scaled from this drawing. Work to figured dimensions only.
All works to be in accordance with the current building regulations and planning consent. If in doubt ask.

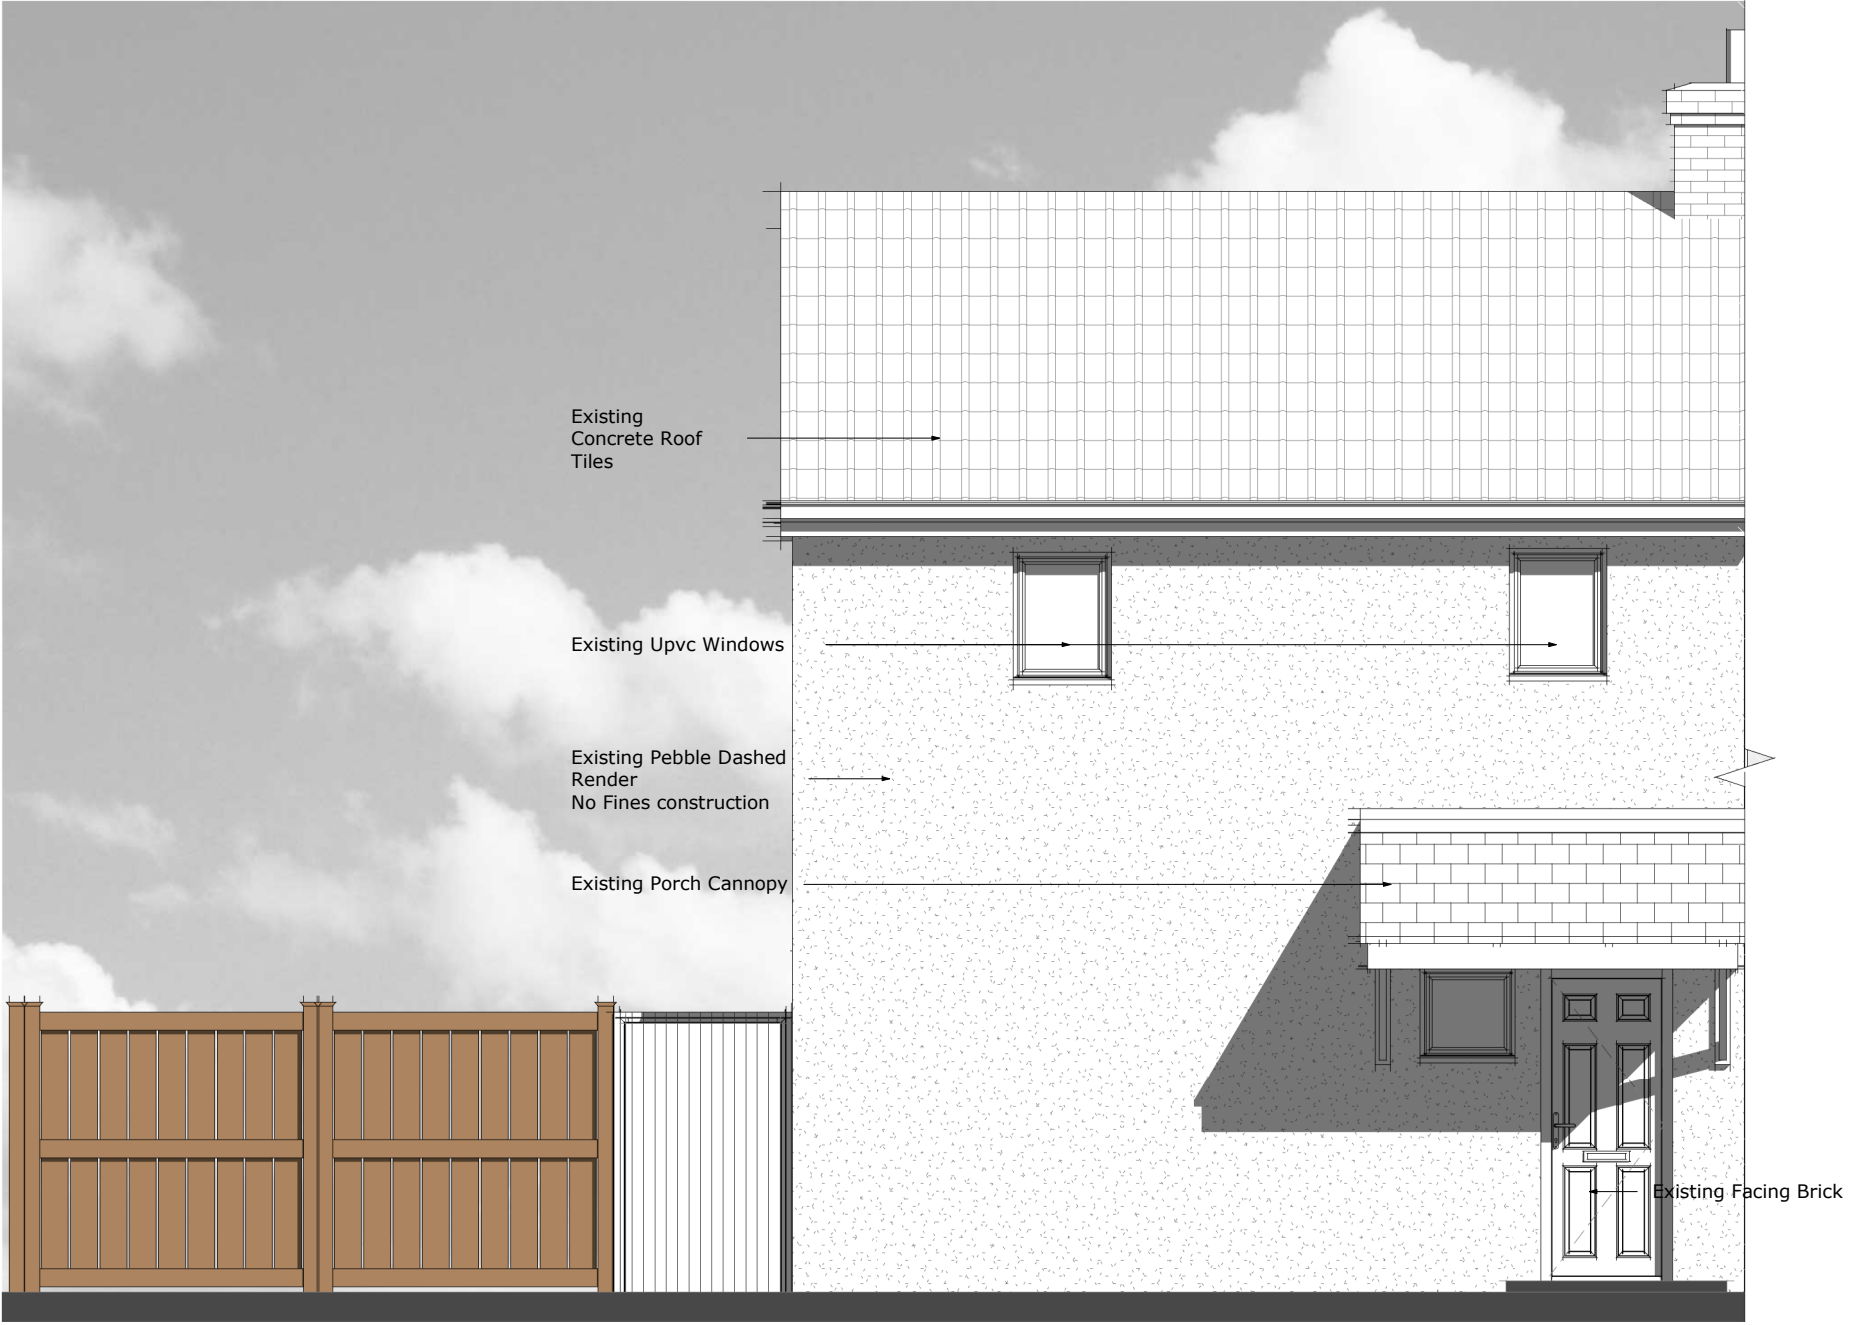

03 Existing Front Elevation

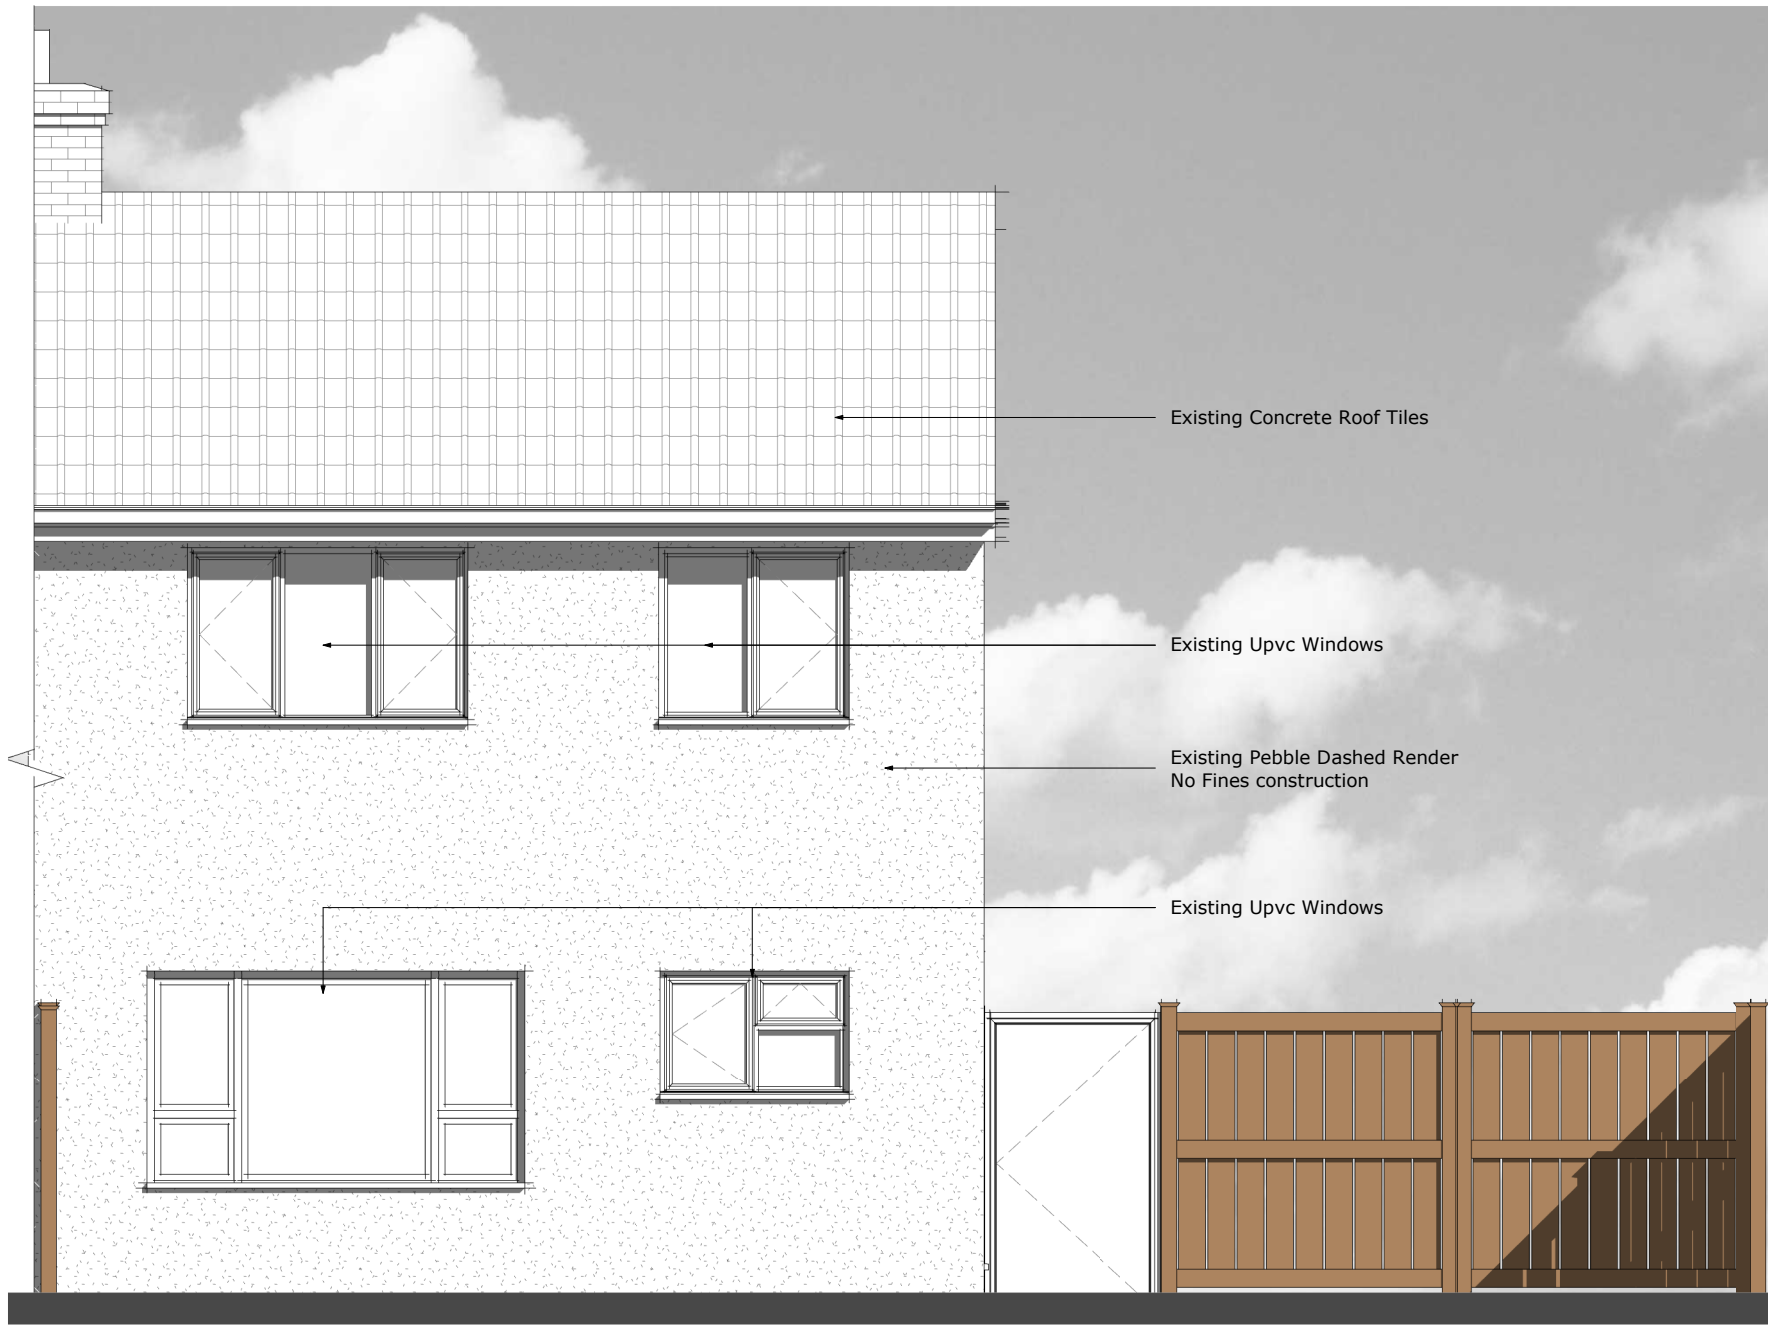


06 Existing Rear elevation

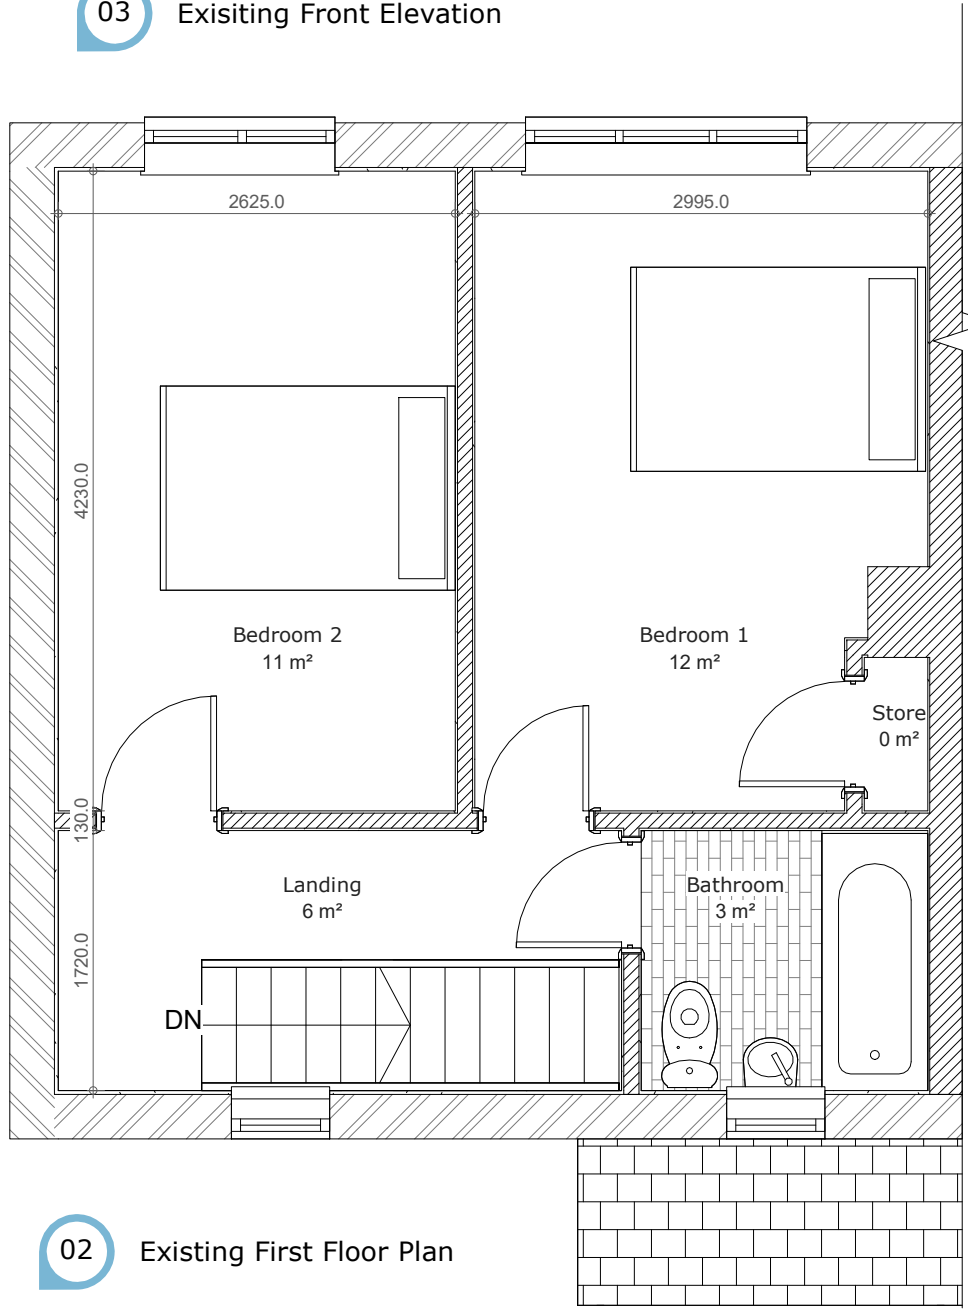


02 Existing First Floor Plan




05 Existing Side Elevation as Viewed from No 72

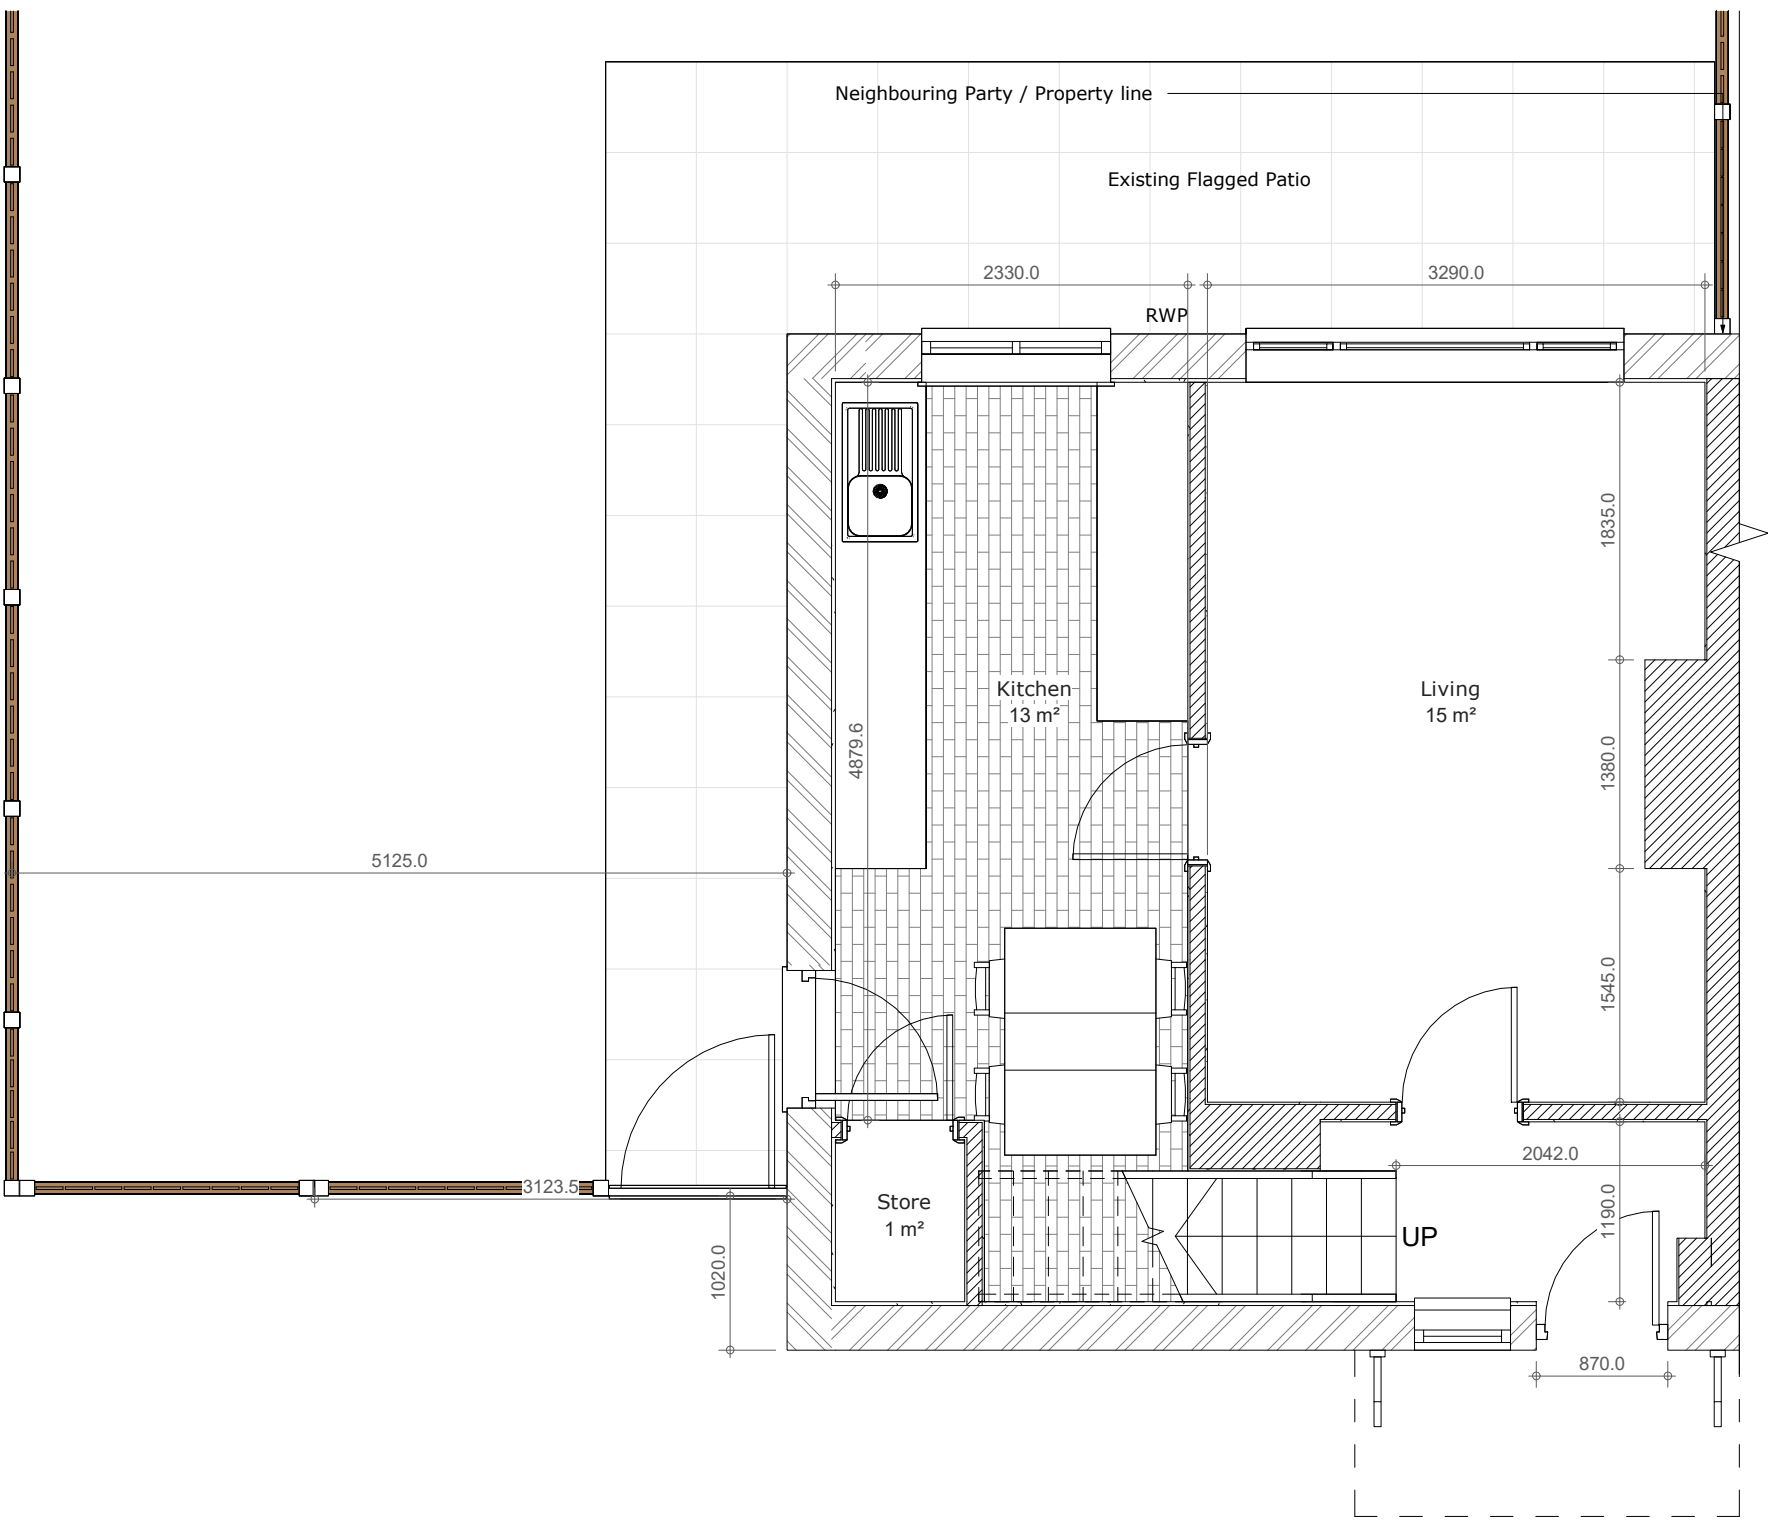

01 Existing Ground Floor Plan

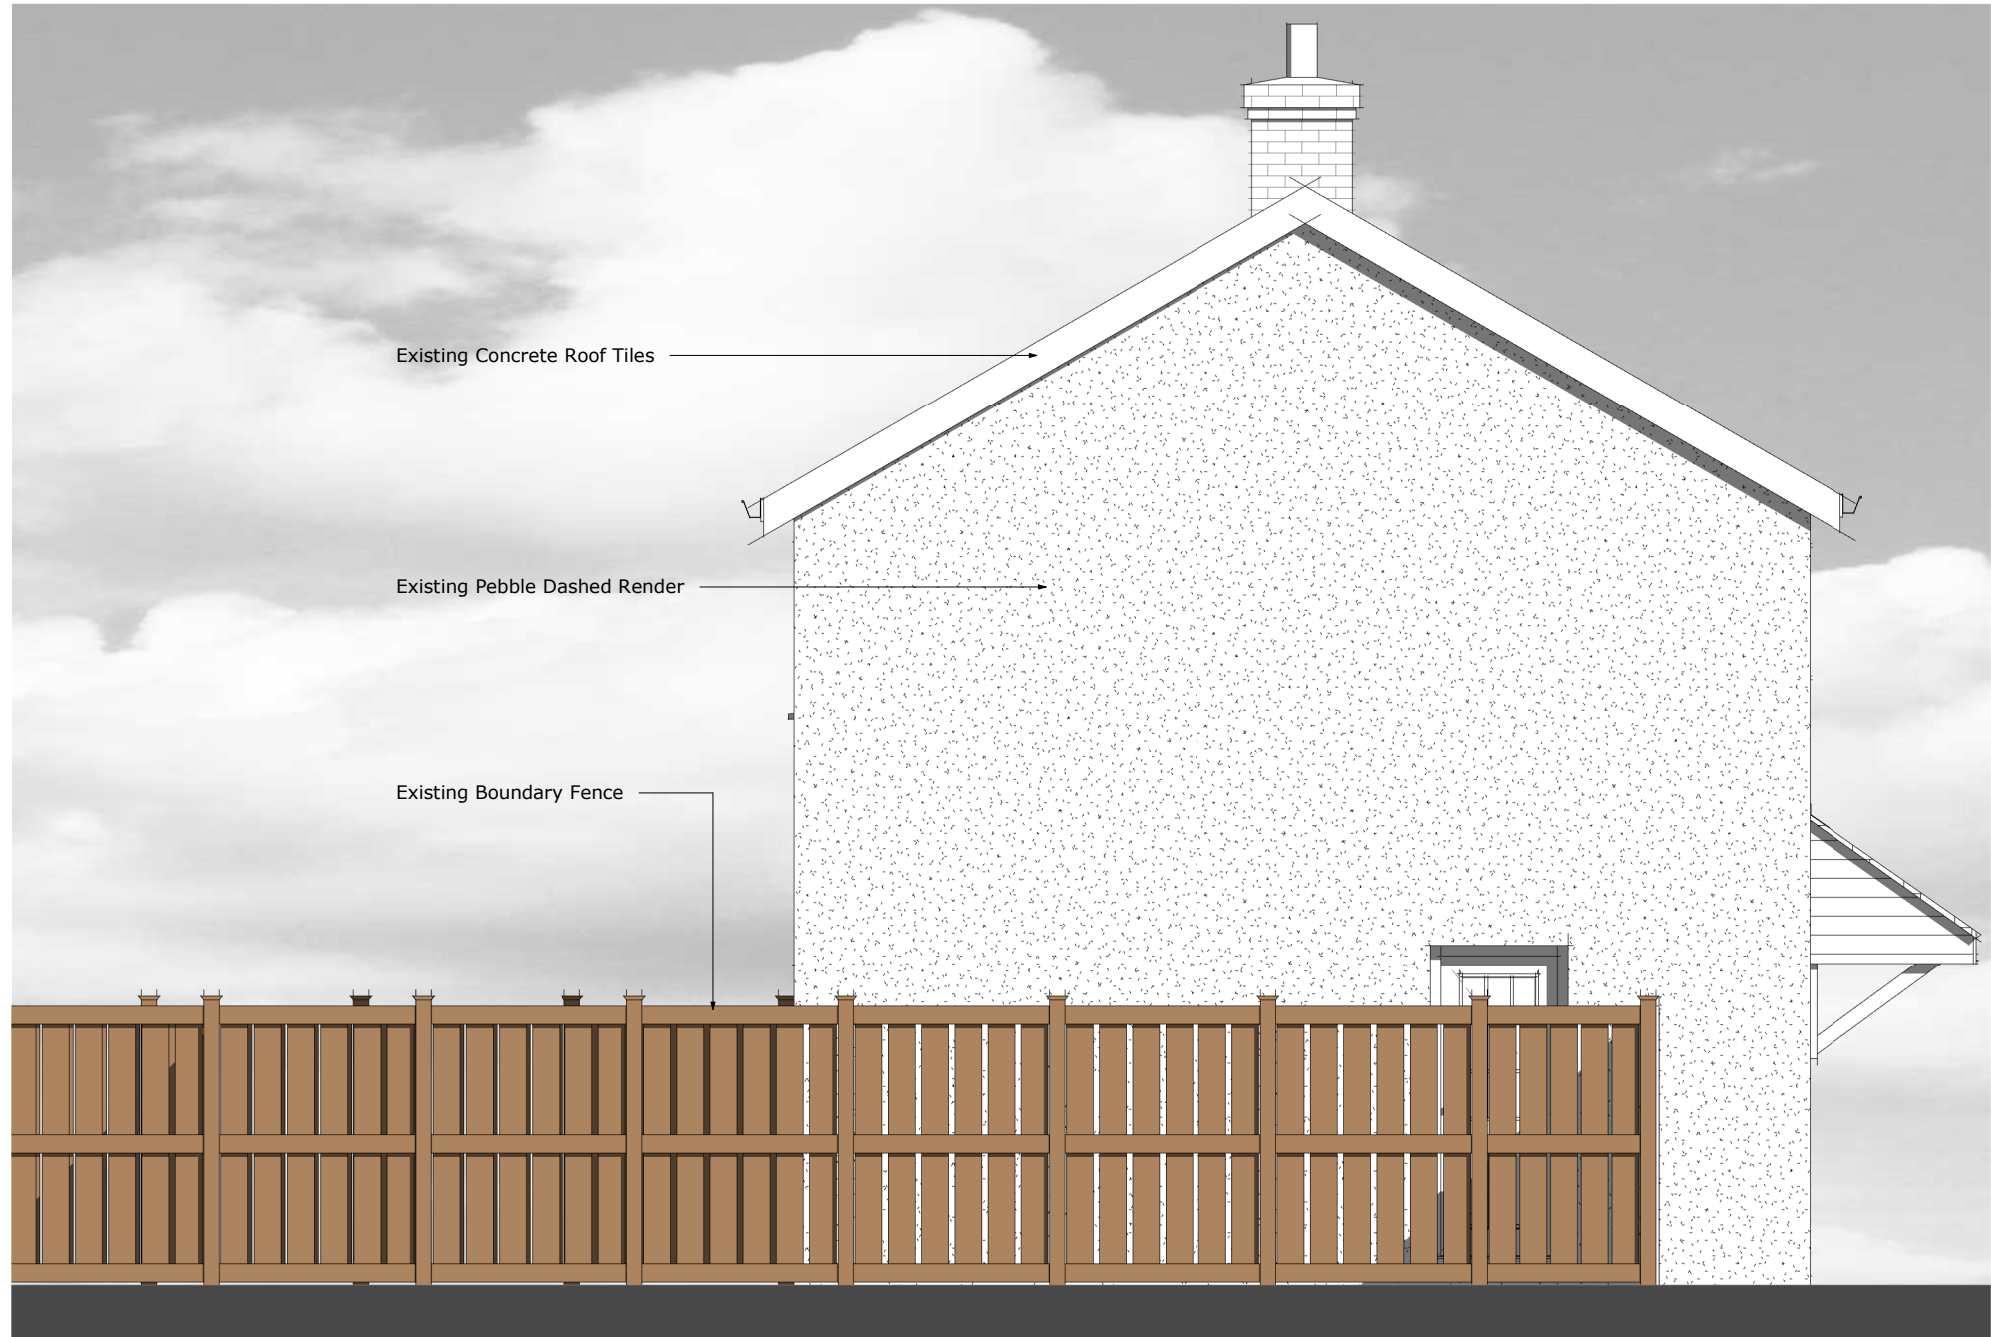

04 Existing Side Elevation

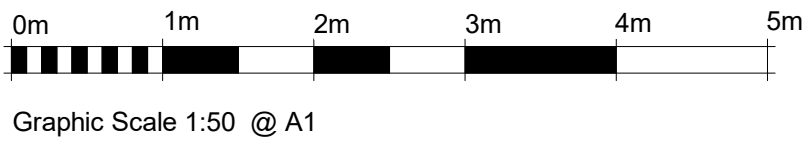

Revision Number Revision Description Revision Date



CLIENT / PROJECT ADDRESS:
Damian Kirk & Collette Cahill
74 Gaywood Avenue, Kirkby L32 7PQ

SHEET TITLE:
Existing Floor Plans / Existing Elevations

Designed By: Design Team DATE: 30/09/2023

SCALE: 1 : 50 PROJECT NUMBER: CC-GA_1049

PHASE: Planning DRAWING NUMBER: 04_CD-GA_005 REV:

keltec
consultancy
Architecture • Design • Planning
116 Duke Street, Liverpool, L1 5JW, T: 07825 777 059
E: projects@keltecconsultancy.com
www.keltecconsultancy.com