



General Notes
This drawing is the property of Keltec Consultancy Ltd © and must not be copied or otherwise reproduced in any way without their specific permission. Any queries please contact the practice. All measurements must be checked on site before commencement of works. No dimensions are to be scaled from this drawing. Work to figured dimensions only.
All works to be in accordance with the current building regulations and planning consent. If in doubt ask.

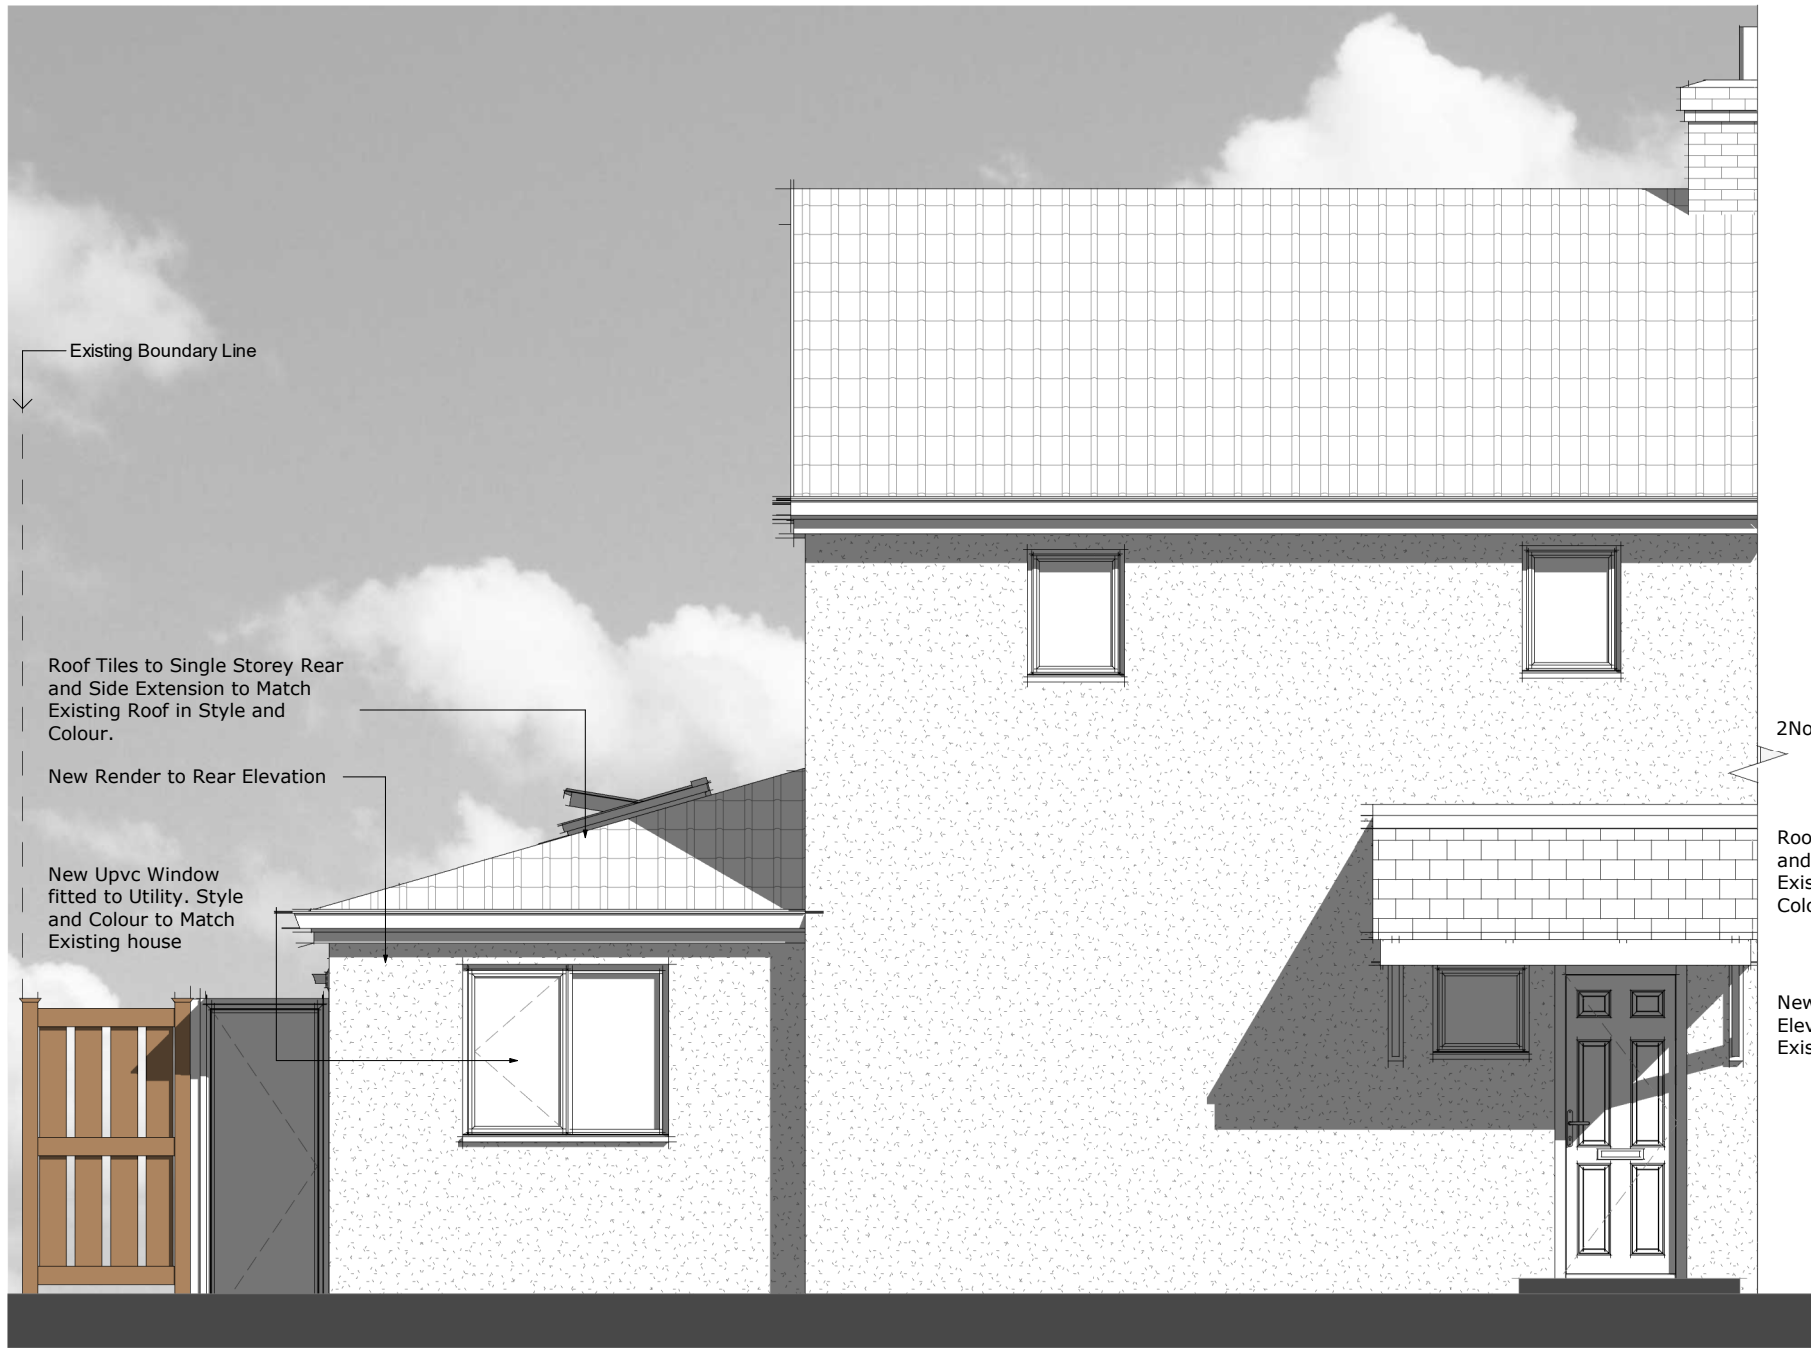


02 Proposed Front Elevation

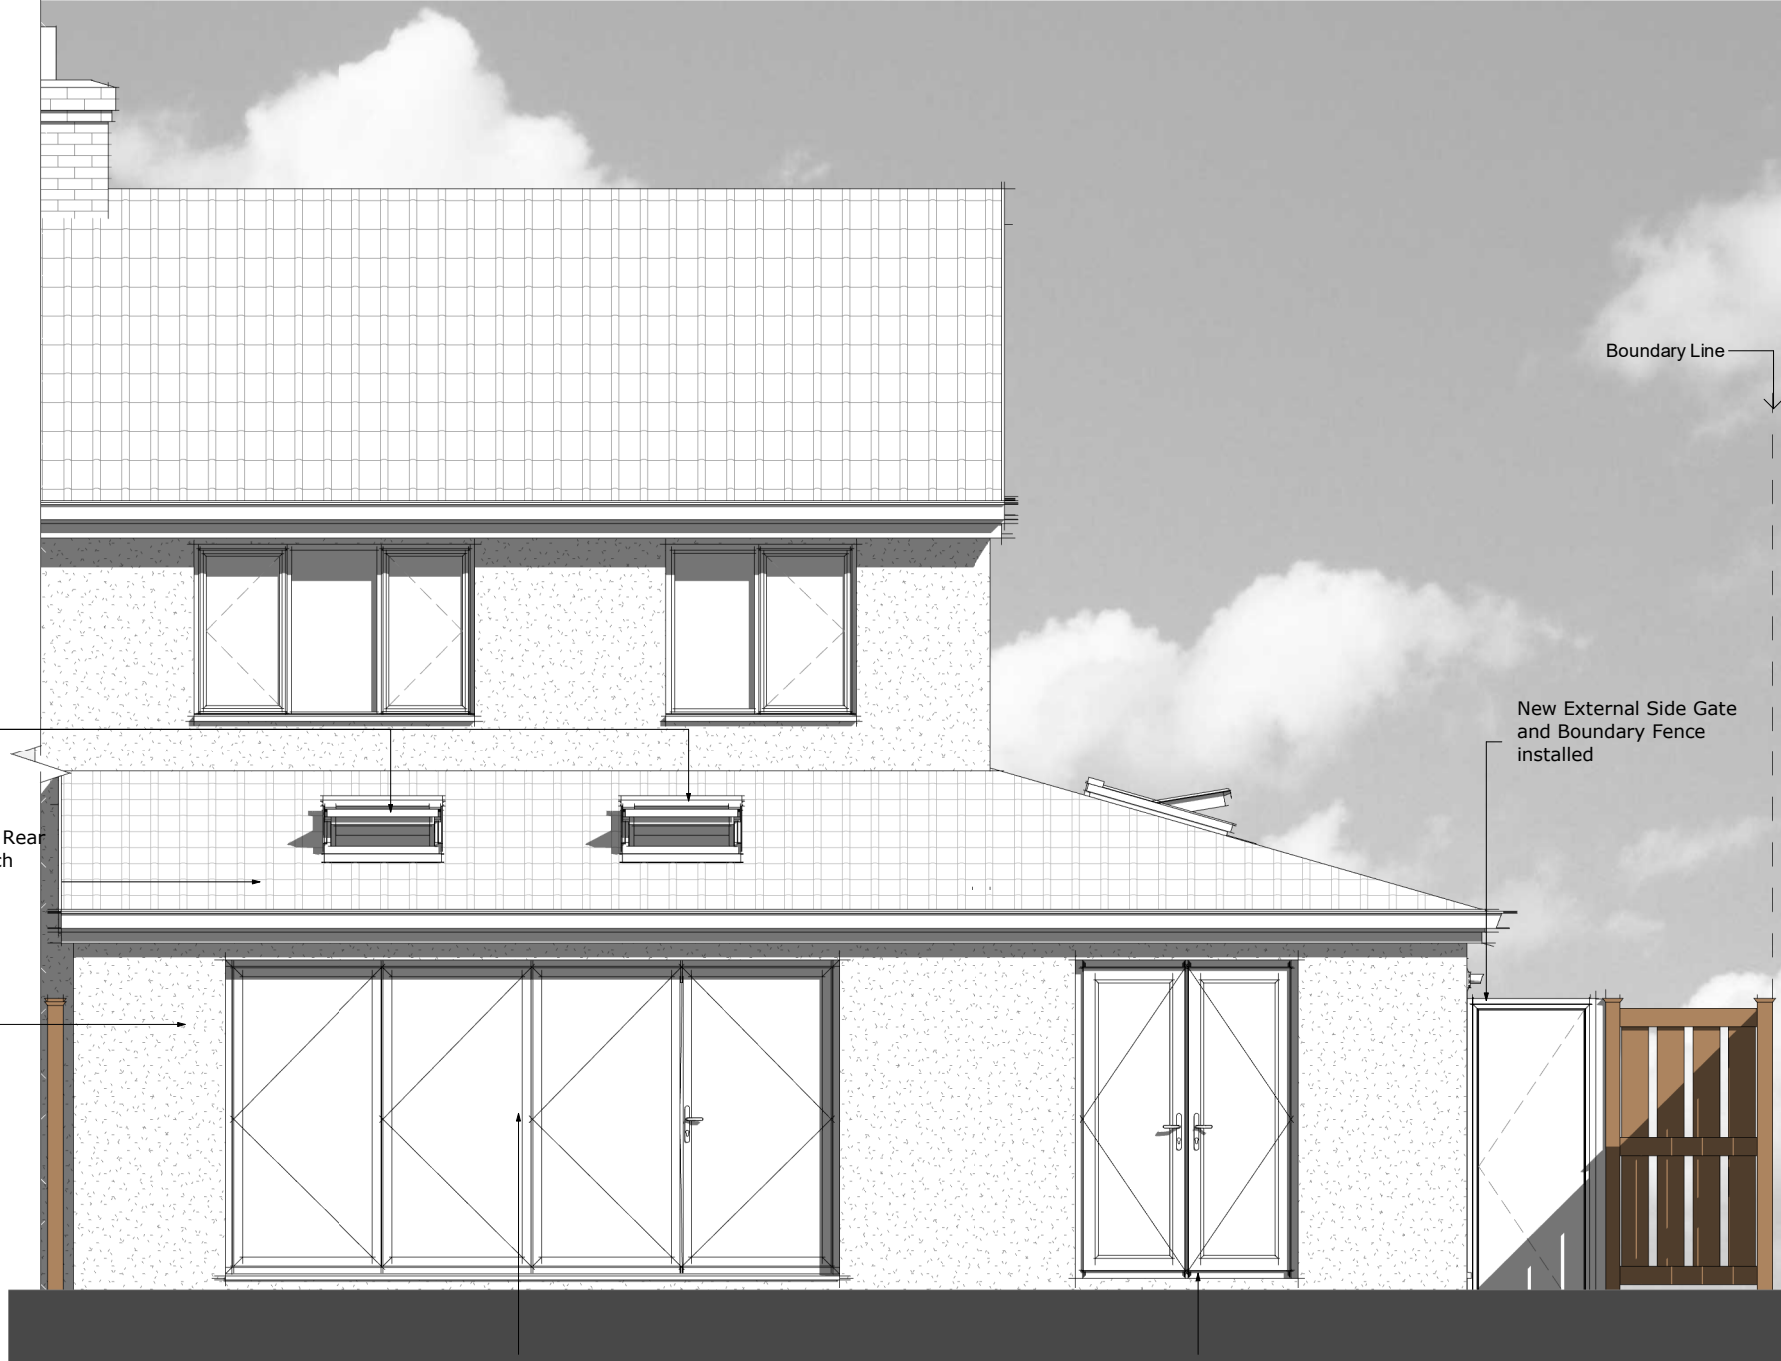

04 Proposed Rear Elevation




07 3D View Garden Left

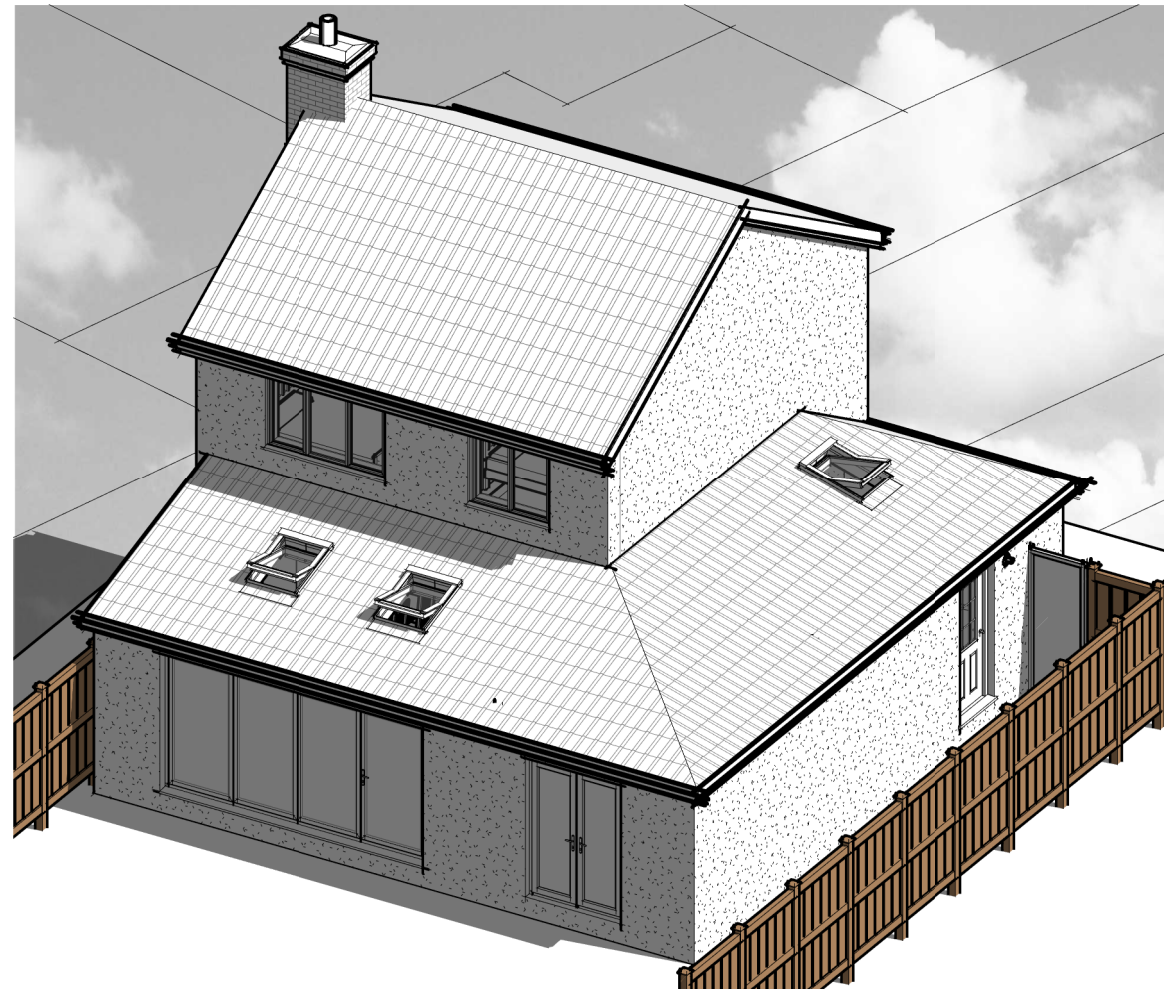


06 3D Axo



05 3D Garden Right

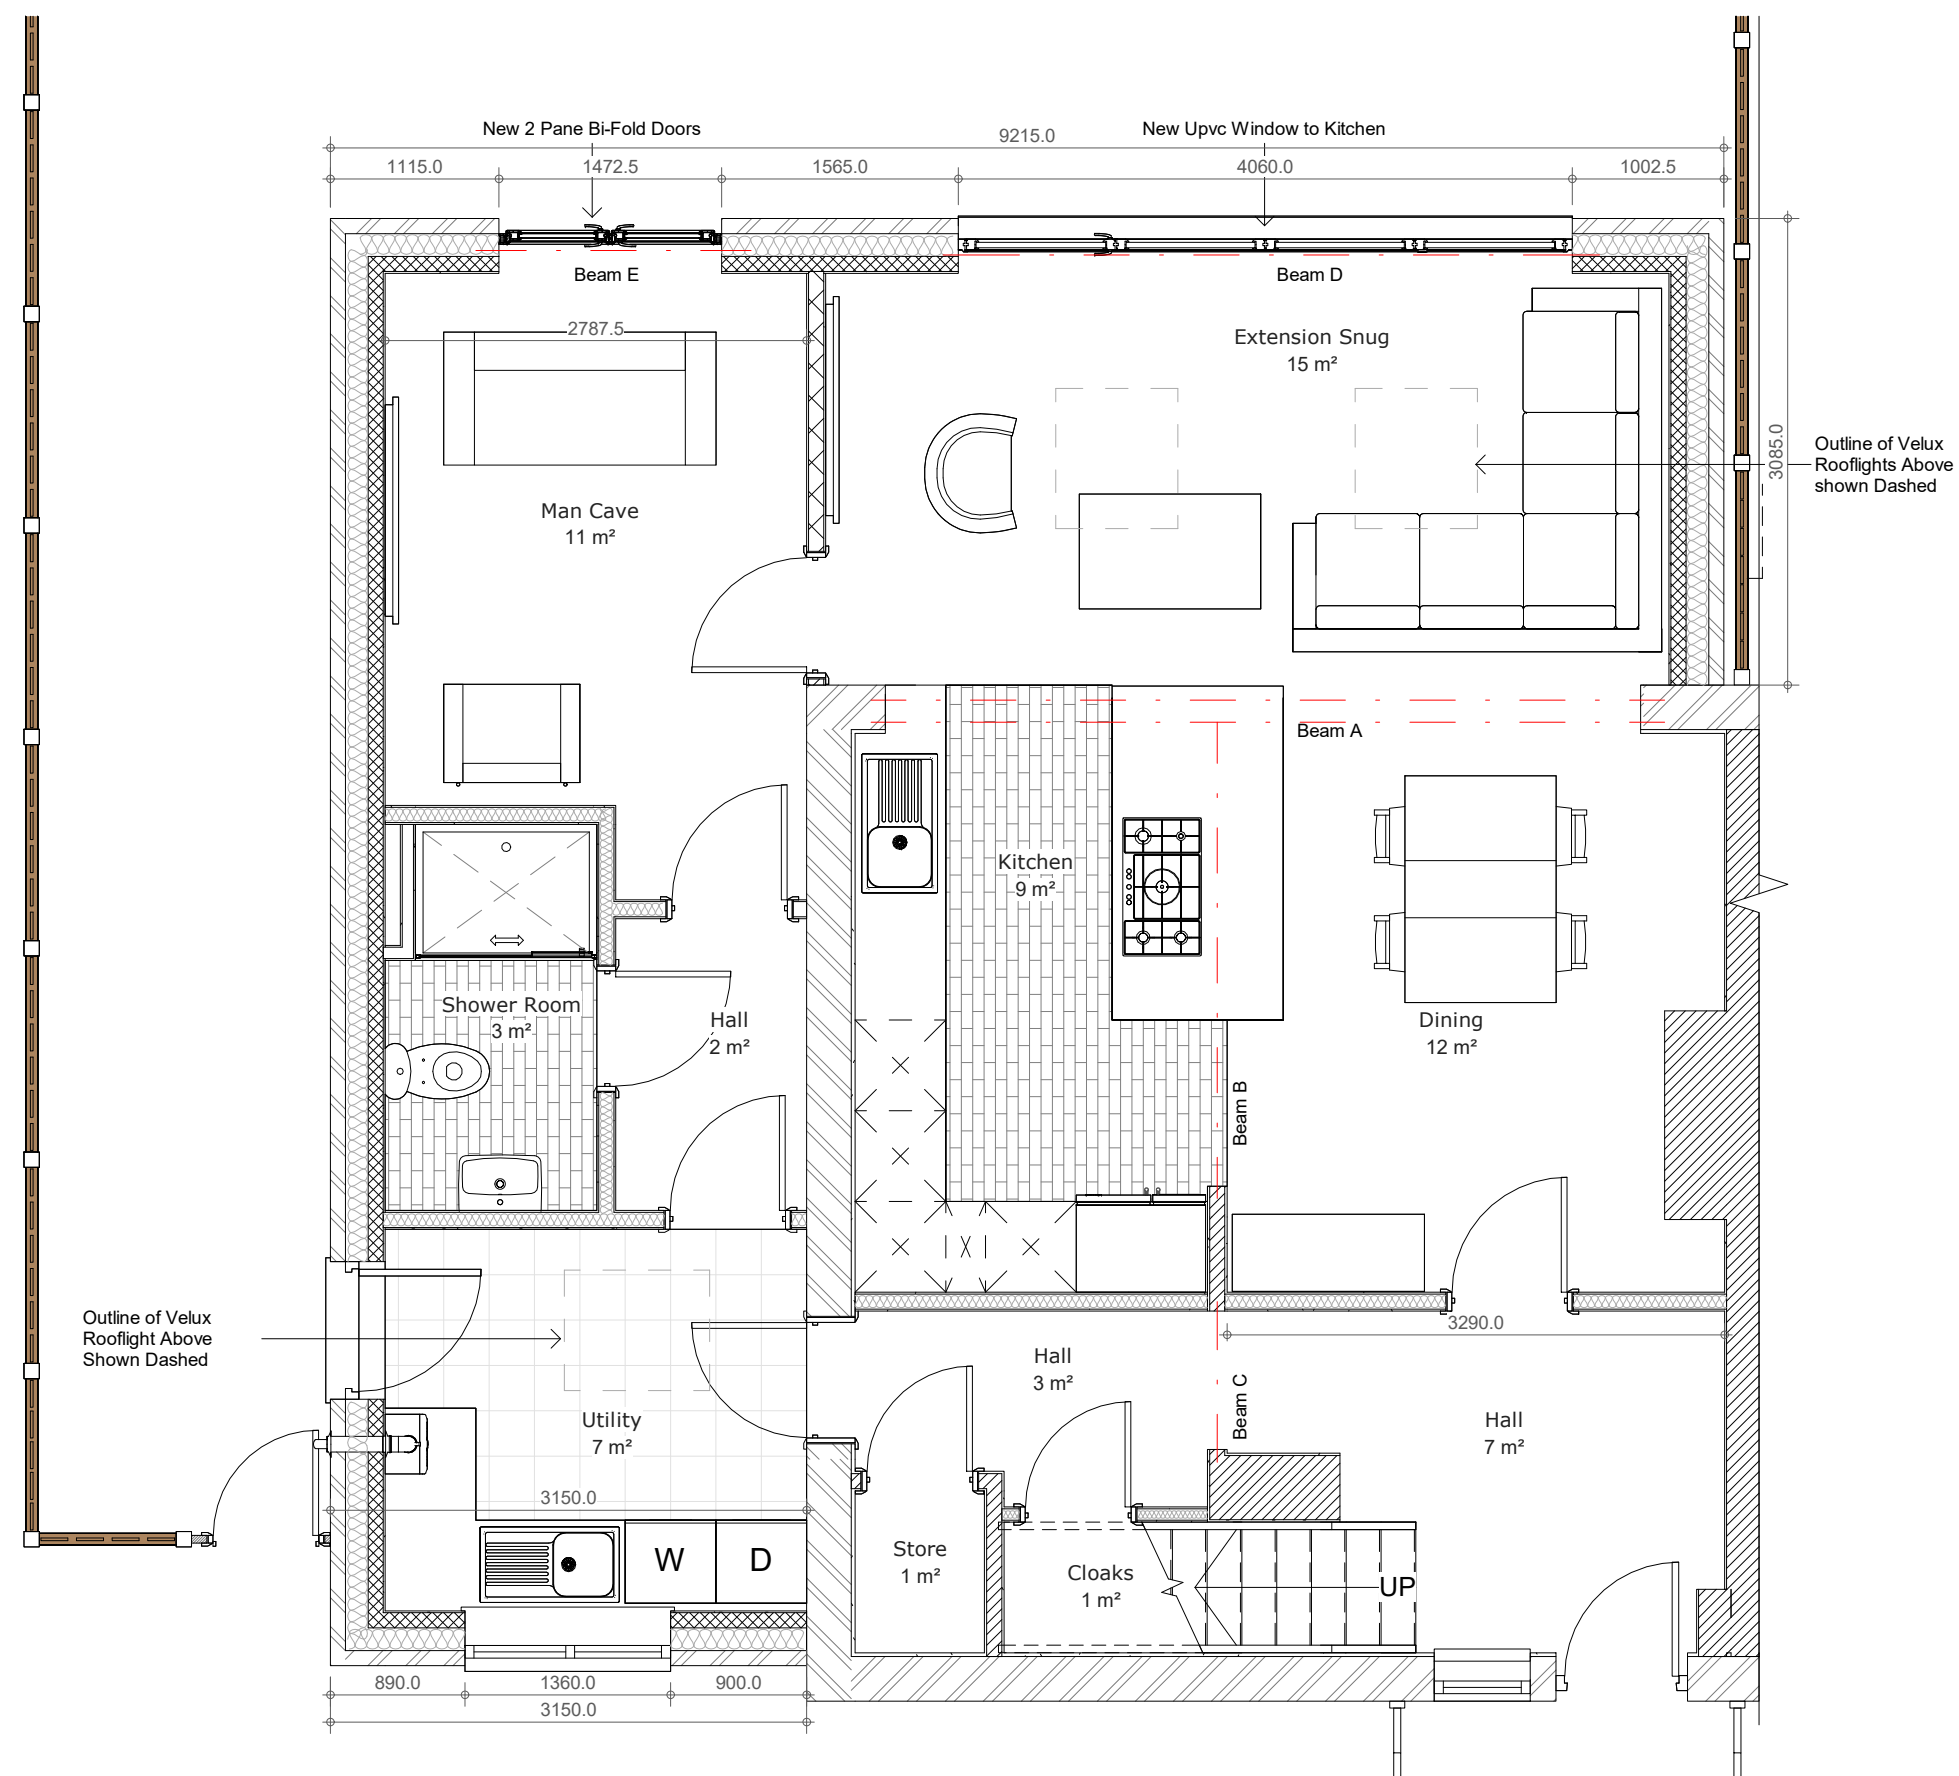

01 Proposed Ground Floor Plan

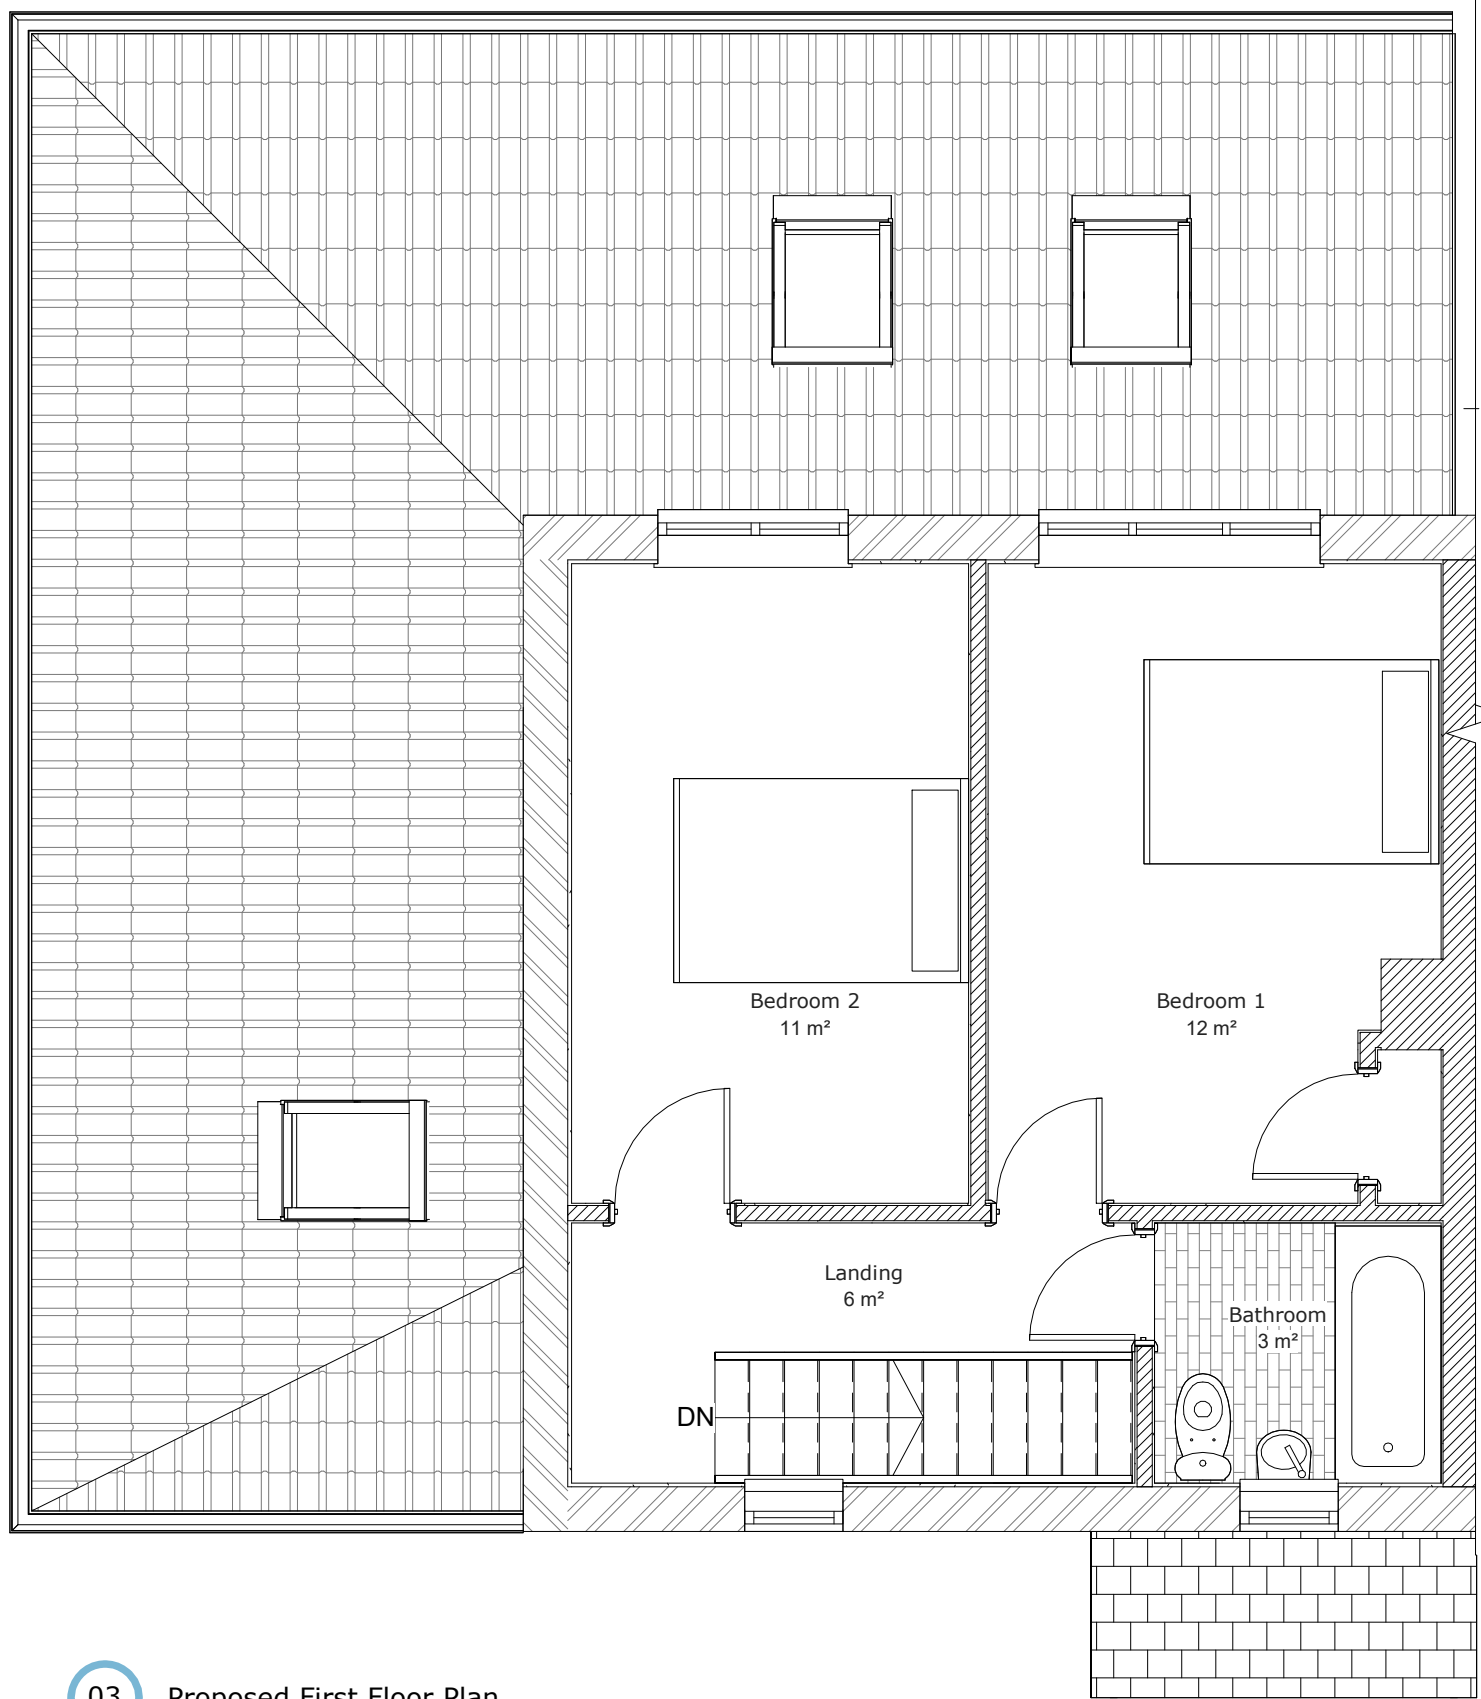

03 Proposed First Floor Plan



Graphic Scale 1:50 @ A1

Revision Number Revision Description Revision Date



CLIENT / PROJECT ADDRESS:
Damian Kirk & Collette Cahill
74 Gaywood Avenue, Kirkby L32 7PQ

SHEET TITLE:
Proposed Floor plans / Elevations

Designed By: DATE:
Design Team 30/09/2023

SCALE: PROJECT NUMBER:
1 : 50 CC-GA_1049

PHASE: DRAWING NUMBER: REV:
05_CD-GA_006



116 Duke Street, Liverpool, L1 5JW, T: 07825 777 059
E: projects@keltecconsultancy.com
www.keltecconsultancy.com